1989053100014827O 1/1 $.00
Shelby Cnty Judge of Probate,AL
05/31/1989 12:00:00AM FILED/CERT

MAP BOOK 13 PAGE 75

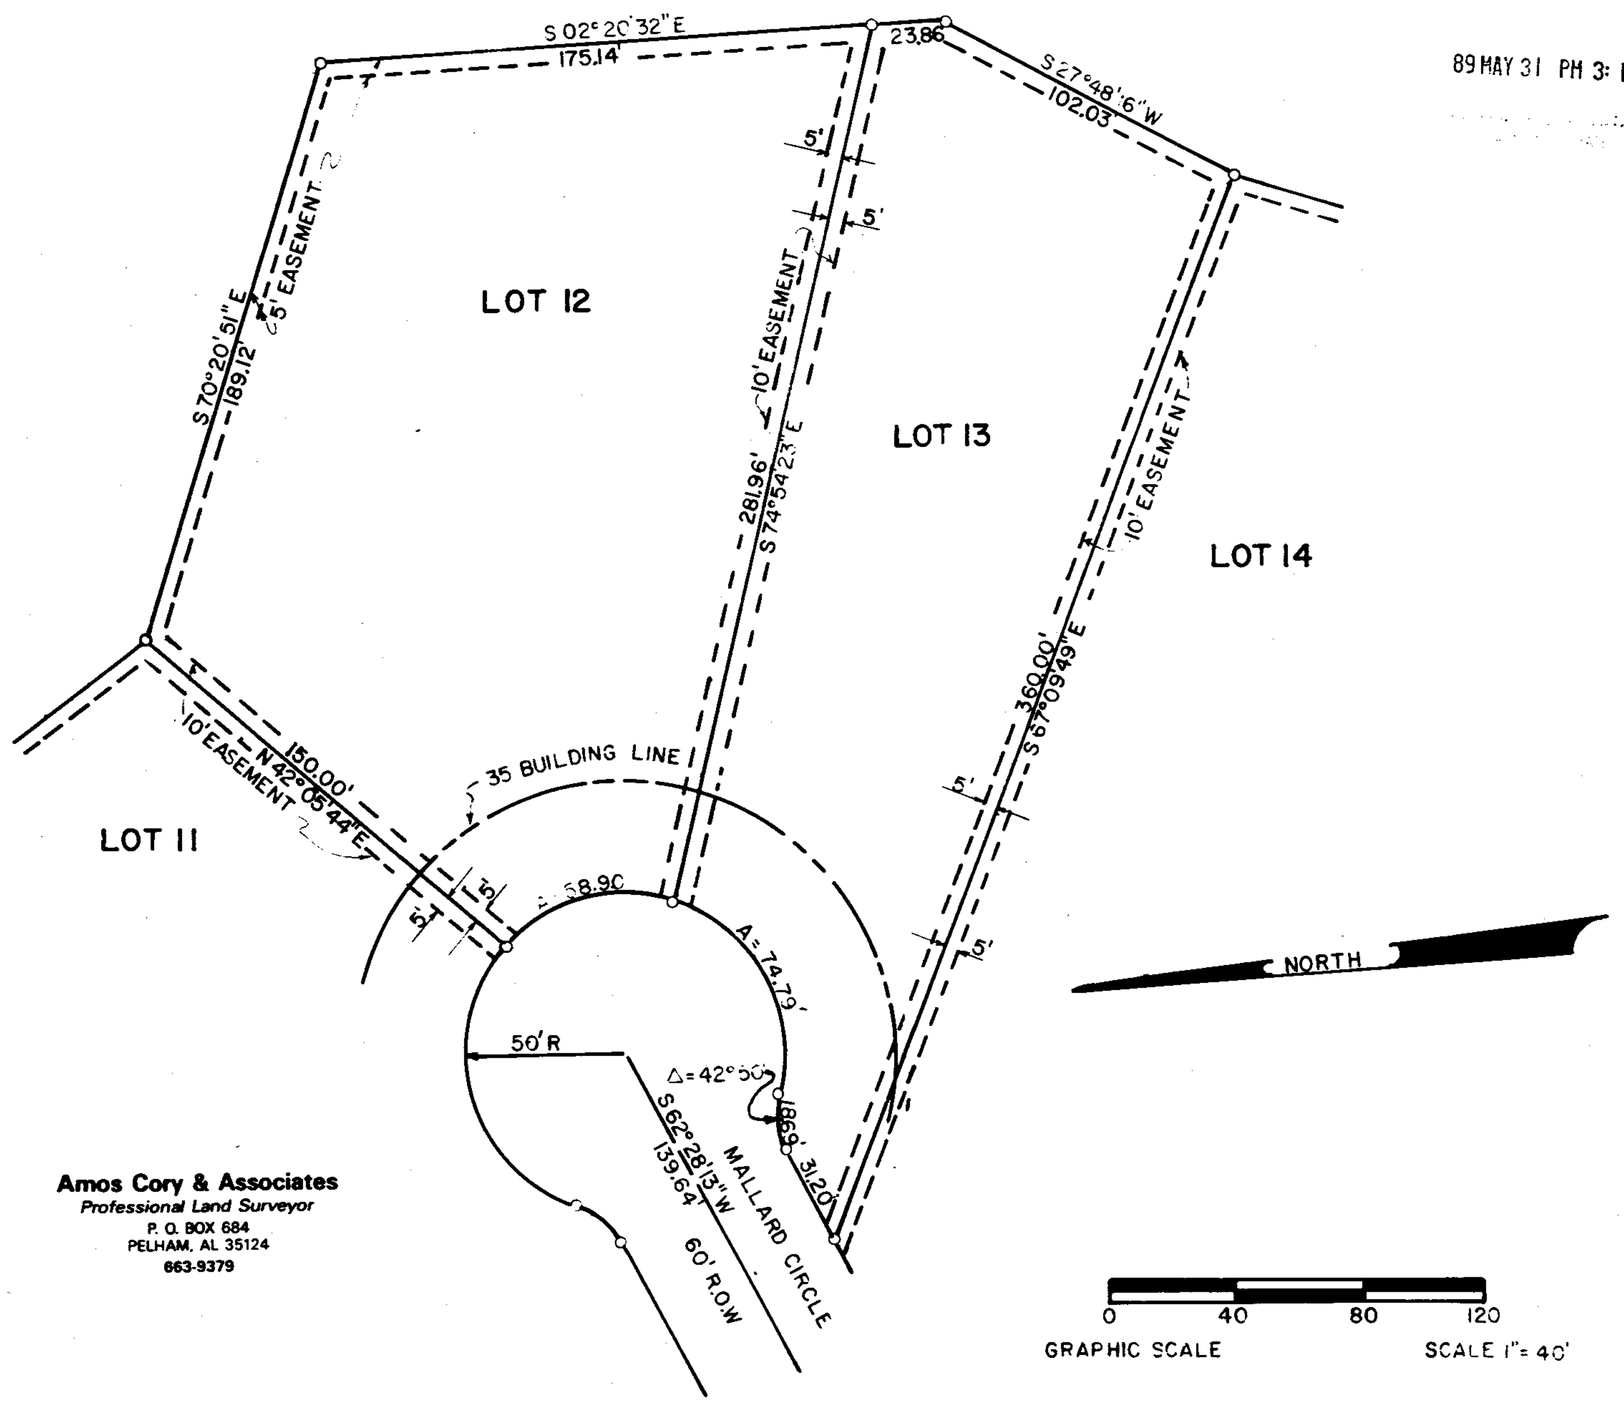

Amos Cory & Associates
Professional Land Surveyor
P. O. BOX 684
PELHAM, AL 35124
663-9379

89 MAY 31 PM 3:14

MAP OF A PESURVEY OF
LOTS 12 AND 13 OF
MALLARD POINTE

State of Alabama
Shelby County
City of Pelham

I, Amos Cory, a registered Land Surveyor; and Roy L. Martin, Partner of Mallard Pointe Partnership as owner and developer; hereby certify that this is a true and correct plat or map of a PESURVEY OF LOT 12 and 13 of MALLARD POINTE AS RECORDED IN MAP BOOK 10, PAGE 70, in the office of the Judge of Probate of Shelby County Alabama. The purpose of this map is to adjust and redefine the lot line between, Lot 12 and Lot 13 of Mallard Pointe.

17 February 1988

Amos Cory, P.L.S. #10550

Roy L. Martin, Partner, Owner

State of Alabama
Shelby County

I, the undersigned, a Notary Public in and for said County and State, hereby certify that Amos Cory, whose name is signed to the foregoing certificate as Surveyor; and Roy L. Martin, whose name is signed to the foregoing certificate as partner and owner; is known to me and acknowledged before me on this day; that being informed of the contents of said certificate; they executed the same voluntarily as such individuals, with full authority thereof.

Given under my hand and seal this 12th day of April 1988

My Commission Expires: 3-16-91 Martha Hayes
Notary Public, State at Large

Dee Dee Heslop, City Clerk

Bobby Hayes, Mayor

Richard Tomasello
Richard Tomasello, Chairman, Pelham Planning Commission

0 40 80 120
GRAPHIC SCALE SCALE 1"= 40'