19900323000079370 1/1 $.00
Shelby Cnty Judge of Probate,AL
03/23/1990 12:00:00AM FILED/CERT

Drew Willard 982-9871
733-0528

MAP BOOK 14 PAGE 22

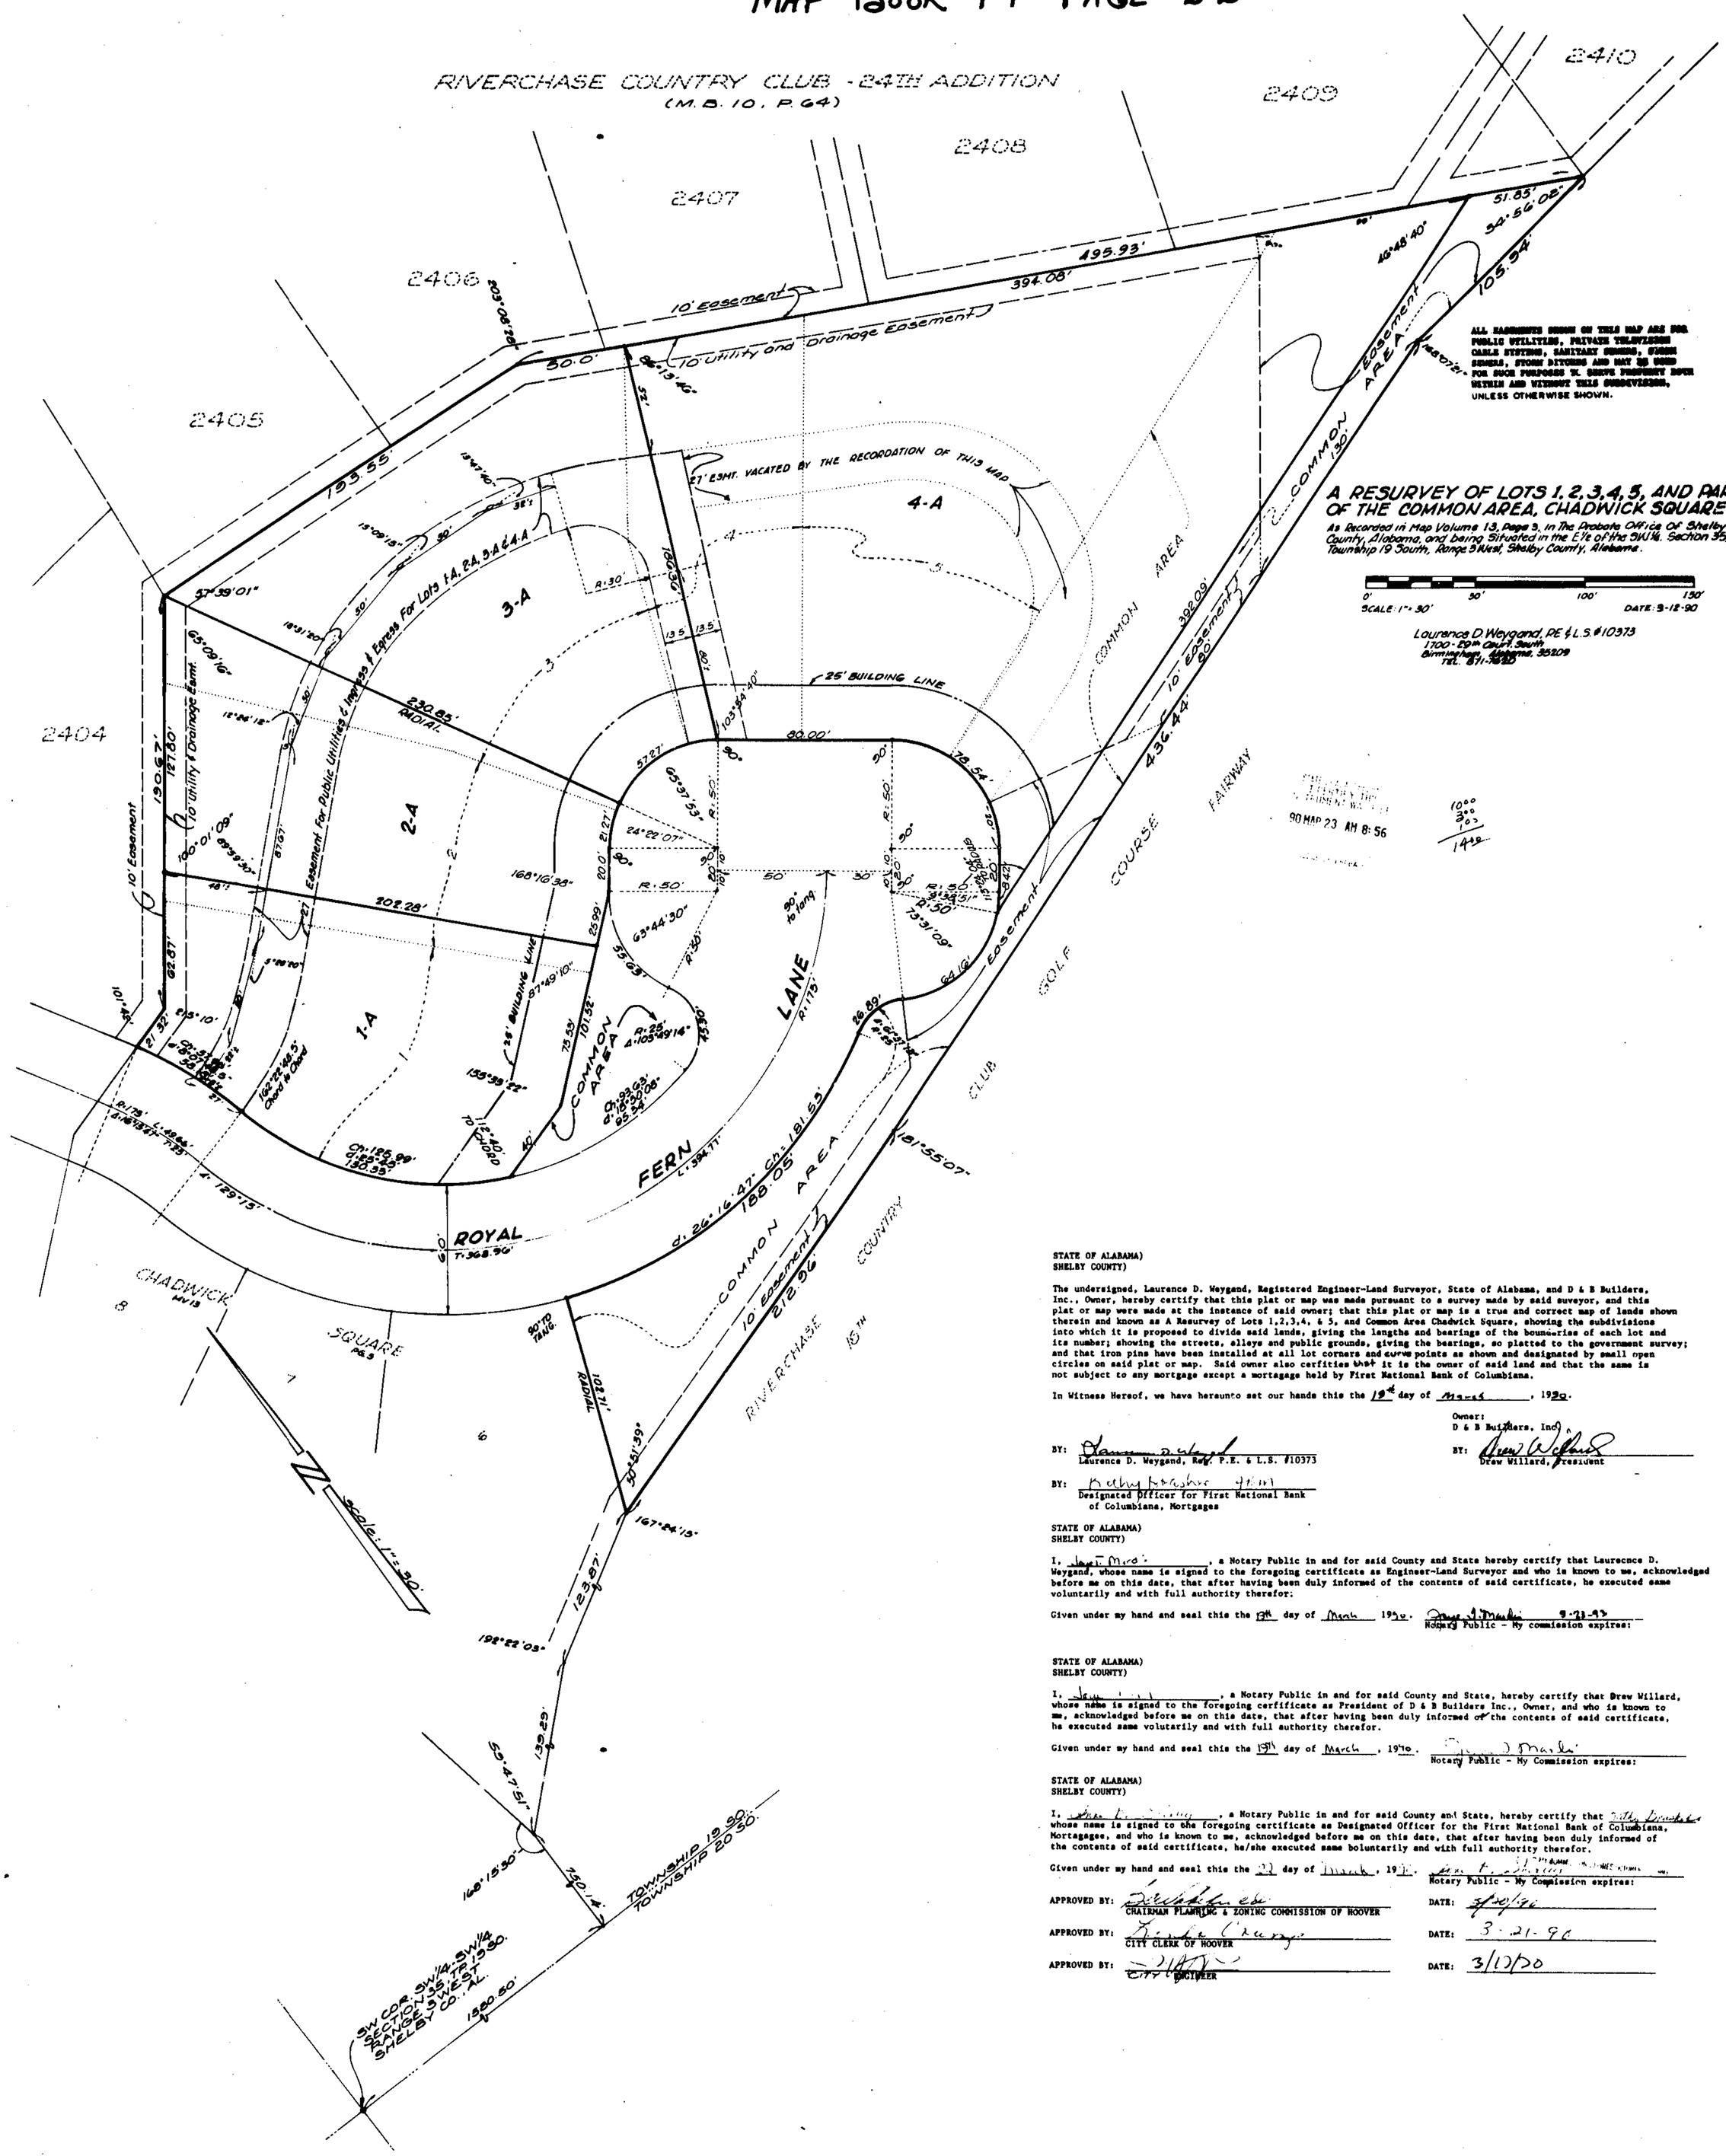

STATE OF ALABAMA)
SHELBY COUNTY)

The undersigned, Laurence D. Weygand, Registered Engineer-Land Surveyor, State of Alabama, and D & B Builders, Inc., Owner, hereby certify that this plat or map was made pursuant to a survey made by said suveyor, and this plat or map were made at the instance of said owner; that this plat or map is a true and correct map of lands shown therein and known as A Resurvey of Lots 1,2,3,4, & 5, and Common Area Chadwick Square, showing the subdivisions into which it is proposed to divide said lands, giving the lengths and bearings of the boundaries of each lot and its number; showing the streets, alleys and public grounds, giving the bearings, so platted to the government survey; and that iron pins have been installed at all lot corners and curve points as shown and designated by small open circles on said plat or map. Said owner also cerfities that it is the owner of said land and that the same is not subject to any mortgage except a mortagage held by First National Bank of Columbiana.

In Witness Hereof, we have hereunto set our hands this the 19th day of March, 1990.

Owner:
D & B Builders, Inc.

BY: Laurence D. Weygand
Laurence D. Weygand, Reg. P.E. & L.S. #10373

BY: Drew Willard
Drew Willard, President

BY: Kathy Brooks
Designated Officer for First National Bank of Columbiana, Mortgagee

STATE OF ALABAMA)
SHELBY COUNTY)

I, Joyce T. Marks, a Notary Public in and for said County and State hereby certify that Laurecnce D. Weygand, whose name is signed to the foregoing certificate as Engineer-Land Surveyor and who is known to me, acknowledged before me on this date, that after having been duly informed of the contents of said certificate, he executed same voluntarily and with full authority therefor.

Given under my hand and seal this the 19th day of March 1990. Joyce T. Marks 9-23-93
Notary Public - My commission expires:

STATE OF ALABAMA)
SHELBY COUNTY)

I, Joyce T. Marks, a Notary Public in and for said County and State, hereby certify that Drew Willard, whose name is signed to the foregoing certificate as President of D & B Builders Inc., Owner, and who is known to me, acknowledged before me on this date, that after having been duly informed of the contents of said certificate, he executed same volutarily and with full authority therefor.

Given under my hand and seal this the 19th day of March, 1990. Joyce T. Marks
Notary Public - My Commission expires:

STATE OF ALABAMA)
SHELBY COUNTY)

I, [illegible], a Notary Public in and for said County and State, hereby certify that Kathy Brooks whose name is signed to the foregoing certificate as Designated Officer for the First National Bank of Columbiana, Mortagagee, and who is known to me, acknowledged before me on this date, that after having been duly informed of the contents of said certificate, he/she executed same boluntarily and with full authority therefor.

Given under my hand and seal this the 22 day of March, 1990. [illegible]
Notary Public - My Commission expires:

APPROVED BY: [signature] CHAIRMAN PLANNING & ZONING COMMISSION OF HOOVER — DATE: 3/20/90

APPROVED BY: [signature] CITY CLERK OF HOOVER — DATE: 3-21-90

APPROVED BY: [signature] CITY ENGINEER — DATE: 3/12/90

1175

22