19900410000100920 1/1 $.00
Shelby Cnty Judge of Probate, AL
04/10/1990 12:00:00AM FILED/CERT

MAP BOOK-14 PAGE 28

APPROVED: MAYOR, CITY OF ALABASTER DATE:

APPROVED: ALABASTER PLANNING COMMISSION DATE:

APPROVED: ENGINEER, CITY OF ALABASTER DATE:

APPROVED: BUILDING OFFICIAL, CITY OF ALABASTER DATE:

APPROVED: SHELBY COUNTY HEALTH DEPT. DATE: 3-26-90

NOTE:

THIS SUBDIVISION MEETS THE APPROVAL OF THE SHELBY COUNTY HEALTH DEPARTMENT SUBJECT TO CERTAIN CONDITIONS OF APPROVAL AND/OR LOT DELETIONS ON FILE WITH THE SAID HEALTH DEPARTMENT, WHICH CONDITIONS ARE MADE A PART OF THIS APPROVAL AS IF SET OUT HEREON.

RESURVEY OF LOT 9 OF ABERNATHY'S ADDITION TO EAGLE WOOD ESTATES

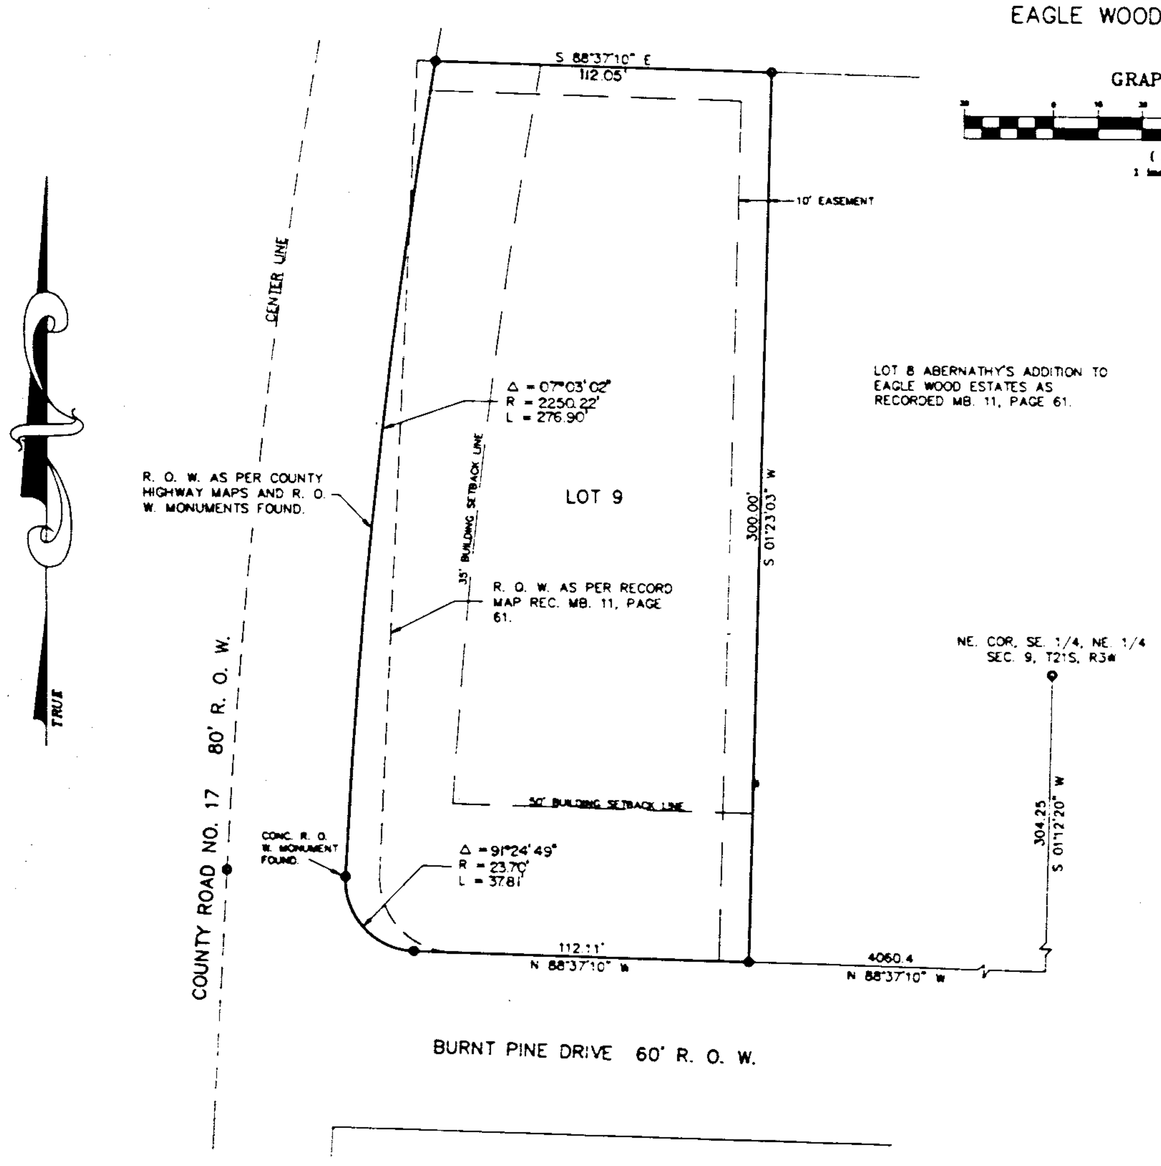

EAGLE WOOD ESTATES - 3rd SECTOR
REC. MB. 7, PAGE 92

STATE OF ALABAMA
SHELBY COUNTY

The undersigned, Joe E. McKinley, as Surveyor, and L. K. Abernathy, as Owner and Executor of the Estate of Frank Abernathy, hereby certify that this map or plat was made pursuant to a survey made by said surveyor and that said survey and this map or plat were made at the instance of said Owner; that this map or plat is a true and correct map of lands shown thereon and known as The Resurvey of Lot 9 of Abernathy's Addition to Eagle Wood Estates; showing the subdivisions into which it is proposed to divide said lands, giving the length and bearings of the boundaries of each lot and its number, showing the streets, alleys, and public grounds, giving the bearings, width and names of each street as well as the number of each lot and block, and showing the relation of said land to the government survey; and that iron pins have been set at all lot corners and curve points as shown and designated by small open circles on said plat. Said Owner also certifies that he is the Owner of said lands and that the same are not subject to any mortgage.

In witness whereof we have set our hands this the 26th day of March, 1990.

L. K. Abernathy
Owner and Executor of Estate of Frank Abernathy

Joe E. McKinley
Ala. Reg. No. 12362

STATE OF ALABAMA
SHELBY COUNTY

I, Keith Ryan Wheeler, as Notary Public in and for said County and State, do hereby certify that Joe E. McKinley, whose name as Surveyor, and L. K. Abernathy, whose name as Owner and Executor of the Estate of Frank Abernathy, are signed to the foregoing certificate, are known to me, acknowledged before me on this date, that after having been duly informed of the contents of said certificate, they executed same voluntarily.

Given under my hand and seal this the 26th day of March, 1990.

Keith Ryan Wheeler
Notary Public

My Commission expires September 26, 1992

NO.	REVISIONS DESCRIPTION	DATE

SEAL

SCALE: 1" = 30'
DATE: 3-26-90
DESIGNED BY:
CHECKED BY: KRW
DRAWN BY: JEM

PERRY HAND & ASSOCIATES
INCORPORATED
ONE PERIMETER PARK SOUTH
SUITE 100 NORTH
BIRMINGHAM, ALA. 35243
(205) 967-8899

RESURVEY OF LOT 9 OF ABERNATHY'S ADDITION TO EAGLE WOOD ESTATES

PROJECT NO. G-359
SHEET / OF
FILE NO.

BUSINESS RECORDS CORPORATION