1990121 1000352250 1/1 $.00
Shelby Cnty Judge of Probate, AL
12/11/1990 12:00:00PM FILED/CERT

Robert Farmer
664-2566

MAP BOOK 14 PAGE 103

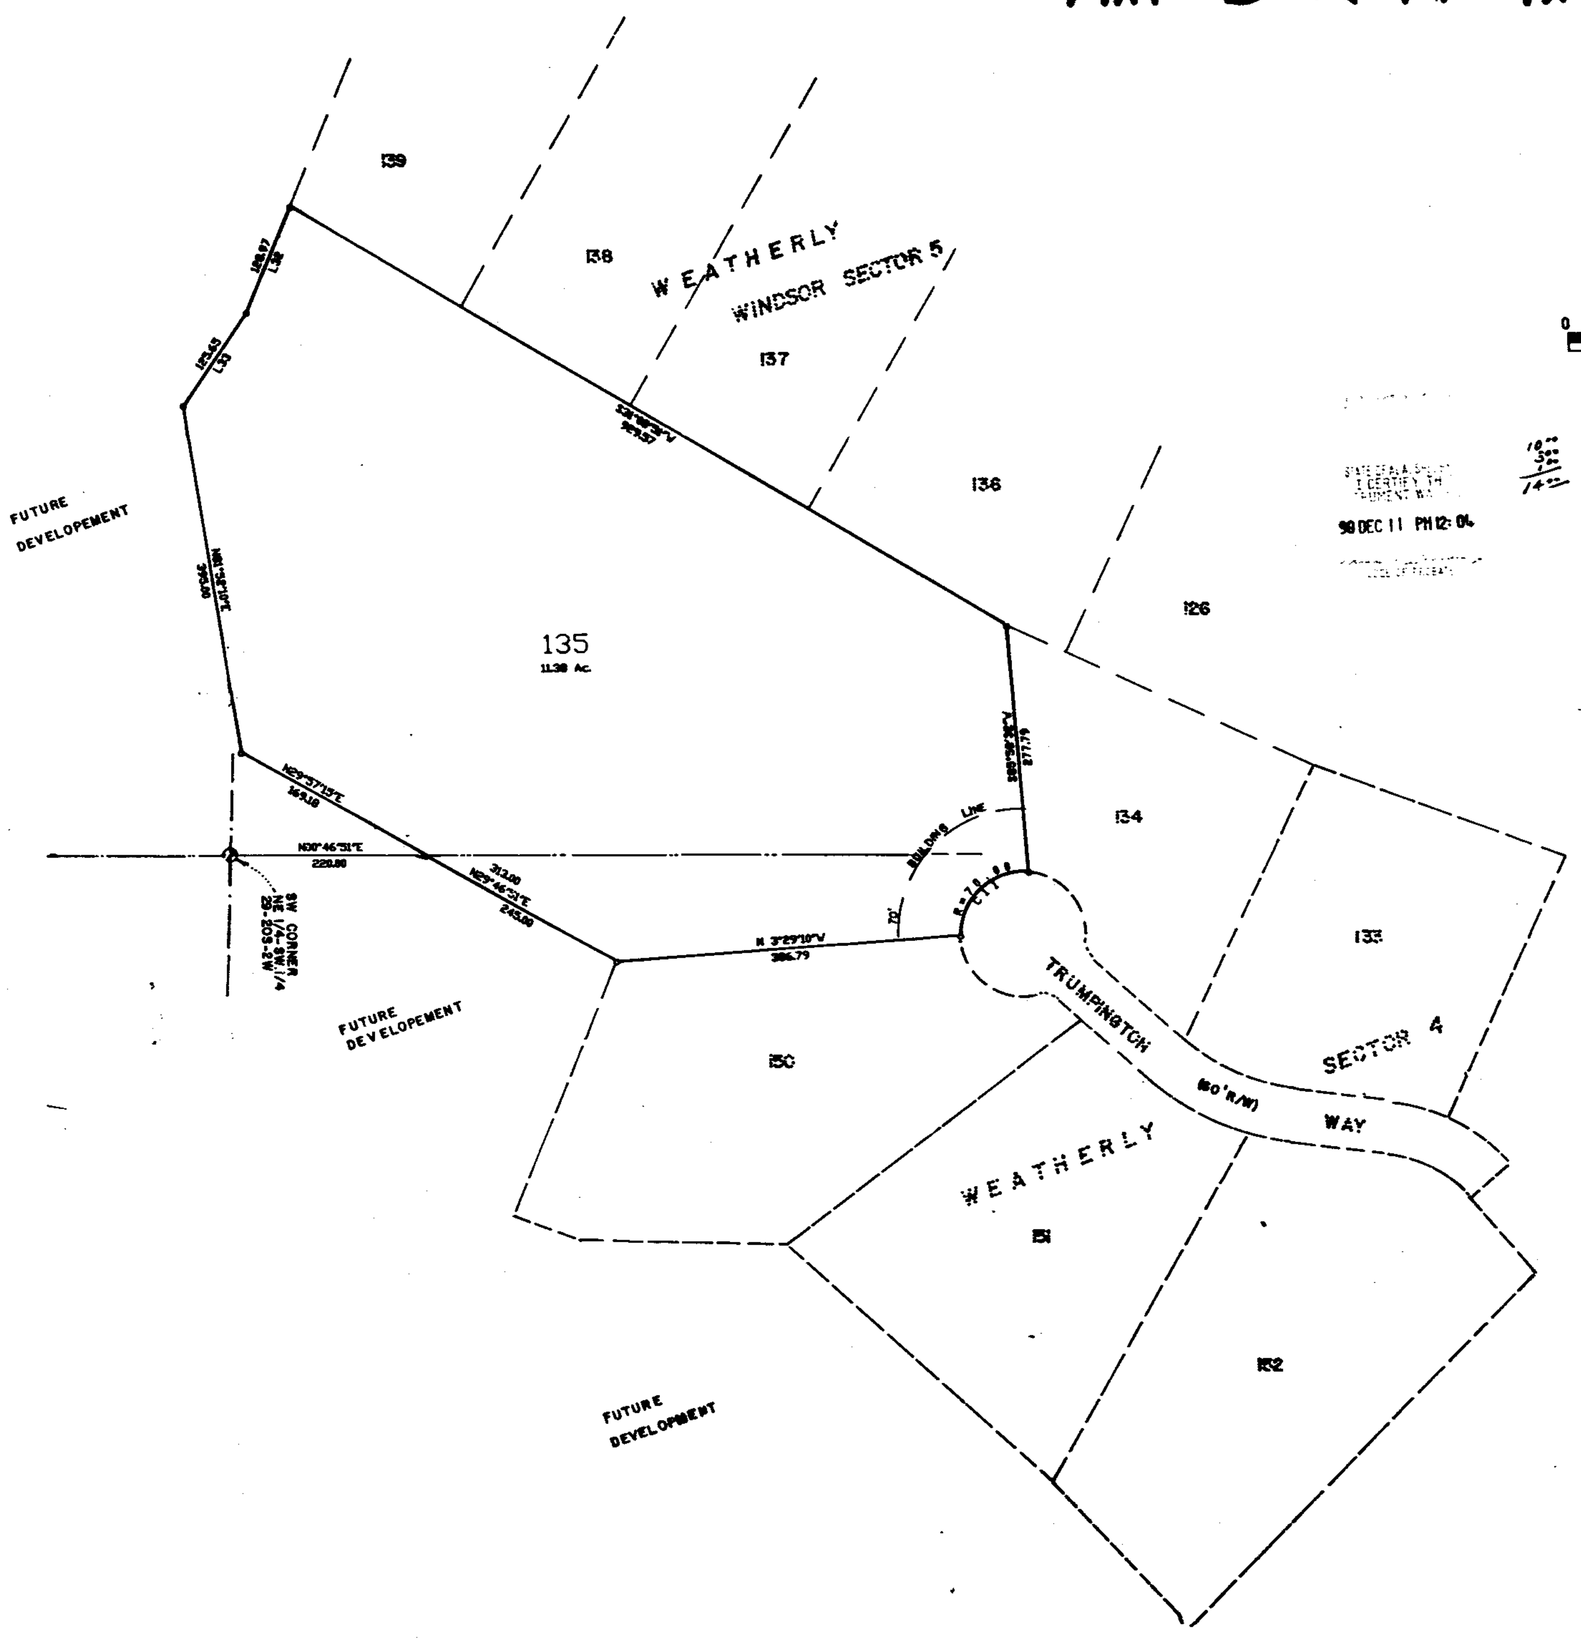

SCALE 1"=100'

0 50 100 200 300 400 500

GRAPHIC SCALE

No.	Direction	Length
32	S46°31'22"E	128.97
33	S55°01'22"E	125.45

No.	Delta	Radius	Arc Length	Tangent	Chord
11	97°30'32"	78.00	119.54	80.30	105.53 N42°07'12"W

STATE OF ALABAMA
SHELBY COUNTY
I CERTIFY THIS INSTRUMENT WAS FILED
98 DEC 11 PM 12:04

WEATHERLY

TRUMPINGTON SECTOR 4A

A SINGLE FAMILY, RESIDENTIAL, ESTATE LOT, SUBDIVISION
SITUATED IN THE NW 1/4 OF THE SW 1/4 AND THE NE 1/4 OF
THE SW 1/4 OF SECTION 29, TOWNSHIP 20 SOUTH, RANGE 2 WEST

CITY OF PELHAM
SHELBY COUNTY, ALABAMA

DEVELOPER BY: CHAMBERS DEVELOPEMENT COMPANY, INC.
(STEVEN E. CHAMBERS, PRESIDENT)

PREPARED BY: R.C. FARMER AND ASSOCIATES, INC.
P.O. BOX 1664
ALABASTER, ALABAMA 35007

STATE OF ALABAMA
SHELBY COUNTY

The undersigned, Robert C. Farmer, Registered Land Surveyor, State of Alabama, and Chambers Developement Company, Inc., Steve Chambers, President, as owner, hereby certify that this plat or map was made pursuant to a survey made by said surveyor and that said survey and this plat or map were made in the instance of said owners; that this plat or map is a true and correct map of lands shown therein known as WEATHERLY TRUMPINGTON SECTOR 4A, showing the subdivisions into which it is proposed to divide said lands, giving the lengths and bearings of each lot and its number, showing the streets, alleys and public grounds, giving the length, width and name of each street as well as the number of each lot and showing the relation of the lands to the government survey, and that iron pins have been installed at all lot corners and curve points as shown and are designated by small open circles on said plat or map. Said owner also certifies that he is the owner of said lands and that the same are not subject to any mortgage.

In witness thereof, said surveyor and owners have executed these presents this ____ day of _____, 1990.

By: Robert C. Farmer Date 12-7-90
Robert C. Farmer Ala. Reg. No. 14720

By: Steven E. Chambers Date 12-7-90
Chambers Developement Company, Inc., Owner
Steve Chambers, President

I, Suzanne D. Mitchell, a Notary Public in and for said county and said state, do hereby certify that Robert C. Farmer, whose name is signed to the foregoing certificate as a surveyor, and Chambers Developement Company, Inc., Steve Chambers, President, whose name is signed to the same as owner and who is known to me, acknowledged before me, on this date, that after being duly informed of the contents of said certificate, do execute same voluntarily as such individuals with full authority thereof.

Given under my hand and seal this the 7. day of DECEMBER, 1990.

Suzanne D. Mitchell
Notary Public

Bobby Hayes 12-10-90
Bobby Hayes, Mayor Date
City of Pelham

Dee Dee Heslop 12-11-90
Dee Dee Heslop, City Clerk Date
City of Pelham

Richard Tomasello 12/10/90
City of Pelham Planning Director Date

J. R. Stutts 12-11-90
Shelby County Health Department Date
(For recording purposes only)

BUSINESS RECORDS CORPORATION