1990122100036200 1/1 $.00
Shelby Cnty Judge of Probate,AL
12/21/1990 12:00:00AM FILED/CERT

90 DEC 21 AM 9:22

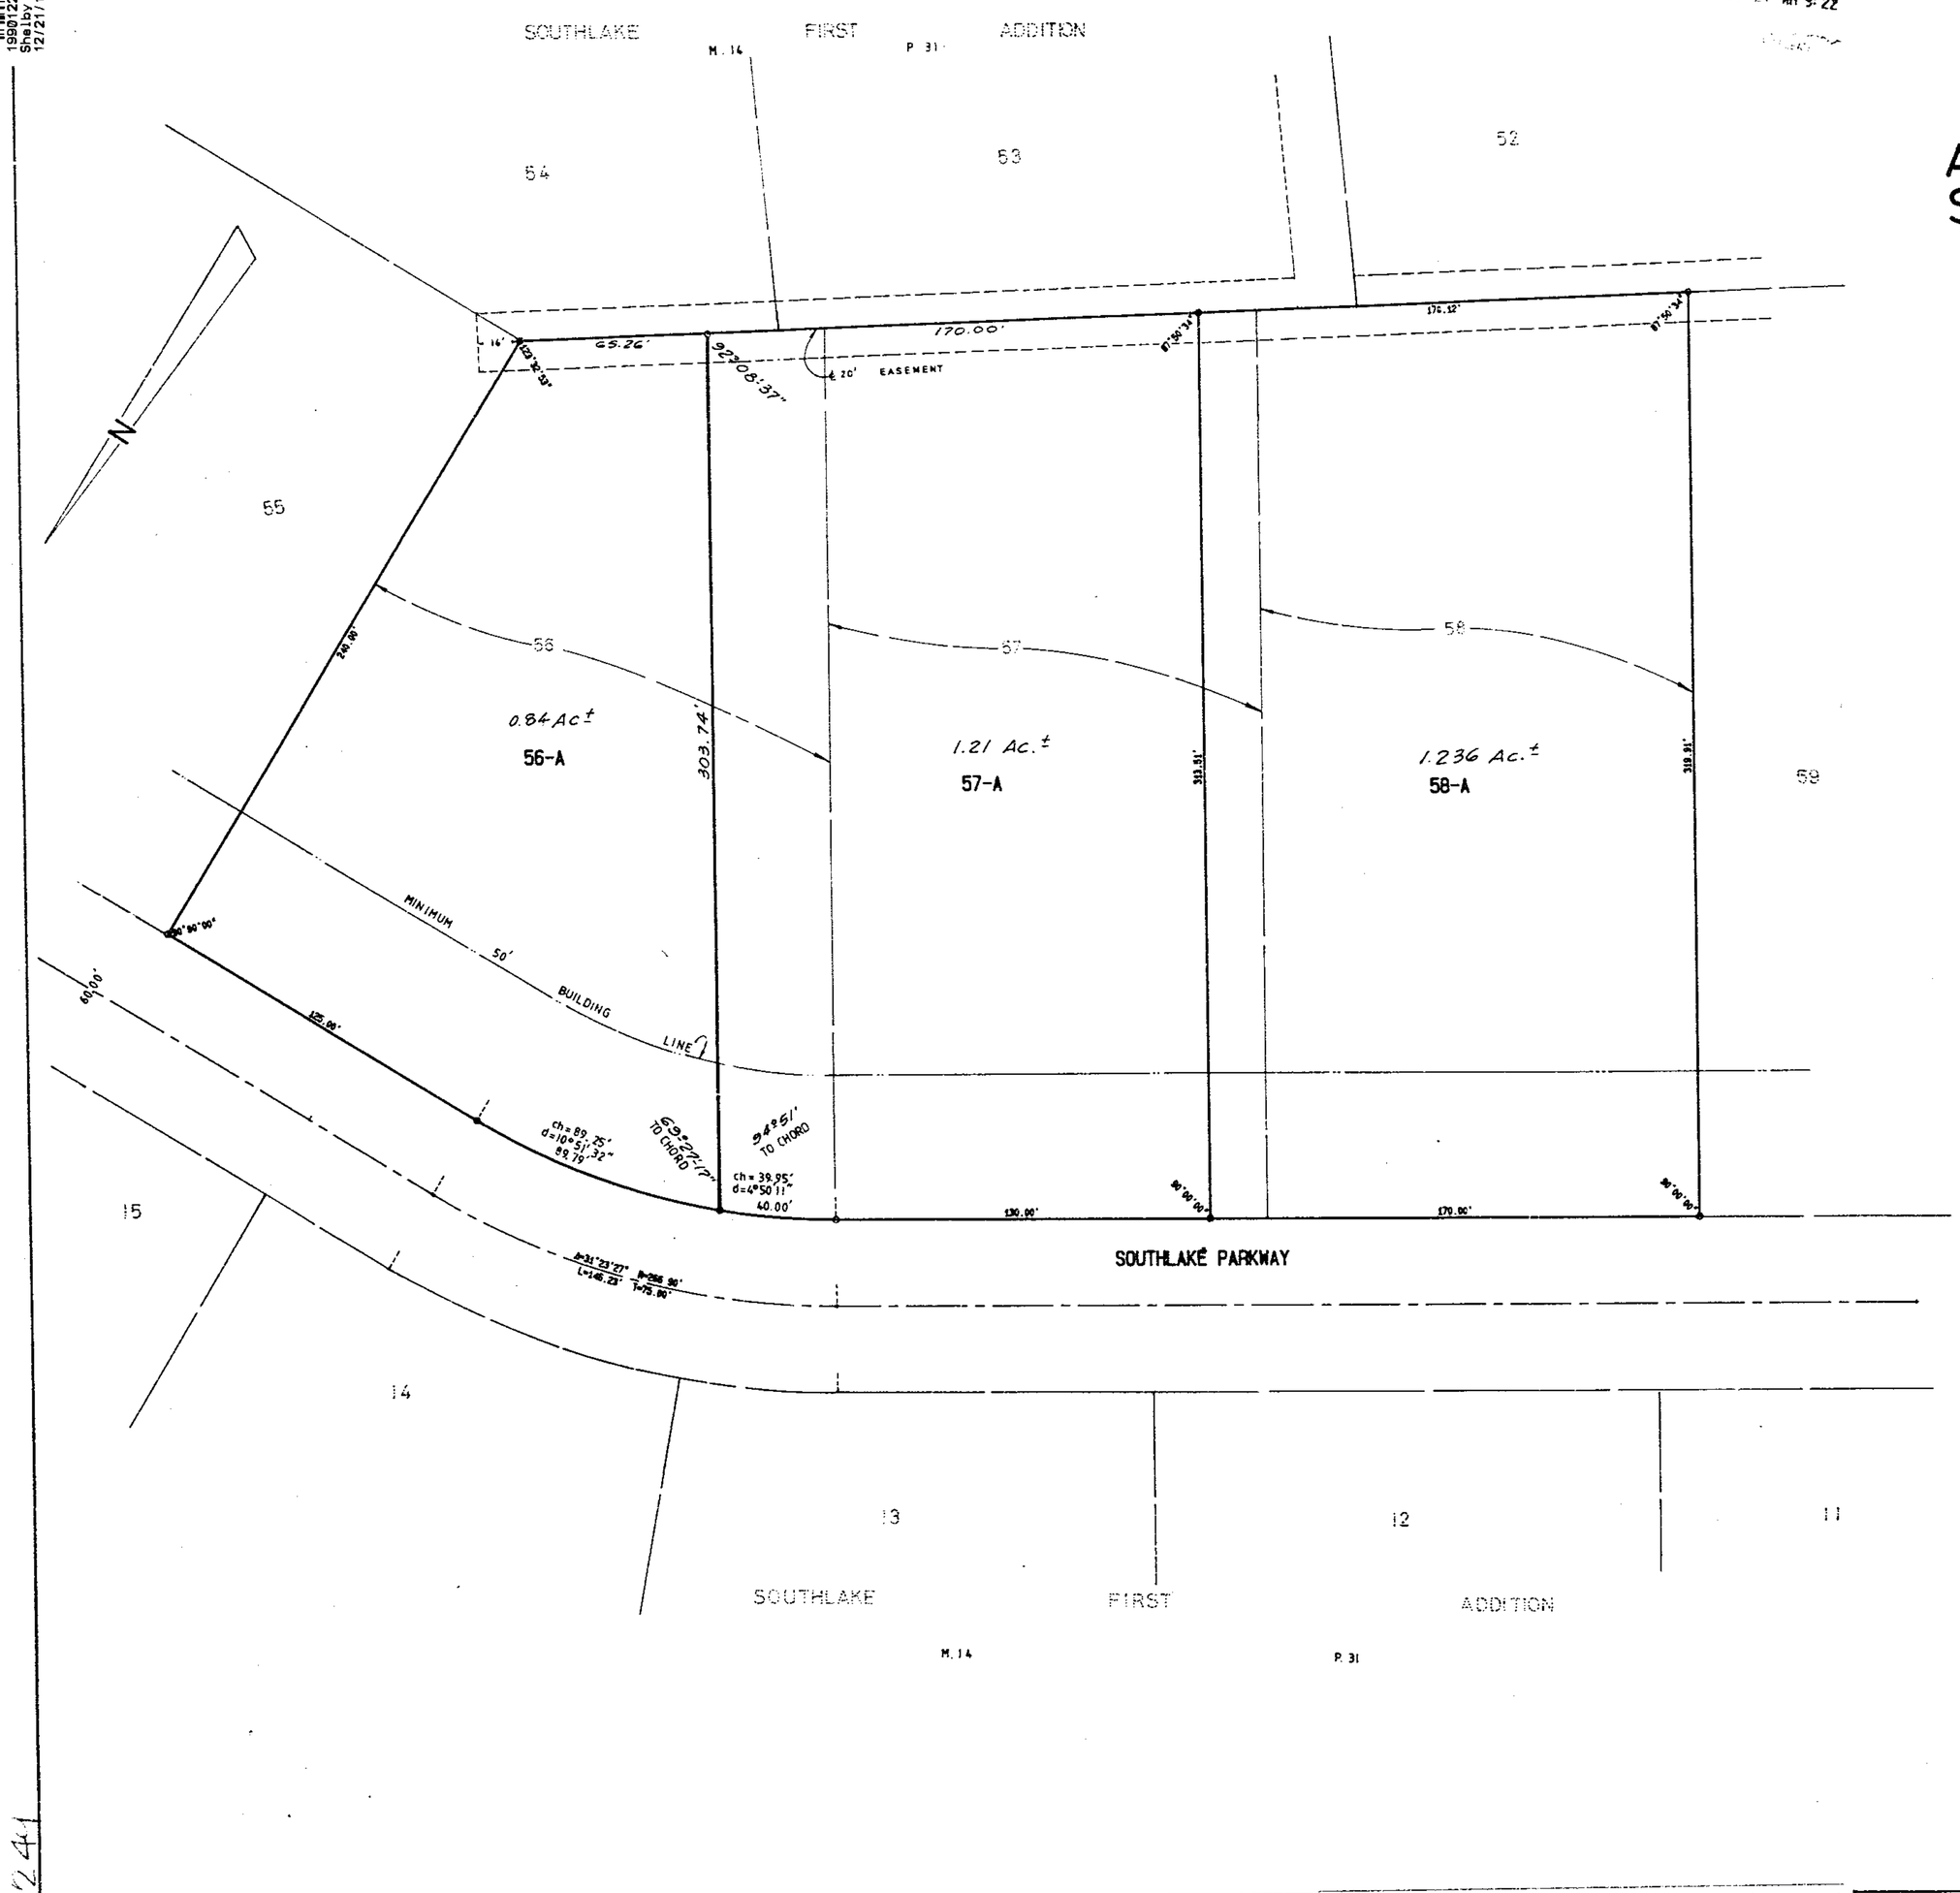

A RESURVEY OF LOTS 56, 57, & 58. SOUTHLAKE FIRST ADDITION

as recorded in Map Volume 14, Page 31, in the Probate Office of Shelby County, Alabama, and being situated in the S 1/2 of SE 1/4 Sec. 17, Twp. 19 S, R. 2 West, Shelby County, Alabama

Date: 10-30-90
Scale: 1" = 30'-0"

0' 50' 100' 200'

Laurence D. Weygand P.E. & L.S. #10373
1700 South 29th Court, Suite 120
Birmingham, Al 35209 Tel: 871-7620

STATE OF ALABAMA)
SHELBY COUNTY)

The undersigned, Laurence D. Weygand, a Registered Engineer-Land Surveyor in the State of Alabama, and Dr. Steve R. Goertz, Owner of Lots 56-A & 57-A, and Mary B. Goertz, Owner of Lot 58-A, hereby certify, to the best of our knowledge and belief, that this map or plat was made pursuant to a survey made by said surveyor and that said survey and this plat or map were made at the instance of said Owners; that this plat or map is a true and correct map of lands shown therein and known as A Resurvey of Lots 56, 57, & 58 Southlake First Addition, showing the subdivisions into which it is proposed to divide said lands, giving the length and angles of the bounderies of each lot and its number, showing the streets, alleys and public grounds, giving the length, width, and name of each street as well as the number of each lot and block. and showing the relations of the lands to the Survey of Southlake First Addition, as recorded in Map Volume 14, Page 31, in the Office of the Judge of Probate, Shelby County, Alabama; and that iron pins have been installed at all lot corners and curve points as shown and designated by small open circles on said plat or map. Said owner also certifies that it is the owner of said lands and that the same are not subject to any mortgage, except a mortgage held by Central Bank of the South, An Alabama Banking Corporation on Lots 56-A & 57-A. Said surveyor further certifies that the survey has been made in accordance with the requirements of the Minimum Technical Standards for Land Surveying in the State of Alabama.

In Witness Whereof, we have hereunto set our hands this the 13th day of Nov, 1990.

BY: Laurence D. Weygand
Laurence D. Weygand
Reg. P.E. & L.S. #10373

OWNER OF LOTS 56-A & 57-A:
BY: Steven R. Goertz
Dr. Steveak. Goertz

OWNER OF LOT 58-A
BY: Mary B. Goertz
Mary B. Goertz

MORTGAGEE: CENTRAL BANK OF THE SOUTH
AN ALABAMA BANKING CORPORATION
BY: J. K. Armistead, V.P.
Designated Officer
J. K. Armistead

STATE OF ALABAMA)
JEFFERSON COUNTY)

I, Joyce T. Mardis, a Notary Public in and for said County and State, hereby certify that Laurence D. Weygand, whose name is signed to the foregoing certificate as Engineer-Land Surveyor, and who is known to me, acknowledged before me on this date, that after having been duly informed of the contents of said certificate, he executed same voluntarily and with full authority therefor.

Given under my hand and seal this the 13th day of November, 1990.

Joyce T. Mardis
Notary Public - My commission expires: 5-23-93

STATE OF ALABAMA)
JEFFERSON COUNTY)

I, Marlyn O. Ellis, a Notary Public in and for said County and State hereby certify that Dr. Steven R. Goertz, whose name is signed to the foregoing certificate as Owner and who is known to me, acknowledged before me, on this date, that after having been duly informed of the contents of said certificate, he executed same voluntarily and with full authority therefor.

Given under my hand and seal this the 20th day of December, 1990.

Marlyn T. Ellis 6-11-91
Notary Public - My commission expires:

STATE OF ALABAMA)
JEFFERSON COUNTY)

I, Betty M. Moore, a Notary Public in and for said County and State hereby certify that Jack K. Armistead, whose name is signed to the foregoing certificate as Designated Officer for Central Bank of the South an Ala. Banking Corp., as Mortgagee, and who is known to me, acknowledged before me on this date, that after having been duly informed of the contents of said certificate, he executed same voluntarily and with full authority therefor.

Given under my hand and seal this the 20th day of December, 1990.

Betty M. Moore 11-26-91
Notary Public - My commission expires:

STATE OF ALABAMA)
JEFFERSON COUNTY)

I, LORINE S. CARTRELL, a Notary Public in and for said County and State hereby certify that Mary B. Goertz, whose name is signed to the foregoing certificate as Owner and who is known to me, acknowledged before me, on this date, that after having been duly informed of the econtents of said certificate, she executed same voluntarily and with full authority therefor.

Given under my hand and seal this the 17th day of December, 1990.

Lorine S. Cartrell
Notary Public - My commission expires: 4/1/93

APPROVED BY: CHAIRMAN, HOOVER PLANNING & ZONING COMMISSION — DATE: 12/10/90

APPROVED BY: HOOVER CITY ENGINEER — DATE: 12/10/90

APPROVED BY: CITY CLERK — DATE: 12-17-90

BUSINESS RECORDS CORPORATION