MAP BOOK 15 PAGE 13

RESURVEY OF LOTS 11 & 11A
MOSS BEND

A SINGLE FAMILY RESIDENTIAL DEVELOPMENT (UNATTACHED)

SECTION 30 - TOWNSHIP 20 SOUTH - RANGE 3 WEST

CITY OF HELENA, ALABAMA

91 FEB 27 PM 2:41

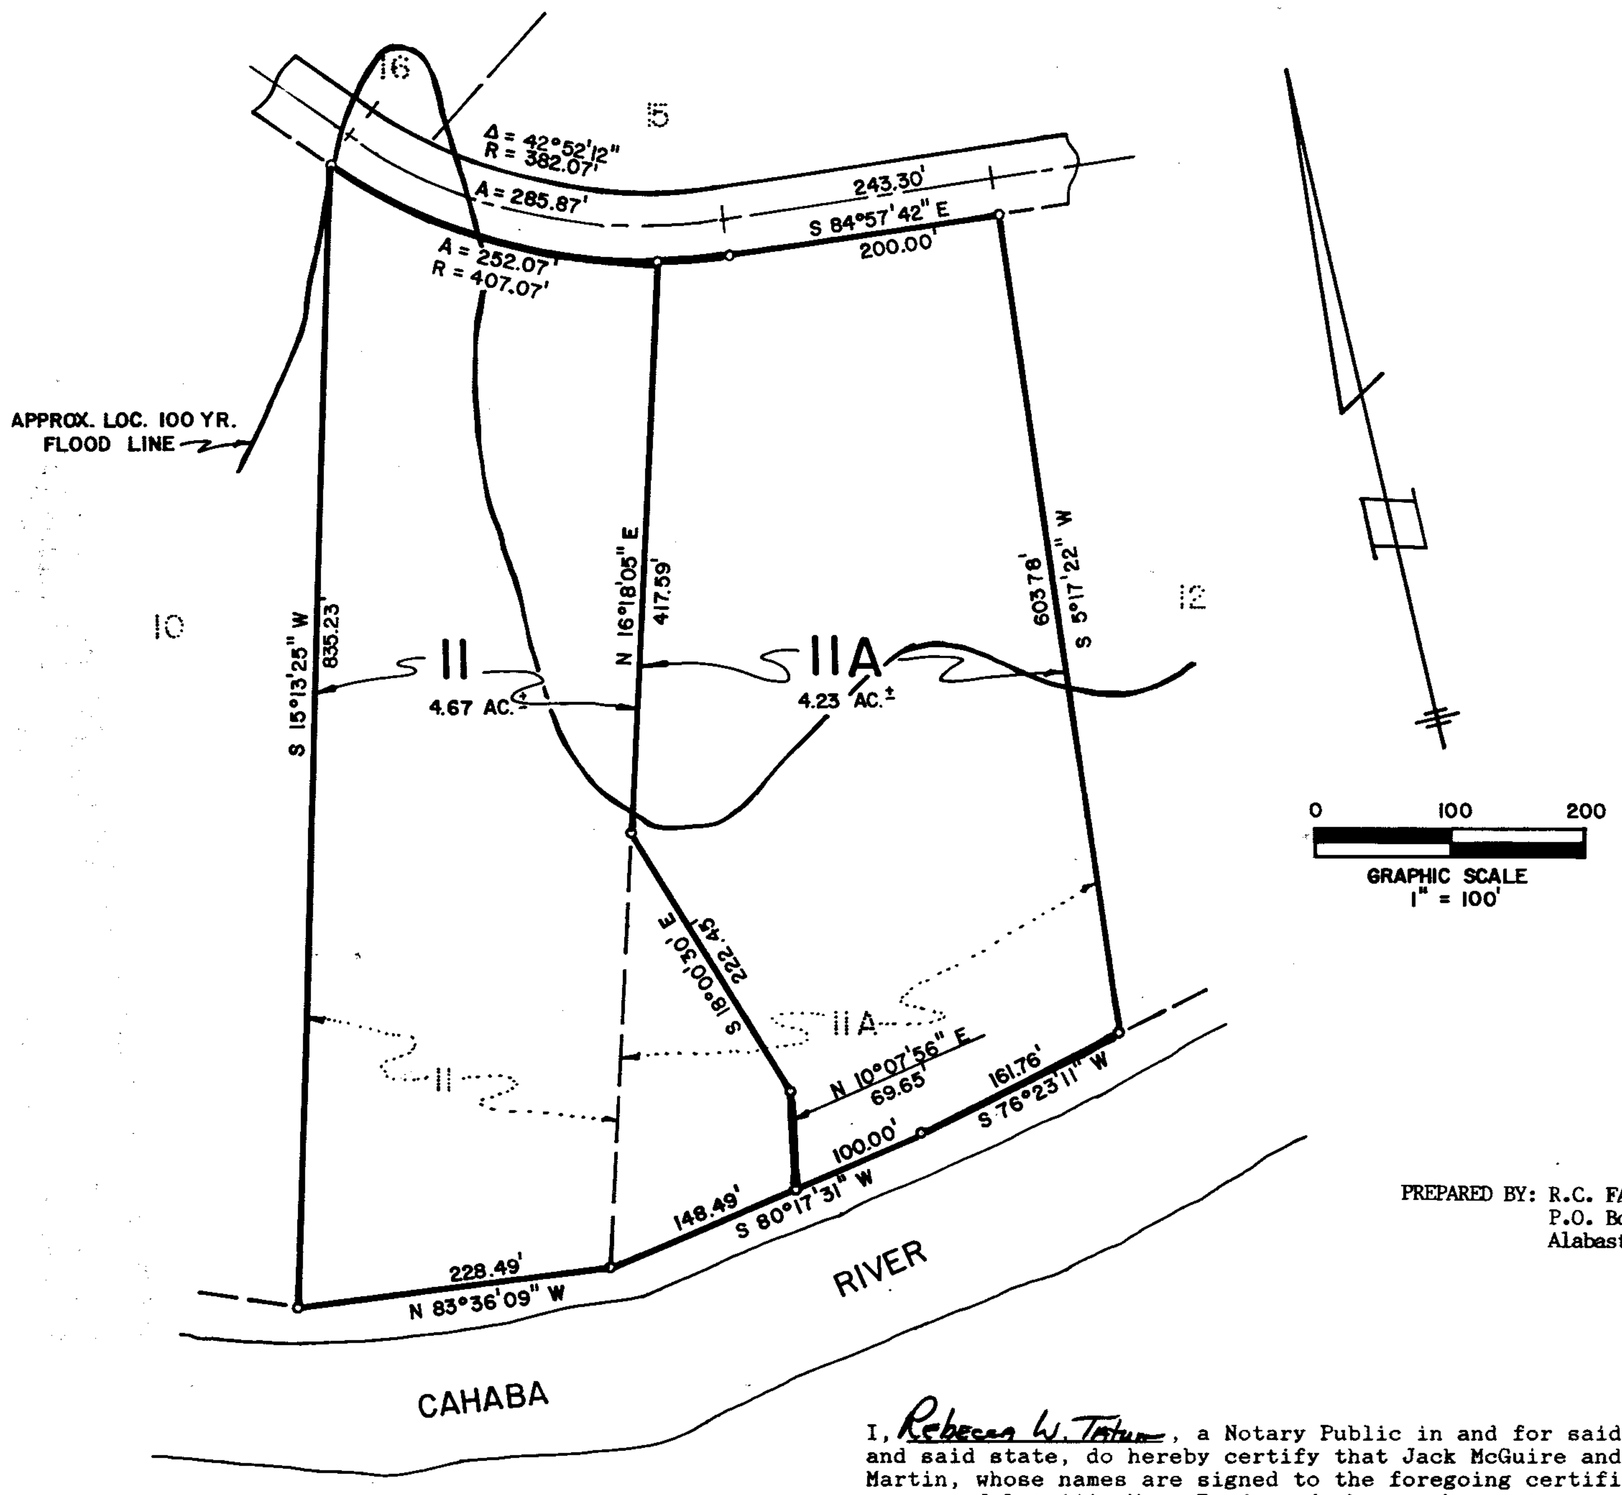

PREPARED BY: R.C. FARMER and ASSOCIATES, INC.
P.O. Box 1664
Alabaster, Alabama 35007

Larry G. Stone, Env Dir, 2/27/91
Shelby County Health Department Date
(For recording purposes only.)

I, Rebecca W. Tatum, a Notary Public in and for said county and said state, do hereby certify that Jack McGuire and Roy Martin, whose names are signed to the foregoing certificate as owners of Lot 11A, Moss Bend, and who are known to me, acknowledged before me on this date, that after being duly informed of the contents of said certificate, do execute same voluntarily as such individuals with full authority thereof.

Given under my hand and seal this the 26 day of February 1991.

Rebecca W. Tatum
Notary Public

BUSINESS RECORDS CORPORATION

MAP 15

STATE OF ALABAMA
CITY OF HELENA

Ronnie Morton 995-8561

13

1991102700005980 1/1 $.00
Shelby Cnty Judge of Probate, AL
02/27/1991 12:00:00AM FILED/CERT

The undersigned, Robert C. Farmer, Registered Land Surveyor, State of Alabama, and Quaker Square Development Co., Inc., as owner of Lot 11, Moss Bend and Jack McGuire and Roy Martin, as owners of Lot 11A, Moss Bend, hereby certify that this plat or map was made pursuant to a survey made by said surveyor and that said survey and this plat or map were made in the instance of said owners; that this plat or map is a true and correct map of lands shown therein known as RESURVEY OF LOTS 11 & 11A MOSS BEND, showing the subdivisions into which it is proposed to divide said lands, giving the lengths and bearings of each lot and its number, showing the streets, alleys and public grounds, giving the length, width and name of each street as well as the number of each lot and showing the relation of the lands to the government survey, and that iron pins have been installed at all lot corners and curve points as shown and are designated by small open circles on said plat or map. Said owners also certify that they are the owners of said lands and that the same are not subject to any mortgage, except a mortgage on Lot 11 held by the following mortgagee, Crow Land Company, Inc.

In witness thereof, said surveyor, owner and mortgagee have executed these presents this 26 day of Feb., 1991.

By: Robert C. Farmer Date 2-26-91
Robert C. Farmer, P.L.S.
Ala. Reg. No. 14720

QUAKER SQUARE DEVELOPMENT CO., INC. (OWNER)

By: Terry M. Habshey Date 2-26-91
Terry Habshey

By: Ronnie Morton Date 2-26-91
Ronnie Morton

CROW LAND COMPANY, INC. (MORTGAGEE)

BY: Vernon B. Crow Date 2/27/91

BY: Jack McGuire Date 2-26-91
Jack McGuire, Owner

BY: Roy Martin Date 2-26-91
Roy Martin, Owner

I, Suzanne D. Mitchell, a Notary Public in and for said county and said state, do hereby certify that Robert C. Farmer, whose name is signed to the foregoing certificate as a surveyor, and who is known to me, acknowledged before me, on this date, that after being duly informed of the contents of said certificate, does execute same voluntarily as such individual with full authority thereof.

Given under my hand and seal this the 26 day of February, 1991.

Suzanne D. Mitchell
Notary Public

I, Rebecca W. Tatum, a Notary Public in and for said county and said state, do hereby certify that Terry Habshey and Ronnie Morton who are owners of Quaker Square Development Co., Inc., whose names are signed to the foregoing certificate as owners of Lot 11, Moss Bend, and who are known to me, acknowledged before me on this date, that after being duly informed of the contents of said certificate, do execute same voluntarily as such individuals with full authority thereof.

Given under my hand and seal this the 26 day of February 1991.

Rebecca W. Tatum
Notary Public

I, Vivian D. Brasher, a Notary Public in and for said county and said state, do hereby certify that Crow Land Company, Inc., whose name is signed to the foregoing certificate as mortgagee of Lot 11, Moss Bend, and who is known to me, acknowledged before me on this date, that after being duly informed of the contents of said certificate, executes same voluntarily as such individual with full authority thereof.

Given under my hand and seal this the 27 day of February, 1991.

Vivian D. Brasher
Notary Public