19910400001 01500 $ 15.00
Shelby County, Alabama
04/10/1991 12:08:00AM FILED/CERT

MAP BOOK 15 PAGE 20

STATE OF ALA. SHELBY CO.
I CERTIFY THIS
INSTRUMENT WAS FILED
91 APR 10 AM 9:56
JUDGE OF PROBATE

RESURVEY OF LOTS 2, 4, & 5, "MEDPLEX"

AS RECORDED IN MAP BOOK 11, PAGE 105, IN THE OFFICE OF THE JUDGE OF PROBATE, SHELBY COUNTY, ALABAMA, BEING SITUATED IN THE SE¼ OF THE SW¼ OF SECTION 20, TOWNSHIP 19 SOUTH, RANGE 2 WEST, AND IN THE NE¼ OF THE NW¼ OF SECTION 29, TOWNSHIP 19 SOUTH, RANGE 2 WEST, BOTH IN SHELBY COUNTY, ALABAMA

SCALE: 1" = 30'

GRAPHIC SCALE 50 0 10 25 50 100 200

DATE: JANUARY 25, 1991

LAURENCE D. WEYGAND
PE AND LS REG. #10373
1700 28TH COURT SOUTH
BIRMINGHAM, ALABAMA 35209
PHONE NUMBER: 871-7620

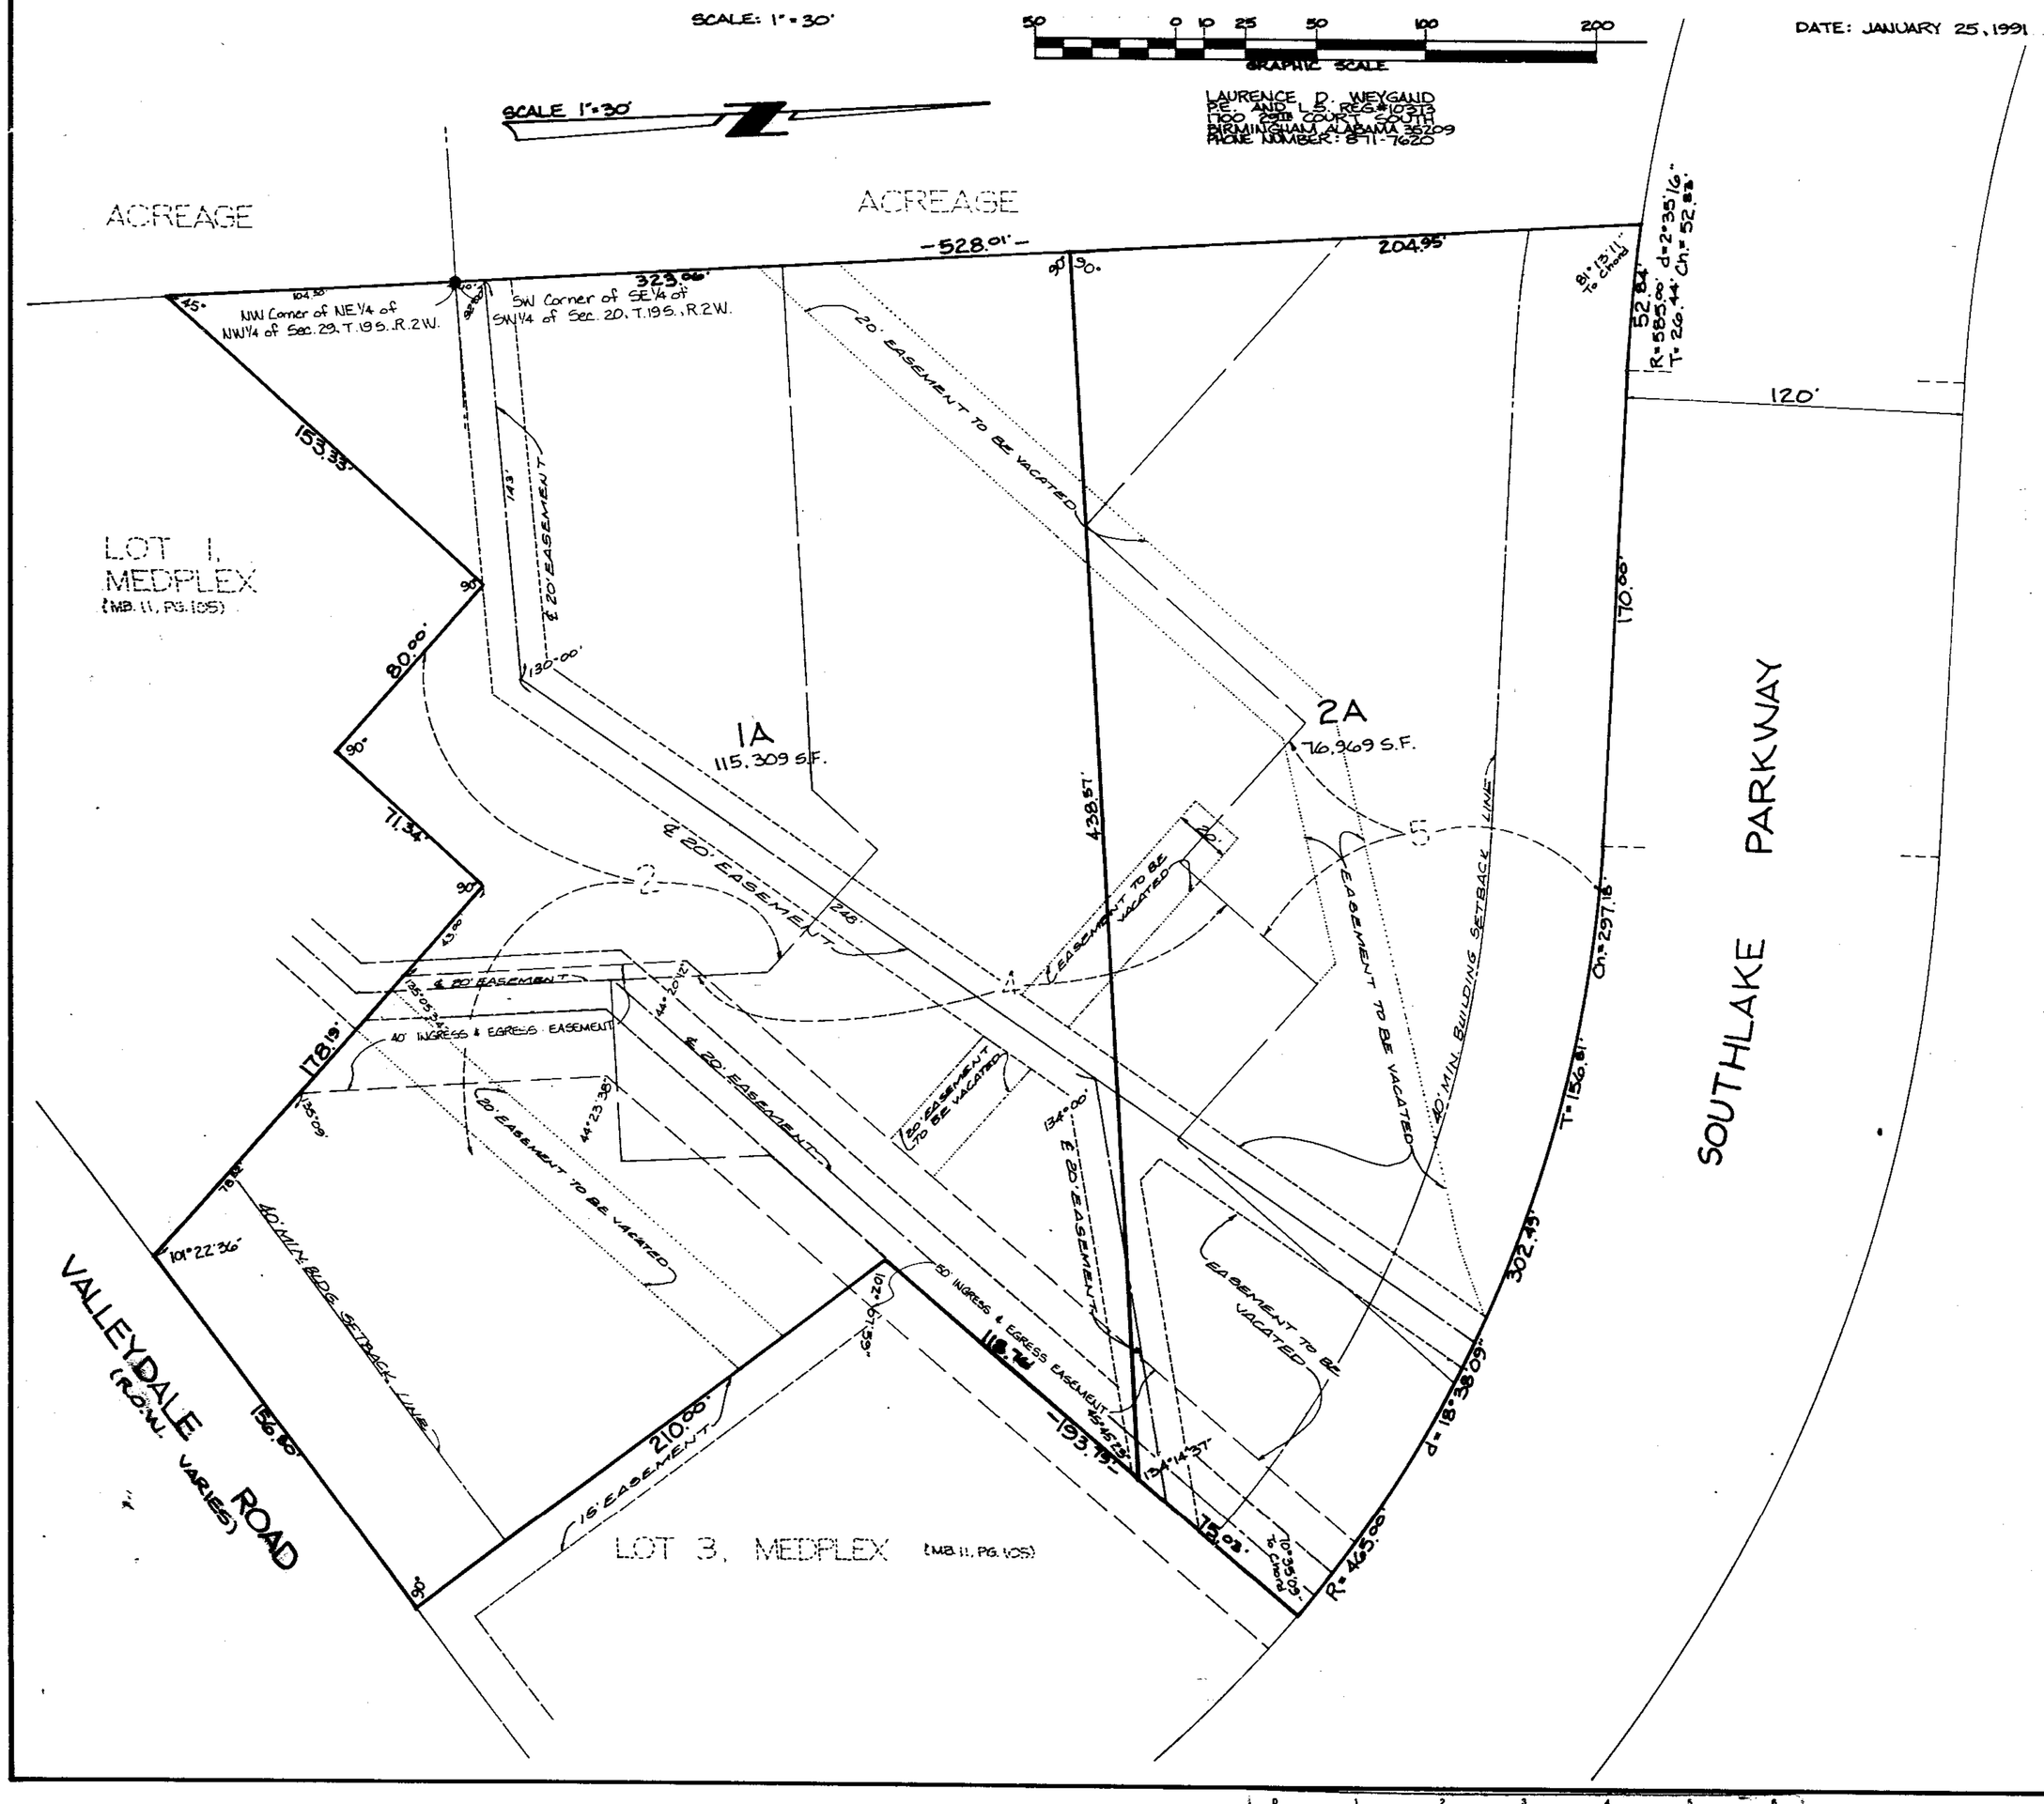

STATE OF ALABAMA)
SHELBY COUNTY)

The undersigned, Laurence D. Weygand, a Registered Engineer-Land Surveyor, State of Alabama, and Steve Daughtry, a Partner of Riverchase Medical Developers, An Alabama General Partnership, Owner, hereby certify that this plat or map was made pursuant to a survey made by said surveyor and that said survey and this plat or map were made at the instance of said owner; that this plat or map is a true and correct map of lands shown therein and known as a Resurvey of Lots 2, 4, & 5, "Medplex", showing the subdivision into which it is proposed to divide said lands, giving the length and angles of the boundaries of each lot and its number, showing the streets, alleys and public grounds, giving the length, width and name of each street, as well as the number of each lot and block, and showing the relation of the lands to the government survey and that iron pins have been installed at all lot corners and curve points as shown and designated by small open circles on said plat or map. Said owner also certifies that it is the owner of said lands and that the same are subject to a mortgage held by First Commercial Bank.

Date: Feb. 19, 1991

By: Laurence D. Weygand
Laurence D. Weygand
Reg. P.E. & L.S. #10373

Owner: Riverchase Medical Developers
An Alabama General Partnership

By: Steve Daughtry
Steve Daughtry, Partner

Mortgagee: First Commercial Bank

By: [illegible]

STATE OF ALABAMA)
SHELBY COUNTY)

I, [illegible], a Notary Public in and for said County and State hereby certify that Laurence D. Weygand, whose name is signed to the foregoing certificate as Engineer-Land Surveyor and who is known to me, acknowledged before me on this date, that after having been duly informed of the contents of said cercificate, he executed same voluntarily and with full authority therefor.

Given under my hand and seal this the 19th day of February, 1991.

[illegible]
Notary Public - My commission expires:

STATE OF ALABAMA)
SHELBY COUNTY)

I, Rosemary Gast Mitter, a Notary Public in and for said County and State hereby certify that Steve Daughtry, whose name is signed to the foregoing certificate as a Partner of Riverchase Medical Developers, An Alabama General Partnership, and who is known to me, acknowledged before me on this date, that after having been duly informed of the contents of said certificate, he executed same voluntarily and with full authority therefor.

Given under my hand and seal this the 19th day of February, 19__.

[illegible]
Notary Public - My commission expires: October 27, 1994

STATE OF ALABAMA)
SHELBY COUNTY)

I, Betty J. Brown, a Notary Public in and for said County and State hereby certify that J. Todd Beard, whose name is signed to the foregoing certificate as Designated Officer for First Commercial Bank, Mortgagee, and who is known to me, acknowledged before me on this date, that after having been duly informed of the contents of said certificate, he/she executed same voluntarily and with full authority therefor.

Given under my hand and seal this the 22nd day of February, 1991.

Betty J. Brown 6-2-92
Notary Public - My commission expires:

APPROVED BY: [illegible] DATE: 4/4/91
CHAIRMAN, PLANNING & ZONING COMMISSION OF HOOVER

APPROVED BY: [illegible] DATE: 4-8-91
CITY CLERK OF HOOVER

APPROVED BY: [illegible] DATE: 4/5/91
CITY ENGINEER OF HOOVER

BUSINESS RECORDS CORPORATION