MAP BOOK 15 PAGE 46

STATE OF ALABAMA
I HEREBY CERTIFY THIS
INSTRUMENT WAS FILED
91 JUL -2 PM 12:50
JUDGE OF PROBATE

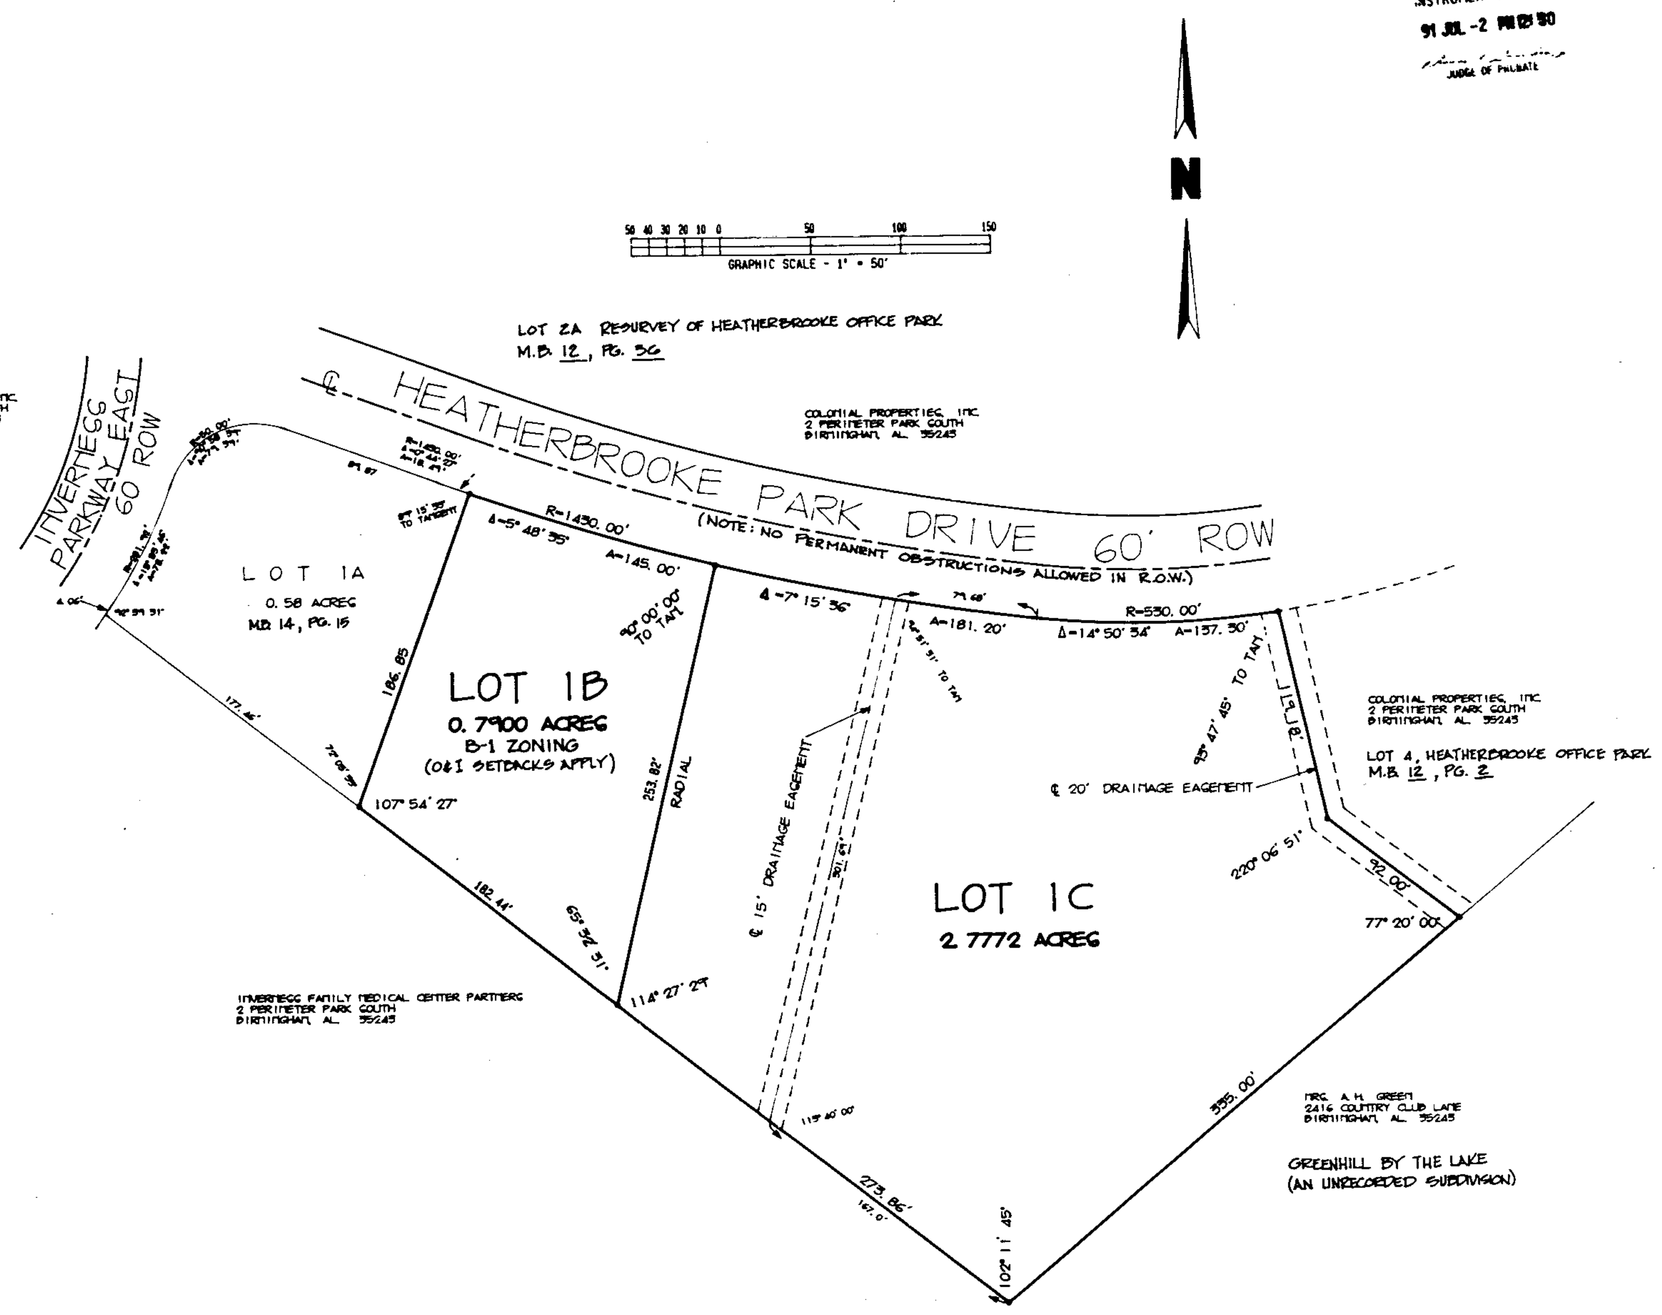

STATE OF ALABAMA
SHELBY COUNTY

The undersigned Thomas H. Gachet, Registered Land Surveyor, State of Alabama, and Colonial Properties, Inc., Thomas H. Lowder, President, owner, hereby certify that this plat or map was made pursuant to a survey made by said surveyor and that said survey and this plat or map were made at the instance of said owner; that this plat or map is a true and correct map of lands shown therein and known as Colonial Properties Survey of Lot 1B & 1C, Heatherbrooke Office Park, being a Resurvey of Lot 1 of a Resurvey of Lot 1, Heatherbrooke Office Park, as recorded in Map Book 14, Page 15, in the Probate Office of Shelby County, Alabama showing the subdivisions into which it is proposed to divide said lands, giving the length and bearings of the boundaries of each lot and its number, showing the streets, alleys and public grounds, giving the bearings, length, width and name of each street, as well as the number of each lot and block, and showing the relation of the lands to the government survey; and that iron pins have been installed at all lot corners and curve points as shown and designated by small open circles on said plat or map. Said owner also certifies that he is the owner of said lands and that the same are not subject to a mortgage.

Dated _____, 1990

Thomas H. Gachet, Surveyor
ALA. P.E. & P.L.S. # 6627

Thomas H. Lowder, President
Colonial Properties, Inc., Owner

STATE OF ALABAMA
SHELBY COUNTY

I, Shirley Hanvey, a Notary Public in and for said County and State, do hereby certify that Thomas H. Gachet, whose name is signed to the foregoing certificate as a surveyor, and who is known to me, acknowledged before me, on this date, that after having been duly informed of the contents of said certificate, executed same voluntarily as such surveyor with full authority thereof.

Given under my hand and seal this 2nd day of _____, 1990.

Notary Public

My commission expires October 22, 1993

STATE OF ALABAMA
SHELBY COUNTY

I, _____, a Notary Public in and for said County and State, do hereby certify that Thomas H. Lowder, whose name is signed to the foregoing certificate as President of Colonial Properties, Inc., owner, and who is known to me, acknowledged before me, on this date, that after having been duly informed of the contents of said certificate, executed same voluntarily as such owner with full authority thereof.

Given under my hand and seal this _____ day of _____, 1990.

Notary Public

My commission expires _____

APPROVED: 7/1/91
Shelby County Engineer

APPROVED: 7/2/91
Shelby County Planning Commission

COLONIAL PROPERTIES SURVEY OF LOT 1-B AND 1-C HEATHERBROOKE OFFICE PARK

BEING A RESURVEY OF LOT 1, OF A RESURVEY OF LOT 1, HEATHERBROOKE OFFICE PARK
AS RECORDED IN MAP BOOK 14, PAGE 15
SHELBY COUNTY, ALABAMA

DATE : 8-21-90
PURPOSE STATEMENT: TO PROVIDE A BUILDING SITE FOR APPROVED USE.

PARAGON ENGINEERING, INC.
2320 HIGHLAND AVENUE
SUITE 230
BIRMINGHAM, ALA. 35205
PHONE [205] 939-1119

1991070200019090 1 / 1 $0.00
SHELBY COUNTY, ALABAMA
07/02/1991 12:08:00PM FILED/CERT
BUSINESS RECORDS CORPORATION