MAP BOOK 15 PAGE 88

14.00

STATE OF ALA. SHELBY CO.
I CERTIFY THIS
INSTRUMENT WAS FILED
91 OCT 24 AM 9:68
JUDGE OF PROBATE

RESURVEY OF LOTS 8,9 & 10

MOSS BEND

A SINGLE FAMILY RESIDENTIAL DEVELOPMENT (UNATTACHED)

SECTION 30 - TOWNSHIP 20 SOUTH - RANGE 3 WEST
CITY OF HELENA, AL

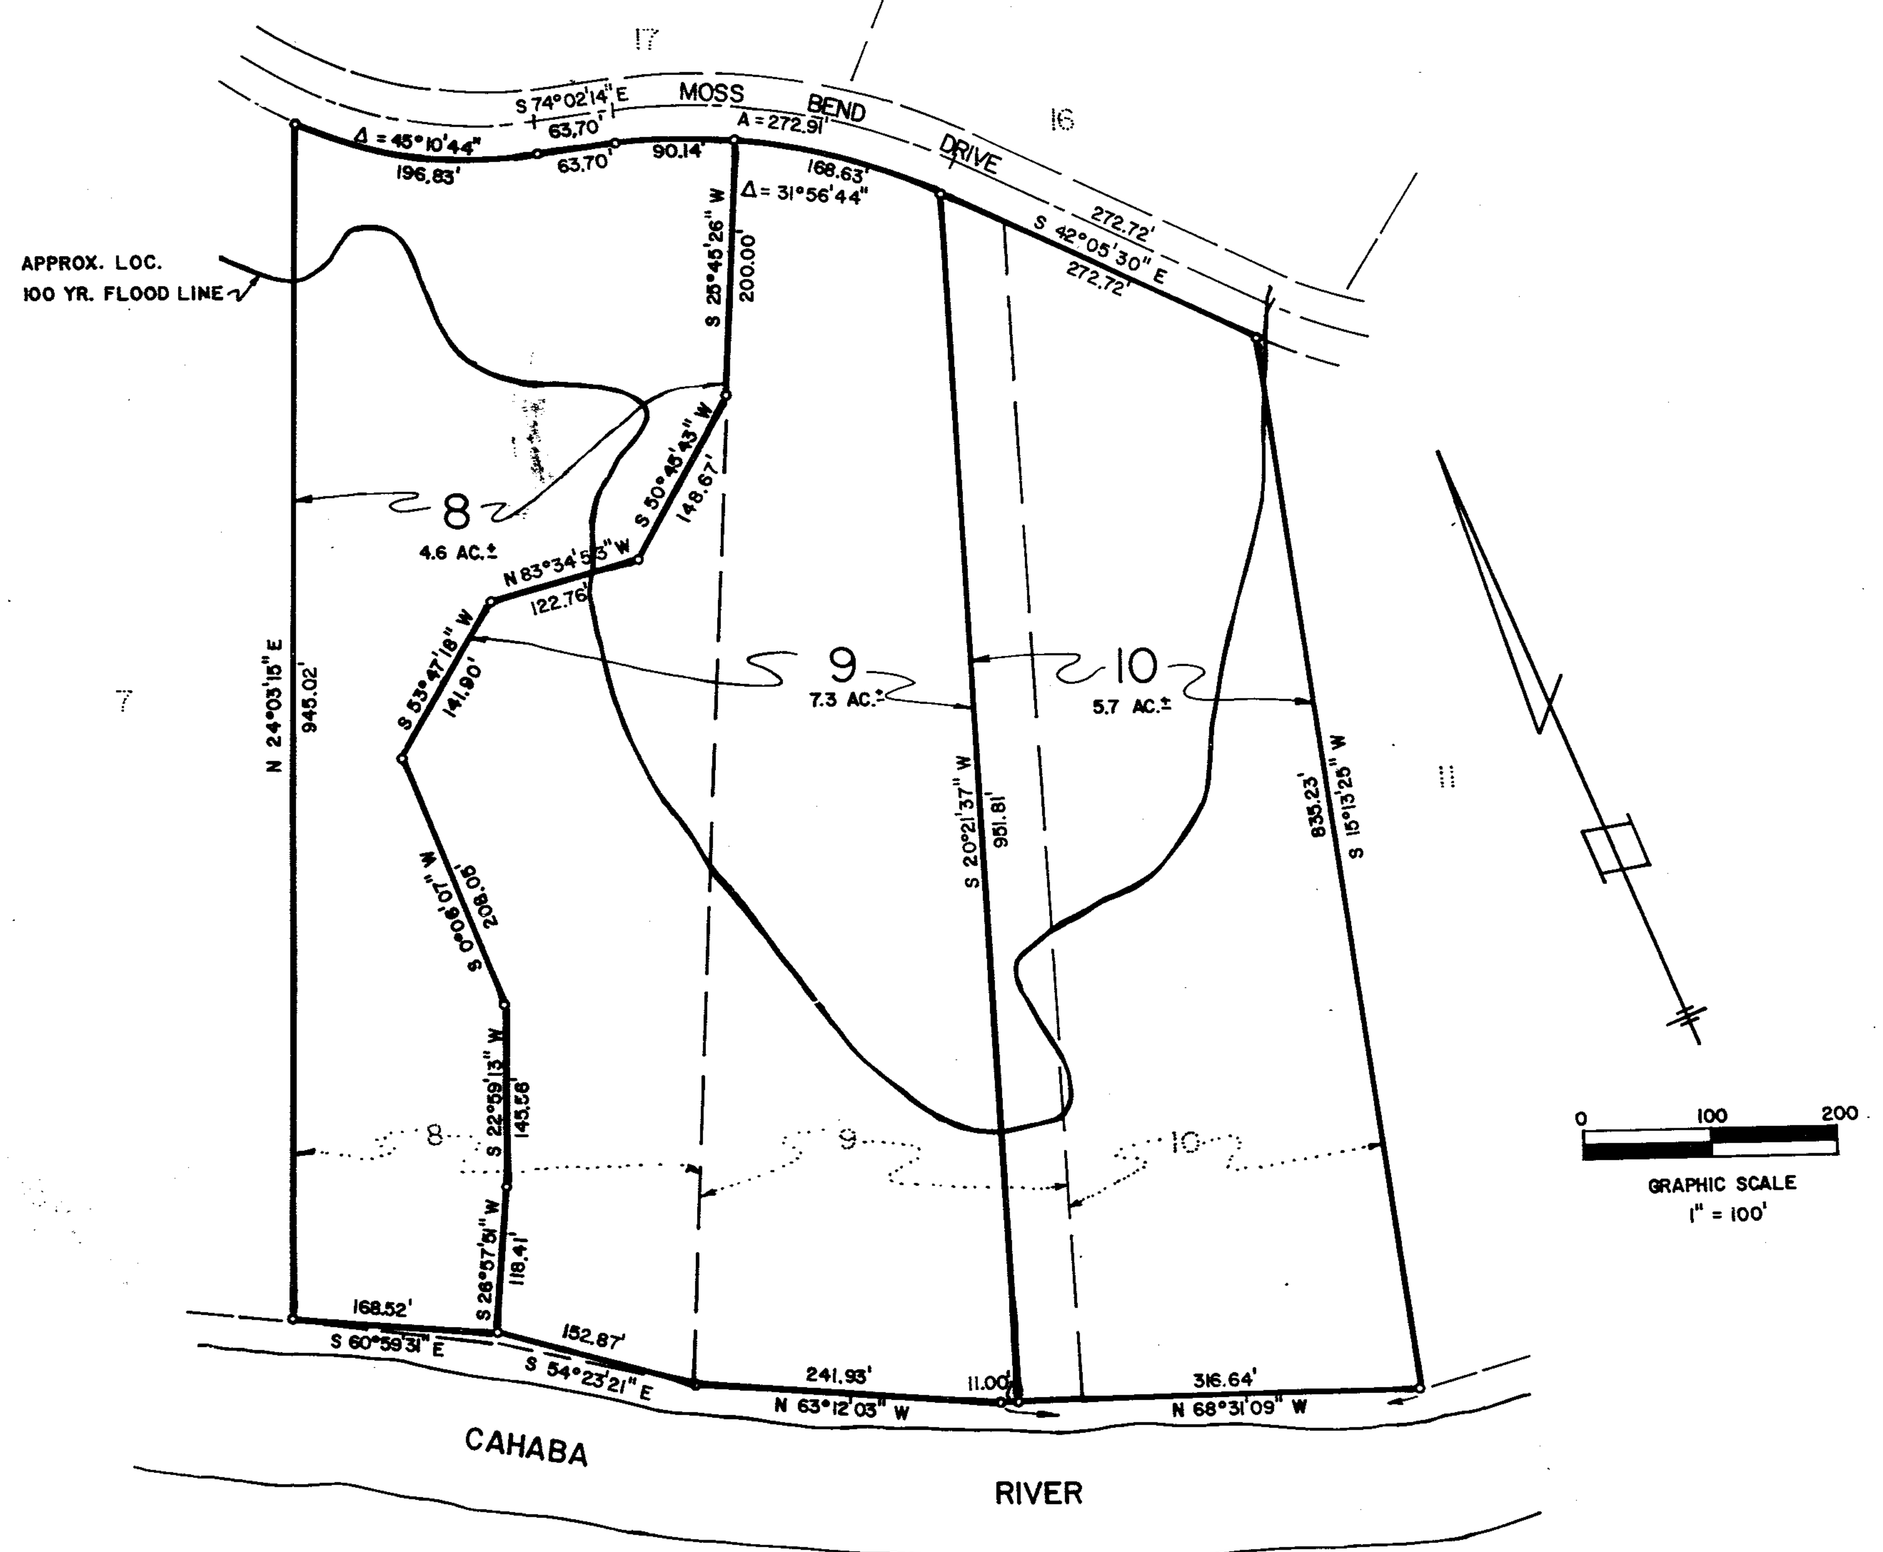

STATE OF ALABAMA
SHELBY COUNTY

The undersigned, Robert C. Farmer, Registered Land Surveyor, State of Alabama, and Quaker Square Development Co., Inc., as owner of Lots 8 & 9, Moss Bend and Keith Handley, as owner of Lot 10, Moss Bend, hereby certify that this plat or map was made pursuant to a survey made by said surveyor and that said survey and this plat or map were made in the instance of said owners; that this plat or map is a true and correct map of lands shown therein known as RESURVEY OF LOTS 8, 9 & 10-MOSS BEND, showing the subdivisions into which it is proposed to divide said lands, giving the lengths and bearings of each lot and its number, showing the streets, alleys and public grounds, giving the length, width and name of each street as well as the number of each lot and showing the relation of the lands to the government survey, and that iron pins have been installed at all lot corners and curve points as shown and are designated by small open circles on said plat or map. Said owners also certify that they are the owners of said lands and that the same are not subject to any mortgage, except a mortgage on Lot 8 & 9 held by the following mortgagee, Crow Land Company, Inc. and a mortgage held on Lot 10 by the following mortgagee, Quaker Square Development Co., Inc.

In witness thereof, said surveyor, owner and mortgagees have executed these presents this 3rd day of MARCH, 1991.

By: Robert C. Farmer Date 3-13-91
Robert C. Farmer, P.L.S.
Ala. Reg. No. 14720

QUAKER SQUARE DEVELOPMENT CO., INC. (OWNER) Lots 8 & 9
By: [signature] Date 10/22/91
Terry Habshey
By: Ronnie Morton Date 10/22/91
Ronnie Morton

CROW LAND COMPANY, INC. (MORTGAGEE) Lots 8 & 9
BY: [signature] Date 4/10/91

BY: Keith Handley Date 10/22/91
Keith Handley, Owner Lot 10

QUAKER SQUARE DEVELOPMENT CO., INC. (MORTGAGEE) Lots 8 & 9
BY: Ronnie Morton Date 10/22/91

I, Suzanne D. Mitchell, a Notary Public in and for said county and said state, do hereby certify that Robert C. Farmer, whose name is signed to the foregoing certificate as a surveyor, and who is known to me, acknowledged before me, on this date, that after being duly informed of the contents of said certificate, does execute same voluntarily as such individual with full authority thereof.

Given under my hand and seal this the 3rd day of MARCH, 1991.

Suzanne D. Mitchell
Notary Public

I, FRANCES T. HESTER, a Notary Public in and for said county and said state, do hereby certify that Terry Habshey and Ronnie Morton who are owners of Quaker Square Development Co., Inc., whose names are signed to the foregoing certificate as owners of Lots 8 & 9, Moss Bend, and who are known to me, acknowledged before me on this date, that after being duly informed of the contents of said certificate, do execute same voluntarily as such individuals with full authority thereof.

Given under my hand and seal this the 22 day of OCTOBER, 1991.
FRANCES T. HESTER
Notary Public

I, _____, a Notary Public in and for said county and said state, do hereby certify that Crow Land Company, Inc., whose name is signed to the foregoing certificate as mortgagee of Lots 8 & 9, Moss Bend, and who is known to me, acknowledged before me on this date, that after being duly informed of the contents of said certificate, executes same voluntarily as such individual with full authority thereof.

Given under my hand and seal this the 10 day of April, 1991.
Virginia D. Brooks
Notary Public

I, FRANCES T. HESTER a Notary Public in and for said county and said state, do hereby certify that Keith Handley, whose name is signed to the foregoing certificate as owner of Lot 10, Moss Bend, and who is known to me, acknowledged before me on this date, that after being duly informed of the contents of said certificate, does execute same voluntarily as such individual with full authority thereof.

Given under my hand and seal this the 22 day of OCTOBER 1991.
FRANCES T. HESTER
Notary Public

I, FRANCES T. HESTER, a Notary Public in and for said county and said state, do hereby certify that Quaker Square Development Co., Inc., whose name is signed to the foregoing certificate as mortgagee of Lot 10, Moss Bend, and who is known to me, acknowledged before me on this date, that after being duly informed of the contents of said certificate, executes same voluntarily as such individual with full authority thereof.

Given under my hand and seal this the 22 day of OCTOBER, 1991.
FRANCES T. HESTER
Notary Public

Charles Penny Farmer, Mayor Date 10/23/91

Charles Tucker, City Engineer Date 10/23/91

Shelby County Health Department
(For recording purposes only.) 10/24/91 Date

Ronnie Morton
995-8561

88

ALABAMA REGISTERED No. 14720 LAND SURVEYOR ROBERT C. FARMER

1991102400031627 1/1 $8.00
Shelby Cnty Judge of Probate, AL
10/24/1991 12:00:00AM FILED/CERT

0 1 2 3 4 5 6
BUSINESS RECORDS CORPORATION