Reid Long
663-6728

MAP BOOK 15 PAGE 112

WINDY OAKS PHASE 2

A SINGLE FAMILY, RESIDENTIAL, ESTATE LOT, SUBDIVISION SITUATED IN THE NORTH 1/2 OF SECTION 22, TOWNSHIP 21 SOUTH, RANGE 3 WEST, CITY OF ALABASTER, SHELBY COUNTY, ALABAMA.

DEVELOPED BY: WINDY OAKS A PARTNERSHIP

PARTNERS:

SHELBY HOMES, INC.
REID LONG, PRESIDENT

ROY MARTIN CONSTRUCTION, INC.
ROY MARTIN, PRESIDENT

P. O. BOX 9
PELHAM, ALABAMA 35124

PREPARED BY; R.C.FARMER & ASSOCIATES, INC.
PO BOX 1664
ALABASTER, ALABAMA 35007

No.	Direction	Length
1	S15°55'13"E	61.40
2	S 2°17'19"E	126.25
3	N00°10'17"W	6.00
4	S00°10'17"E	6.00
5	S89°49'43"W	33.00
6	N89°47'37"E	103.45
7	S43°36'02"W	50.00

SCALE 1"=100'

0 25 50 100 150 250 350

GRAPHIC SCALE

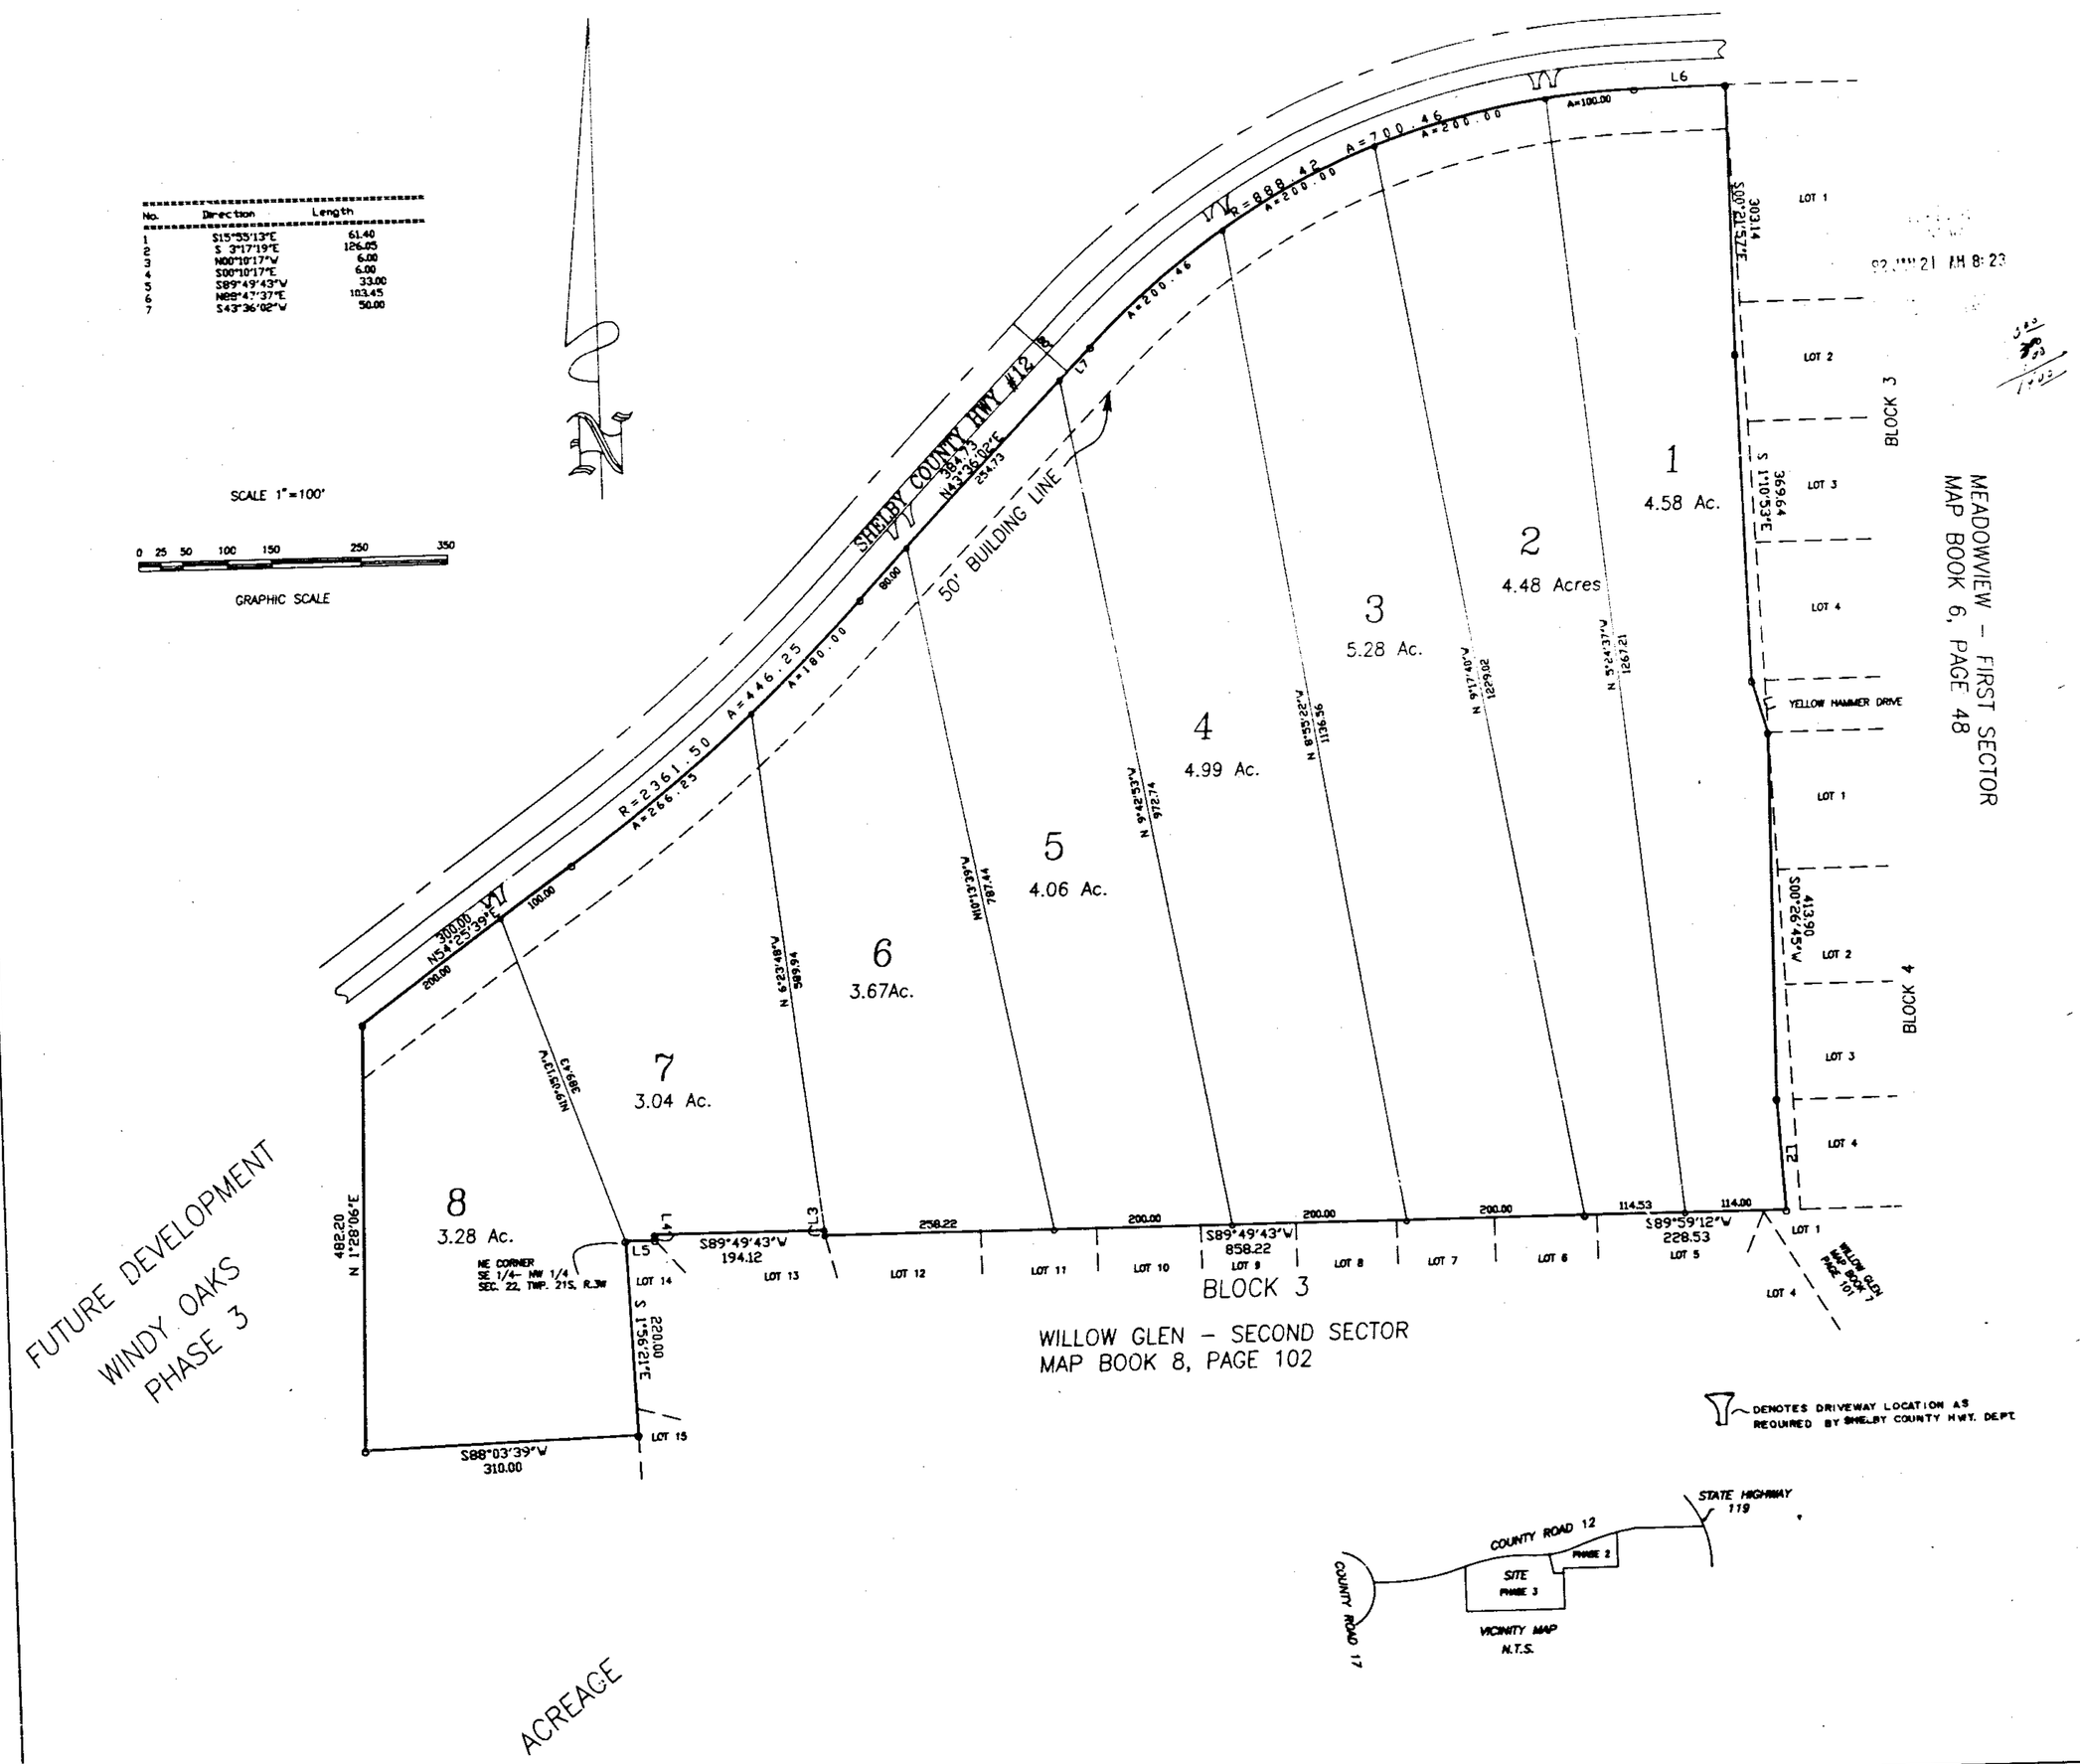
SHELBY COUNTY HWY #12
50' BUILDING LINE
R=2361.50
A=266.23
A=446.25
A=180.00
A=888.42
A=700.46
A=200.00
A=100.00
L6
L7
L5
L4
L3
L2
L1
1
4.58 Ac.
2
4.48 Acres
3
5.28 Ac.
4
4.99 Ac.
5
4.06 Ac.
6
3.67Ac.
7
3.04 Ac.
8
3.28 Ac.
LOT 1
LOT 2
LOT 3
LOT 4
BLOCK 3
YELLOW HAMMER DRIVE
MEADOWVIEW - FIRST SECTOR
MAP BOOK 6, PAGE 48
S00°21'52"E
303.14
S 1°10'53"E
369.64
S00°26'45"W
413.90
BLOCK 4
N 2°24'37"W
126.21
N 5°24'46"W
281.21
N 4°43'37"W
N 4°43'37"W
N 4°43'37"W