4

1264

MAP BOOK 16 PAGE 04

Howard Green
665-2300

A RESURVEY OF A PART OF THE
MAP OF HOWARD GREEN LAND

AS RECORDED IN MAP BOOK 8, PG. 100
IN THE OFFICE OF PROBATE, SHELBY CO., AL.

92 JAN 24 PM 12:00

A SINGLE FAMILY, RESIDENTIAL, LOT SITUATED IN THE SW 1/4 OF THE NW 1/4 OF SECTION 2, TOWNSHIP 22 SOUTH, RANGE 3 WEST, SHELBY COUNTY, ALABAMA

PREPARED BY RC FARMER & ASSOC., INC.
PO BOX 1664
ALABASTER, ALABAMA 35007

OWNER HOWARD GREEN
RT.5 BOX 800
MONTEVALLO, AL 35115

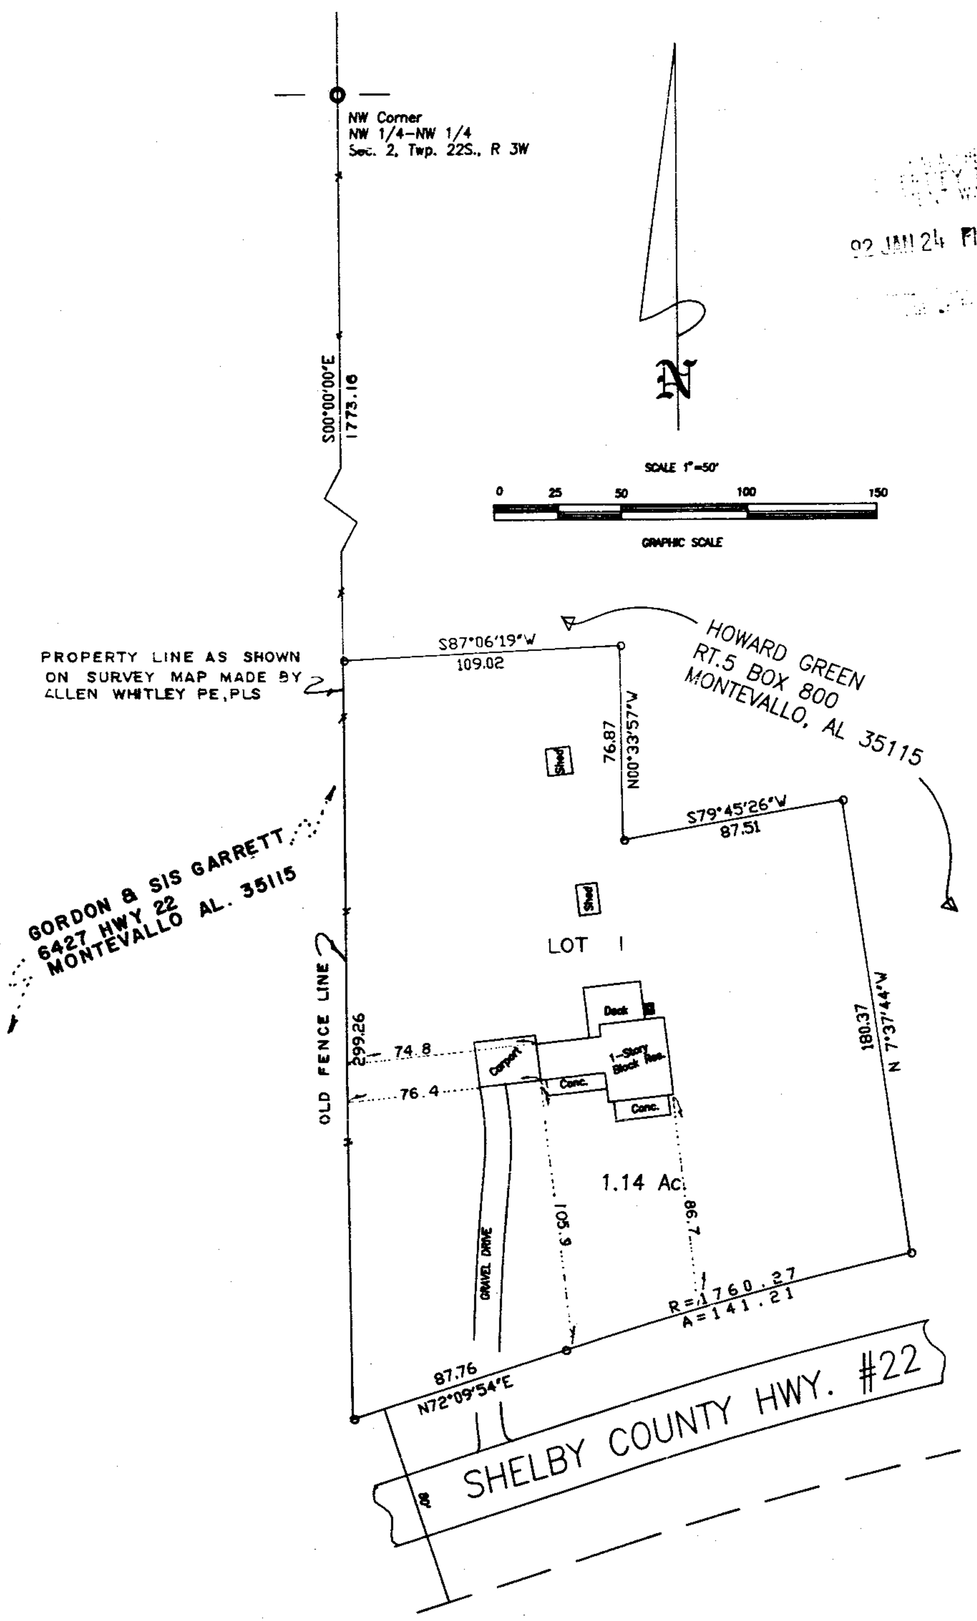

STATE OF ALABAMA
SHELBY COUNTY

The undersigned, Robert C. Farmer, Registered Land Surveyor, State of Alabama, and Howard Green as owner,hereby certify that this plat or map was made pursuant to a survey made by said surveyor and that said survey and this plat or map were made in the instance of said owner; that this plat or map is a true and correct map of lands therein known as A RESURVEY OF A PART OF THE MAP OF HOWARD GREEN LAND and the sub-divisions into which it is proposed to divide said lands, giving the lengths and angles of each lot and its number, showing the streets, alleys and public grounds, giving the length and width and name of each street as well as the number of each lot and showing the relation of the lands to be the government survey, and that iron pins have been installed at all lot corners and curve points as shown and are designated by small open circles on said plat or map. Said owner also certifies that he is the owner of said lands and that the same are not subject to any mortgage.

In witness thereof, said surveyor, owner executed these presents this 11TH day of December 1991.

By: _____ Date _____
Robert C. Farmer, P.L.S.
Ala Reg No 14720

By: Howard Green Date 12-11-91
Howard Green, Owner

I, Frances F. Hester, a Notary Public in and for said county and state, do hereby certify that Robert C. Farmer, whose name is signed to the foregoing certificate as surveyor, and Howard Green whose name is signed to the foregoing certificate as owner of A RESURVEY OF A PART OF THE MAP OF HOWARD GREEN LAND, and who is known to me, acknowledged before me, on this date, that after being duly informed of the contents of said certificate, do execute same voluntarily as such individuals with full authority thereof.

Given under my hand and seal this the 11TH day of December 1991.

Frances F. Hester
Notary Public

Shelby County Planning Director TMa Date 1/24/92

Robert D. Shaw MB Date 1/24/92
Shelby County Engineer

This subdivision meets the approval of the Shelby County Department subject to certain conditions of approval and or lot deletions on file with said health department, which conditions are made a part of this approval as if hereon.

Jim Hollis, Jr. Date 12-12-91
Shelby County Health Department
FOR RECORDING PURPOSES ONLY

NOTE:
No further subdivision of any parcel shown hereon shall be allowed without the prior approval of the Shelby County Planning Commission.

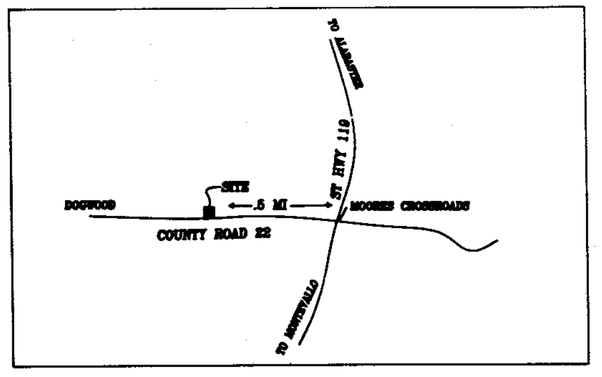

VICINITY MAP
N.T.S.

1992012400002653 1/1 $.00
Shelby Cnty Judge of Probate,AL
01/24/1992 12:00:00AM FILED/CERT

0 1 2 3 4 5 6
BUSINESS RECORDS CORPORATION