Thomas A Davis
879-0956

I, JAMES A. SHELBY III, JUDGE OF PROBATE, DO HEREBY CERTIFY THIS INSTRUMENT WAS FILED
92 FEB 20 PM 12:57
JAMES A. SHELBY III
JUDGE OF PROBATE

MAP Book 16 Page 12

RESURVEY OF LOTS 4,5,& 6 BERRYHILL

BEING A RESURVEY OF LOTS 4 & 5 OF BERRYHILL-2ND SECTOR AS RECORDED IN MAP BOOK 14, PAGE 76 AND LOT 6 OF BERRYHILL 1ST SECTOR AS RECORDED IN MAP BOOK 14, PAGE 43, SHELBY COUNTY, ALABAMA

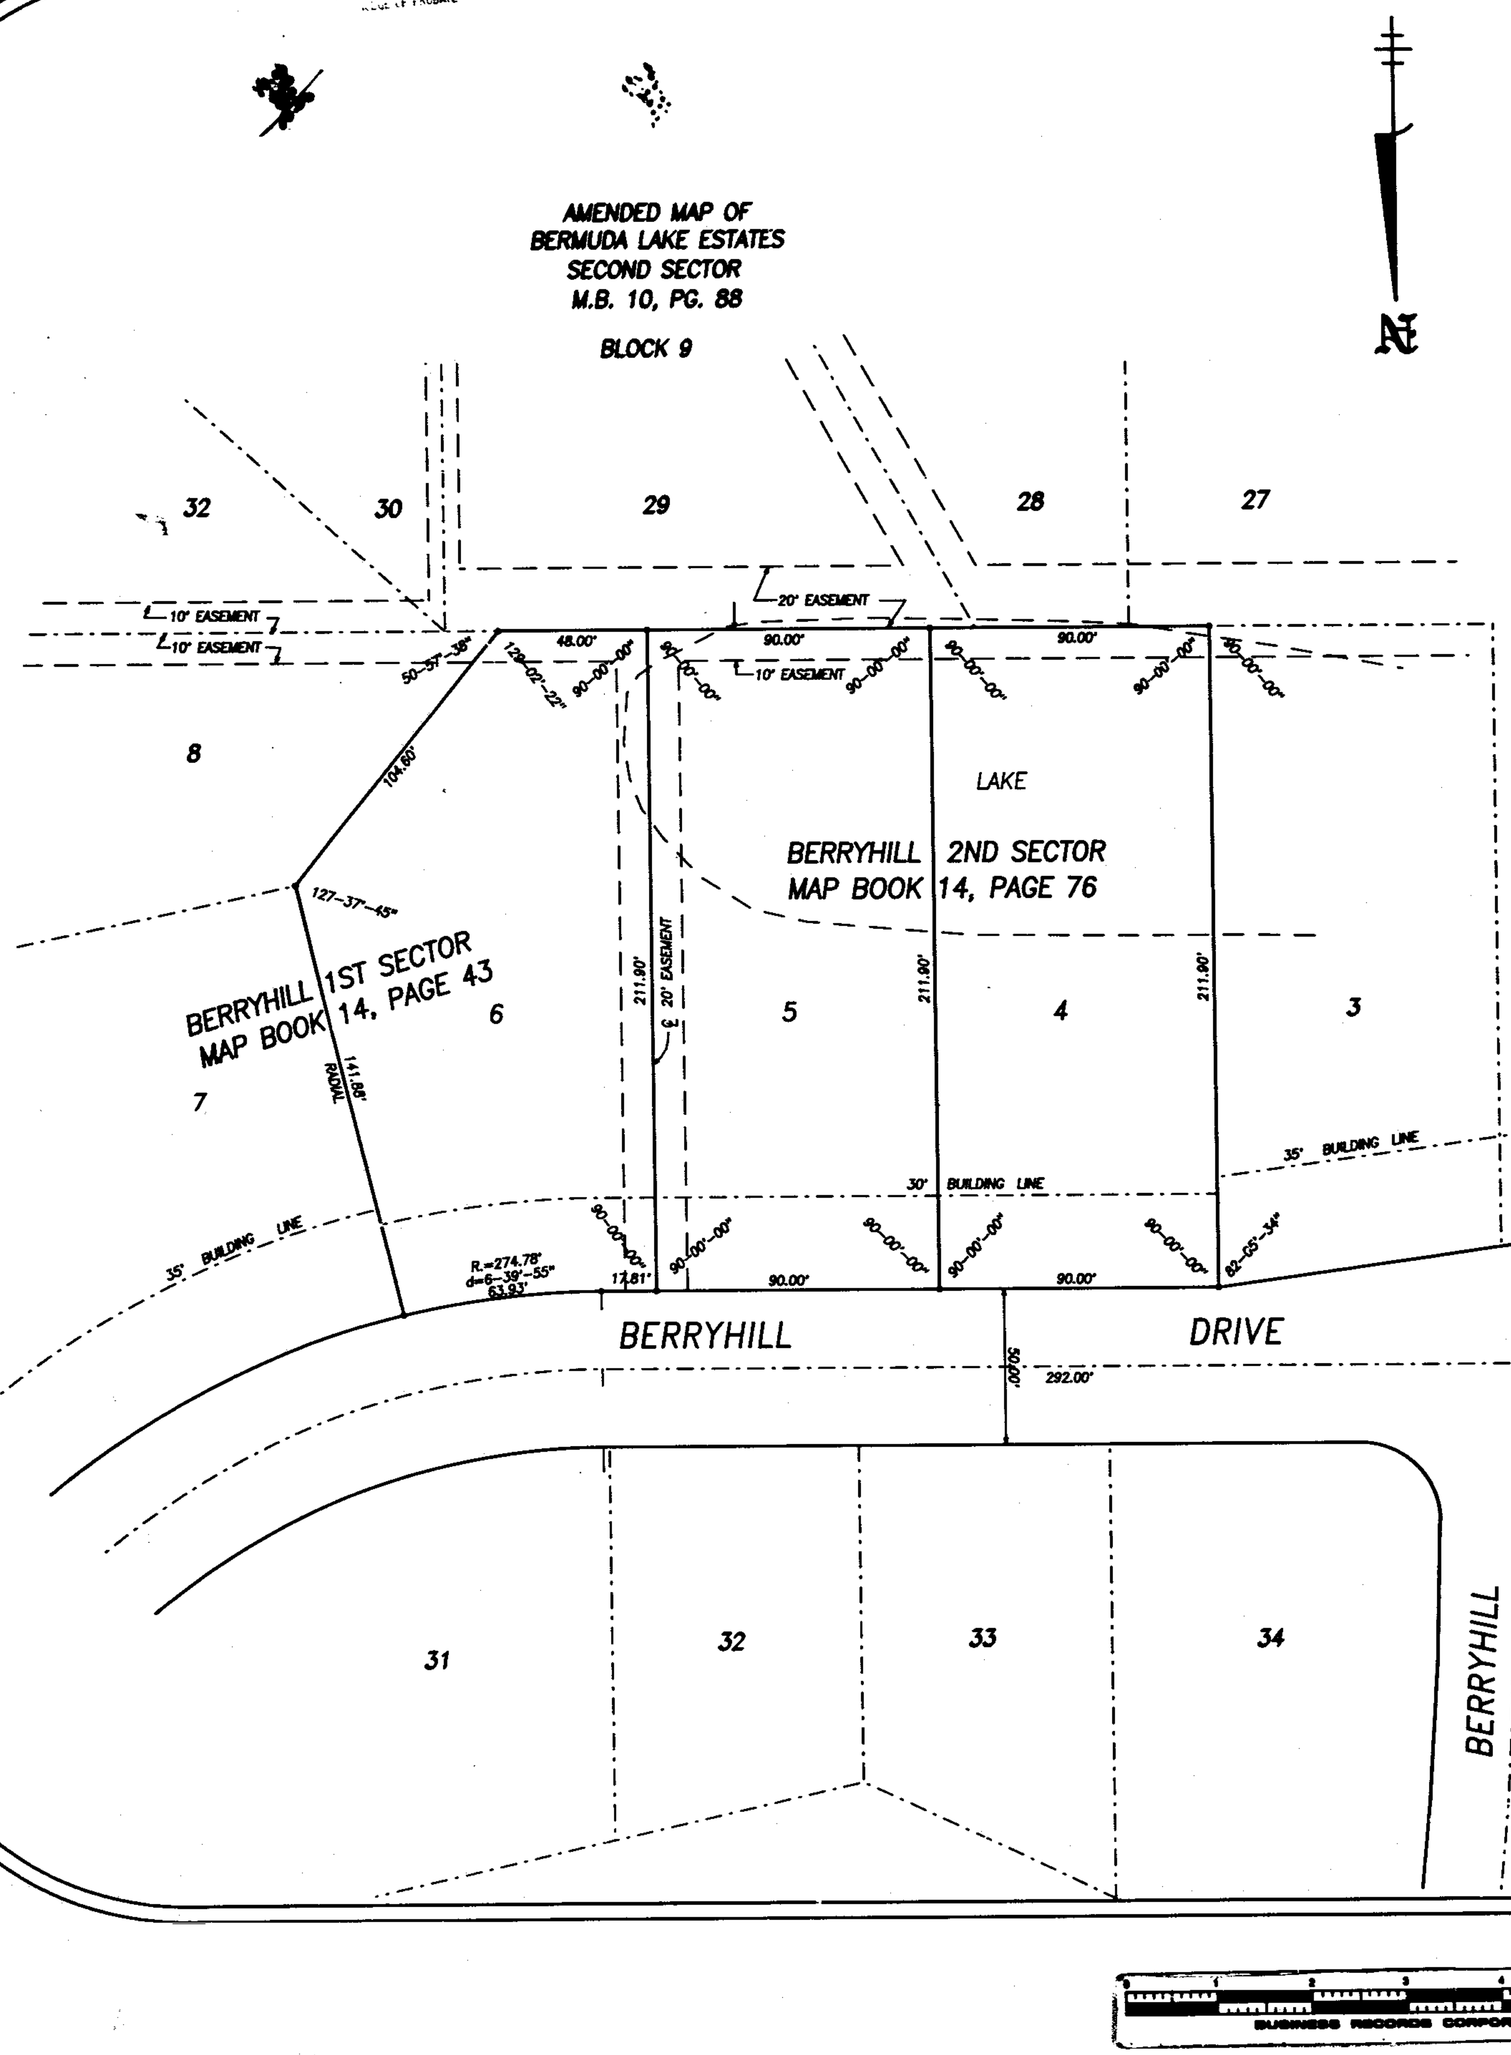

0 15 30 60 90 150
GRAPHIC SCALE: 1"=30'
DATE: FEB. 7,1992

S.M. ALLEN & ASSOCIATES, INC.
-ENGINEERS-SURVEYORS-
1925 3rd. AVE. NO.
BESSEMER, AL. 35020
PHONE (205) 424-2722

CERTIFICATION

State Of Alabama
County Of Shelby

The Undersigned,Joseph E. Conn III, A Registered Land Surveyor, State Of Alabama, And Builders Group, Inc. Owner, Hereby Certify That This Plot Or Map Was Made Pursuant To A Survey Made By Said Surveyor And That Said Survey And This Plat Or Map Were Made At The Instance Of Said Owner; That This Plat Or Map Is A True And Correct Map Of Lands Shown Therein And Known As RESURVEY OF LOTS 4,5 & 6 BERRYHILL Showing The Subdivisions Into Which It Is Proposed To Divide Said Lands; Giving The Length, And Bearings Of The Boundaries Of Each Lot And Its Number; Showing The Streets, Easements And Public Grounds As Applicable, Giving The Length,Width And Name Of Each Street As Well As The Number Of Each Lot And Block, And Showing The Relationship Of The Lands As Platted To The Government Survey. Said Surveyor Further Certifies That Iron Pins Have Been Installed At All Lot Corners And Curve Points As Shown And Designated By Small Open Circles On Said Plat Or Map. Said Owner Also Certifies That He Is The Owner Of Said Lands And That The Same Is Not Subject To Any Mortgage.

S.M. ALLEN & ASSOCIATES, INC.
By: Joseph E. Conn, III
Alabama Reg. No. 17831

OWNER
By: Pres. Builders Group, Inc.
Thomas A. Davis

NOTARIES

State Of Alabama
County Of Shelby

I, The Undersigned, A Notary Public In And For Said County In Said State, Hereby Certify That Joseph E.Conn,III. Whose Name Is Signed To The Foregoing Certificate As Surveyor, And Who Is Known To Me, Acknowledged Before Me On This Day That Being Duly Informed Of The Contents Of Said Certificate, He Executed The Same Voluntarily. As Such Individual With Full Authority Thereof.

Given Under My Hand And Seal This ____ Day Of _____, 1992.

Notary Public — My Commission Expires

State Of Alabama
County Of Shelby

I, The Undersigned, A Notary Public In And For Said County In Said State, Hereby Certify That Thomas A. Davis, Whose Name Is Signed As President of Builders Group, Inc. Owner Of Lands Herein Platted, And Who Is Known To Me Acknowledged Before Me On This Day That Being Duly Informed Of The Contents Of Said Certificate, He Executed The Same Voluntarily. As Such Individual With Full Authority Thereof.

Given Under My Hand And Seal This 20th Day Of February, 1992.

Notary Public — My Commission Expires 10-07-94

RESOLUTION

Resolution:

Be It Resolved By The Mayor And The City Council Of The City Of Alabaster, Alabama, That The Assent Of This Body Be, And The Same Hereby Is Given To The Dedication Of The Streets, Alleys And Public Grounds As Shown On This Plat Or Map Of RESURVEY OF LOTS 4,5 & 6 BERRYHILL, Which Said Plat Or Map Is Certified To Have Been Made By Joseph E. Conn, III. As Registered Surveyor, At The Instance Of Builders Group, Inc., As Owner, And Has Been Exhibited To This Board, Said Plat Or Map Being Further Identified By A Recital Of The Approval Of This Board, Signed By The City Clerk, Of Even Date Herewith.

By: _____ Date 2-14-92
City Clerk City Of Alabaster

By: _____ Date 2-14-92
Roger Chesser, Mayor, City Of Alabaster

By: _____ Date 2-19-92
Chairman, City Of Alabaster, Alabama Planning Commission

By: _____ Date 2-19-92
Charles Tucker, City Engineer, Alabaster,Alabama

ALABAMA REGISTERED NO. 17831 LAND SURVEYOR JOSEPH E. CONN III

ALL EASEMENTS ON THIS MAP ARE FOR PUBLIC UTILITYS, SANITARY SEWERS, STORM SEWERS, STORM DITCHES AND MAY BE USED FOR SUCH PURPOSES TO SERVE THE PROPERTY BOTH WITHIN AND WITHOUT THIS SUBDIVISION.

1992022600031862B 1/1 $ 00
Shelby Cnty Judge of Probate, AL
02/20/1992 12:57:00 PM FILED/CERT

0 1 2 3 4 5 6
BUSINESS RECORDS CORPORATION

150