MAP BOOK 16 41

Book Cover

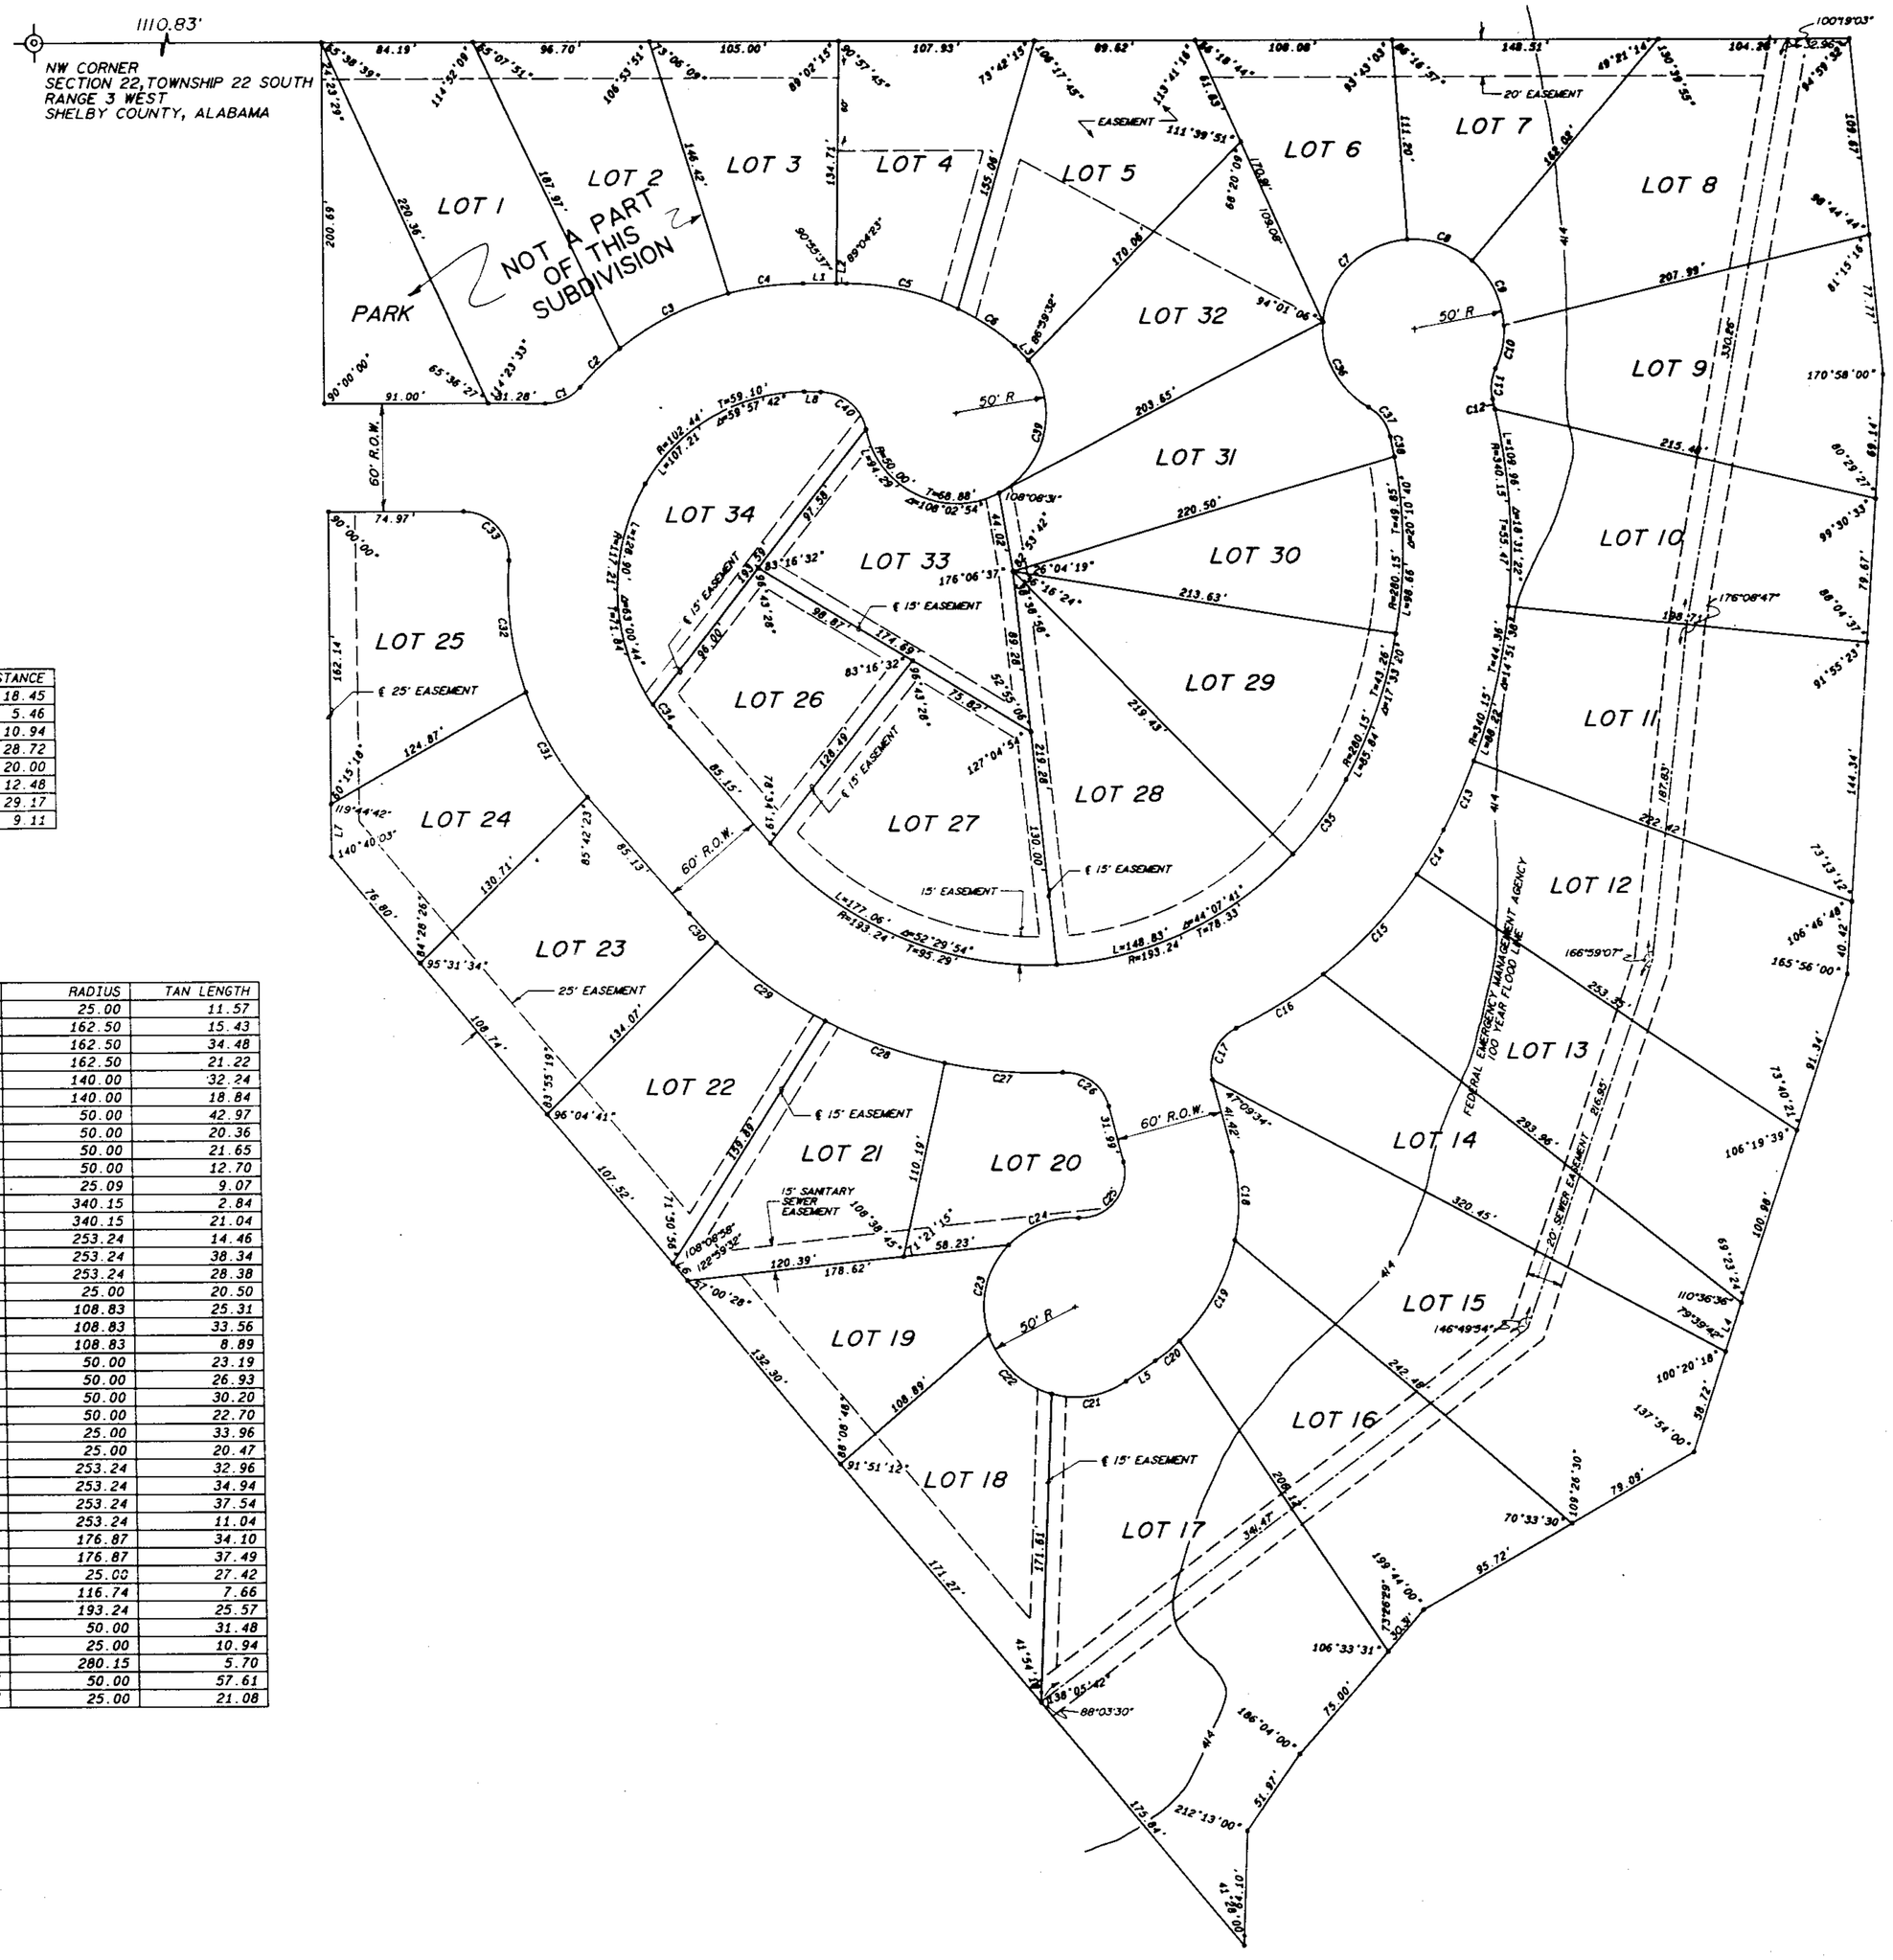

LINE	DISTANCE
L1	18.45
L2	5.46
L3	10.94
L4	28.72
L5	20.00
L6	12.48
L7	29.17
L8	9.11

CURVE	ARC	DELTA	RADIUS	TAN LENGTH
C1	21.68	49°40'42"	25.00	11.57
C2	30.76	10°50'48"	162.50	15.43
C3	67.96	23°57'44"	162.50	34.48
C4	42.20	14°52'40"	162.50	21.22
C5	63.37	25°56'10"	140.00	32.24
C6	37.46	15°19'46"	140.00	18.84
C7	71.00	81°21'18"	50.00	42.97
C8	38.67	44°18'32"	50.00	20.36
C9	40.87	46°49'42"	50.00	21.65
C10	24.88	28°30'19"	50.00	12.70
C11	17.40	39°44'52"	25.09	9.07
C12	5.68	0°57'25"	340.15	2.84
C13	42.02	7°04'40"	340.15	21.04
C14	28.88	6°32'05"	253.24	14.46
C15	76.10	17°13'04"	253.24	38.34
C16	56.52	12°47'13"	253.24	28.38
C17	34.34	78°42'05"	25.00	20.50
C18	49.74	26°11'06"	108.83	25.31
C19	65.11	34°16'46"	108.83	33.56
C20	17.74	9°20'31"	108.83	8.89
C21	43.43	49°45'44"	50.00	23.19
C22	49.41	56°37'04"	50.00	26.93
C23	54.34	62°15'33"	50.00	30.20
C24	42.62	48°50'23"	50.00	22.70
C25	46.81	107°16'50"	25.00	33.96
C26	34.30	78°36'35"	25.00	20.47
C27	65.55	14°49'53"	253.24	32.96
C28	69.44	15°42'38"	253.24	34.94
C29	74.55	16°51'58"	253.24	37.54
C30	22.07	4°59'39"	253.24	11.04
C31	67.38	21°49'40"	176.87	34.10
C32	73.89	23°56'07"	176.87	37.49
C33	41.57	95°16'45"	25.00	27.42
C34	15.29	7°30'16"	116.74	7.66
C35	50.85	15°04'37"	193.24	25.57
C36	56.19	64°23'37"	50.00	31.48
C37	20.62	47°15'00"	25.00	10.94
C38	11.41	2°19'58"	280.15	5.70
C39	85.60	98°05'25"	50.00	57.61
C40	35.03	80°16'58"	25.00	21.08

AMENDED MAP
of
SHOAL CREEK HIGHLANDS
SECOND SECTOR

GRAPHIC SCALE
50 0 50 100
1"=50'-0"

SITUATED IN THE NW 1/4, SECTION 22, TOWNSHIP 22 SOUTH, RANGE 3 WEST SHELBY COUNTY, ALABAMA

04/28/1992-6193
09:31 AM CERTIFIED
SHELBY COUNTY JUDGE OF PROBATE
001 41

THE STATE OF ALABAMA
CITY OF MONTEVALLO

The undersigned, Barton F. Carr, Registered Professional Land Surveyor, State of Alabama, and J.P. Kelly of Merchants and Planters Bank, owner hereby certify that this plat or map was made pursuant to a survey made by said surveyor and that said survey and this plat or map were made at the instance of said owner(s); that this plat or map is a true and correct map of lands shown therein and known as the AMENDED MAP of SHOAL CREEK HIGHLANDS, SECOND SECTOR, showing the subdivisions into which it is proposed to divide said lands, giving the length and bearings of the boundaries of each lot and its number, showing the streets, alleys, and public grounds, giving the bearings, length, width and name of each street, as well as the number of each lot and block, and showing the relation of the lands to the survey of Shoal Creek Highlands, Second Sector as recorded in the Office of the Probate Judge of Shelby County in Map Book 12, Page 40; and that iron pins have been installed at all lot corners and curve points as shown and designated by small open circles on said plat or map. Said owners also certify that they are the owner(s) of said lands and that the same are not subject to any mortgage.

Dated this 25 Day of April, 1992.

Barton F. Carr, Surveyor
Alabama PLS No. 16685

J.P. Kelly
Merchants and Planters Bank

STATE OF ALABAMA, SHELBY COUNTY
CITY OF MONTEVALLO

I, Nancy B. Carr, as Notary Public in and for said County and State, do hereby certify that Barton F. Carr whose name is signed to the foregoing certificate as Surveyor, is known to me, acknowledged before me, on this date, that after having been informed of the contents of said certificate, he executed same voluntarily as such individual or in such capacity with full authority therefor.

Given under my hand and seal this 22nd day of Sept 1994.

Nancy B. Carr
NOTARY PUBLIC

STATE OF ALABAMA, SHELBY COUNTY
CITY OF MONTEVALLO

I, [illegible] Harrison, as Notary Public, in and or said County and State, do hereby certify that Merchants and Planters Bank, by J.P. Kelly, its President, whose name is signed as Owner, is known to me, acknowledged before me, on this date, that after having been informed of the contents of said certificate, he executed same voluntarily as such individual or in such capacity with full authority therefor.

Given under my hand and seal this 22nd day of Sept 1994.

Vivian C. Harrison
NOTARY PUBLIC

Be it resolved by the Montevallo City Council that the assent of this body be, and the same hereby is given to the dedication of streets, alleys, and public grounds, as shown on plat or map of Amended Map of Shoal Creek Highlands, Second Sector, which said plat or map is certified to have been made by Barton F. Carr as Surveyor at the instance of Merchants and Planters Bank as owner, and has been exhibited to this Board, said plat or map being further identified by a recital of the approval of this Board. Signed by City Clerk of even date herewith.

City Clerk, Montevallo, Alabama

Approved: [illegible]
Chairman, Planning and Zoning Commission
Montevallo, Alabama

Approved: Barton F. Carr
City Engineer
Montevallo, Alabama

1992042800061931 1/1 $.00
Shelby Cnty, AL
04/28/1992 09:31:46AM FILED/CERT

Carr & Associates Engineers, Inc.
2052 Oak Mountain Drive
Pelham, Alabama 35124

0 1 2 3 4 5 6
BUSINESS RECORDS CORPORATION