MAP Book 16 PAGE 49

The Glen at Greystone
Sector Two

A RESIDENTIAL SUBDIVISION SITUATED IN THE SW 1/4 OF SECTION 33, THE SE 1/4 OF SECTION 32, TOWNSHIP 18 SOUTH, AND THE NE 1/4 OF SECTION 5, TOWNSHIP 19 SOUTH, RANGE 1 WEST
HOOVER, SHELBY COUNTY, ALABAMA

30 0 30 60
SCALE: 1"=30'-0"

Prepared by:
CARR & ASSOCIATES, ENGINEERS, INC.
Pelham, Alabama

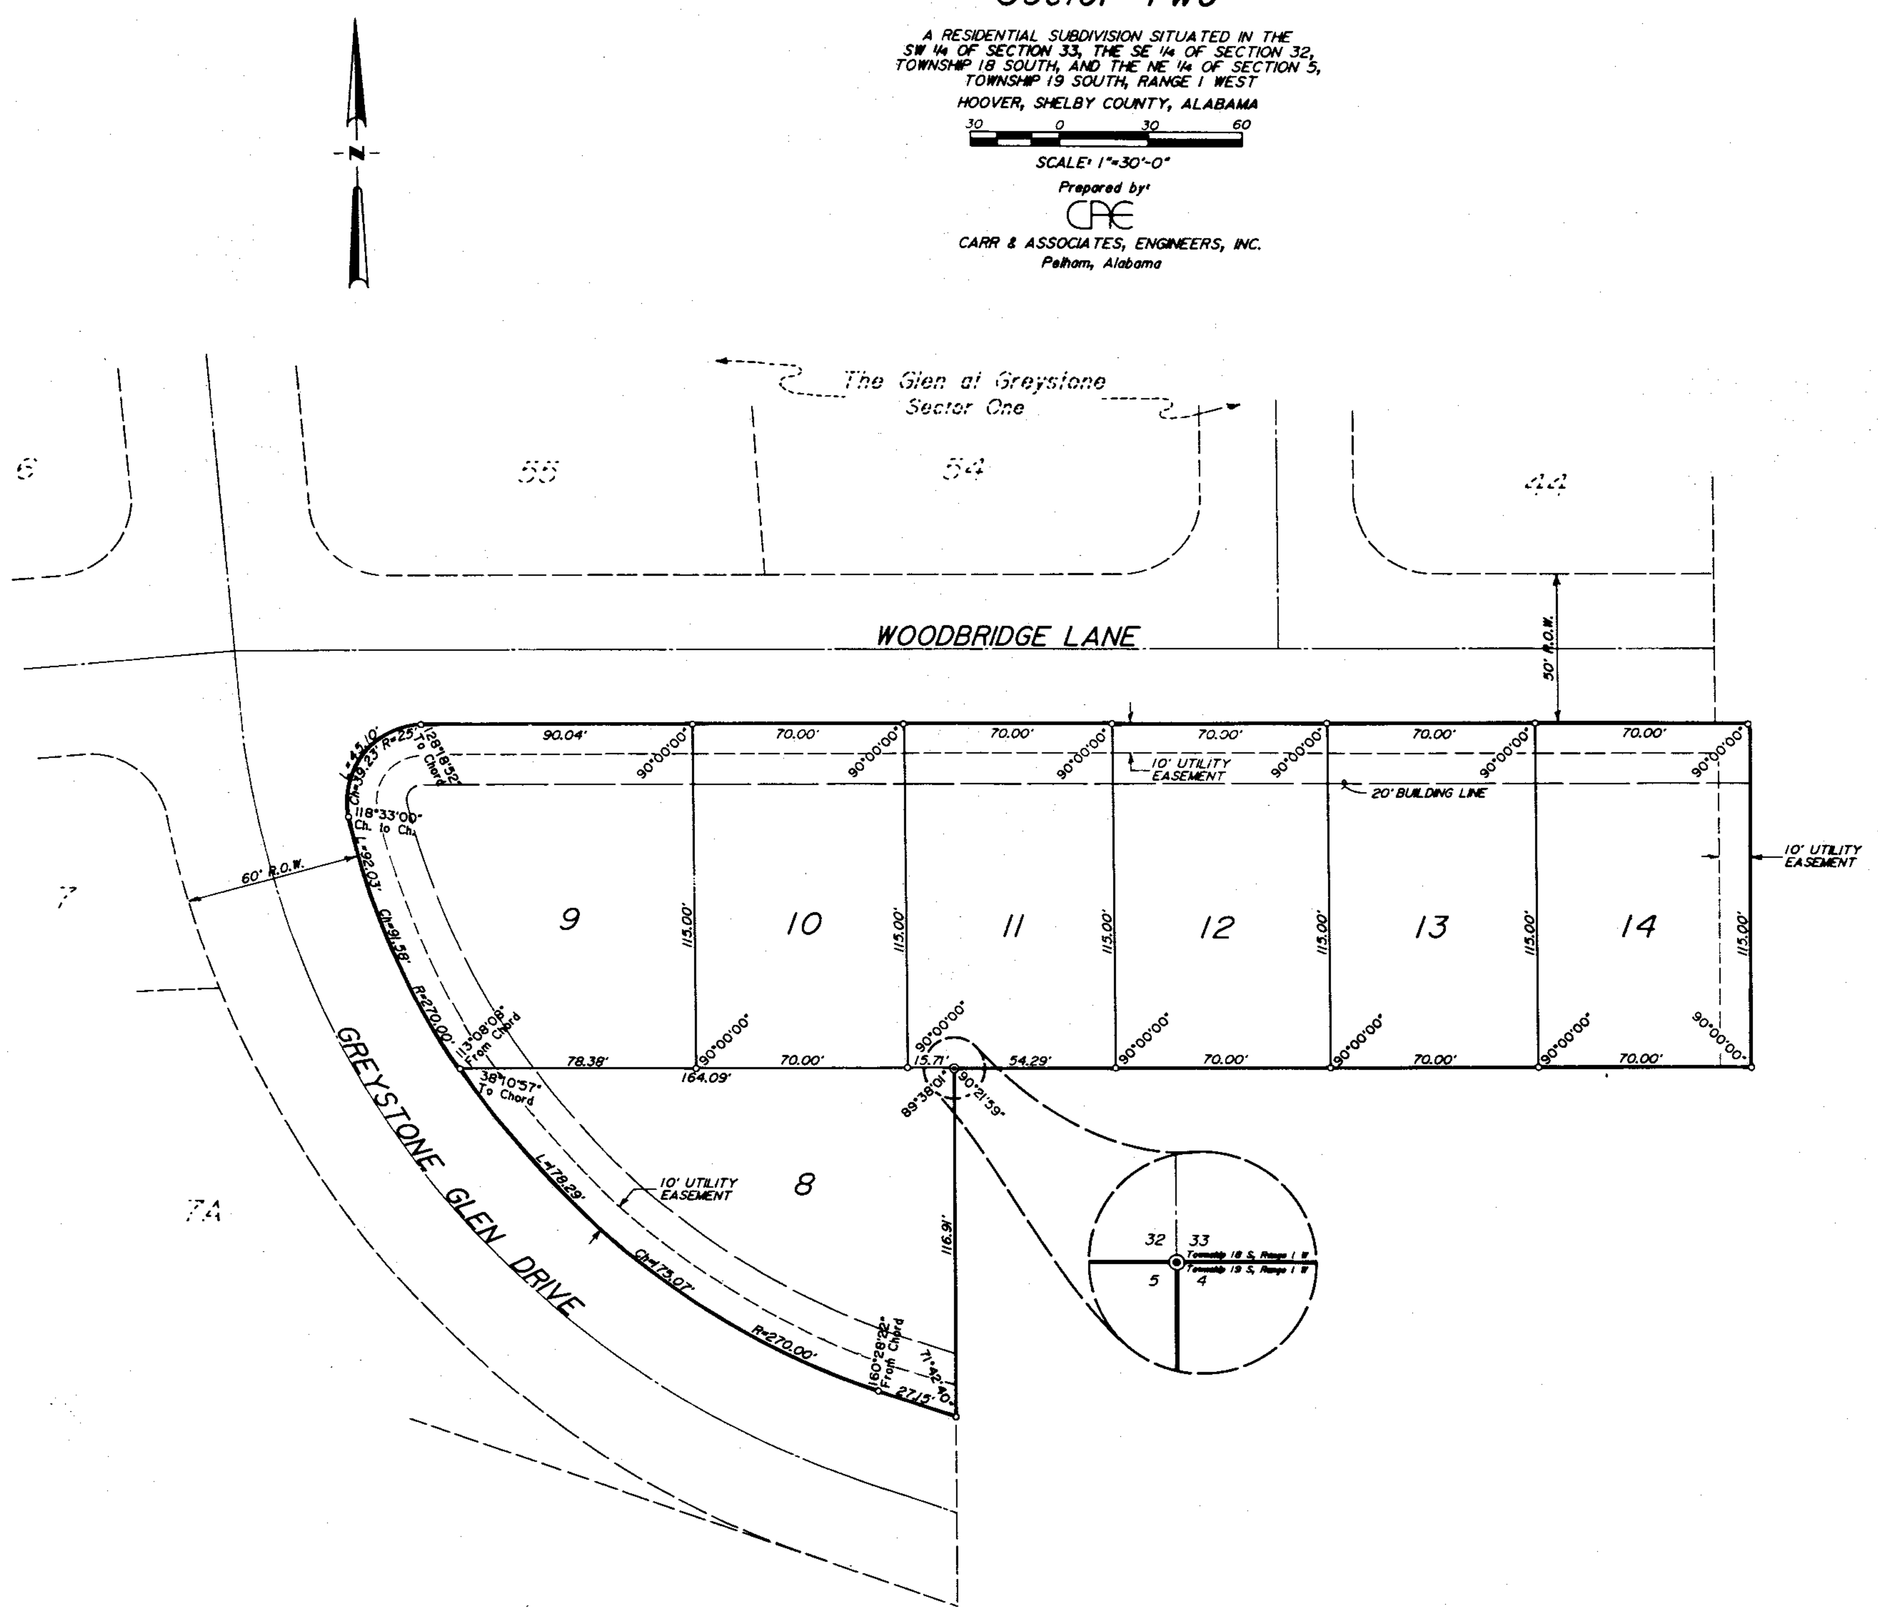

STATE OF ALABAMA
COUNTY OF SHELBY

The undersigned, Benjamin F. Carr, Jr., Registered Land Surveyor, State of Alabama, and Richard R. Randolph III, Vice President of Norville - Randolph, Inc., General Partner for Norville-Randolph at Greystone, Ltd., a limited partnership, Managing Venturer, for Greystone Close, an Alabama Joint Venture, hereby certify that this plat or map was made pursuant to a survey made by said surveyor and that said survey and this plat or map were made at the instance of said owner; that this plat or map is a true and correct map of lands shown therein and known as THE GLEN AT GREYSTONE showing the subdivisions into which it is proposed to divide said lands, giving the length, and angles of the bounuaries of each lot and its number, showing the streets, alleys and public grounds, giving the length, width and name of each street, as well as the number of each lot and block, and showing the relations of the lands to the government survey; and that iron pins have been installed at all lot corners and curve points as shown and designated by small open circles on said plat or map. Said owner also certifies that it is the owner of said lands and that the same are not subject to any mortgage.

Ben F Carr Jr
Benjamin F. Carr, Jr., AL Reg. #PE/PLS 8434
Surveyor and Engineer

Greystone Close, an Alabama Joint Venture
By Norville-Randolph at Greystone, Ltd., a limited partnership,
Managing Venturer,
By Norville-Randolph, Inc., General Partner

By Richard R Randolph III
Richard R. Randolph III, Vice President

STATE OF ALABAMA
SHELBY COUNTY

I, the undersigned, a Notary Public in and for said County and State, hereby certify that R. R. Randolph III, whose name as Vice President of Norville-Randolph, Inc., a corporation, as General Partner of Norville-Randolph at Greystone, Ltd., a limited partnership, as Managing Venturer of Greystone Close, an Alabama Joint Venture, is signed to the foregoing instrument, and who is known to me, acknowledged before me on this day that, being informed of the contents of said instrument, he, as such officer, and with full authority, executed the same voluntarily for and as the act of said corporation, acting in its capacity as General Partner of Norville-Randolph at Greystone, Ltd., acting in its capacity as Managing Venturer of Greystone Close, as aforesaid.

Given under my hand and official seal this 5 day of April, 1992.

Notary Public (AFFIX SEAL)
My Commission Expires 1-14-96

RESOLUTION:

Be it resolved by the Mayor and the City Council of the City of Hoover, Alabama, that the assent of this body be, and the same hereby is given to the dedication of the streets, alleys and Public Grounds as shown on this plat or map, which said plat or map is certified to have been made by Ben F. Carr, Jr. as surveyor, at the instance of Richard Randolph, as Vice President of Norville-Randolph, Inc. and has been exhibited to this Council, said plat or map being further identified by a recital of the approval of this Council, signed by the City Clerk, of even date herewith. But this shall not be construed as an assumption of dominion by the City of Hoover over any street, alley or public grounds shown on said plat or map or impose liability upon the City of Hoover for the upkeep of same.

I, _____, City Clerk of the City of Hoover, Alabama, hereby certify the foregoing to be a true and correct resolution that the Mayor and City Council of the City of Hoover, Alabama, have duly adopted at a meeting of said Council on this the 20th day of April, 1992.

Chairman, Planning and Zoning Commission — Date

City Clerk — Date 5-8-92

City Engineer — Date 5/7/92

STATE OF ALABAMA
COUNTY OF SHELBY

I the undersigned, a notary Public in and for said County and State, do hereby certify that Ben F. Carr, Jr. whose name is signed to the foregoing certificate, and who is known to me, acknowledged before me on this date that after being duly informed of the contents of said certificate, he executed the same voluntarily as such individual with full authority therefor.

GIVEN UNDER MY HAND AND SEAL this the 7th day of May, 1992.

NOTARY PUBLIC
expires 3-12-94

BUSINESS RECORDS CORPORATION

1992061500008841 1/1 $.00
Shelby Cnty Judge of Probate, AL
05/15/1992 09:33:48AM FILED/CERT