MAP BOOK 16 PAGE 94

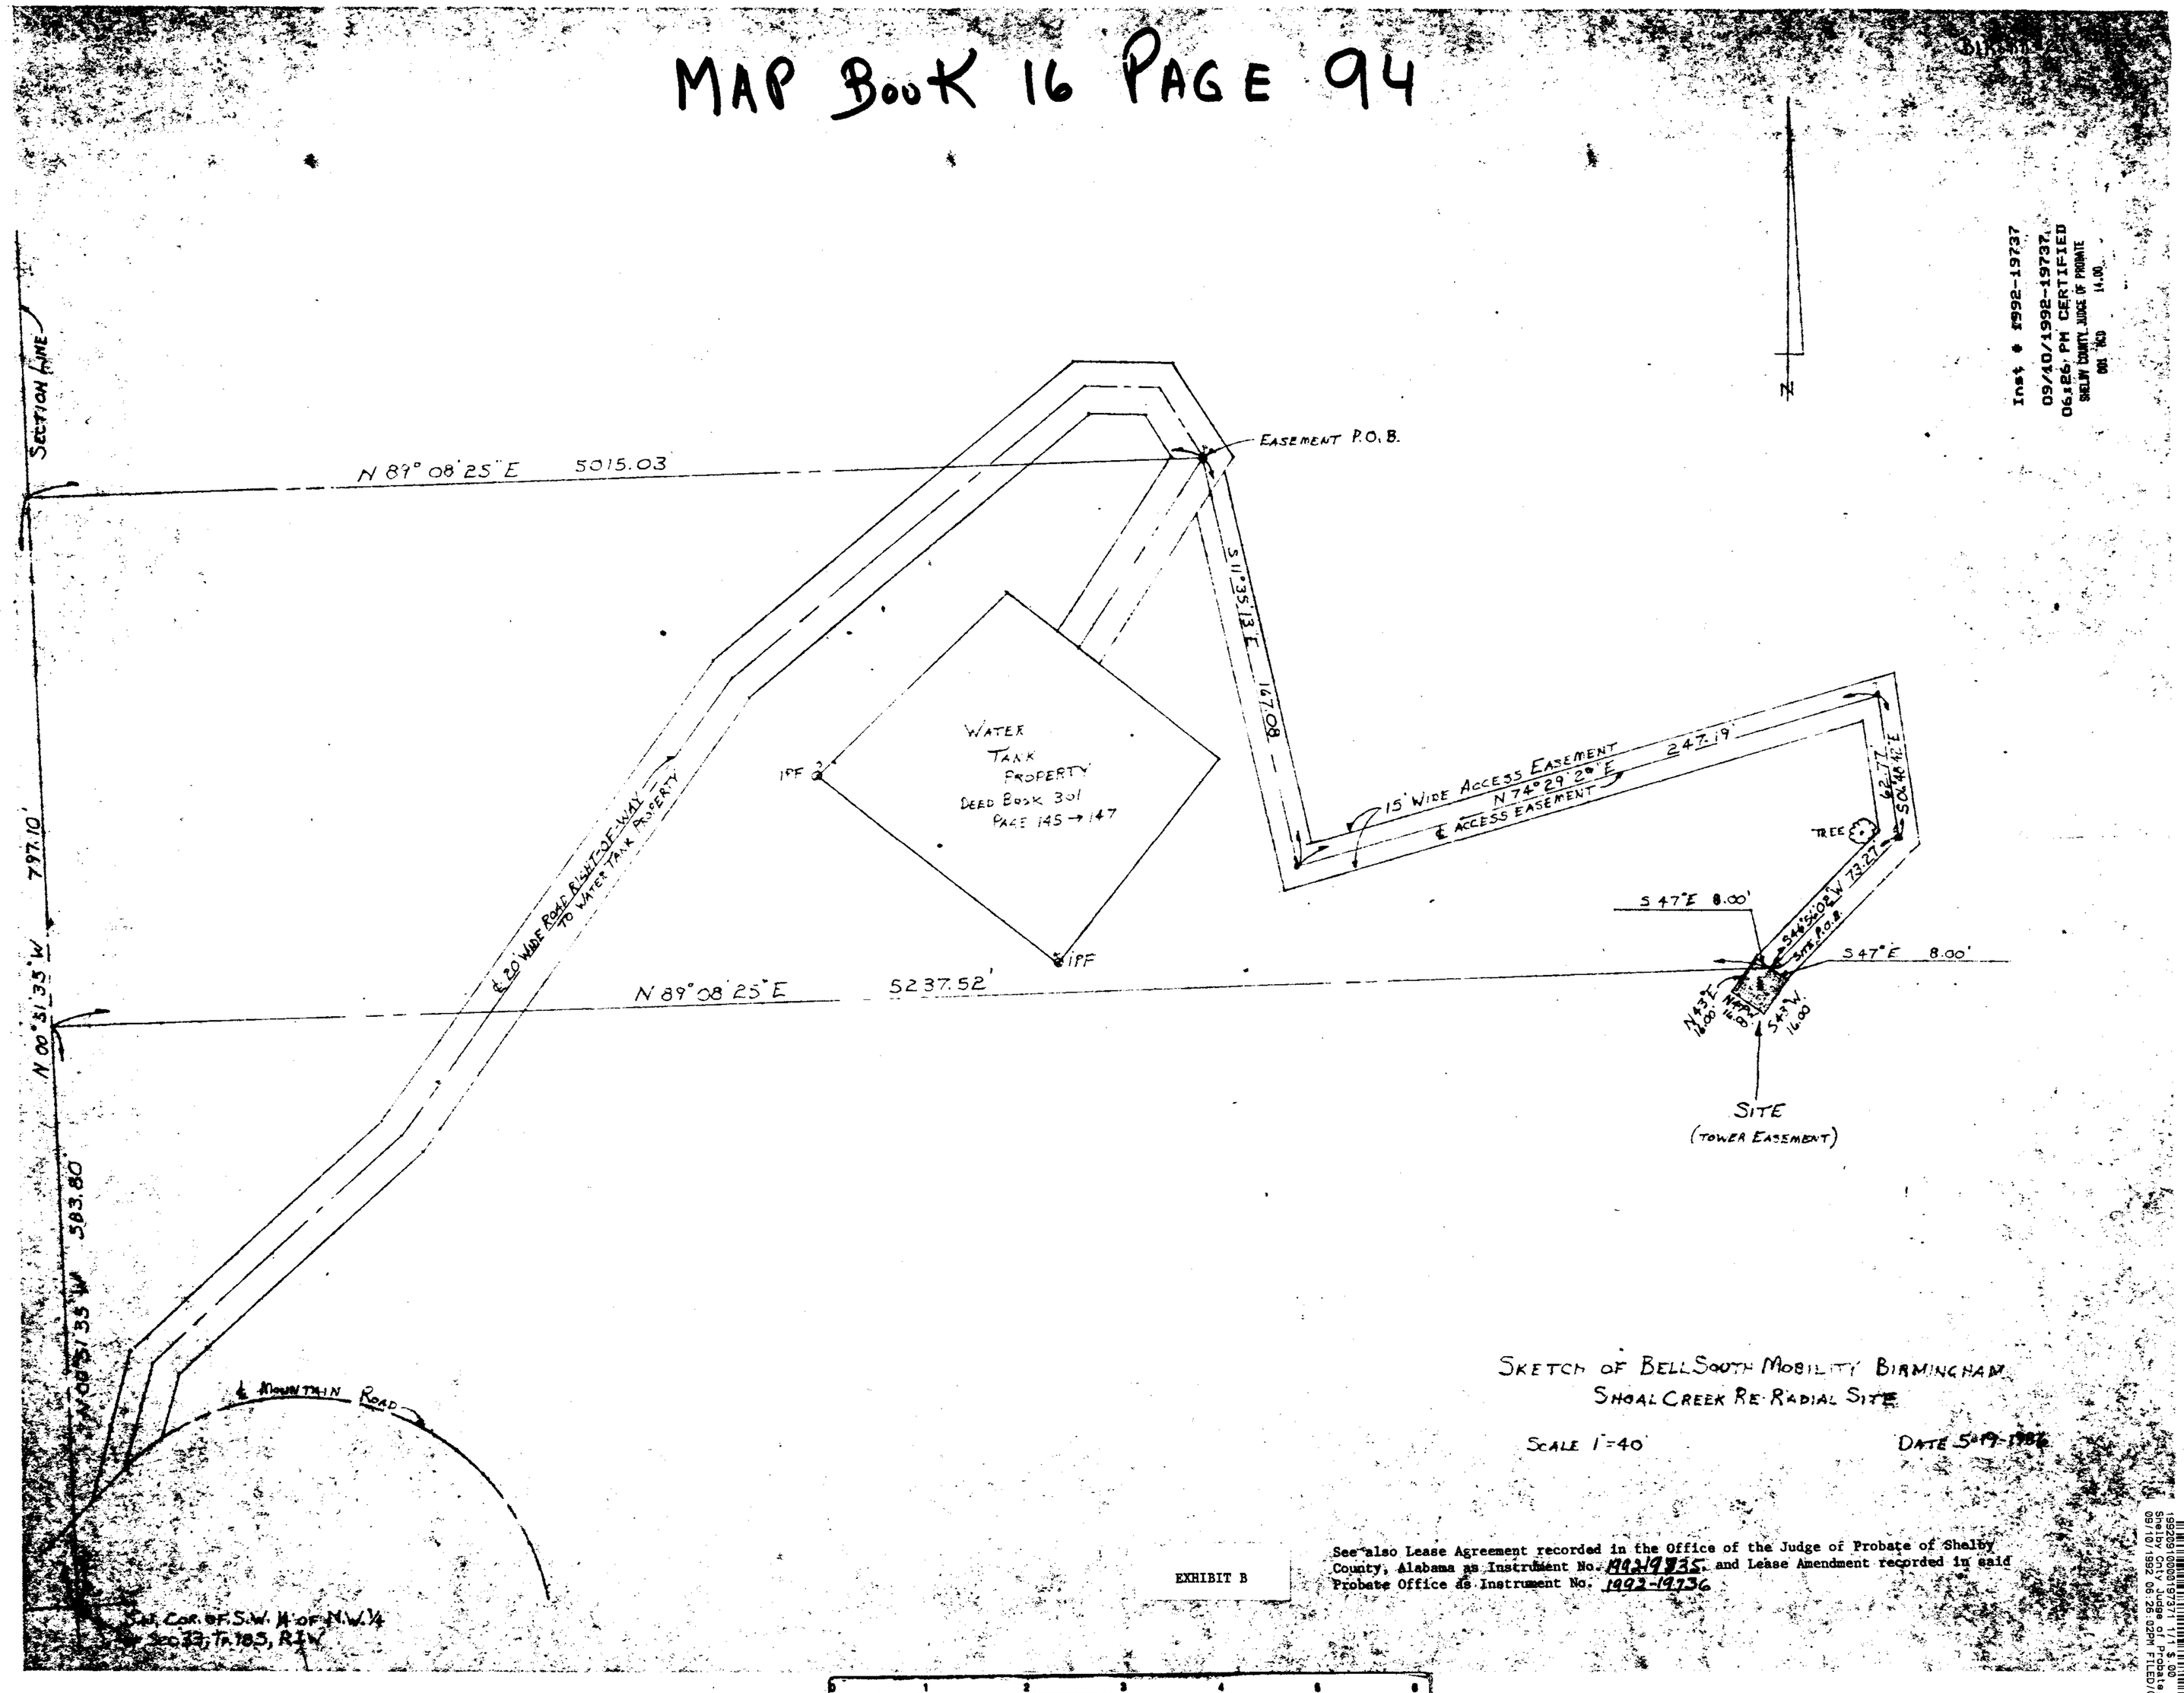

SKETCH OF BELLSOUTH MOBILITY BIRMINGHAM
SHOAL CREEK RE-RADIAL SITE

SCALE 1"=40'

DATE 5-19-1986

EXHIBIT B

See also Lease Agreement recorded in the Office of the Judge of Probate of Shelby County, Alabama as Instrument No. 1992-19735 and Lease Amendment recorded in said Probate Office as Instrument No. 1992-19736

Inst # 1992-19737
09/10/1992-19737
06:26 PM CERTIFIED
SHELBY COUNTY JUDGE OF PROBATE
001 MCD 14.00

1992800000197371 1/1 $.00
Shelby Cnty Judge of Probate, AL
09/10/1992 06:26:02PM FILED/CERT

0 1 2 3 4 5 6
BUSINESS RECORDS CORPORATION