Map Book 16 page 106

GREENFIELD

SECTOR TWO

A SINGLE FAMILY RESIDENTIAL SUBDIVISION
SITUATED IN THE SE 1/4 OF THE NW 1/4
OF SECTION 35, TOWNSHIP 20 SOUTH, RANGE 3 WEST,
CITY OF ALABASTER, SHELBY COUNTY, ALABAMA.

DEVELOPED BY: AWTREY BUILDING CORP.
3201 LORNA ROAD
BIRMINGHAM, ALABAMA 35206

PREPARED BY: R.C. FARMER AND ASSOC. INC.
P.O. BOX 1664
ALABASTER, ALABAMA 35007

SCALE: 1" = 50'

0 50 100 200

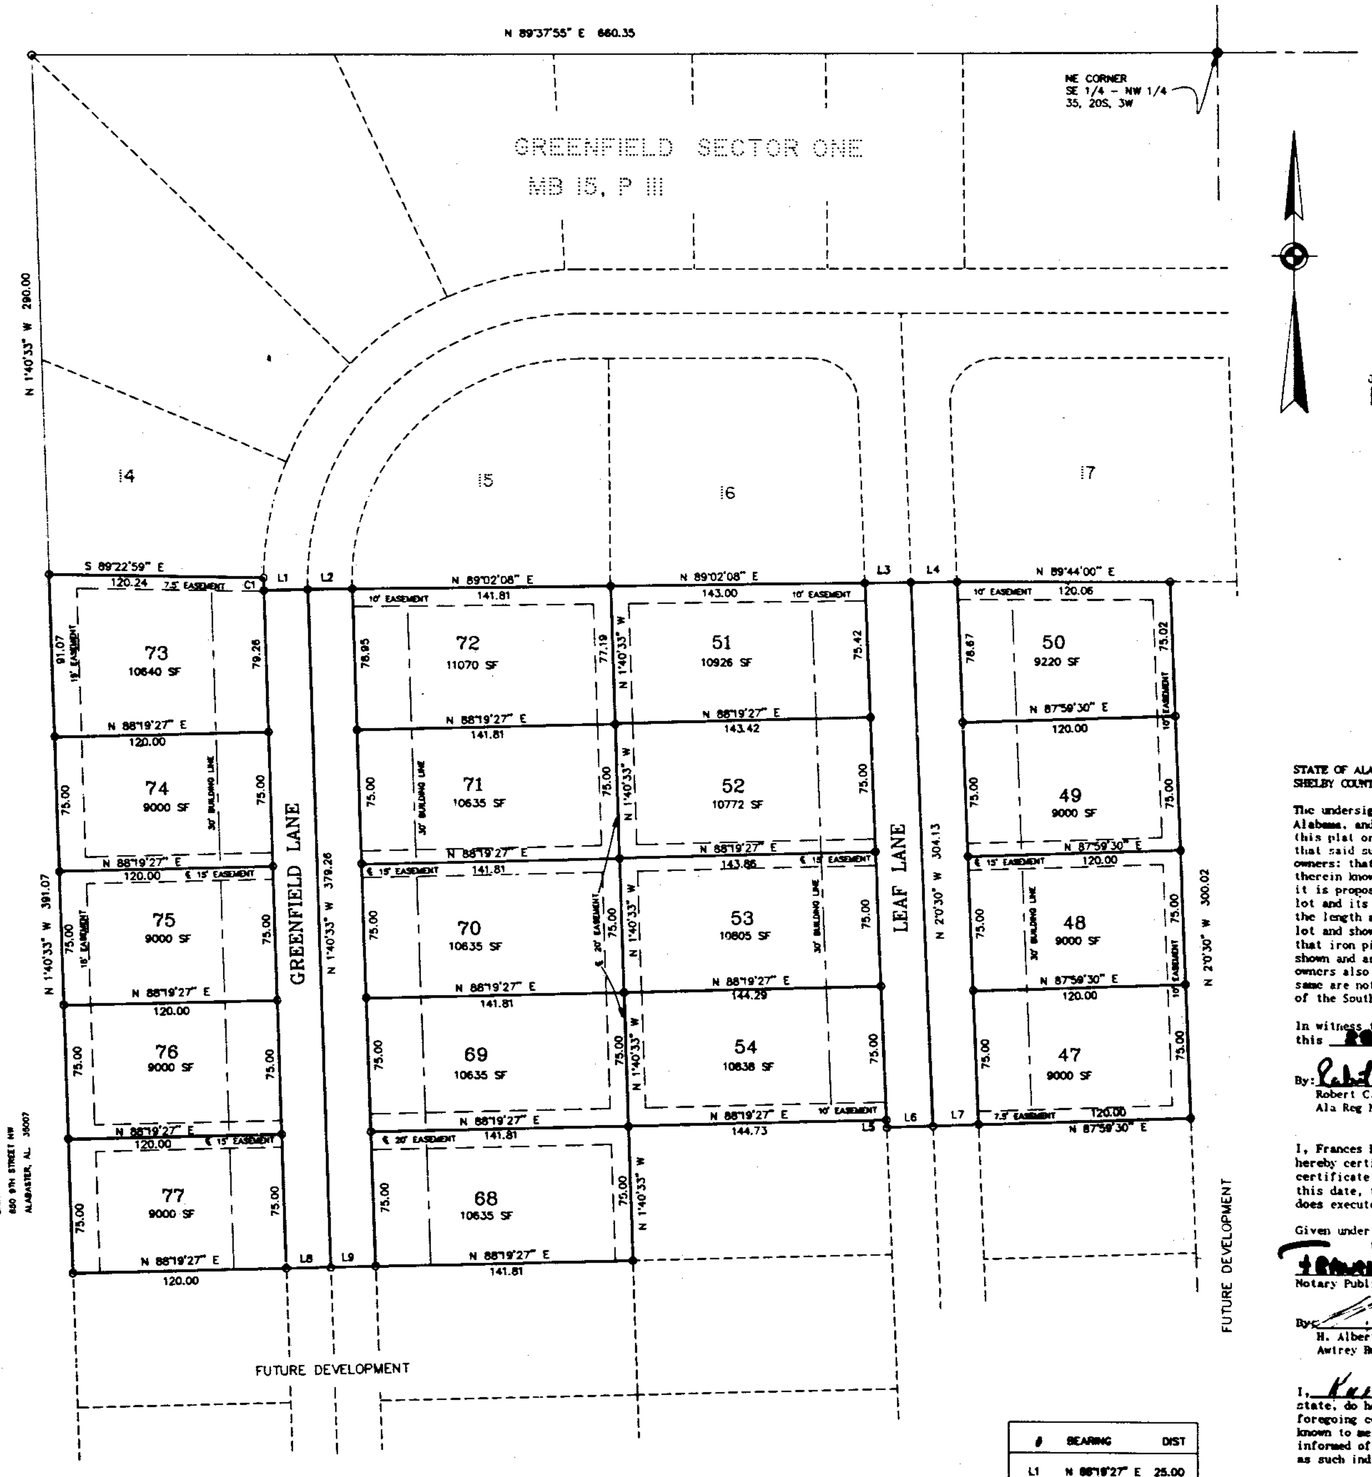

#	DELTA	RADIUS	ARC L	TAN	CHORD
C1	2°17'34"	175.00	7.00	3.50	7.00—S 0°31'46" E

#	BEARING	DIST
L1	N 88°19'27" E	25.00
L2	N 89°2'8" E	25.00
L3	N 89°2'8" E	25.00
L4	N 89°2'8" E	25.00
L5	N 20°30" W	4.18
L6	N 87°59'30" E	25.00
L7	N 87°59'30" E	25.00
L8	N 88°19'27" E	25.00
L9	N 88°19'27" E	25.00

STATE OF ALABAMA
SHELBY COUNTY

The undersigned, Robert C. Farmer, Registered Land Surveyor, State of Alabama, and AWTREY BUILDING CORPORATION, as owner, hereby certify that this plat or map was made pursuant to a survey made by said surveyor and that said survey and this plat or map were made in the instance of said owners; that this plat or map is a true and correct map of lands shown therein known as GREENFIELD SECTOR II and the sub-divisions into which it is proposed to divide said lands, giving the lengths and angles of each lot and its number, showing the streets, alleys and public grounds, giving the length and width and name of each street as well as the number of each lot and showing the relation of the lands to the government survey, and that iron pins have been installed at all lot corners and curve points as shown and are designated by small open circles on said plat or map. Said owners also certify that they are the owners of said lands and that the same are not subject to any mortgage, except a mortgage held by Central Bank of the South.

In witness thereof, said surveyor executed these presents this 28 day of SEPT, 1992.

By: Robert C. Farmer Date 9-28-92
Robert C. Farmer, P.L.S.
Ala Reg No 14720

I, Frances F. Hester, a Notary Public in and for said county and state, do hereby certify that Robert C. Farmer, whose name is signed to the foregoing certificate as surveyor, and who is known to me, acknowledged before me, on this date, that after being duly informed of the contents of said certificate, does execute same voluntarily as such individuals with full authority thereof.

Given under my hand and seal this the 28 day of Sept, 1992.

Frances F. Hester
Notary Public

By: [signature] DATE 1-11-92
H. Albert Awtrey, President
Awtrey Building Corporation.

I, Kurt D. Russell, a Notary Public in and for said county and state, do hereby certify that H. Albert Awtrey, whose name is signed to the foregoing certificate as president, Awtrey Building Corporation, and who is known to me, acknowledged before me, on this date that after being duly informed of the contents of said certificate, does execute same voluntarily as such individual with full authority thereof.

Given under my hand and seal this the 31 day of August, 1992.

Kurt D. Russell
Notary Public

By: [signature] DATE 1-31-92
Central Bank of the South (Mortgagee)

I, Kurt D. Russell, a Notary Public in and for said county and state, do hereby certify that Central Bank of the South, whose name is signed to the foregoing certificate as mortgagee of GREENFIELD SECTOR II, and who is known to me, acknowledged before me, on this date that after being duly informed of the contents of said certificate, does execute same voluntarily as such individual with full authority thereof.

Given under my hand and seal this the 31 day of August, 1992.

Kurt D. Russell
Notary Public

BE IT RESOLVED, by the City of Alabaster, that the assent of the body be, and the same hereby is, given to the dedication of the streets, alleys, and public grounds as shown on plat or map of GREENFIELD SECTOR II, which said plat or map is certified to have been made by Robert C. Farmer as surveyor, at the instance of AWTREY BUILDING CORPORATION, H. Albert Awtrey, President and has been exhibited to this Board; said plat or map being further identified by a recital of the approval of this Board, signed by Catherine Sarris, City Clerk, of even date herewith.

Catherine Sarris Date 9-30-92
Alabaster City Clerk

[signature] Date 9-27-92
Mayor, City of Alabaster

[signature] Date 9-29-92
Alabaster Planning Commission

[signature] Date 9/30/92
Alabaster City Engineer

[signature] Date 9-30-92
Alabaster Building Official

Inst # 1992-21070
1992100100021070 1/1 $.00
Shelby Cnty Judge of Probate,AL
10/01/1992 12:00:51PM FILED/CERT
10/01/1992-21070
12:00 PM CERTIFIED
SHELBY COUNTY JUDGE OF PROBATE
03 AM 14.00

BUSINESS RECORDS CORPORATION