MAP BOOK 16 PAGE 111

RESURVEY OF LOTS 10, 11, 12 & 13 OF
AMENDED MAP OF
HICKORY RIDGE

LOCATED IN THE NE 1/4 - NW 1/4 - SEC. 14, T19S, R2W
SHELBY COUNTY, ALABAMA

GRAPHIC SCALE
0 25 50 100 200

REYNOLDS & RAWSON, INC.
SURVEYORS - ENGINEERS

SCALE: 1" = 30'

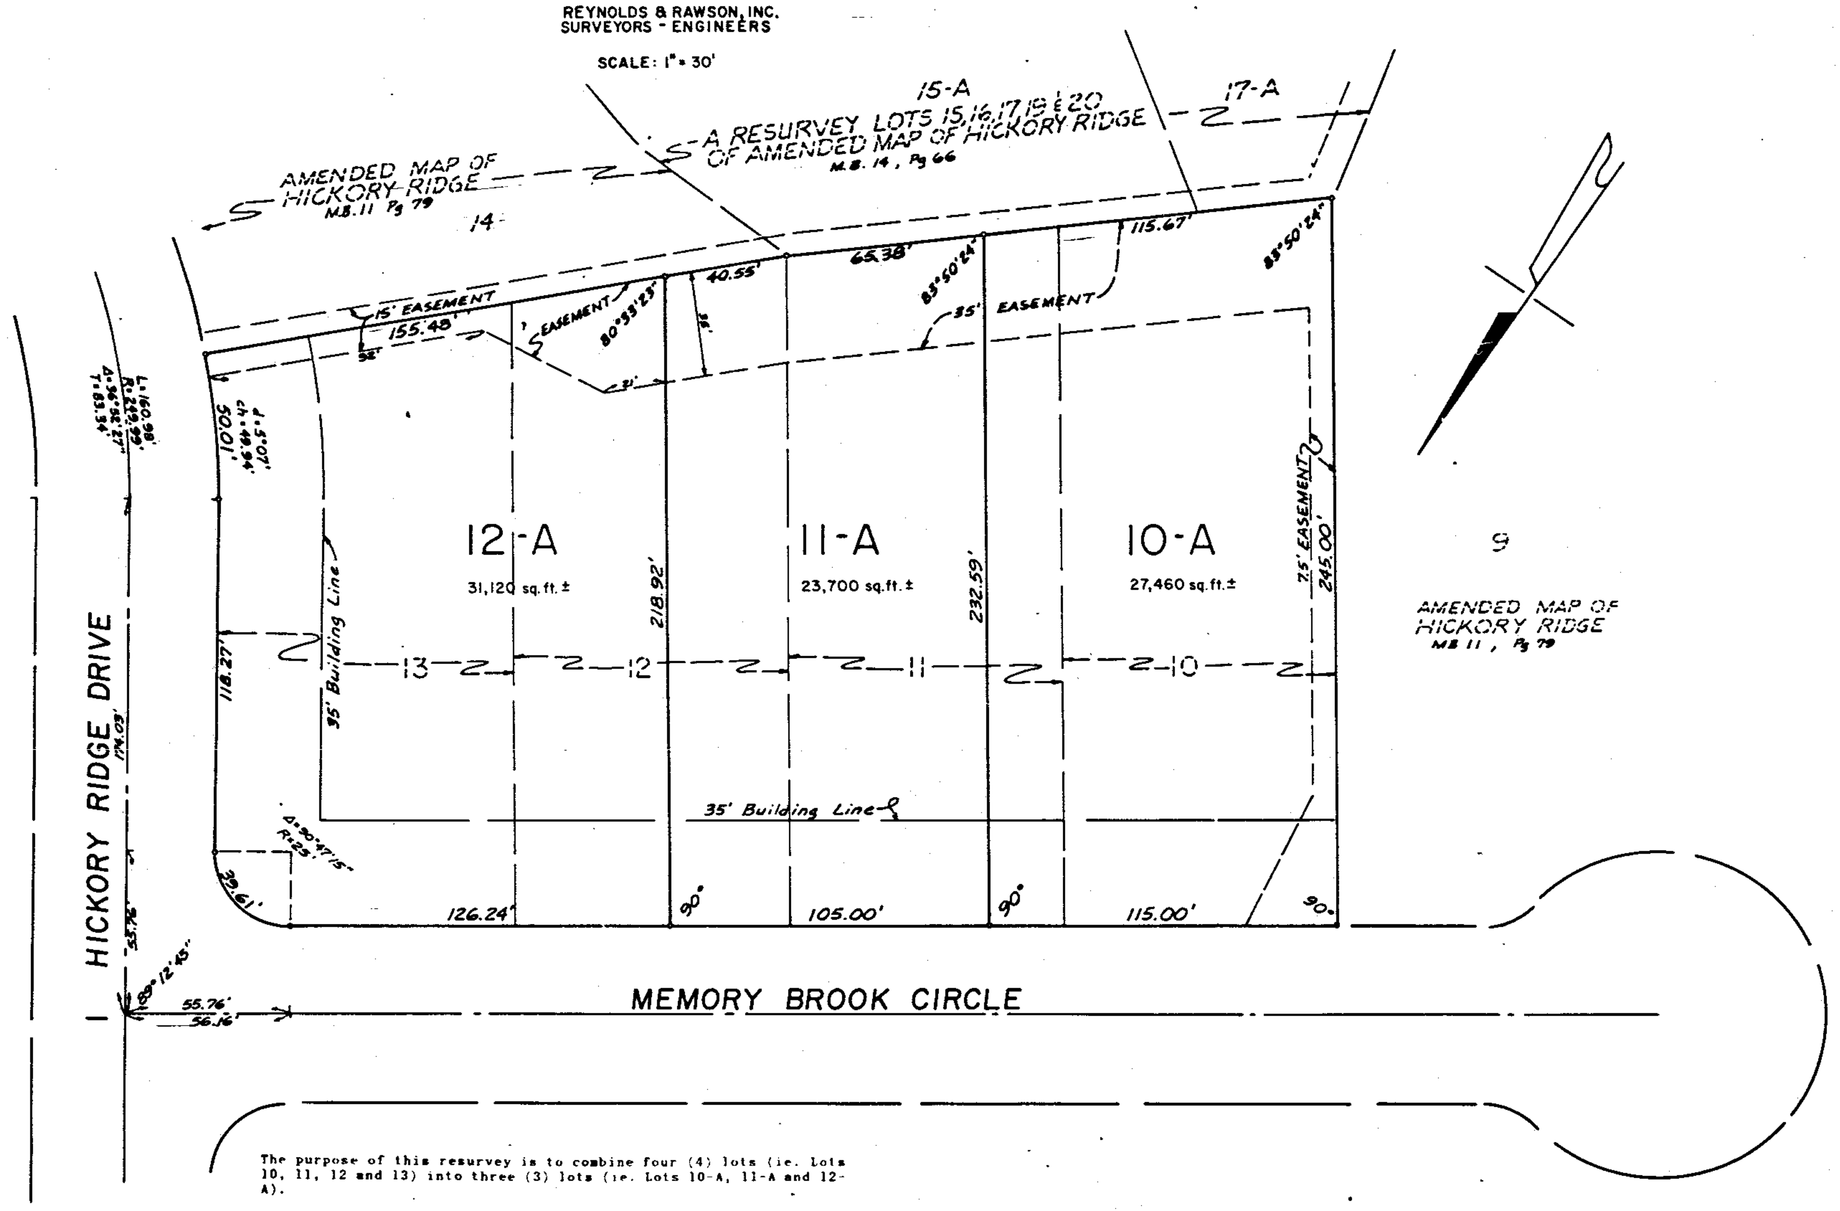

The purpose of this resurvey is to combine four (4) lots (ie. Lots 10, 11, 12 and 13) into three (3) lots (ie. Lots 10-A, 11-A and 12-A).

This subdivision meets the approval of the Shelby County Health Department subject to certain conditions of approval and/or deletions on file with the said health department, which conditions are made part of this approval as if set out hereon.

All easements shown on this map are for public utilities, storm ditches and storm sewers and may be used for such purposes to serve property both within and without this subdivision. All easements are 15 feet wide, 7.5 feet on either side of centerline unless noted otherwise.

BE IT RESOLVED by the Shelby County Commission, that the assent of this body be, and the same hereby is given to dedication of the streets, alleys, and public grounds as shown on plat or map of Resurvey Of Lots 10, 11, 12 & 13 Of Amended Map Of Hickory Ridge, which said plat or map is certified to have been made by Melvin R. Reynolds as surveyor, at the instance of Donald B. Moore, President of Moore Development Inc. as owner, and has been exhibited to this Board; said plat or map being further identified by a recital of the approval of this Board signed by Myra McMorris, County Clerk, of even date herewith.

APPROVED: [signature] DATE: 10/8/92
COUNTY ENGINEER

APPROVED: [signature] DATE: 10/8/92
PLANNING COMMISSION

APPROVED: [signature] DATE: 9/22/92
SHELBY COUNTY HEALTH OFFICER

STATE OF ALABAMA
SHELBY COUNTY

The undersigned, Melvin R. Reynolds, a Registered Surveyor, and Donald B. Moore, President of Moore Development Inc., owner, hereby certify that this plat or map was made pursuant to a survey made by said surveyor and that said survey and this plat or map were made at the instance of said owner; that this plat or map is a true and correct map of the lands shown thereon and known as Resurvey Of Lots 10, 11, 12 & 13 Of Amended Map Of Hickory Ridge showing the subdivisions into which it is proposed to divide said lands, giving the lengths and bearings of the boundaries of each lot and its number showing the streets, alleys, and public grounds; giving the bearings, length, width and name of each street, as well as the number of each lot and block, and showing the relation of the lands to the government survey; and that iron pins have been installed at all lot corners and curve points as shown and designated by small open circles on said plat or map. Said owner also certifies that he is the owner of said lands and that the same are not subject to a mortgage.

In witness whereof we have hereunto set our hands this the 22nd day of September, 1992.

BY: [signature]
Melvin R. Reynolds
Reg. No. 2087

BY: [signature]
Donald B. Moore, President
Moore Development Inc.

ALABAMA REGISTERED No. 2087 SURVEYOR MELVIN R. REYNOLDS

STATE OF ALABAMA
SHELBY COUNTY

I, Robert A. Reynolds, as Notary Public in and for said county and state do hereby certify that Melvin R. Reynolds, whose name is signed to the foregoing certificate as Surveyor, being known to me, acknowledged before me on this date, that after being duly informed of the contents of said certificate, he executed same voluntarily as such with full authority therefor.

Given under my hand and seal this the 22nd day of Sept, 1992.

[signature]
Notary Public
My Commission expires: 9/11/94

STATE OF ALABAMA
SHELBY COUNTY

I, _____, as Notary Public in and for said county and state do hereby certify that Donald B. Moore, whose name is signed to the foregoing certificate as Owner, being known to me, acknowledged before me on this date, that after being duly informed of the contents of said certificate, he executed same voluntarily as such with full authority therefor.

Given under my hand and seal this the ___ day of September, 1992.

[signature]
Notary Public
My Commission expires: March 7, 1994

NOTES:
1. Contractor and/or developer are responsible for providing building sites free of drainage problems.
2. No further subdivision of any parcel shown hereon shall be allowed without the prior approval of the Shelby County Planning Commission.
3. Shelby County is not responsible for the maintenance of any drainage easements shown on this plat outside of the public right-of-way.

Inst # 1992-26703
10/08/1992-12:42 PM CERTIFIED
SHELBY COUNTY JUDGE OF PROBATE
001 001 11.00

1592108000027991 1/1 $.00
SHELBY COUNTY, AL
10/08/1992-12:42:44PM FILED/CERT

BUSINESS RECORDS CORPORATION