MAP BOOK 17 PAGE 38

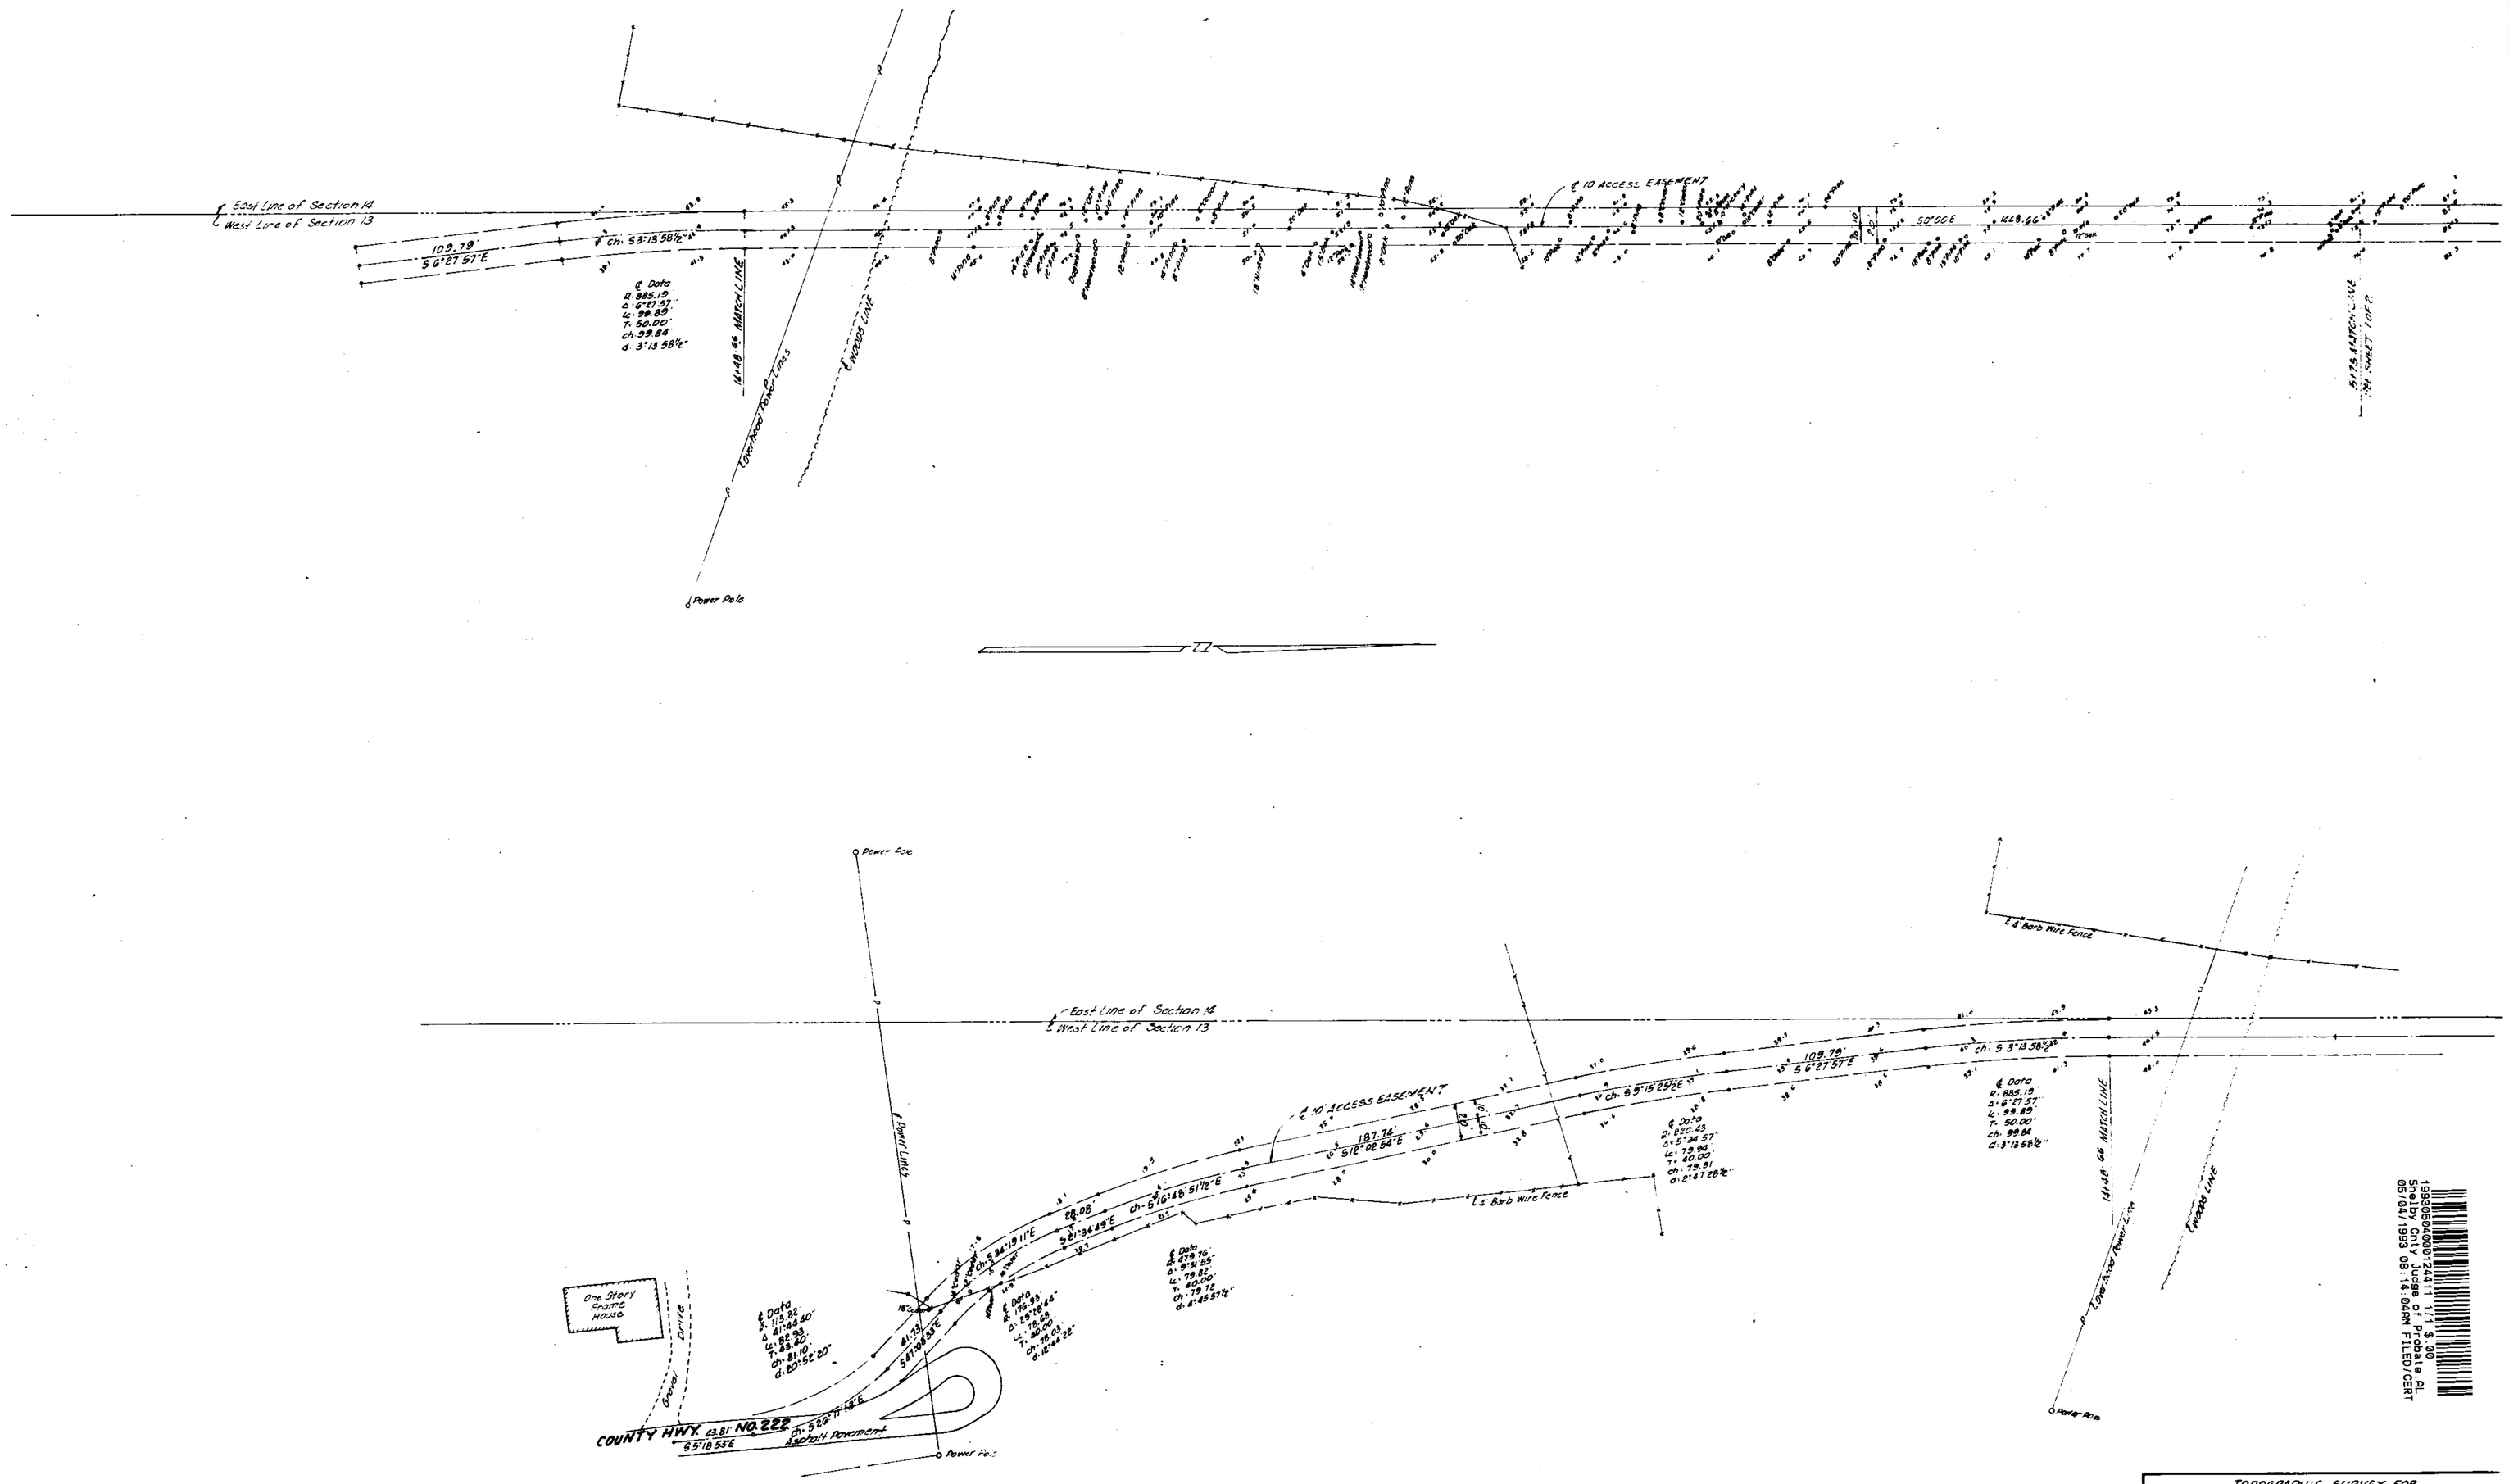

Inst # 1993-12441

05/04/1993-12441
08:14 AM CERTIFIED
SHELBY COUNTY JUDGE OF PROBATE
001 MCD 14.00

1993050400012441111 $.00
Shelby County Judge of Probate, AL
05/04/1993 08:14:04AM FILED/CERT

Field Book 91-6 Pages 34-6 & 13-47

TOPOGRAPHIC SURVEY FOR

BELLSOUTH MOBILITY, INC.

BELLSOUTH MOBILITY: BIRMINGHAM B/R CL2 S
CALERA, ALABAMA

SITE SITUATED IN THE NE¼ OF THE SE¼ OF SECTION 14, TOWNSHIP 21 SOUTH, RANGE 3 WEST
SHELBY COUNTY, ALABAMA

J.M. Keel and Associates
Engineers and Surveyors
1824 Third Avenue North
Birmingham, Alabama 35203
Telephone/Fax: 322-8686

SCALE: 1" = 40'	SHEET 2 OF 2	JAN. 13 1992

BUSINESS RECORDS CORPORATION