MAP BOOK 17 PAGE 39

GREENFIELD
SECTOR 3 – PHASE 2

A SINGLE FAMILY RESIDENTIAL SUBDIVISION
SITUATED IN THE SW 1/4 OF THE NE 1/4
OF SECTION 35, TOWNSHIP 20 SOUTH, RANGE 3 WEST,
CITY OF ALABASTER, SHELBY COUNTY, ALABAMA.

PRERARED FOR : GREEENFIELD PARTNERSHIP
3201 LORNA ROAD
BIRMINGHAM, ALABAMA 35206

PREPARED BY: R.C. FARMER AND ASSOC. INC.
P.O. BOX 1664
ALABASTER, ALABAMA 35007

SCALE: 1" = 50'

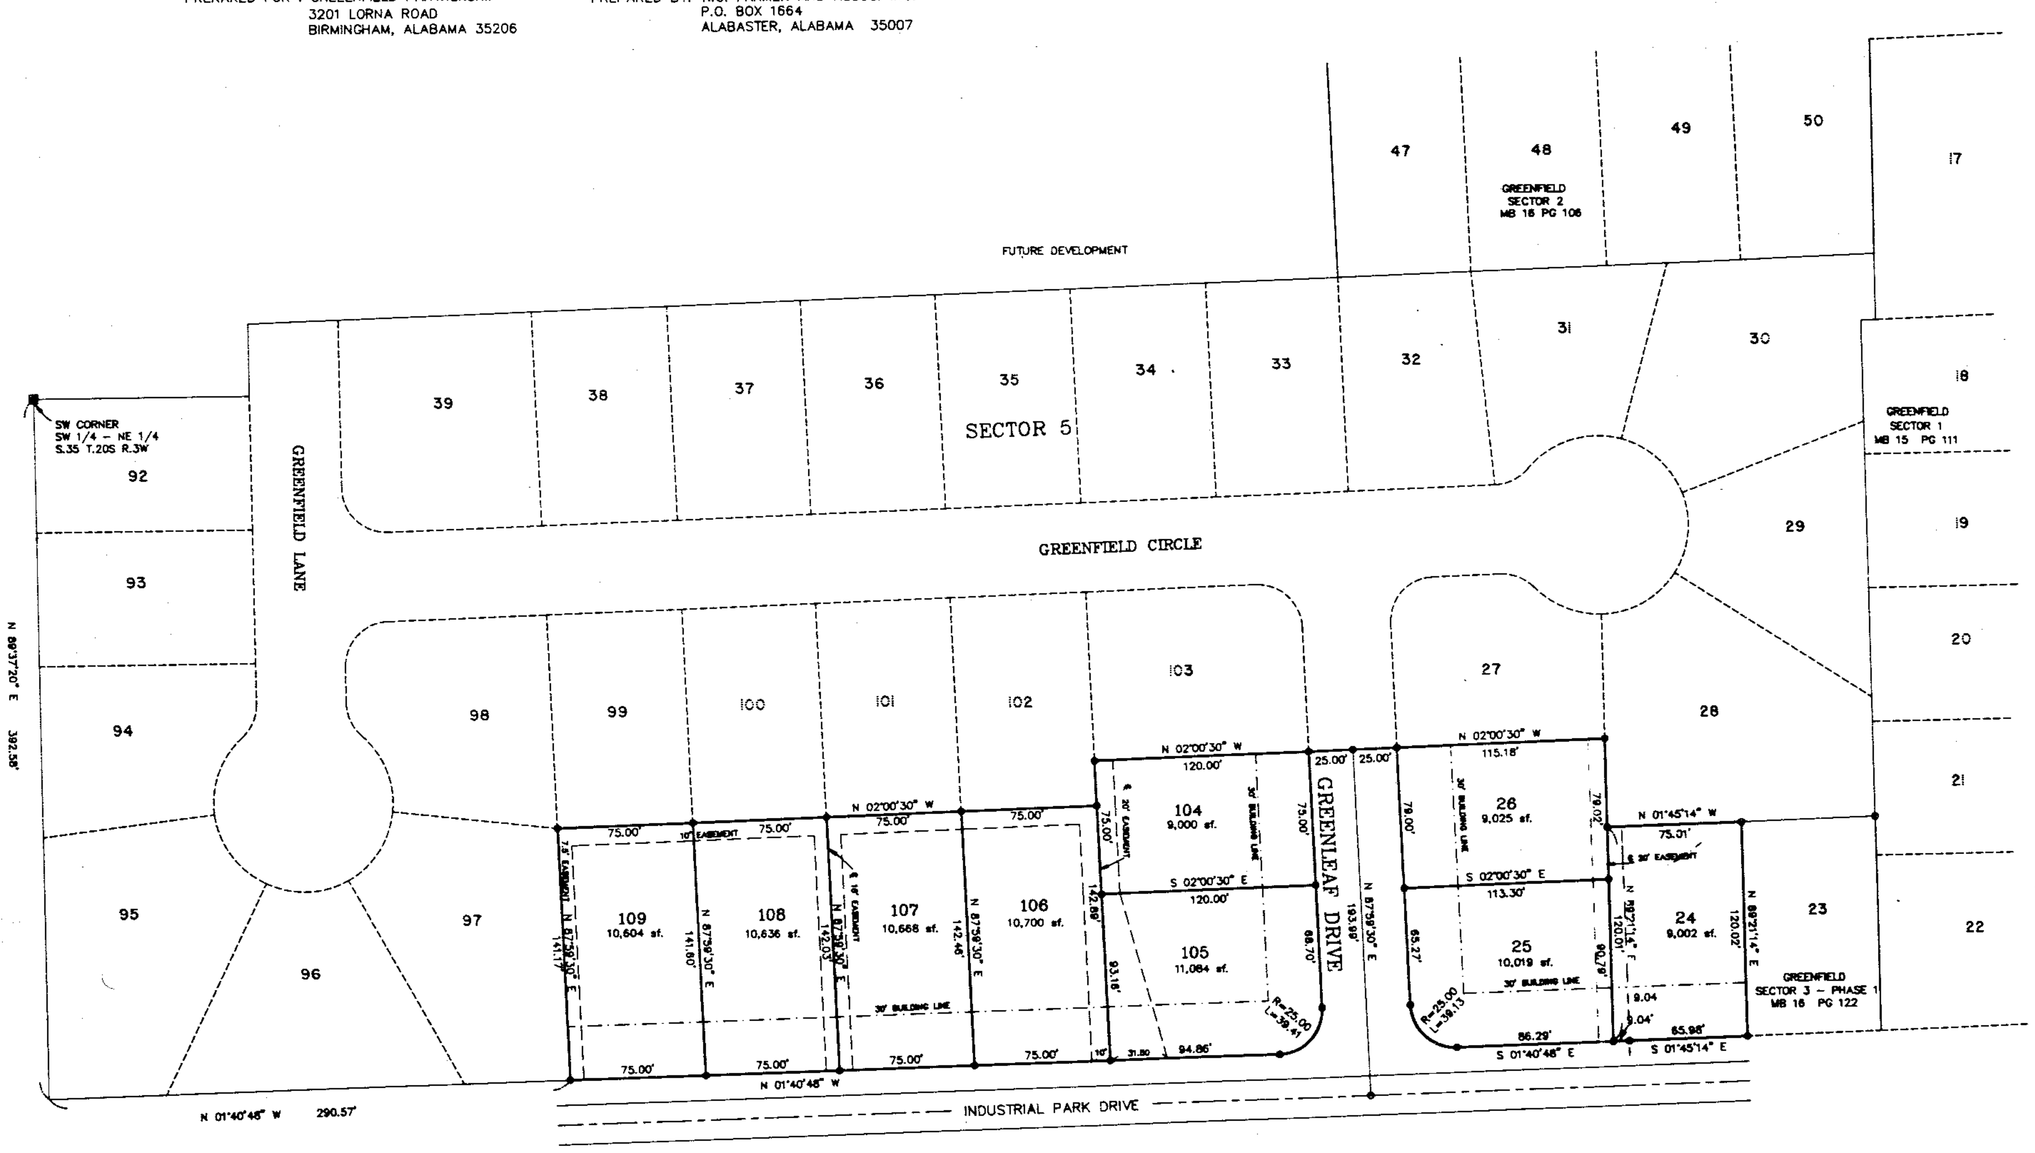

I further certify that all parts of this survey and drawing have been completed in accordance with the requirements of the Minimum Technical Standards for the Practice of Land Surveying in the State of Alabama.

STATE OF ALABAMA
SHELBY COUNTY

The undersigned, Robert C. Farmer, Registered Land Surveyor, State of Alabama, and GREENFIELD PARTNERSHIP, AWTREY BUILDING CORPORATION, as managing partner, hereby certify that this plat or map was made pursuant to a survey made by said surveyor and that said survey and this plat or map were made in the instance of said owners; that this plat or map is a true and correct map of lands shown therein known as GREENFIELD SECTOR 3 PHASE 2 and the sub-divisions into which it is proposed to divide said lands, giving the lengths and angles of each lot and its number, showing the streets, alleys and public grounds, giving the length and width and name of each street as well as the number of each lot and showing the relation of the lands to the government survey, and that iron pins have been installed at all lot corners and curve points as shown and are designated by small open circles on said plat or map. Said owners also certify that they are the owners of said lands and that the same are not subject to any mortgage, except a mortgage held by Central Bank of the South.

In witness thereof, said surveyor executed these presents this 9TH day of March, 1993.

By: Robert C. Farmer Date 3-9-93
Robert C. Farmer, P.L.S.
Ala Reg No 14720

I, Frances F. Hester, a Notary Public in and for said county and state, do hereby certify that Robert C. Farmer, whose name is signed to the foregoing certificate as surveyor, and who is known to me, acknowledged before me, on this date, that after being duly informed of the contents of said certificate, does execute same voluntarily as such individuals with full authority thereof.

Given under my hand and seal this the 9TH day of March, 1993.

Frances F. Hester
Notary Public

By: H. Albert Awtrey DATE 3-2-93
H. Albert Awtrey, President
Awtrey Building Corporation.
Managing Partner, Greenfield Partnership

I, Kurt D. Russell, a Notary Public in and for said county and state, do hereby certify that H. Albert Awtrey, whose name is signed to the foregoing certificate as president, Awtrey Building Corporation, and Managing Partner, Greenfield Partnership and who is known to me, acknowledged before me, on this date that after being duly informed of the contents of said certificate, does execute same voluntarily as such individual with full authority thereof.

Given under my hand and seal this the 2 day of MARCH, 1993.

Kurt D. Russell
Notary Public

By: Phil R. Wolf DATE 3-2-93
Central Bank of the South (Mortgagee)

I, Kurt D. Russell, a Notary Public in and for said county and state, do hereby certify that Central Bank of the South, whose name is signed to the foregoing certificate as mortgagee of GREENFIELD SECTOR 3 PHASE 2, and who is known to me, acknowledged before me, on this date that after being duly informed of the contents of said certificate, does execute same voluntarily as such individual with full authority thereof.

Given under my hand and seal this the 2 day of MARCH, 1993.

Kurt D. Russell
Notary Public

BE IT RESOLVED, by the City of Alabaster, that the assent of the body be, and the same hereby is, given to the dedication of the streets, alleys, and public grounds as shown on plat or map of GREENFIELD SECTOR 3 PHASE 2, which said plat or map is certified to have been made by Robert C. Farmer, as surveyor, at the instance of GREENFIELD PARTNERSHIP, AWTREY BUILDING CORPORATION, Managing Partner, as owner, and has been exhibited to this Board; said plat or map being further identified by a recital of the approval of this Board, signed by Catherine Sarris, City Clerk, of even date herewith.

Alabaster City Clerk Date

Mayor, City of Alabaster Date

Robert L. Shumaugh
Alabaster Planning Commission Date

Charles Lucker
Alabaster City Engineer Date

Alabaster Building Official Date

Inst # 1993-12748

1993-12748
05/05/1993-12748
CERTIFIED
SHELBY COUNTY, AL
Inst # 1993-12748

1993050500012748 1/1 $.00
Shelby Cnty Judge of Probate,AL
05/05/1993 03:12:54PM FILED/CERT

BUSINESS RECORDS CORPORATION