145

Map Book 17 pg 145

17-145

APACHE RIDGE
SECTOR 6

A SINGLE FAMILY RESIDENTIAL SUBDIVISION SITUATED IN THE NW 1\4 OF THE NW 1\4, SECTION 35, TOWNSHIP 20S, RANGE 3 W. CITY OF ALABASTER, SHELBY COUNTY, ALABAMA

DEVELOPER: GREENBRIAR LTD.
C/O FARRIS MANAGEMENT CO.
P.O. BOX 247
ALABASTER, AL 35007

PREPARED BY: R.C. FARMER AND ASSOCIATES, INC
3219 HIGHWAY 52 WEST
PELHAM, AL 35124

SCALE: 1" = 60'

60 0 60 120 180 Feet

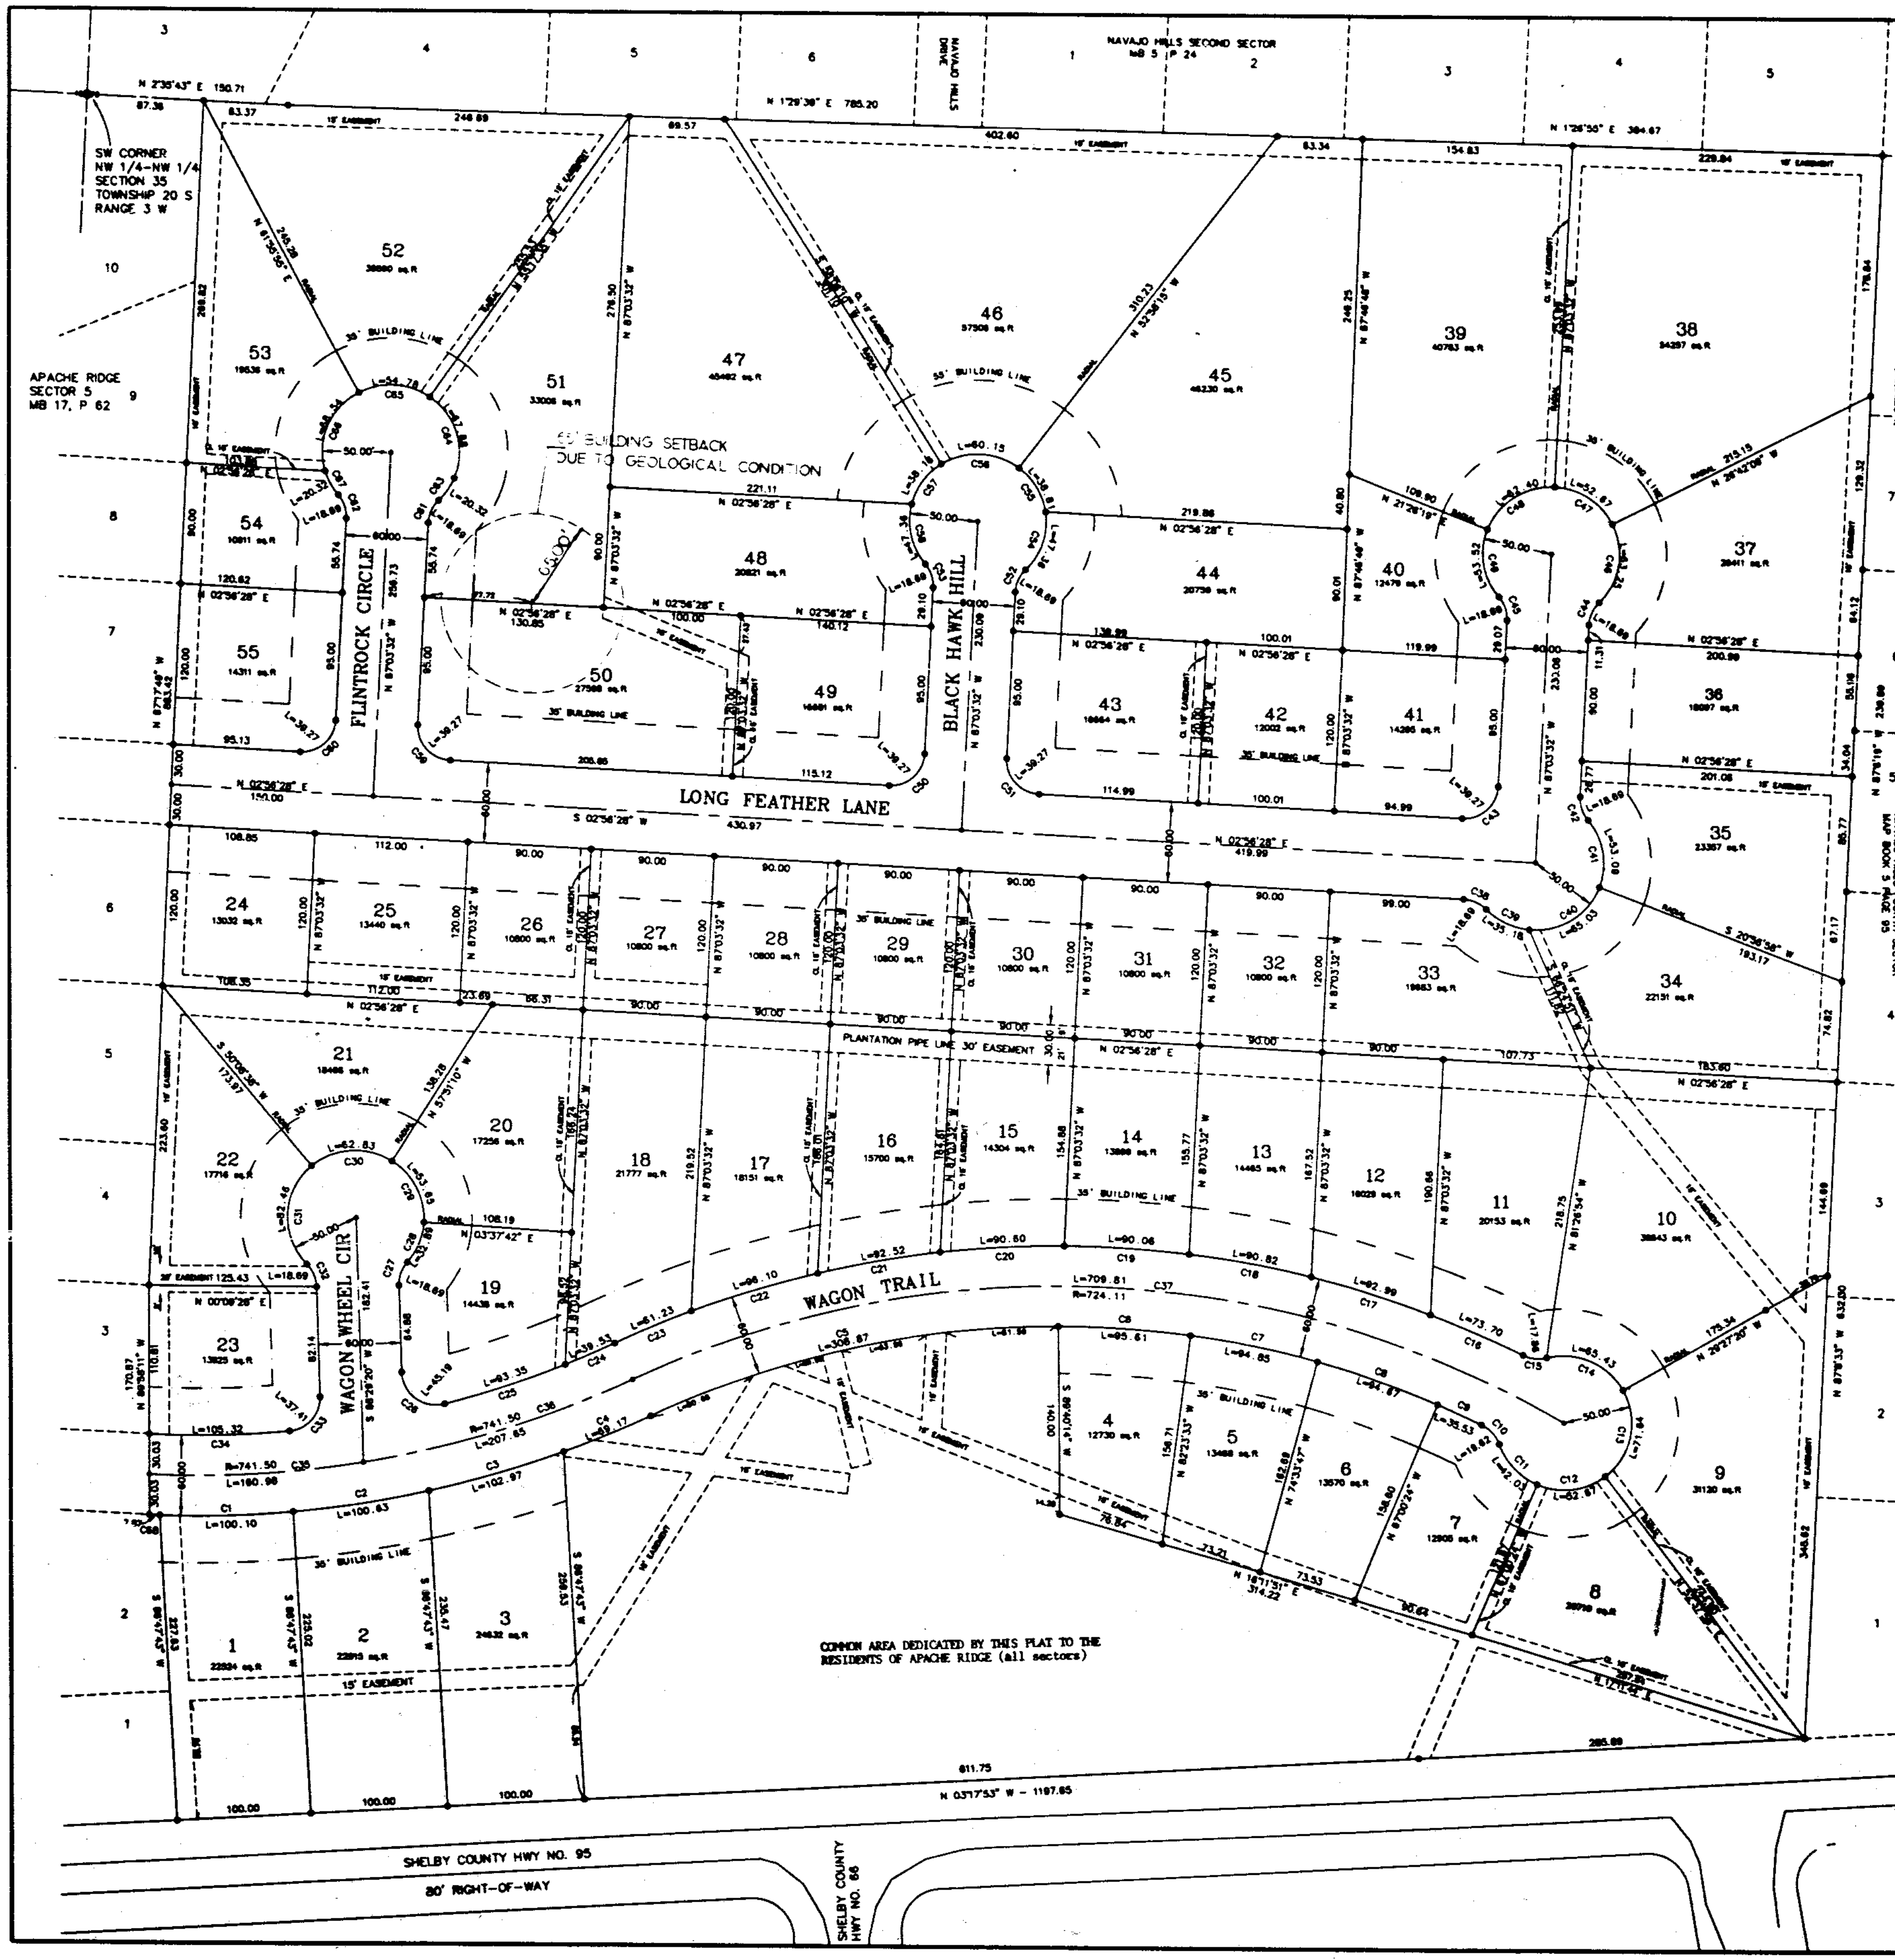

STATE OF ALABAMA
SHELBY COUNTY

The undersigned, Robert C. Farmer, Registered Land Surveyor, State of Alabama, and Greenbriar Ltd., W. N. Farris Managing General Partner, as owner hereby certify that this plat or map was made pursuant to a survey made by said surveyor and that said survey and this plat or map were made in the instance of said owners; that this plat or map is a true and correct map of lands shown therein known as APACHE RIDGE SECTOR 6 and the sub-divisions into which it is proposed to divide said lands, giving the lengths and angles of each lot and its number, showing the streets, alleys and public grounds, giving the length and width and name of each street as well as the number of each lot and showing the relation of the lands to the government survey, and that iron pins have been installed at all lot corners and curve points as shown and are designated by small open circles on said plat or map. Said owners also certify that they are the owners of said lands and that the same are not subject to any mortgage.

I further certify that all parts of this survey and drawing have been completed in accordance with the requirements of the Minimum Technical Standards for the Practice of Land Surveying in the State of Alabama.

In witness thereof, said surveyor executed these presents this 10th day of December, 1993.

By: Robert C. Farmer Date 12-10-93
Robert C. Farmer, P.L.S.
Ala Reg No 14720

I, Frances F. Hester, a Notary Public in and for said county and state, do hereby certify that Robert C. Farmer, whose name is signed to the foregoing certificate as surveyor, and who is known to me, acknowledged before me, on this date, that after being duly informed of the contents of said certificate, does execute same voluntarily as such individuals with full authority thereof.

Given under my hand and seal this the 10th day of Dec., 1993.

Frances F. Hester
Notary Public

By: W.N. Farris Date 12-10-93
W. N. Farris, President
Farris Management Company
Managing General Partner
of Greenbriar Ltd.

I, Frances F. Hester, a Notary Public in and for said county and state, do hereby certify that W. N. Farris, President, Farris Management Company, Inc. Managing General Partner, Greenbriar Ltd., owner, whose name is signed to the foregoing certificate as owner, and who is known to me, acknowledged before me, on this date that after being duly informed of the contents of said certificate, does execute same voluntarily as such individual with full authority thereof.

Given under my hand and seal this the 10th day of December, 1993.

Frances F. Hester
Notary Public

Roger Wheeler Date 12-7-93
Roger Wheeler
Mayor, City of Alabaster

Robert L. Shunpaugh Date 12.6.93
Alabaster Planning Commission

Catherine Sarris Date 12.7.93
Catherine Sarris
Alabaster City Clerk

Charles Tucker Date 12.6.93
Charles Tucker
Alabaster City Engineer

BE IT RESOLVED, by the City of Alabaster, that the assent of the body be, and the same hereby is, given to the dedication of the streets, alleys, and public grounds as shown on plat or map of APACHE RIDGE SECTOR 6, which said plat or map is certified to have been made by Robert C. Farmer as surveyor, at the instance of GREENBRIAR LTD., W. N. Farris, Managing General Partner, as owner and has been exhibited to this Board; said plat or map being further identified by a recital of the approval of this Board, signed by Catherine Sarris, City Clerk, of even date herewith.

NOTE:

All easements are for utility or drainage purposes and shall provide for needs both within and without this subdivision.

Basis of bearings is magnetic North.

Contractor and/or developer are responsible for providing building sites free of drainage problems.

All Lots are 10,000 square foot minimum.

Contractors shall verify elevation and location of sanitary sewer prior to construction.

CURVE	LENGTH	DELTA	RADIUS	TANGENT	DIRECTION	CHORD
C1	100.10	07°26'02"	771.50	50.12	[illegible]	100.03
C2	100.63	07°28'25"	771.50	50.39	[illegible]	100.56
C3	102.97	07°38'48"	771.50	51.56	[illegible]	102.89
C4	68.17	05°03'14"	771.50	34.09	[illegible]	68.15
C5	308.87	25°28'46"	694.11	157.04	[illegible]	306.33
C6	95.61	07°53'33"	694.11	47.88	[illegible]	95.54
C7	94.85	07°49'46"	694.11	47.50	[illegible]	94.78
C8	94.87	[illegible]	694.11	47.41	[illegible]	94.80
C9	35.53	[illegible]	694.11	17.77	[illegible]	35.53
C10	19.62	[illegible]	25.00	[illegible]	[illegible]	19.12
C11	42.03	[illegible]	50.00	[illegible]	[illegible]	[illegible]
C12	52.67	[illegible]	50.00	[illegible]	[illegible]	50.27
C13	71.64	[illegible]	50.00	43.53	[illegible]	[illegible]
C14	65.43	[illegible]	50.00	[illegible]	[illegible]	[illegible]
C15	17.88	[illegible]	25.00	9.33	[illegible]	17.49
C16	73.70	[illegible]	734.11	[illegible]	[illegible]	73.67
C17	82.99	[illegible]	734.11	[illegible]	[illegible]	82.93
C18	90.82	[illegible]	734.11	[illegible]	[illegible]	[illegible]
C19	90.06	[illegible]	734.11	[illegible]	[illegible]	[illegible]
C20	90.60	[illegible]	734.11	[illegible]	[illegible]	[illegible]
C21	82.52	[illegible]	734.11	[illegible]	[illegible]	[illegible]
C22	96.10	[illegible]	734.11	[illegible]	[illegible]	[illegible]
C23	61.23	[illegible]	734.11	30.63	[illegible]	61.21
C24	38.53	[illegible]	711.50	[illegible]	[illegible]	[illegible]
C25	93.35	[illegible]	711.50	46.74	[illegible]	[illegible]
C26	45.19	[illegible]	25.00	[illegible]	[illegible]	[illegible]
C27	[illegible]	[illegible]	25.00	[illegible]	[illegible]	[illegible]
C28	[illegible]	[illegible]	50.00	17.07	[illegible]	[illegible]
C29	[illegible]	[illegible]	50.00	[illegible]	[illegible]	51.12
C30	62.83	[illegible]	50.00	[illegible]	[illegible]	[illegible]
C31	[illegible]	[illegible]	50.00	[illegible]	[illegible]	[illegible]
C32	18.88	[illegible]	25.00	[illegible]	[illegible]	[illegible]
C33	37.41	[illegible]	25.00	[illegible]	[illegible]	[illegible]
C34	105.32	[illegible]	711.50	[illegible]	[illegible]	105.22
C35	160.98	[illegible]	741.50	[illegible]	[illegible]	[illegible]
C36	207.65	[illegible]	741.50	[illegible]	[illegible]	[illegible]
C37	709.81	[illegible]	724.11	[illegible]	[illegible]	[illegible]

CURVE	LENGTH	DELTA	RADIUS	TANGENT	DIRECTION	CHORD
C38	18.88	43°30'00"	25.00	[illegible]	[illegible]	18.35
C39	[illegible]	[illegible]	50.00	[illegible]	[illegible]	[illegible]
C40	65.03	[illegible]	50.00	[illegible]	[illegible]	[illegible]
C41	53.08	[illegible]	50.00	[illegible]	[illegible]	[illegible]
C42	18.88	[illegible]	25.00	[illegible]	[illegible]	[illegible]
C43	39.27	[illegible]	25.00	25.00	[illegible]	[illegible]
C44	18.88	[illegible]	25.00	[illegible]	[illegible]	[illegible]
C45	18.88	[illegible]	25.00	[illegible]	[illegible]	[illegible]
C46	63.25	[illegible]	50.00	[illegible]	[illegible]	[illegible]
C47	52.67	[illegible]	50.00	[illegible]	[illegible]	50.27
C48	62.40	[illegible]	50.00	[illegible]	[illegible]	[illegible]
C49	53.52	[illegible]	50.00	[illegible]	[illegible]	[illegible]
C50	39.27	90°00'00"	25.00	25.00	[illegible]	[illegible]
C51	39.27	90°00'00"	25.00	25.00	[illegible]	[illegible]
C52	18.88	[illegible]	25.00	[illegible]	[illegible]	[illegible]
C53	18.88	[illegible]	25.00	[illegible]	[illegible]	[illegible]
C54	47.38	[illegible]	50.00	[illegible]	[illegible]	[illegible]
C55	[illegible]	[illegible]	50.00	[illegible]	[illegible]	[illegible]
C56	60.15	[illegible]	50.00	[illegible]	[illegible]	[illegible]
C57	36.81	[illegible]	50.00	[illegible]	[illegible]	[illegible]
C58	47.38	[illegible]	50.00	[illegible]	[illegible]	[illegible]
C59	39.27	[illegible]	25.00	[illegible]	[illegible]	[illegible]
C60	39.27	[illegible]	25.00	25.00	[illegible]	[illegible]
C61	18.88	[illegible]	25.00	[illegible]	[illegible]	[illegible]
C62	18.88	[illegible]	25.00	[illegible]	[illegible]	[illegible]
C63	20.32	[illegible]	50.00	10.30	[illegible]	[illegible]
C64	67.88	77°47'08"	50.00	40.33	[illegible]	[illegible]
C65	54.78	[illegible]	50.00	30.51	[illegible]	[illegible]
C66	[illegible]	[illegible]	50.00	[illegible]	[illegible]	[illegible]
C67	20.32	[illegible]	50.00	10.30	[illegible]	[illegible]
C68	7.87	[illegible]	771.50	3.93	[illegible]	7.87

19931214000399871 1/1 $ 00
Shelby Cnty Judge of Probate, AL
12/14/1993 08:37:34AM FILED/CERT

BUSINESS RECORDS CORPORATION