Map Book 19, Page 154

STATE OF ALABAMA)
JEFFERSON COUNTY)

We, the undersigned, Laurence D. Weygand, Registered Engineer-Land Surveyor, State of Alabama, and Baker Properties, Ltd., Owner, hereby certify that this plat or map was made pursuant to a survey made by said surveyor and that said survey and this plat or map were made at the instance of said owner, that this plat or map is a true and correct map of lands shown therein and known as BAKER'S ADDITION TO OLD ROCKY RIDGE ROAD, showing the subdivisions into which it is proposed to divide said lands, giving the length and angles of the boundaries of each lot and its number, showing the streets, alleys and public grounds, giving the length, width and name of each street, as well as the number of each lot and block, and showing the relations of the lands to the government survey and that iron pins have been installed at all lot corners and curve points as shown and designated by small open circles on said plat or map. Said owner also certifies that it is the owner of said lands and that the same are not subject to any mortgage.

DATED: July 14, 1987

BY: Laurence D. Weygand
Laurence D. Weygand
Reg. P.E. & L.S. #10373

BAKER PROPERTIES, LTD., OWNER
BY: Red M. Baker
Red M. Baker, General Partner
BY: Richard M. Baker
Richard M. Baker, General Partner

STATE OF ALABAMA)
JEFFERSON COUNTY)

I, [illegible], a Notary Public in and for said County and State hereby certify that Laurence D. Weygand, whose name is signed to the foregoing certificate as Engineer-Land Surveyor and who is known to me, acknowledged before me on this date, that after having been duly informed of the contents of said certificate, he executed same voluntarily and with full authority therefor.

Given under my hand and seal this the [illegible] day of [illegible] 19[illegible].

Notary Public -
my commission expires: 5-2-90

STATE OF ALABAMA)
JEFFERSON COUNTY)

I, Betty M. Gilderwell, a Notary Public in and for said County and State hereby certify that Red M. Baker and Richard M. Baker, whose names are signed to the foregoing certificate as qualified officers of Baker Properties, Ltd., owner, are known to me, acknowledged before me, on this date, that after having been duly informed of the contents of said certificate, they executed same voluntarily and with full authority therefor.

Given under my hand and seal this the 14th day of July, 1987.

Notary Public
My commission expires:
12-13-87

RESOLUTION:

BE IT RESOLVED by the Mayor and the City Council of the City of Hoover, Alabama, that the assent of this body be, and the same hereby is given to the dedication of the streets, alleys and public grounds as shown on this plat or map, which said plat or map is certified to have been made by Laurence D. Weygand, as Surveyor, at the instance of Baker Properties, Ltd., Owner, and has been exhibited to this Council, said plat or map being further identified by a recital of the approval of this Council, signed by the City Clerk of even date herewith. But, this shall not be construed as an assumption of dominion by the City of Hoover over any street, alley or public grounds shown on said plat or map or impose liability upon the City of Hoover for the upkeep of same.

I, Linda Crump, City Clerk of the City of Hoover, Alabama, hereby certify that the foregoing to be a true and correct resolution that the Mayor and City Council of the City of Hoover, Alabama, have duly adopted at a meeting of said Council on this the 20th day of July, 1987.

APPROVED BY: John W. McGregor — CHAIRMAN, PLANNING & ZONING — DATE: 7-21-87
APPROVED BY: Linda Crump — CITY CLERK OF HOOVER — DATE: 7-20-87
APPROVED BY: [illegible] — HOOVER BUILDING OFFICIAL — DATE: 7-20-87

NOTE:
ALL EASEMENTS SHOWN ON THIS MAP ARE FOR PUBLIC UTILITIES, PRIVATE TELEVISION CABLE SYSTEMS, SANITARY SEWERS, STORM SEWERS, STORM DITCHES AND MAY BE USED FOR SUCH PURPOSES TO SERVE PROPERTY BOTH WITHIN AND WITHOUT THIS SUBDIVISION.

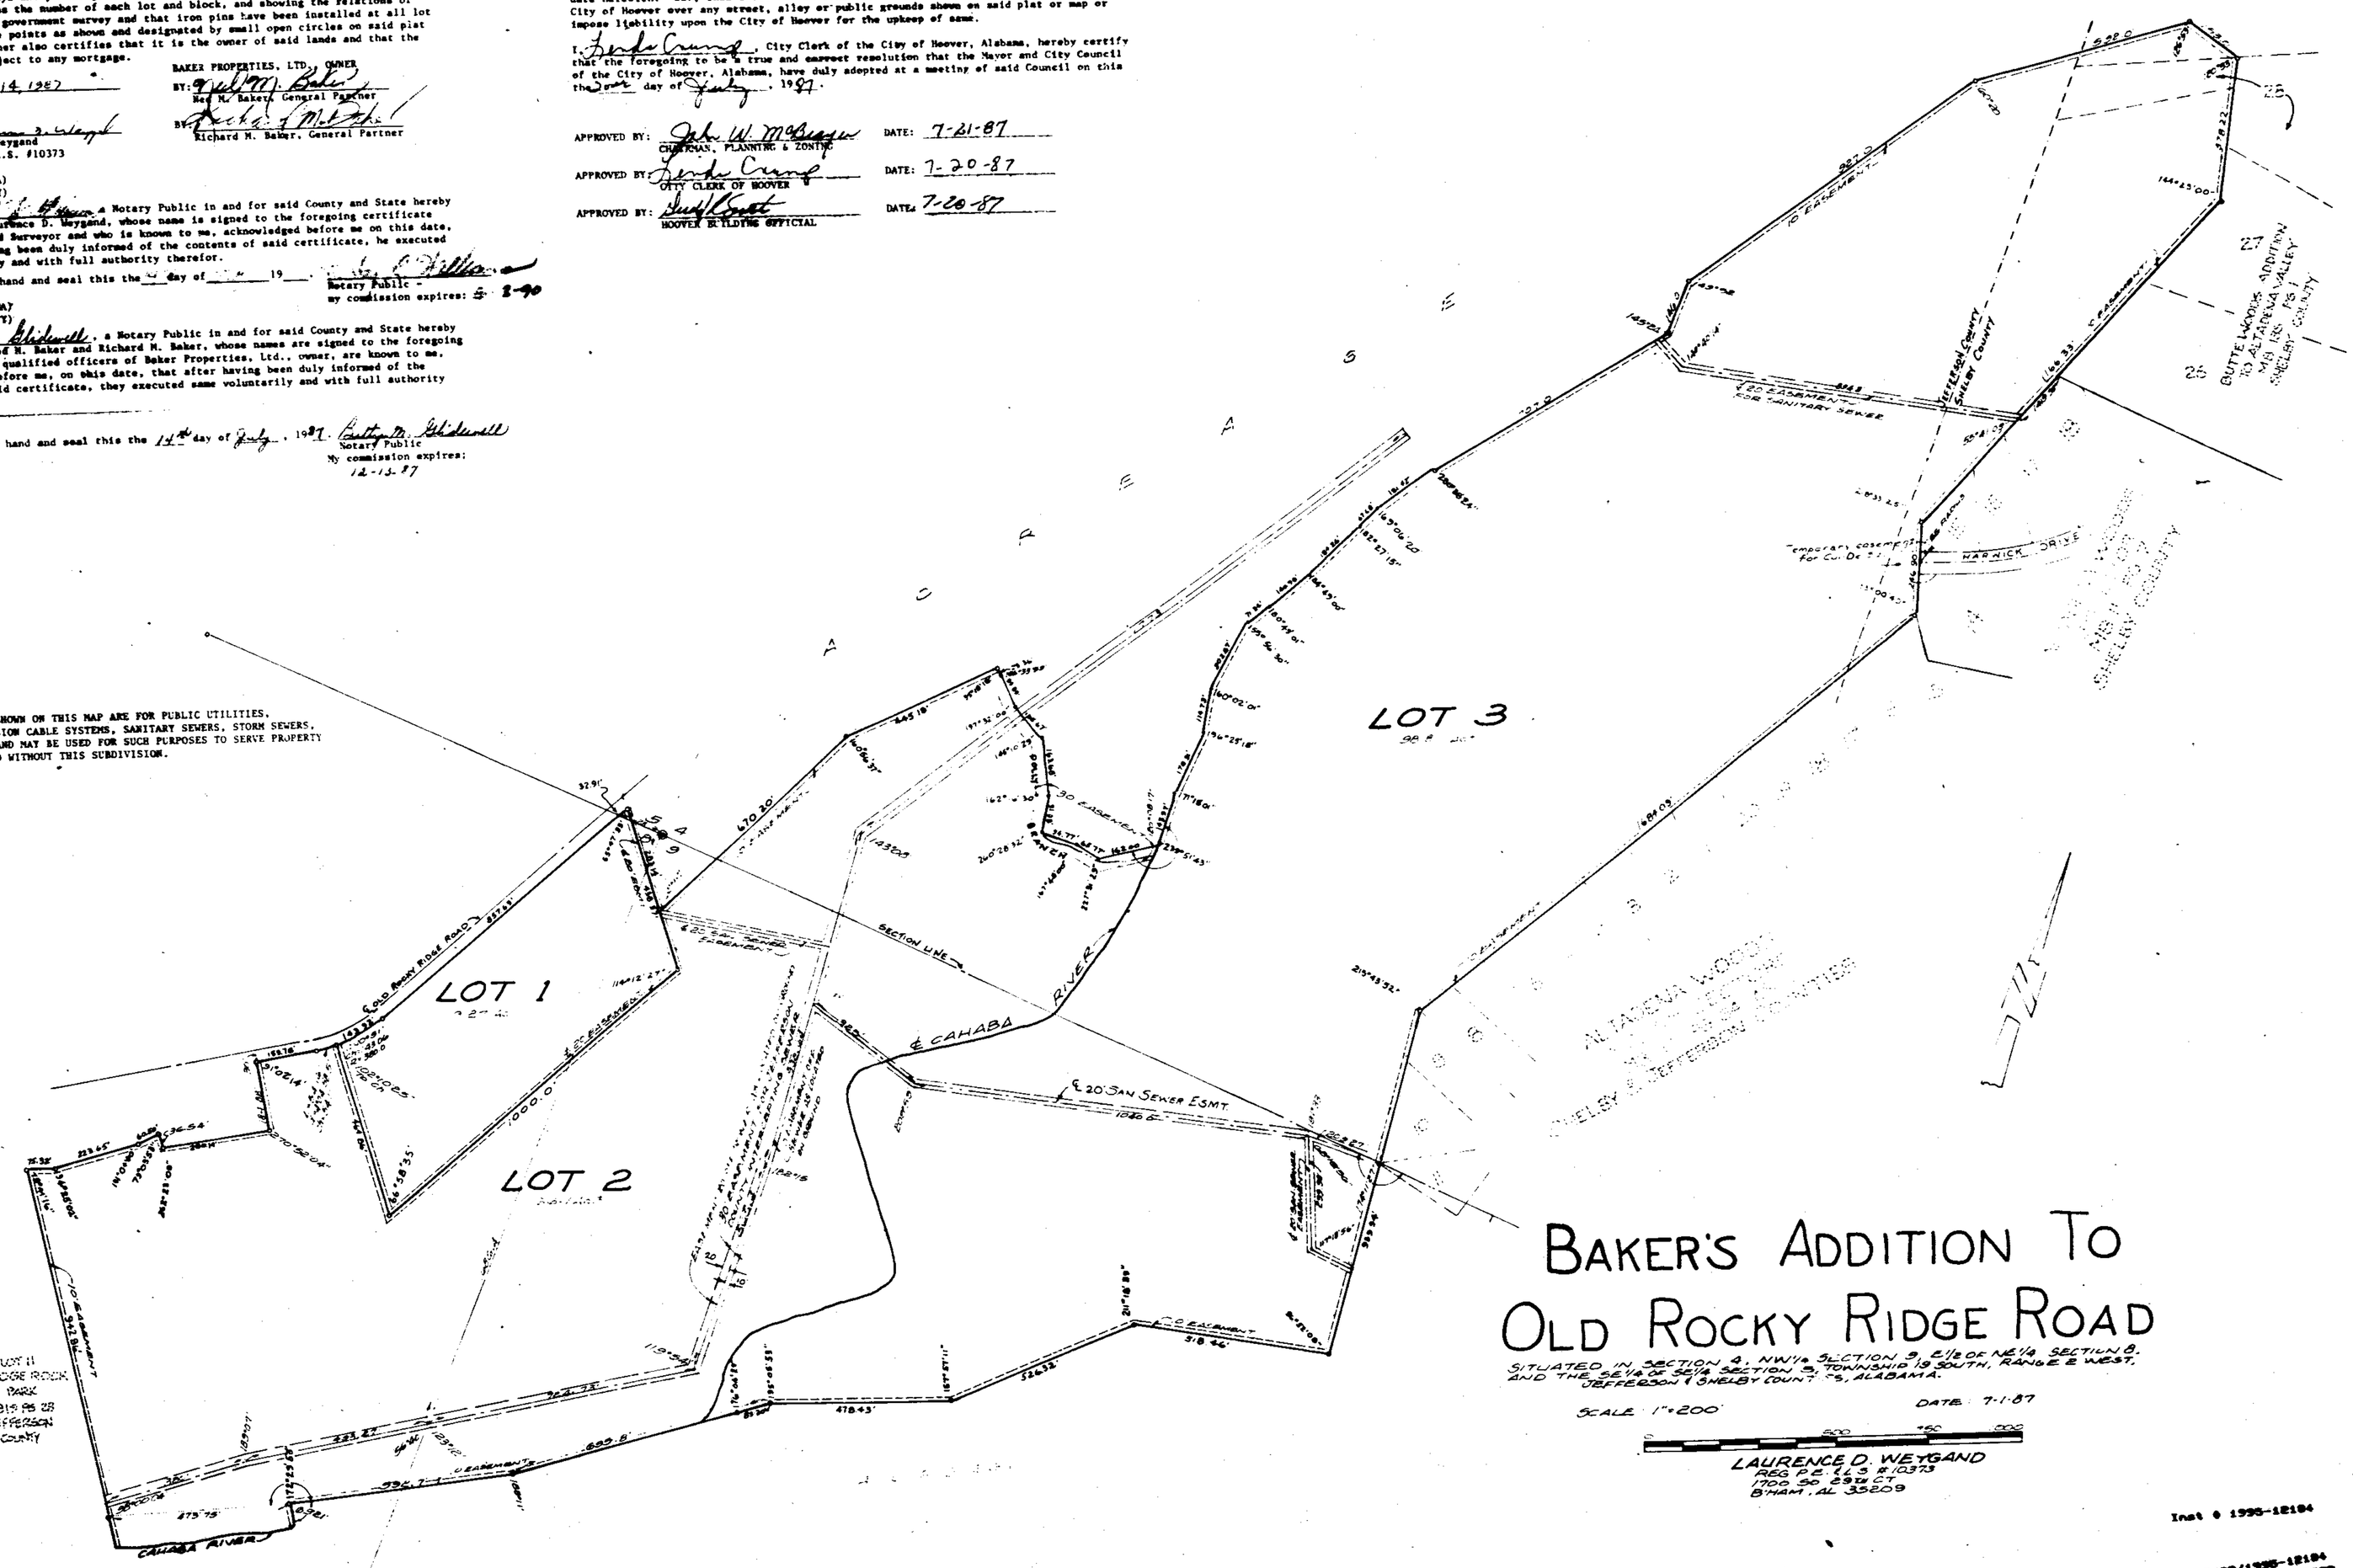

BAKER'S ADDITION TO OLD ROCKY RIDGE ROAD

SITUATED IN SECTION 4, NW1/4 SECTION 9, E1/2 OF NE1/4 SECTION 8, AND THE SE1/4 OF SE1/4 SECTION 5, TOWNSHIP 19 SOUTH, RANGE 2 WEST, JEFFERSON & SHELBY COUNTIES, ALABAMA.

SCALE: 1"=200'

DATE: 7-1-87

LAURENCE D. WEYGAND
REG P.E. L.S. #10373
1700 So. 25th CT.
BHAM, AL 35209

1995058000012184 1/1 $.00
Shelby Cnty Judge of Probate,AL
05/09/1995 02:51:31PM FILED/CERT

Inst # 1995-12184
05/09/1995-12184
02:04 PM CERTIFIED
SHELBY COUNTY JUDGE OF PROBATE
AL

BUSINESS RECORDS CORPORATION