MAP BOOK 20 PAGE 116

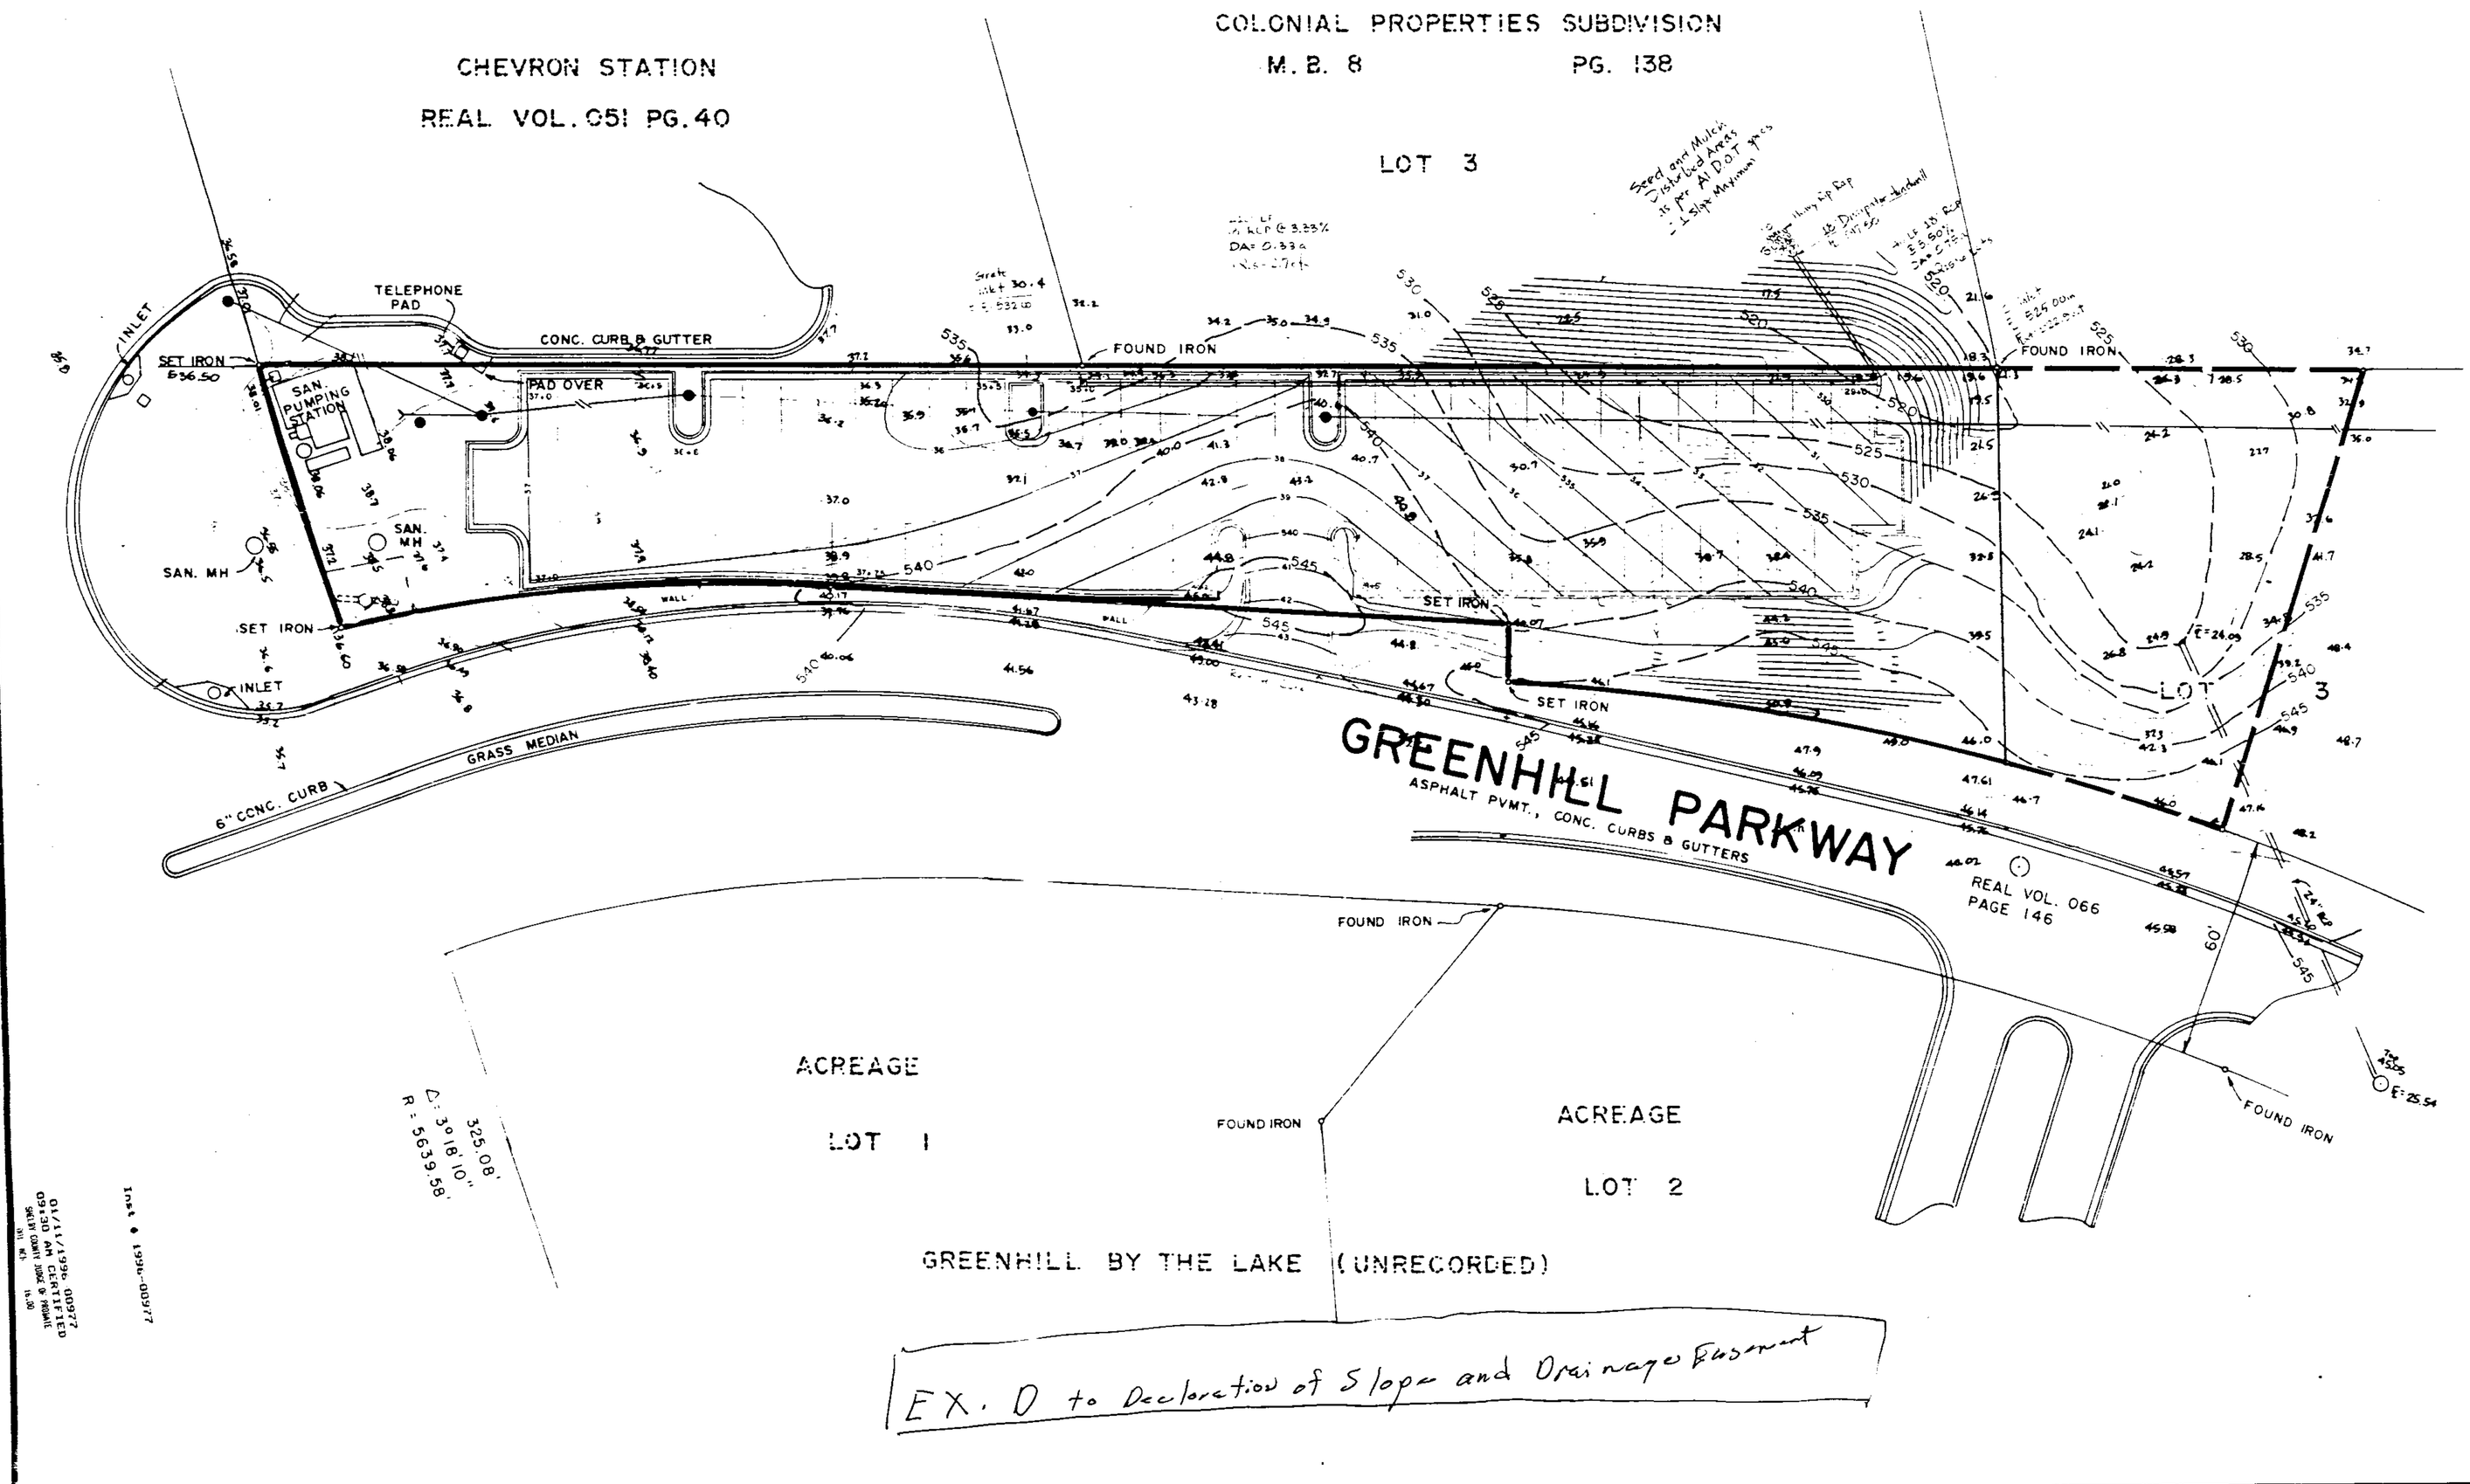

EX. D to Declaration of Slope and Drainage Easement

MILLER, TRIPLETT AND MILLER
ENGINEERS, INC.
CONSULTING ENGINEERS — LAND SURVEYORS
115 NORTH 40TH STREET BIRMINGHAM, ALABAMA 35222
TELEPHONE (205) 592-0991

GRADING PLAN FOR
GREENHILL BY THE LAKE (UNRECORDED)
PART OF LOT 3, GREENHILL PARKWAY
SITUATED IN THE S.W.1/4 OF N.E.1/4 OF SECTION 36, TSP.
18 SO., RANGE 2 WEST ——— SHELBY COUNTY, AL

REVISIONS

9721
GRADING PLAN
MAY 22, 1995
SP
JAW JP
1" = 20'

1996011100009771 1/11 8:30
Shelby Cnty Judge of Probate AL
01/11/1996 09:30:59AM FILED/CERT

BUSINESS RECORDS CORPORATION