Inst # 1996-01207
01/12/1996-01207
11:54 AM CERTIFIED
SHELBY COUNTY JUDGE OF PROBATE
001 NCD 16.00

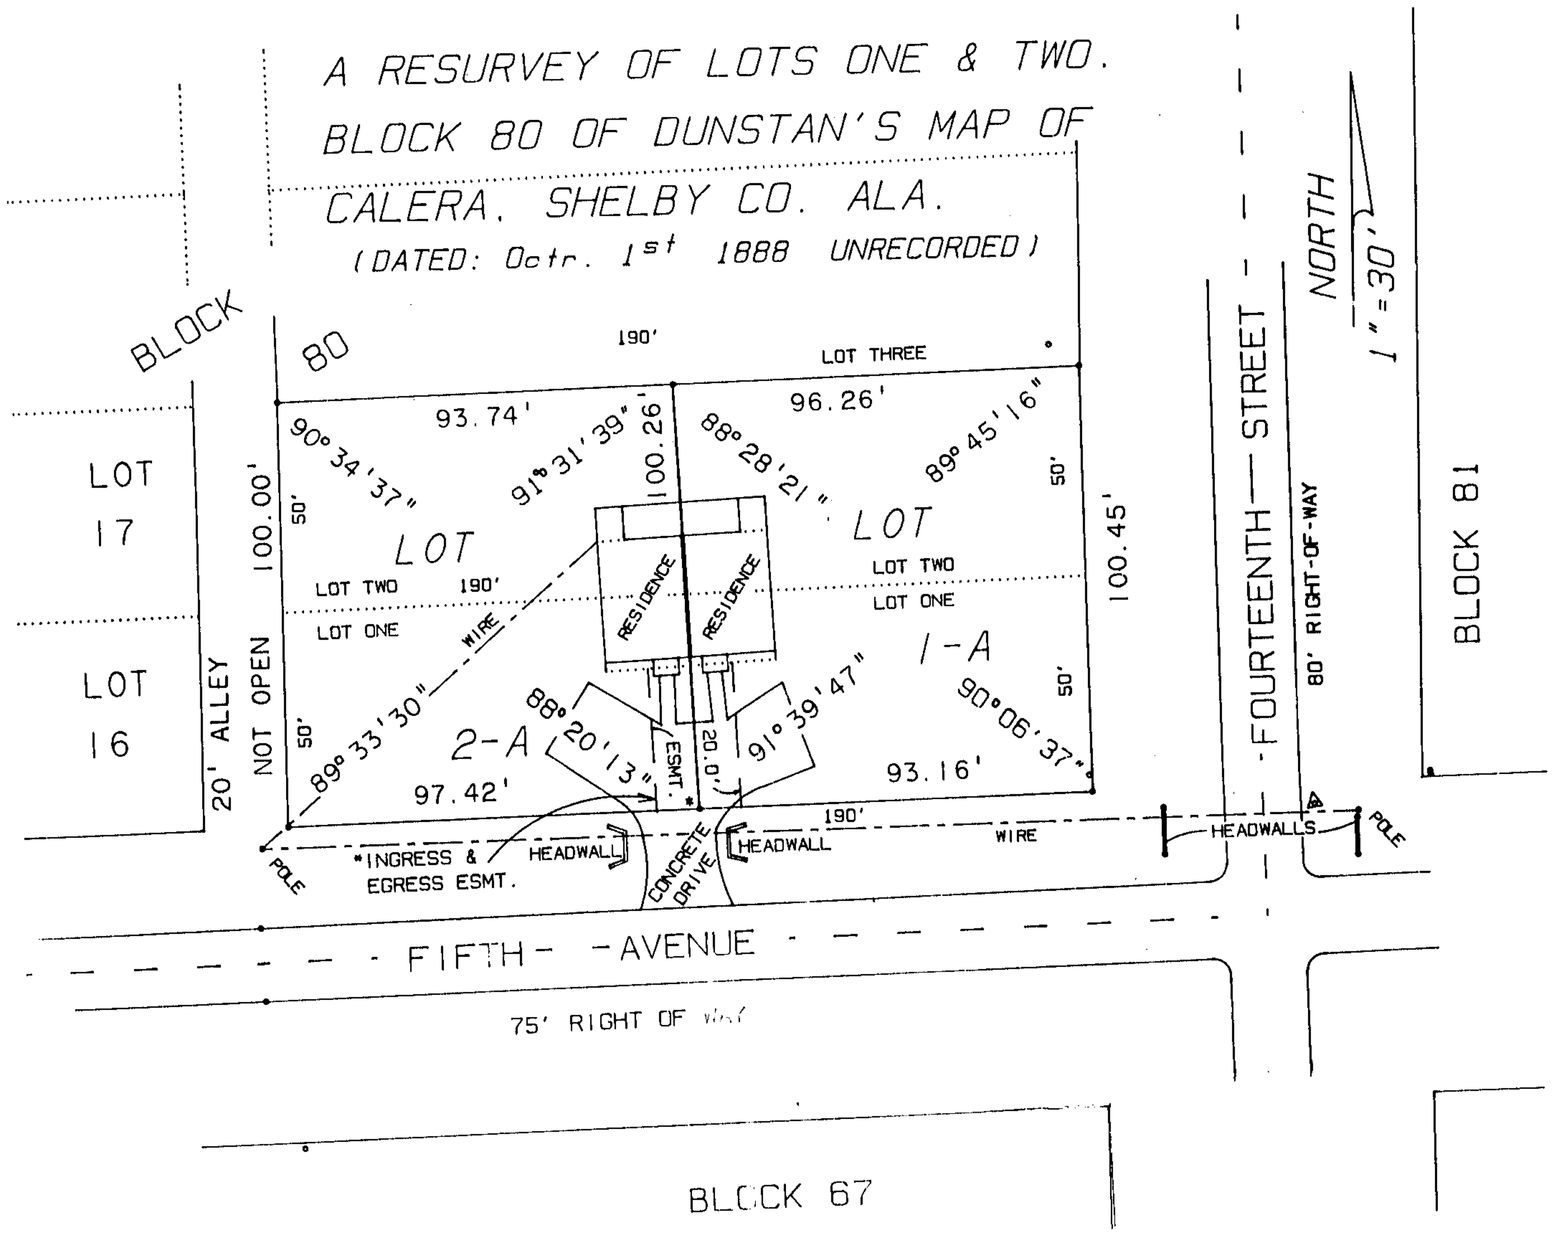


AMOS CORY AND ASSOCIATES
PROFESSIONAL LAND SURVEYOR
P. O. BOX 684
3120 HIGHWAY #52 WEST
PELHAM, ALABAMA 35124
PHONE (205) 663-9379 FAX (205) 663-9155

State of Alabama
Shelby County

The undersigned, Amos Cory, Registered Land Surveyor and RICHARD EULER, owner, hereby state that this survey and map were made at the instance of said owner; and said survey and drawing have been completed in accordance with the requirements of the Minimum Technical Standards for the Practice of Land Surveying in the State of Alabama, and known as A RESURVEY of LOTS ONE and TWO, BLOCK 80 of DUNSTAN'S MAP OF CALERA, SHELBY CO. ALA. (Dated: Octr. 14th 1888, unrecorded) showing the subdivisions into which it is proposed to divide said lands, giving the length and bearings of the boundaries of each lot and its number, showing the streets, alleys, and public grounds; giving the bearings, length, width and name of each street, as well as the number of each lot and block, and that iron pins have been installed at all lot corners as shown and designated by small open circles on said map. Said owner also certify that he is owner of said lands and that the same are not subject to any mortgage;
EXCEPT: (1) CENTRAL STATE BANK; CALERA, ALABAMA

William M. Schroeder Sr. 10-24-95
ATTESTATION: CENTRAL STATE BANK, LOAN OFFICER, DATE

Amos Cory 10-23-95 — Richard Euler 10/24/95
Amos Cory, R.L.S. #10550 Date: Richard Euler, Owner Date:

State of Alabama
Shelby County

I, the undersigned, a Notary Public in and for said County and State, hereby certify that Amos Cory, whose name is signed to the foregoing certificate as Surveyor, is known to me and acknowledged before me on this day, that being informed of the contents of said certificate, he executed the same voluntarily as such individual, with full authority thereof.
Given under my hand and seal this 23rd day of Oct, 1995.

Brenda H. Clayton 4-27-97
Notary Public, My commission Expires:

State of Alabama
Shelby County

I, the undersigned, a Notary Public in and for said County and State, hereby certify that, RICHARD EULER, whose name is signed to the foregoing certificate as Owner, is known to me and acknowledged before me on this day, that being informed of the contents of said certificate, he executed the same voluntarily as such individual, with full authority thereof.
Given under my hand and seal this 25th day of Oct, 1995.

Brenda H. Clayton 4-27-97
Notary Public, My commission Expires:

State of Alabama
Shelby County

I, the undersigned, a Notary Public in and for said County and State, hereby certify that William M. Schroeder, Sr, whose name is signed to the foregoing certificate as President of Central State Bank, is known to me and acknowledged before me on this day, that being informed of the contents of said certificate, he executed the same voluntarily as such individual, with full authority thereof.
Given under my hand and seal this 24 day of October, 1995.

Shanda S. Holder 9-28-98
Notary Public, My commission Expires:

BE IT RESOLVED; by the Mayor and Planning and Zoning Board of the Town of Calera, Alabama, that the assent of the body be, and the same hereby is, given to the streets, alleys and public grounds as shown on this map of A RESURVEY of LOTS ONE and TWO, BLOCK 80 of DUNSTAN'S MAP OF CALERA, SHELBY CO. ALA. (Dated: Octr. 14th 1888, unrecorded) which map has been made by Amos Cory as surveyor, at the instance of Richard Euler, as owner, and has been exhibited to this Board; said map being further identified by a recital of the approval of this Board signed by the City Clerk, Mayor, and the Chairman of the Planning and Zoning Board of even date herewith.

Mary Lamoine Glasgow 1-11-96
Mary Lamoine Glasgow, City Clerk, Town of Calera Date

George Roy 1-11-96
George Roy, Mayor of the Town of Calera, Alabama Date

John W. McLendon 1-11-96
John McLendon, Chairman, Calera Planning & Zoning Board, Date

BUSINESS RECORDS CORPORATION
1996011200001207 1/1 $.00
Shelby Cnty Judge of Probate,AL
01/12/1996 11:54:57AM FILED/CERT