MAP BOOK 22 PAGE 84

EMERALD MOUNTAIN AT MEADOWBROOK

SECTOR ONE

A RESURVEY OF LOT 1 AND PART S. LOT 2, FEATHERSTONE HILL ACRES AS RECORDED IN MAP BOOK 9, PAGE 96 AND ACREAGE, ALL SITUATED IN THE N.W. 1/4 OF THE N.W. 1/4 AND N.E. 1/4 OF THE N.W. 1/4 OF SECTION 14, TOWNSHIP 19 SOUTH, RANGE 2 WEST, IN SHELBY COUNTY ALABAMA.

OWNER:
AL ASHTARANI
P.O. BOX 36212
BIRMINGHAM, ALABAMA 35236
PHONE: (205) 663-8989

PREPARED BY:
R.C. FARMER AND ASSOCIATES, INC.
3219 HIGHWAY 52 WEST
PELHAM, ALABAMA 35214
PHONE: (205) 664-2566

Inst # 1997-14309
05/07/1997-14309
02:40 PM CERTIFIED
SHELBY COUNTY JUDGE OF PROBATE
001 MIN 1997 02:40

CURVE	RADIUS	LENGTH	CHORD	BEARING	DELTA
C1	228.34	261.48	248.39'	S73°39'44"E	71°48'48"
C2	10479.17	9.25	9.25'	N19°50'06"W	00°03'09"
C3	527.60'	50.10'	50.10'	N32°43'02"W	05°26'58"
C4	477.60'	51.23'	51.21'	N30°43'08"W	06°08'46"
C5	527.60'	88.65'	N25°22'07"W	09°37'51"	
C6	15.00'	23.56'	21.21'	N61°16'19"E	90°00'00"
C7	15.00'	23.56'	21.21'	N64°51'37"W	90°00'00"
C8	527.60'	15.51'	15.51'	N20°42'09"W	01°41'04"
C9	10504.37'	1.64'	1.64'	N19°51'21"W	00°00'32"
C10	10454.37'	16.86'	16.86'	N19°48'51"W	00°05'51"
C11	251.34'	14.61'	14.61'	N71°48'18"E	03°19'26"
C12	251.34'	89.93'	89.43'	N83°43'13"E	20°29'57"
C13	251.34'	199.28'	193.98'	S81°49'25"E	58°04'25"
C14	251.34'	99.70'	99.10'	S74°39'57"E	22°44'24"
C15	251.34'	57.20'	57.07'	S56°43'01"E	13°02'07"
C16	251.34'	57.33'	57.20'	N72°32'47"W	44°38'57"
C17	25.00'	19.49'	19.00'	N38°43'38"E	44°39'57"
C18	25.00'	25.50'	24.33'	S81°43'38"E	58°27'16"
C19	55.00'	53.99'	51.81'	S40°09'01"E	56°15'58"
C20	55.00'	54.64'	54.17'	S17°26'56"W	56°55'57"
C21	55.00'	134.34'	103.35'	N63°04'51"W	139°57'06"
C22	25.00'	26.48'	25.26'	S33°38'10"E	60°40'16"
C23	50.00'	47.63'	45.84'	N32°05'47"E	54°34'02"
C24	50.00'	26.51'	26.20'	N20°22'19"W	30°22'29"
C25	502.60'	20.14'	20.14'	N21°02'59"W	02°17'44"
C26	502.60'	99.29'	99.13'	N27°48'56"W	11°19'09"

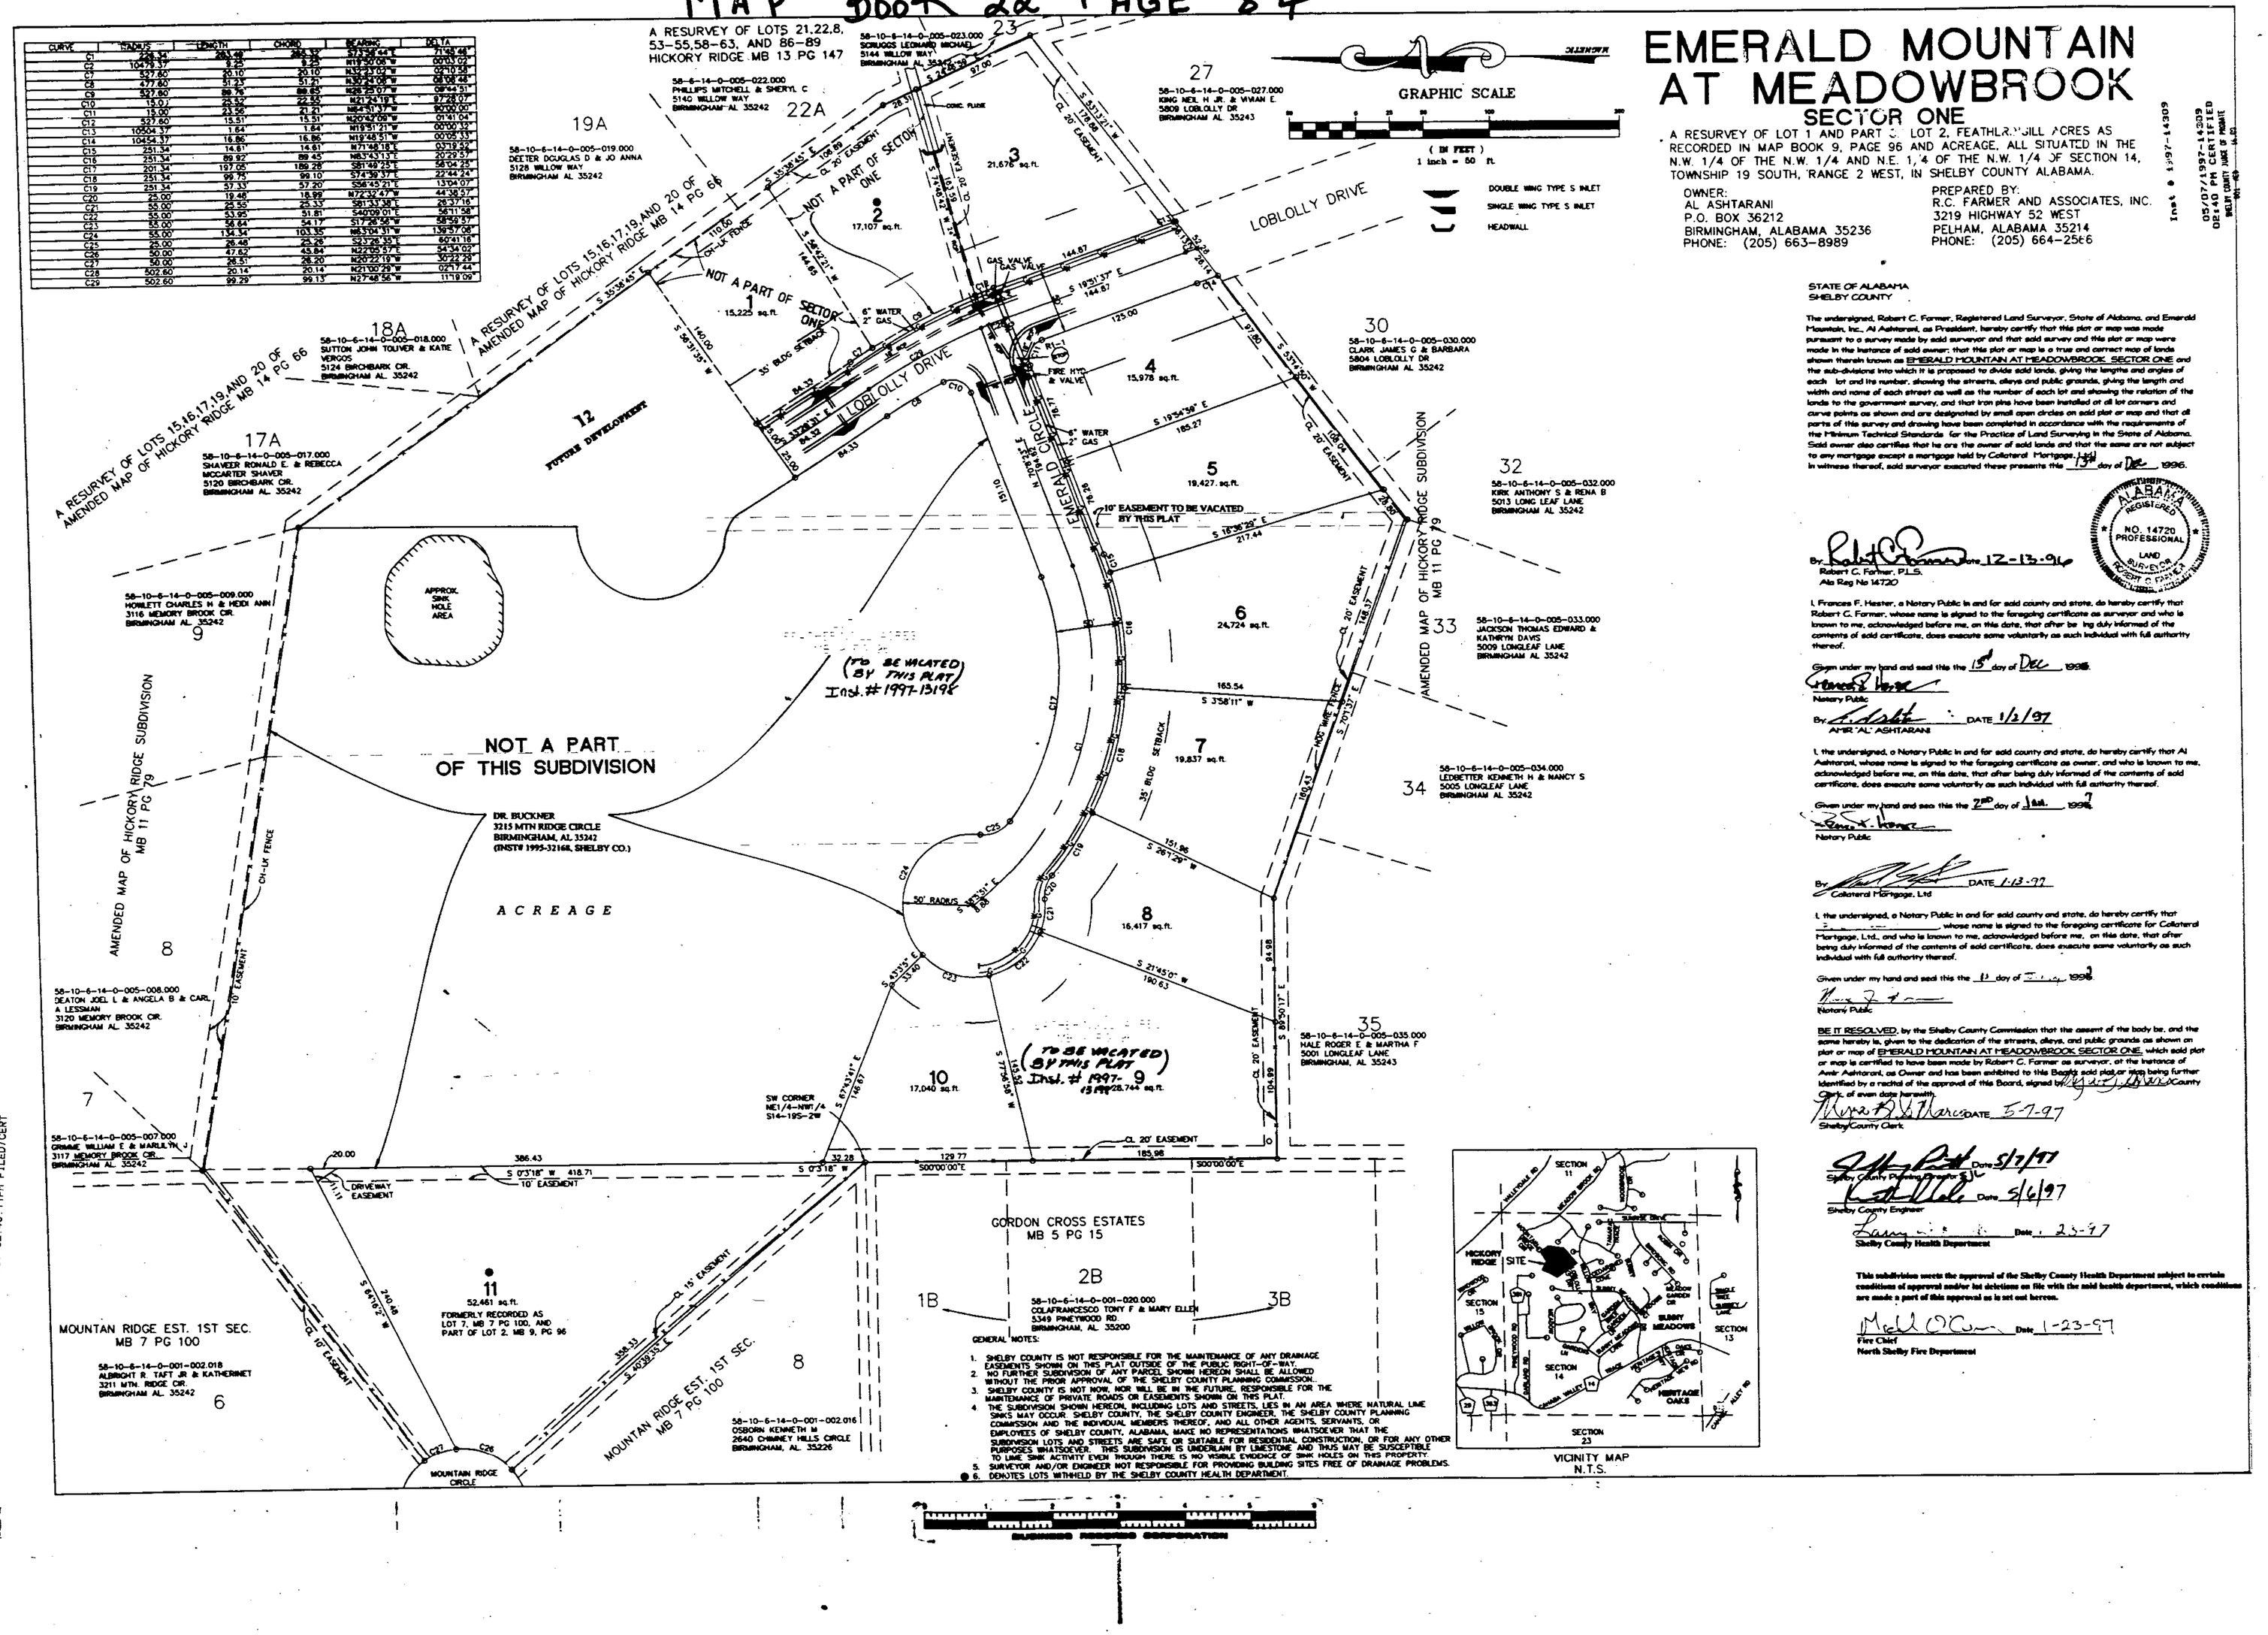
A RESURVEY OF LOTS 21,22,8, 53-55,58-63, AND 86-89 HICKORY RIDGE MB 13 PG 147
A RESURVEY OF LOTS 15,16,17,19,AND 20 OF AMENDED MAP OF HICKORY RIDGE MB 14 PG 66
19A
58-10-6-14-0-005-019.000 DEXTER DOUGLAS D & JO ANNA 5128 WILLOW WAY BIRMINGHAM AL 35242
22A
58-10-6-14-0-005-022.000 PHILLIPS MITCHELL & SHERYL C 5140 WILLOW WAY BIRMINGHAM AL 35242
58-10-6-14-0-005-023.000 SCRUGGS LEONARD MICHAEL 5144 WILLOW WAY BIRMINGHAM AL 35242
23
27
58-10-6-14-0-005-027.000 KING NEIL H JR & WYAN E 5809 LOBLOLLY DR BIRMINGHAM AL 35243
GRAPHIC SCALE
(IN FEET) 1 inch = 50 ft.
DOUBLE WING TYPE S INLET
SINGLE WING TYPE S INLET
HEADWALL
LOBLOLLY DRIVE
NOT A PART OF SECTOR ONE
1 15,225 sq.ft.
2 17,107 sq.ft.
3 21,678 sq.ft.
4 15,978 sq.ft.
5 19,427 sq.ft.
6 24,724 sq.ft.
7 19,837 sq.ft.
8 16,417 sq.ft.
9 28,744 sq.ft.
10 17,040 sq.ft.
11 52,461 sq.ft.
FORMERLY RECORDED AS LOT 7, MB 7 PG 100, AND PART OF LOT 2, MB 9, PG 96
12 FUTURE DEVELOPMENT
EMERALD CIRCLE
10' EASEMENT TO BE VACATED BY THIS PLAT
(TO BE VACATED BY THIS PLAT Inst.# 1997-13198)
(TO BE VACATED) BY THIS PLAT Inst.# 1997-15899
30
58-10-6-14-0-005-030.000 CLARK JAMES G & BARBARA 5804 LOBLOLLY DR BIRMINGHAM AL 35242
32
58-10-6-14-0-005-032.000 KIRE ANTHONY S & RENA B 5013 LONG LEAF LANE BIRMINGHAM AL 35242
33
58-10-6-14-0-005-033.000 JACKSON THOMAS EDWARD & KATHRYN DAVIS 5009 LONGLEAF LANE BIRMINGHAM AL 35242
34
58-10-6-14-0-005-034.000 LEDBETTER KENNETH N & NANCY S 5005 LONGLEAF LANE BIRMINGHAM AL 35242
35
58-10-6-14-0-005-035.000 HALE ROGER E & MARTHA F 5001 LONGLEAF LANE BIRMINGHAM, AL 35243
18A
58-10-6-14-0-005-018.000 SUTTON JOHN TOLIVER & KATIE VERGOS 5124 BIRCHBARK CIR. BIRMINGHAM AL. 35242
17A
58-10-6-14-0-005-017.000 SHAVER RONALD E. & REBECCA MCCARTER SHAVER 5120 BIRCHBARK CIR. BIRMINGHAM AL. 35242
58-10-6-14-0-005-009.000 HOWLETT CHARLES H & HEIDI ANN 3116 MEMORY BROOK CIR. BIRMINGHAM AL. 35242
9
APPROX. SINK HOLE AREA
AMENDED MAP OF HICKORY RIDGE SUBDIVISION MB 11 PG 79
NOT A PART OF THIS SUBDIVISION
DR. BUCKNER 3215 MTN RIDGE CIRCLE BIRMINGHAM, AL 35242 (INST# 1995-32168, SHELBY CO.)
ACREAGE
58-10-6-14-0-005-008.000 DEATON JOEL L & ANGELA B & CARL A LESSMAN 3120 MEMORY BROOK CIR. BIRMINGHAM AL. 35242
58-10-6-14-0-005-007.000 GRIMME WILLIAM E & MARILYN J 3117 MEMORY BROOK CIR. BIRMINGHAM AL. 35242
58-10-6-14-0-001-002.018 ALBRIGHT R TAFT JR & KATHERINE T 3211 MTN. RIDGE CIR. BIRMINGHAM AL. 35242
MOUNTAN RIDGE EST. 1ST SEC. MB 7 PG 100
MOUNTAIN RIDGE CIRCLE
58-10-6-14-0-001-002.016 OSBORN KENNETH M 2640 CHIMNEY HILLS CIRCLE BIRMINGHAM, AL. 35226
MOUNTAIN RIDGE EST. 1ST SEC. MB 7 PG 100
GORDON CROSS ESTATES MB 5 PG 15
1B
2B
3B
58-10-6-14-0-001-020.000 COLAFRANCESCO TONY F & MARY ELLEN 5349 PINEYWOOD RD. BIRMINGHAM, AL 35200
SW CORNER NE1/4-NW1/4 S14-19S-2W
DRIVEWAY EASEMENT
10' EASEMENT
15' EASEMENT
20' EASEMENT
35' BLDG SETBACK
6" WATER
2" GAS
FIRE HYD & VALVE
GAS VALVE
CH-LK FENCE
S 0°03'18" W 418.71'
S 87°43'01" E 146.87'
S 77°56'38" W 133.53'
S 19°51'37" E 144.87'
S 19°54'58" E 185.27'
S 18°36'29" E 217.64'
S 3°58'11" W 163.54'
S 7°07'37" E 189.47'
S 26°17'29" W 151.98'
S 21°45'10" W 190.63'
S 85°50'17" E 104.89'
S 87°43'01" E 33.40'
S 0°03'18" W 240.48'
S 40°08'06" E 388.33'
N 87°43'01" W 386.43'
S 0°03'18" W 129.77'
S 00°00'00" E 185.98'
S 00°00'00" E
