Map Book 24 Page 103

RESURVEY OF LOT 6 OF AIRPARK INDUSTRIAL COMPLEX

AS RECORDED IN
MAP BOOK 19, PAGE 116
SHELBY COUNTY, PROBATE RECORDS
SHELBY COUNTY, ALABAMA

SURVCONN
2856 PELHAM PARKWAY
PELHAM, ALABAMA 35124
(205) 663-4251

Scale 1" = 60'

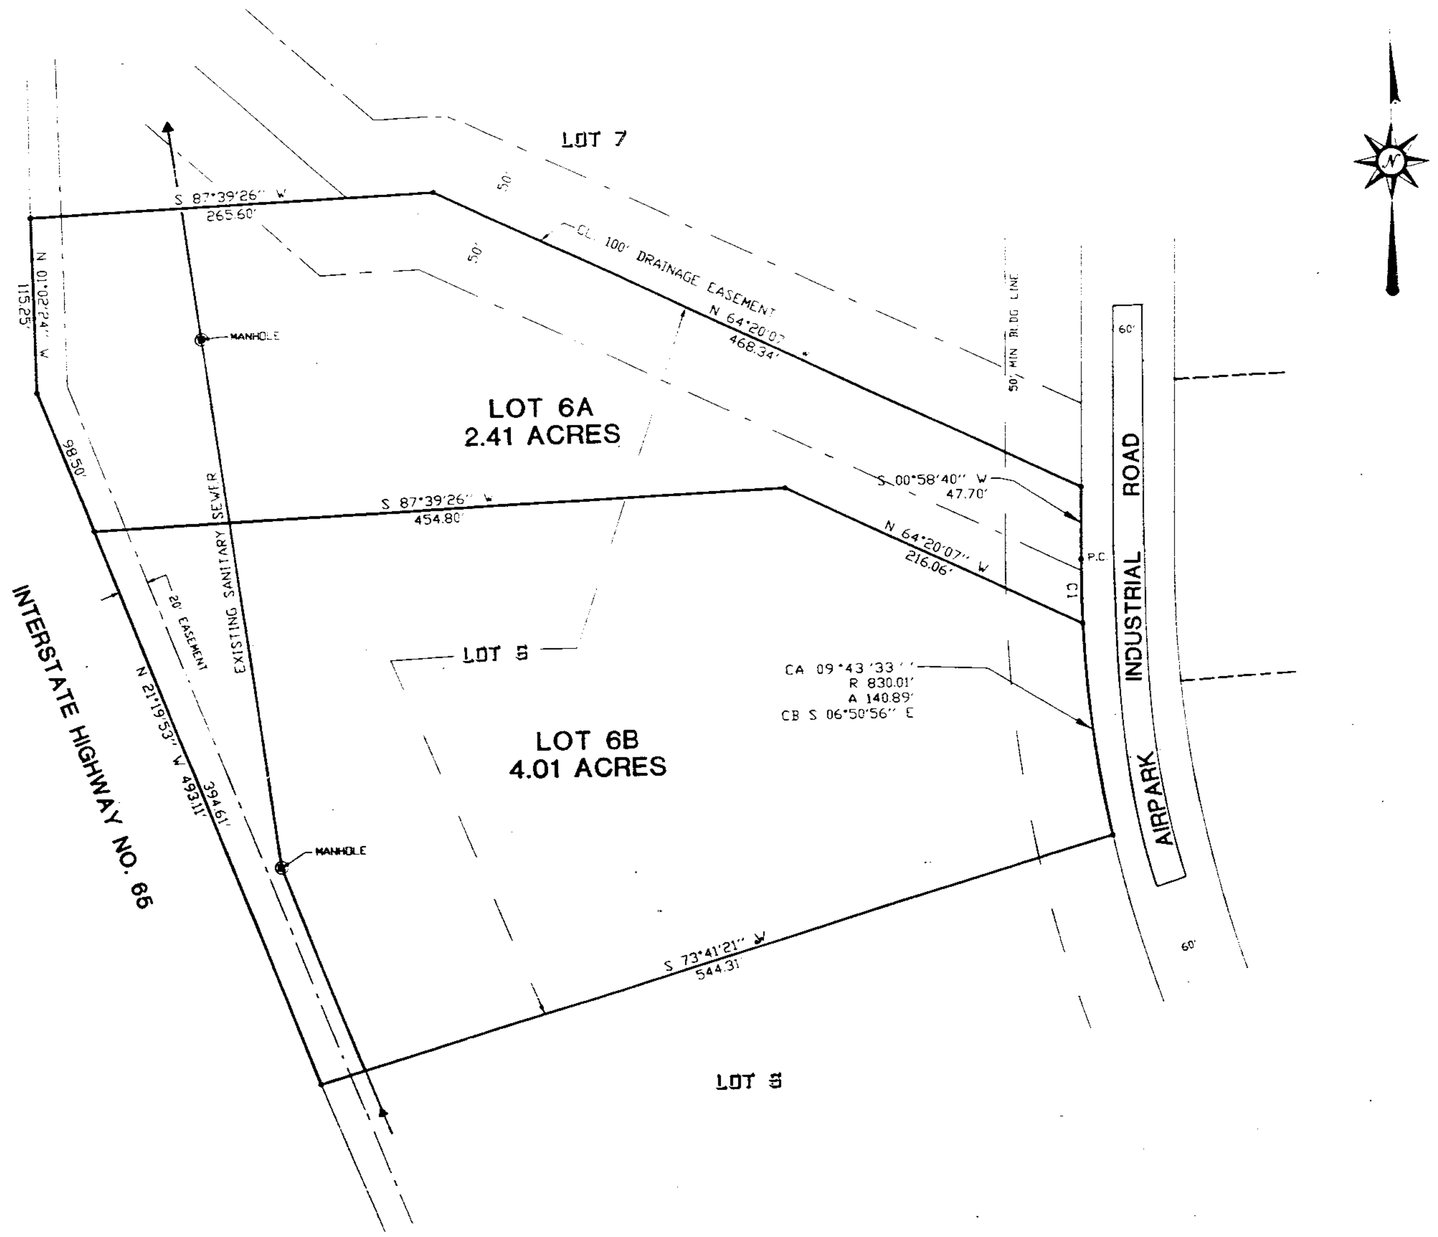

CURVE TABLE

NUMBER	C.A.=	Radius = '	Arc = '	C.B.=
C1	02°55'12"	830.01	42.30	S 00°31'33" E

OFFICIAL SIGNATURES

APPROVED BY: Stuart K. Provence — DATE 10/8/98
MAYOR, CITY OF ALABASTER, ALABAMA

APPROVED BY: Robert L. Shipman — DATE 10-5-98
CHAIRMAN, PLANNING COMMISSION

APPROVED BY: Chris Luke — DATE 10/9/98
CITY ENGINEER

APPROVED BY: _____ DATE _____
AS APPLICABLE

All signatures are as applicable.

STATE OF ALABAMA
COUNTY OF SHELBY

I, Joseph E. Conn,Jr, Registered Land Surveyor, State of Alabama, hereby certify that this survey and this plat meet the Minimum Technical Standards for the Practice of Land Surveying in the State of Alabama.

Joseph E. Conn,Jr Alabama Registered Number # 9049 — Date 9/9/98

STATE OF ALABAMA
COUNTY OF SHELBY
CITY OF ALABASTER

THE UNDERSIGNED, Joseph E. Conn,Jr, Registered Land Surveyor, State of Alabama and the Undersigned Owner of LOT 6, AIRPARK INDUSTRIAL COMPLEX shown hereon hereby certify that this Plat or Map was made pursuant to a survey by said Surveyor and that said Plat or Map was made at the instance of said Owner; That this Plat or Map is a true and correct Map of lands as shown therein and to be known as a " RESURVEY OF LOT 6 OF AIRPARK INDUSTRIAL COMPLEX ; Showing the subdivision into which it is proposed so divide said lot; Giving the length and the bearing of each boundary line and the number of each lot; Showing the Streets, Highways, Roads, Easements, Building line setback and Public Grounds as applicable and giving the relationship of the Lands as platted to the Government survey of the appropriate section and to Airpark Industrial Complex, a recorded subdivision. Said surveyor also certifies that steel rebar corner have been found or installed at each lot corner and curve point as shown hereon represented by small open circles. Said Owner also certify that He is the Owner of said Lot 6 and that same is subject to a mortgage to Union State Bank.

BY: Joseph E. Conn,Jr Alabama Registered Land Surveyor # 9049 — DATE 9/8/1998

ALABAMA REGISTERED No. 9049 LAND SURVEYOR JOSEPH EDWARD CONN, JR.

BY: Bobby E. Collier Sr. — DATE 9-21-98
Bobby Collier, Sr, Owner of Lot 6

BY: Charles Waldrop, V.P. — DATE 9-21-98
Charles Waldrop, Representative of Union State Bank

STATE OF ALABAMA
COUNTY OF SHELBY

THE UNDERSIGNED, A NOTARY PUBLIC in and for said County in said State hereby certifies that Joseph E. Conn,Jr, whose name is signed to the foregoing certificate as Surveyor and who is known to me acknowledge before me on this date that after being duly informed of the contents of said Certificate executed same voluntarily as such individual with full authority thereof.

Given under my hand and seal this the 9 day of September, 1998

Notary Public — My Commission expires September 1999

STATE OF ALABAMA
COUNTY OF SHELBY

THE UNDERSIGNED, A NOTARY PUBLIC in and for said County in said State hereby certifies that Bobby Collier, Sr, , whose name is signed to the foregoing certificate as Owner and who is known to me acknowledge before me on this date that after being duly informed of the contents of said Certificate executed same voluntarily as such individual with full authority thereof.

Given under my hand and seal this the 21 day of Sept, 1998

Notary Public — My Commission expires
NOTARY PUBLIC STATE OF ALABAMA AT LARGE
MY COMMISSION EXPIRES: Mar. 31, 2001.
BONDED THRU: NOTARY PUBLIC UNDERWRITERS.

STATE OF ALABAMA
~~COUNTY OF SHELBY~~

THE UNDERSIGNED, A NOTARY PUBLIC in and for said County in said State hereby certifies Charles Waldrop, whose name is signed to the foregoing certificate as Representative of Union State Bank, Mortgage holder of record, and who is known to me acknowledge before me on this date that after being duly informed of the contents of said Certificate executed same voluntarily as such individual with full authority thereof.

Given under my hand and seal this the 21 day of September, 1998

Notary Public — My Commission expires January 14, 2001

NOTE:

LOTS 6 A and 6 B are subject to any and all covenants, restrictions and / or regualtions of probated record.

1998-10173
10/14/1998 11:36:29AM FILED/CERT
Shelby Cnty Judge of Probate AL
10/14/1998 11:36:29AM $ 00
BUSINESS RECORDS CORPORATION