Map Book 25 Page 133

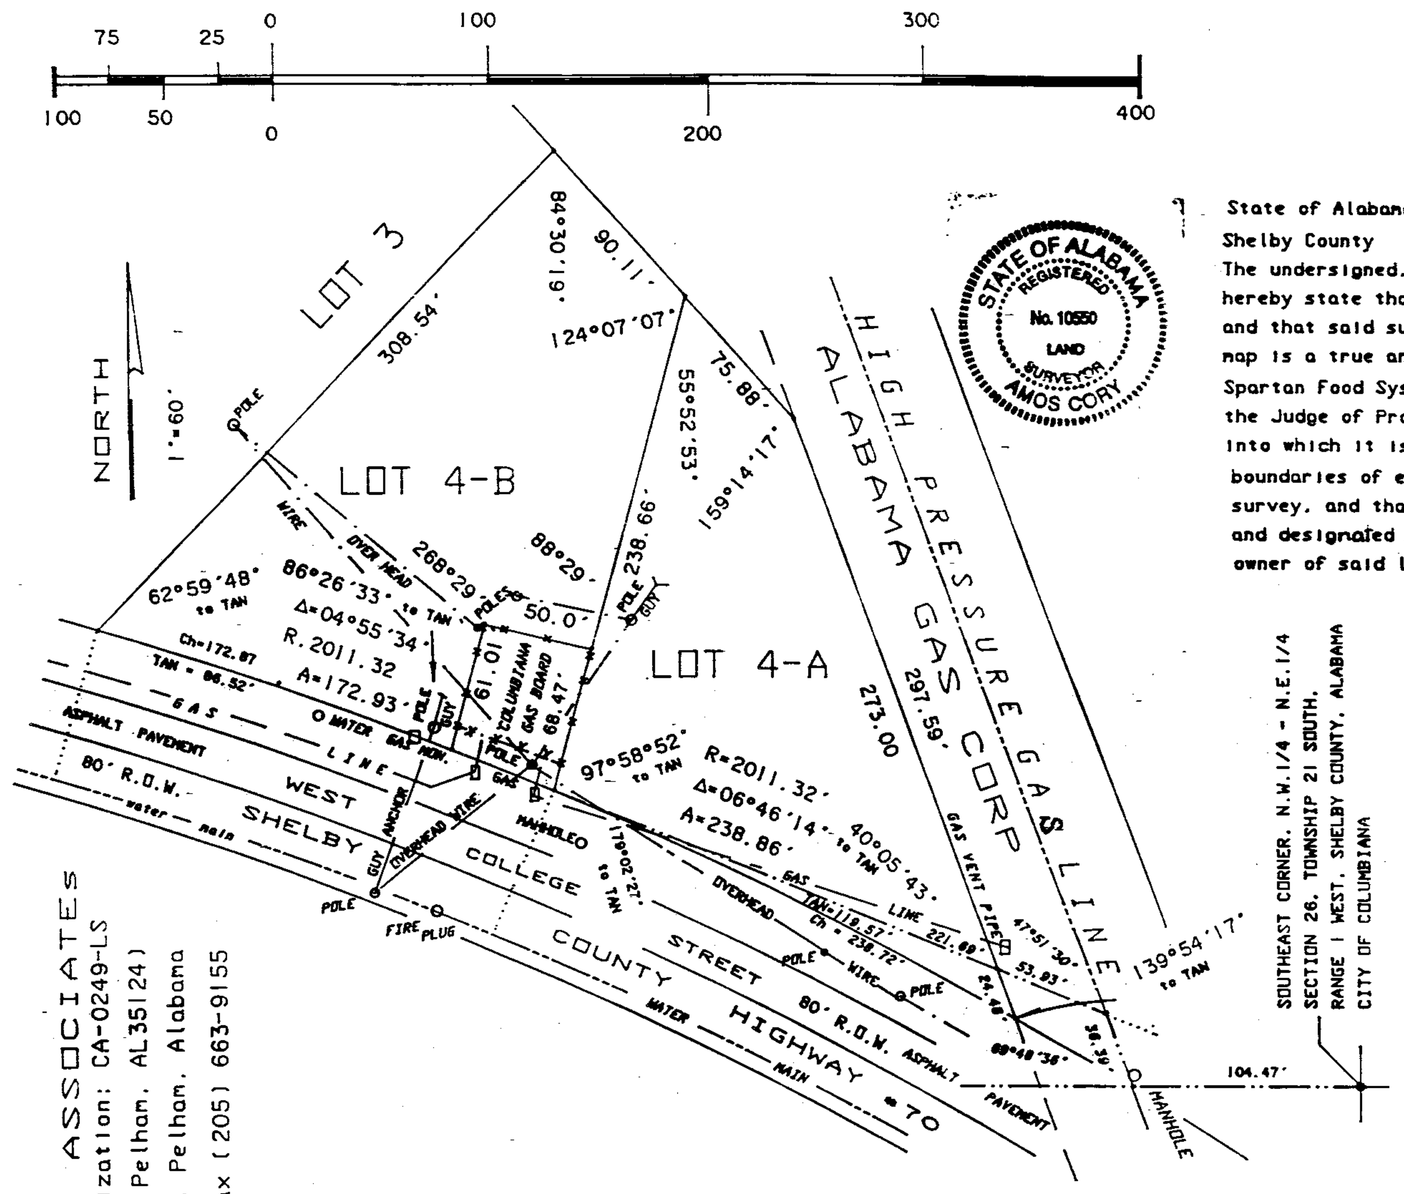

A RESURVEY OF LOT FOUR OF
SPARTAN FOOD SYSTEMS, INC. SUBDIVISION
MAP BOOK 15, PAGE 3, SHELBY CO. ALA.
CITY OF COLUMBIANA

State of Alabama
Shelby County

The undersigned, Amos Cory, Registered Land Surveyor, and Thomas K. Stivers, Owner, hereby state that this plat or map was made persuant to a survey made by said surveyor and that said survey and this map were made ~~at the instance of~~ said owner; that this map is a true and correct map of lands shown therein and known as A Resurvey of Lot 4 of Spartan Food Systems, Inc. Subdivision as recorded in Map Book 15, Page 3 in the office of the Judge of Probate of Shelby County (City of Columbiana) Alabama; showing the subdivisions into which it is proposed to divide said lands, giving the length and bearings of the boundaries of each lot and it's number, showing the relation of the lands to the government survey, and that iron pins have been installed at all lot corners and curve points as shown and designated by small open circles on said map. said owner also certifies that he is the owner of said lands and that the same are not subject to any mortgage.

Amos Cory, R.L.S. #10550

Thomas K. Stivers, Owner

State of Alabama
Shelby County

I, the undersigned, a Notary Public in and for said county and state, hereby certify that Amos Cory, whose name is signed to the foregoing certificate as Surveyor, is known to me and acknowledged before me on this date, that being informed of the contents of said certificate, he executed the same voluntarily as such individual, with full authority thereof. Given under my hand and seal this 8th day of July, 1999.

Notary Public. My commission expires: 10/16/2000

State of Alabama
Shelby County

I, the undersigned, a Notary Public in and for said county and state, hereby certify that Thomas K. Stivers, whose name is signed to the foregoing certificate as Owner, is known to me and acknowledged before me on this date, that being informed of the contents of said certificate, he executed the same voluntarily as such individual, with full authority thereof. Given under my hand and seal this 9th day of July, 1999.

Notary Public. My commission expires:

7-12-1999
Chairman, Columbiana Planning Commission (date)

ALL PARTS OF THIS SURVEY AND DRAWING HAVE BEEN COMPLETED IN ACCORDANCE WITH THE MINIMUM TECHNICAL STANDARDS FOR THE PRACTICE OF LAND SURVEYING IN THE STATE OF ALABAMA.

EXAMINATION OF THE FEDERAL INSURANCE ADMINISTRATION FLOOD HAZARD BOUNDARY MAP SHOWS THIS PROPERTY IS NOT IN A SPECIAL FLOOD PRONE AREA. (ZONE "C")

AMOS CORY & ASSOCIATES
Certificate of Authorization: CA-0249-LS
(Mail: P.O.Box 684 Pelham, AL35124)
3120 Highway 52, West, Pelham, Alabama
phone(205) 663-9379 fax (205) 663-9155

SPART.dwg 7-1-99

1999071200023178 1 1/1 $.00
Shelby County, AL 07/12/1999
State of Alabama Judge of Probate
07/12/1999 02:14:16PM FILED/CERT

Inst # 1999-28178
07/12/1999-28178
02:14 PM CERTIFIED
SHELBY COUNTY JUDGE OF PROBATE
001 MAP 14.00

BUSINESS RECORDS CORPORATION