Map Book 26 Page 93

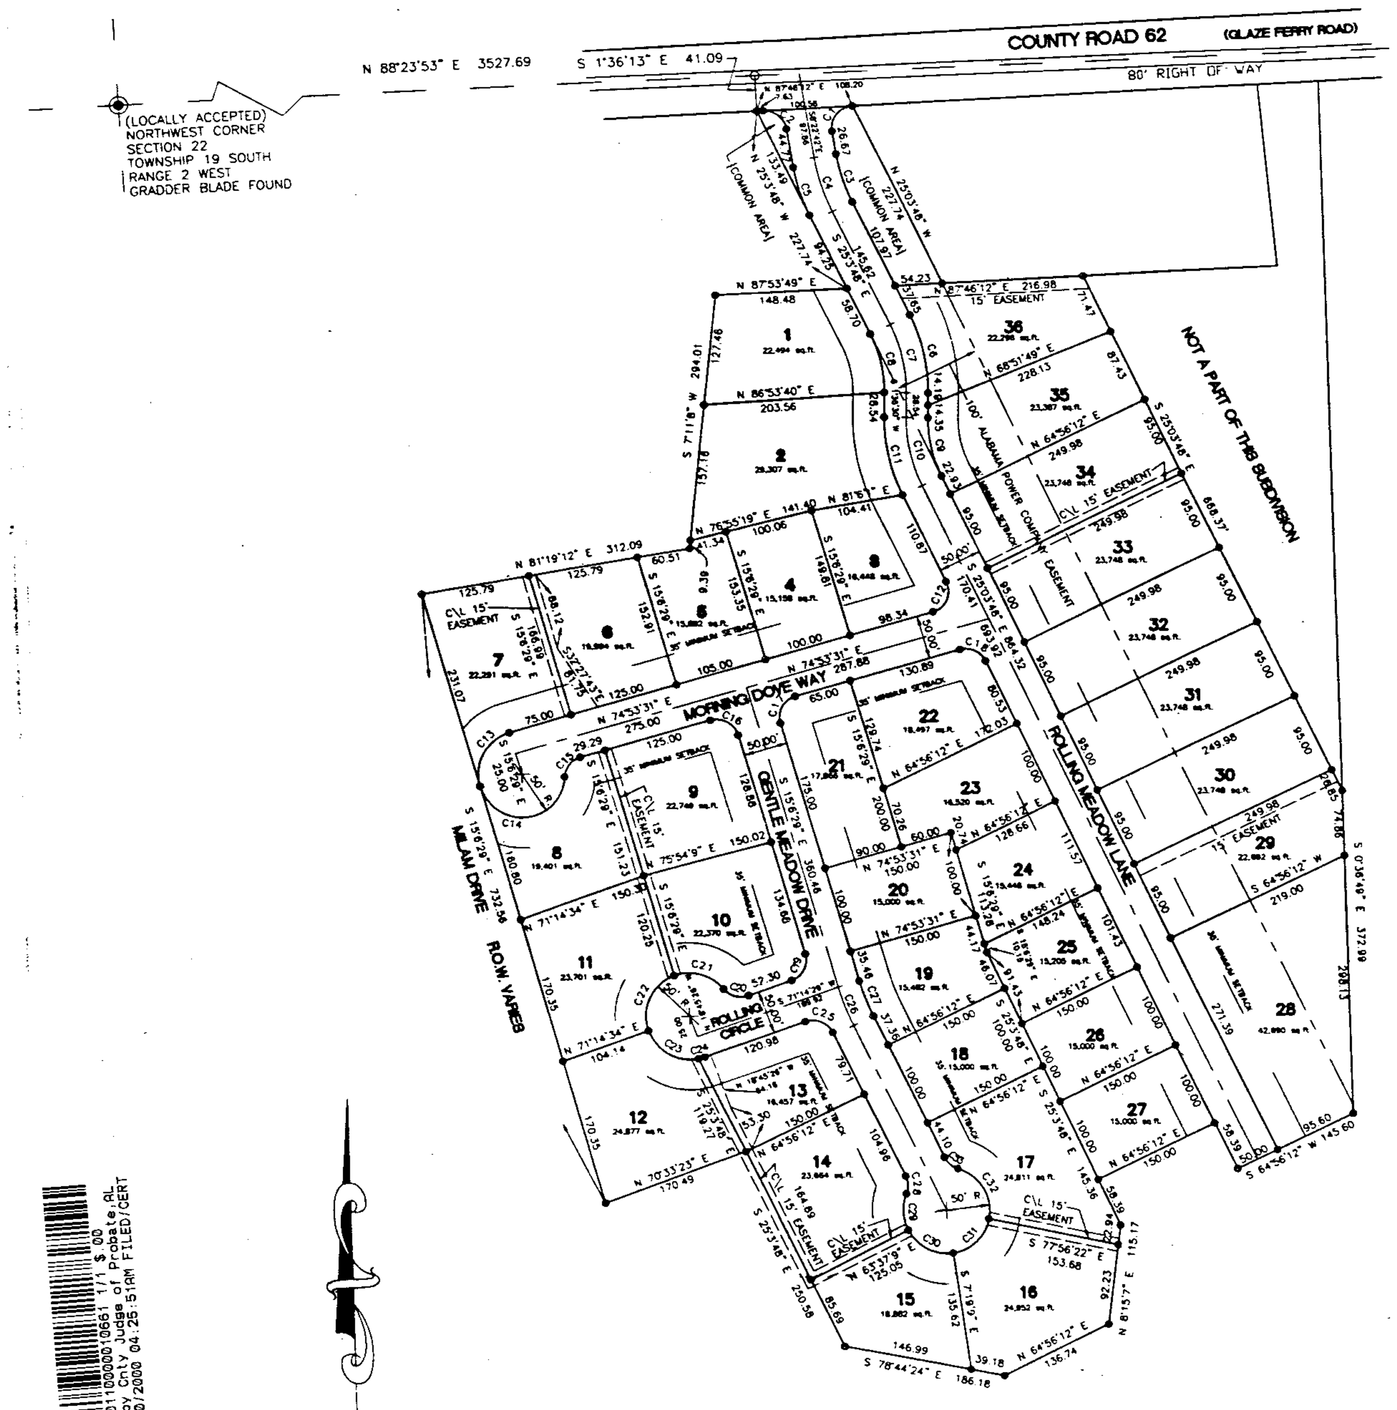

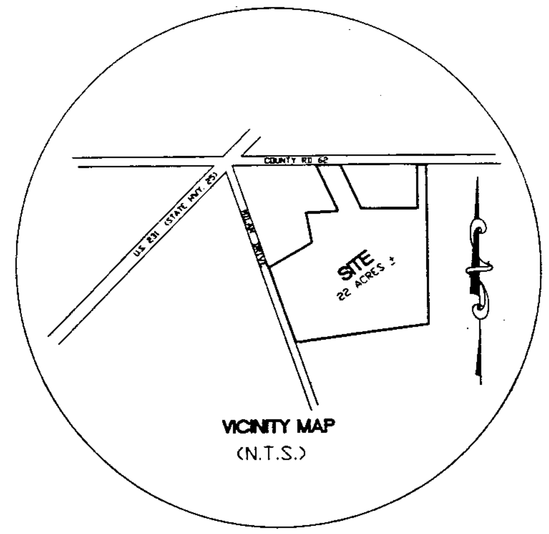

ROLLING MEADOW ESTATES

A SINGLE FAMILY RESIDENTIAL SUBDIVISION
SITUATED IN SECTION 22, TOWNSHIP 19S, RANGE 2E
CITY OF VINCENT-SHELBY COUNTY, ALABAMA

PREPARED BY: R.C. FARMER & ASSOCIATES, INC.
3219 HWY #52 WEST
PELHAM, ALABAMA 35124
(205) 664-2566
(ROBERT C. FARMER, PLS #14720)

OWNER/DEVELOPER: HOLLAND FAMILY, L.L.P.
P.O. BOX 1008
ALABASTER, ALABAMA 35007
(205)664-3470

CURVE TABLE					
CURVE	LENGTH	RADIUS	CHORD	CHORD BEARING	DELTA
C1	41.93	25.00	37.20	S39°41'45"W	96°08'54"
C2	36.59	25.00	33.41	N50°18'15"W	83°51'06"
C3	58.24	200.00	58.04	S16°43'15"E	16°41'06"
C4	65.52	225.00	65.29	S16°43'15"E	16°41'06"
C5	58.24	200.00	58.04	S16°43'15"E	16°41'06"
C6	93.04	200.00	92.21	N11°44'09"W	26°39'18"
C7	81.41	175.00	80.68	N11°44'09"W	26°39'18"
C8	69.78	150.00	69.15	N11°44'09"W	26°39'18"
C9	69.78	150.00	69.15	S11°44'09"E	26°39'18"
C10	81.41	175.00	80.68	S11°44'09"E	26°39'18"
C11	93.04	200.00	92.21	S11°44'09"E	26°39'18"
C12	43.61	25.00	38.29	N24°54'52"E	99°57'19"
C13	78.54	50.00	70.71	S29°53'31"W	90°00'00"
C14	140.09	50.00	98.56	N84°37'40"E	160°31'44"
C15	30.77	25.00	28.87	S39°37'40"W	70°31'44"
C16	39.27	25.00	35.36	N60°06'29"W	90°00'00"
C17	39.27	25.00	35.36	S29°53'31"W	90°00'00"
C18	34.93	25.00	32.15	N65°05'08"W	80°02'41"
C19	37.68	25.00	34.21	N28°04'03"E	86°21'02"
C20	30.77	25.00	28.87	S73°29'35"E	70°31'44"
C21	62.20	50.00	58.26	N73°51'56"W	71°16'26"
C22	77.89	50.00	70.25	S25°52'13"W	89°15'18"
C23	70.90	50.00	65.11	S59°22'48"E	81°14'44"
C24	7.64	50.00	7.63	N75°37'12"E	08°45'16"
C25	36.52	25.00	33.36	N66°54'37"W	83°41'39"
C26	47.78	275.00	47.72	S20°05'08"E	09°57'19"
C27	43.44	250.00	43.38	S20°05'08"E	09°57'19"
C28	21.03	25.00	20.41	N00°58'06"W	48°11'23"
C29	43.28	50.00	41.87	S01°37'38"E	49°30'26"
C30	61.91	50.00	58.03	S61°51'00"E	70°56'18"
C31	61.63	50.00	57.80	N47°22'14"E	70°37'13"
C32	74.45	50.00	67.76	N30°35'46"W	85°18'48"
C33	21.03	25.00	20.41	S49°09'29"E	48°11'23"

STATE OF ALABAMA
SHELBY COUNTY
1999

December 13, 1999

The undersigned, Robert C. Farmer, Registered Land Surveyor, State of Alabama, and Holland Family Partnership, LLP, as owner, hereby certify that this plat or map was made pursuant to a survey made by said surveyor and that said survey and this plat or map was made at the instance of said owner, that this plat or map is a true and correct map of lands shown therein known as, Rolling Meadows, showing the sub-divisions into which it is proposed to divide said lands, giving the lengths and angles of each lot and its number, showing the streets, alleys and public grounds, giving the length and width and name of each street as well as the number of each lot and showing the relation of the lands to the government survey, and that iron pins have been installed at all lot corners and curve points as shown and are designated by small open circles on said plat or map. Said owner also certifies that he is the owner of said lands and that the same is not subject to any mortgage. I further certify that all parts of this survey and drawing have been completed in accordance with the requirements of the Minimum Technical Standards for the Practice of Land Surveying in the State of Alabama.

ALABAMA REGISTERED NO. 14720 PROFESSIONAL LAND SURVEYOR ROBERT C. FARMER

In witness thereof, said surveyor executed these presents this 13th day of December 1999.

By: Robert C. Farmer Date 12/13/99
Robert C. Farmer, P.L.S.
Ala Reg No 14720

I, the undersigned, a Notary Public in and for said county and state, do hereby certify that Robert C. Farmer, whose name is signed to the foregoing certificate as surveyor, and who is known to me, acknowledged before me, on this date, that after being duly informed of the contents of said certificate, does execute same voluntarily as such individual with full authority thereof.

Given under my hand and seal this the 13th day of December 1999.

Notary Public
My Commission expires 03/08/03

By: Sherman Holland Jr. 12/14/99
Sherman Holland, Jr., Partner

I, the undersigned, a Notary Public in and for said county and state, do hereby certify that, Sherman Holland, whose name is signed to the foregoing certificate as owner, and who is known to me, acknowledged before me, on this date that after being duly informed of the contents of said certificate, does execute same voluntarily as such individual with full authority thereof.

Given under my hand and seal this the_____day of _____ 1999.

Notary Public
My Commission expires

Mayor, Town of Vincent Date

Town of Vincent Planning Commission Date 12-14-99

BE IT RESOLVED, by the Town of Vincent that the assent of the body be, and the same hereby is, given to the dedication of the streets, alleys, and public grounds as shown on plat or map of Rolling Meadows, which said plat or map is certified to have been made by Robert C. Farmer as surveyor, at the instance of Holland Family Partnership, LLP., as owner and has been exhibited to this Board; said plat or map being further identified by a recital of the approval of this Board, signed by
County Clerk, of even date herewith.

Town of Vincent Clerk Date 12-14-99

MARY LEE REYNOLDS NOTARY PUBLIC ALABAMA STATE AT LARGE
My Commission Expires 6-21-2000

This subdivision meets the approval of the Shelby County Health Department subject to certain conditions of approval and/or lot deletions on file with the said health department, which conditions are made a part of this approval as if set forth hereon.

Larry W Roach 1-11-2000
Shelby County Health Department Date

GRAPHIC SCALE
(IN FEET)
1 inch = 100 ft.

BUSINESS RECORDS CORPORATION

Inst # 2000-01066
01/10/2000-01066
04:25 AM FILED/CERT
SHELBY COUNTY JUDGE OF PROBATE
001 CTI 14.00
0111100000 0661 1/1 $.00
200001 Conv Judge of Probate AL
Shelby County
01/10/2000 04:25:51AM FILED/CERT