Map Book 28 Page 123

FAITH PRESBYTERIAN CHURCH

BEING SITUATED IN THE NORTHEAST QUARTER
SECTION 15, TOWNSHIP 19 SOUTH
RANGE 2 WEST
SHELBY COUNTY, ALABAMA
BOUNDARY RESURVEY MAP
NOT A SUBDIVISION
NO TRANSFER OF TITLE BY THIS MAP
FOR INFORMATION ONLY

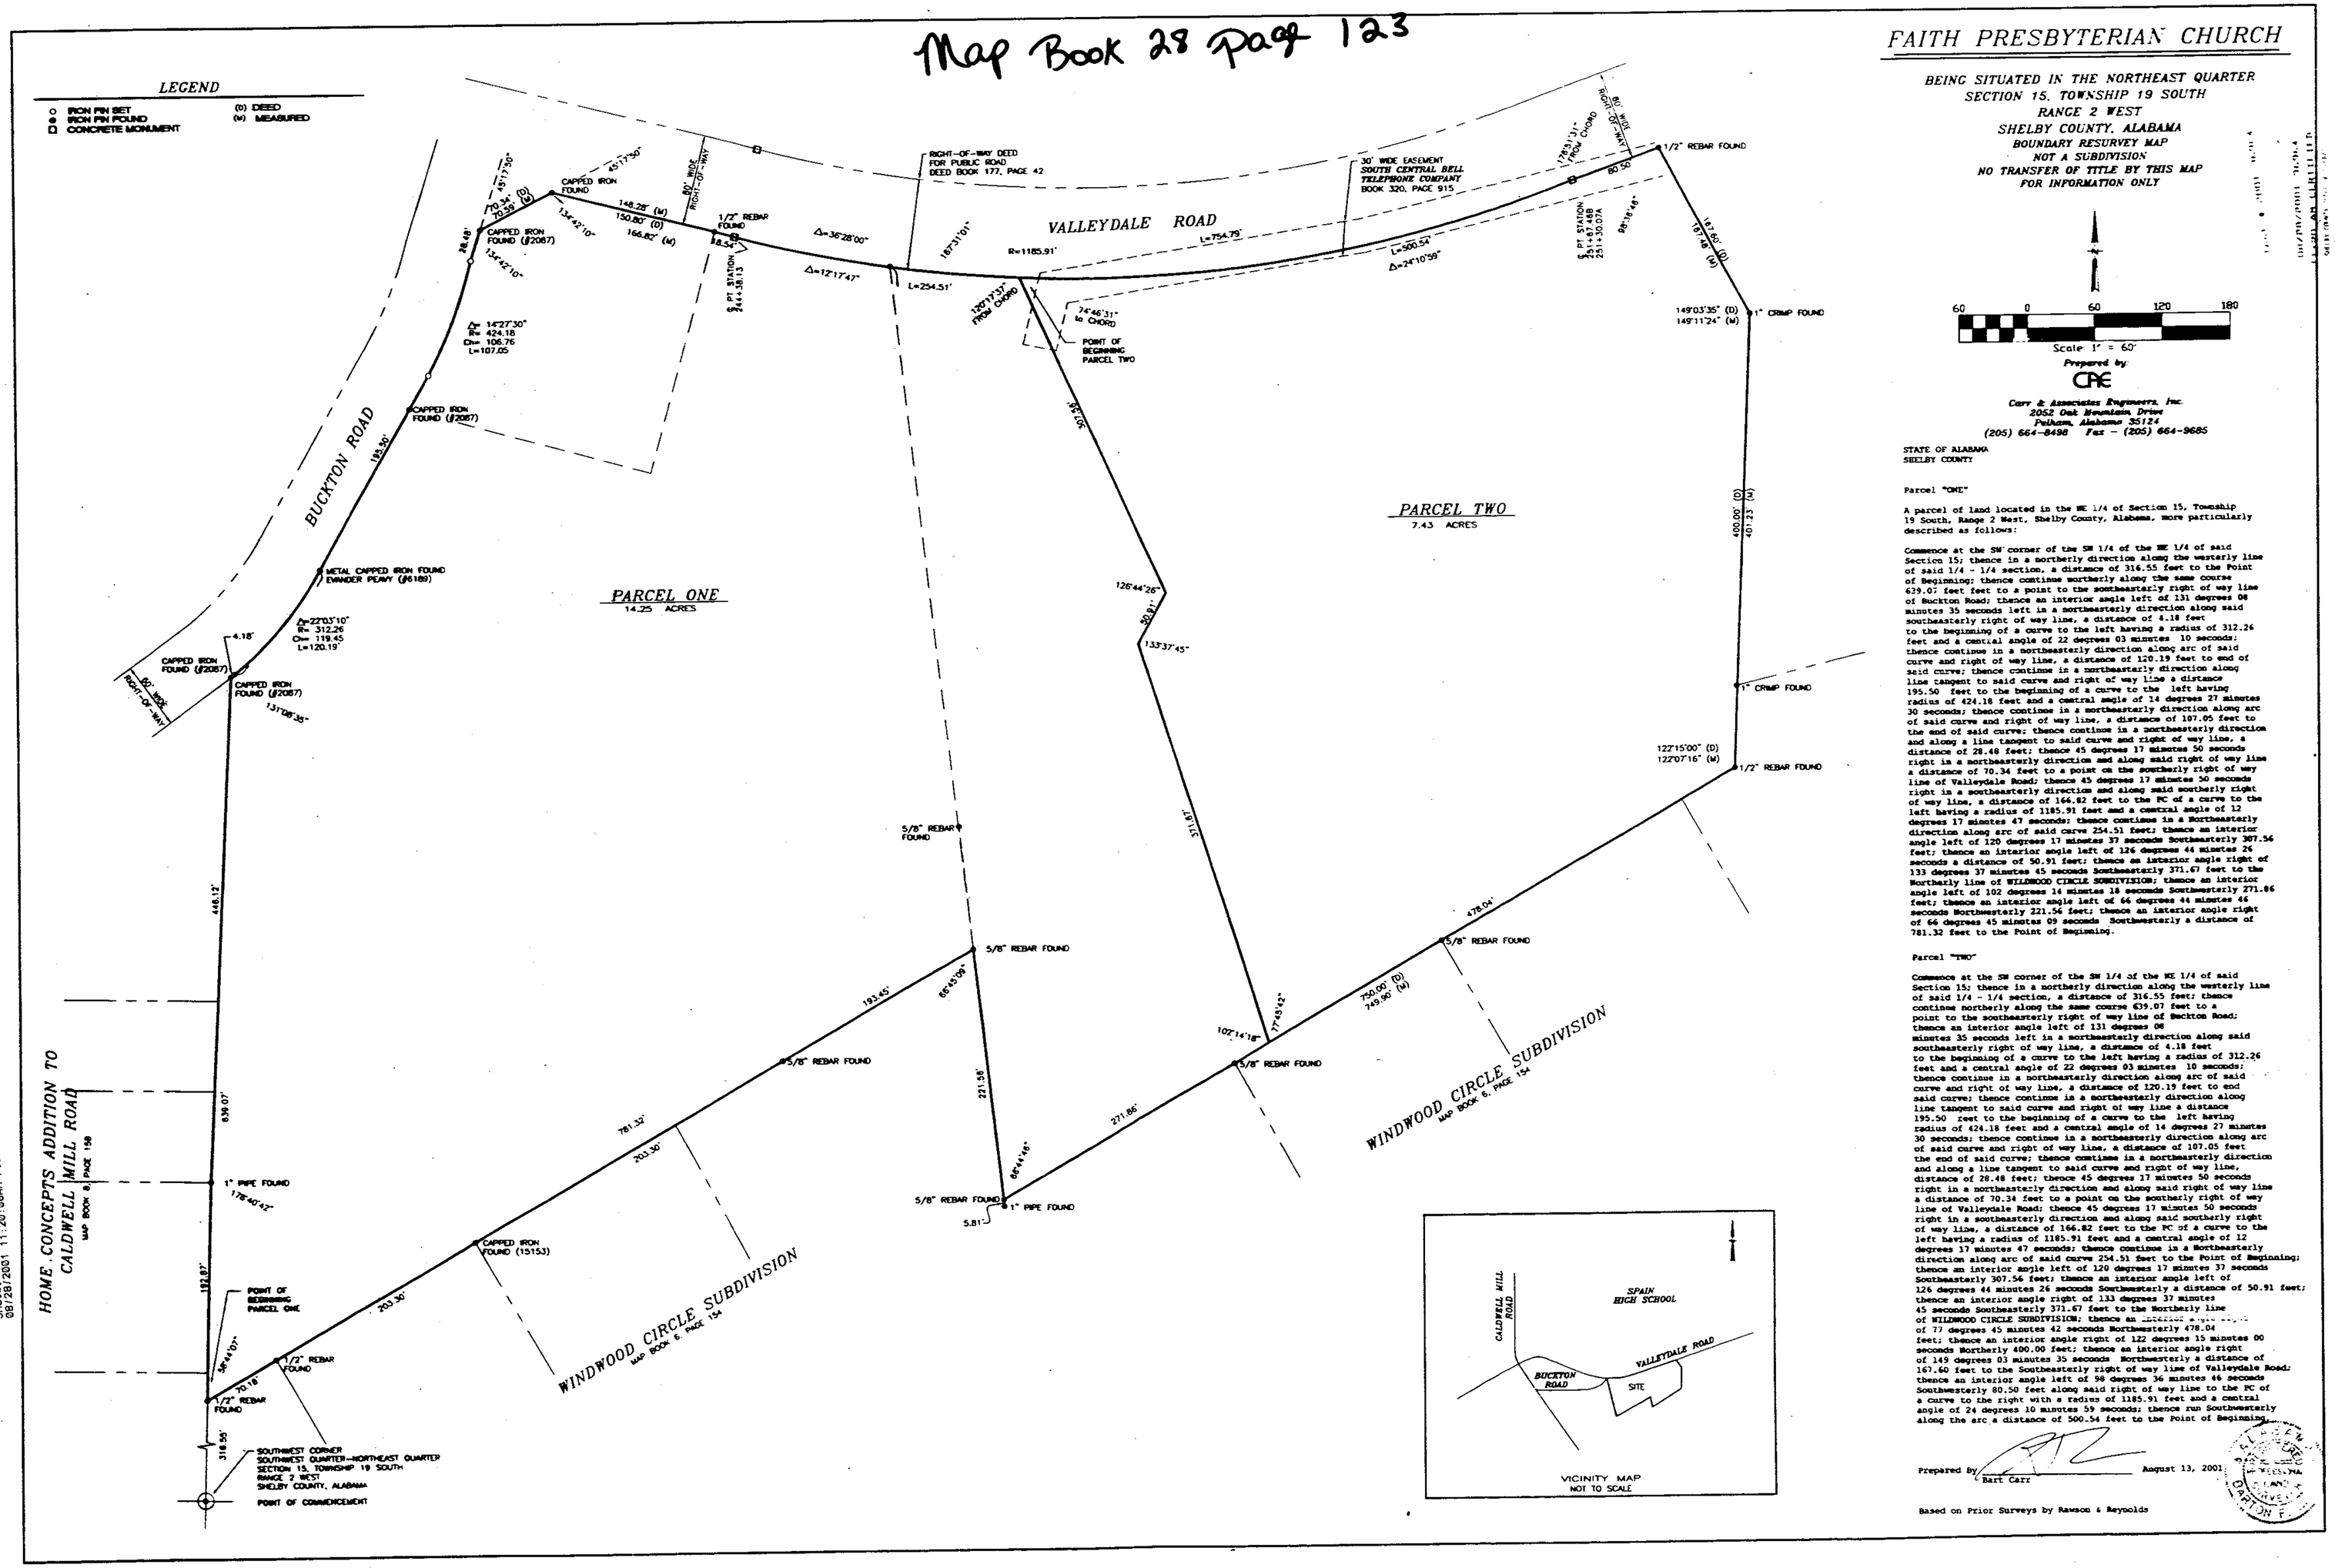

Prepared by:
CAE
Carr & Associates Engineers, Inc.
2052 Oak Mountain Drive
Pelham, Alabama 35124
(205) 664-8498 Fax - (205) 664-9685

STATE OF ALABAMA
SHELBY COUNTY

Parcel "ONE"

A parcel of land located in the NE 1/4 of Section 15, Township 19 South, Range 2 West, Shelby County, Alabama, more particularly described as follows:

Commence at the SW corner of the SW 1/4 of the NE 1/4 of said Section 15; thence in a northerly direction along the westerly line of said 1/4 - 1/4 section, a distance of 316.55 feet to the Point of Beginning; thence continue northerly along the same course 629.07 feet feet to a point to the southeasterly right of way line of Buckton Road; thence an interior angle left of 131 degrees 08 minutes 35 seconds left in a northeasterly direction along said southeasterly right of way line, a distance of 4.18 feet to the beginning of a curve to the left having a radius of 312.26 feet and a central angle of 22 degrees 03 minutes 10 seconds; thence continue in a northeasterly direction along arc of said curve and right of way line, a distance of 120.19 feet to end of said curve; thence continue in a northeasterly direction along line tangent to said curve and right of way line a distance 195.50 feet to the beginning of a curve to the left having radius of 424.18 feet and a central angle of 14 degrees 27 minutes 30 seconds; thence continue in a northeasterly direction along arc of said curve and right of way line, a distance of 107.05 feet to the end of said curve; thence continue in a northeasterly direction and along a line tangent to said curve and right of way line, a distance of 28.48 feet; thence 45 degrees 17 minutes 50 seconds right in a northeasterly direction and along said right of way line a distance of 70.34 feet to a point on the southerly right of way line of Valleydale Road; thence 45 degrees 17 minutes 50 seconds right in a southeasterly direction and along said southerly right of way line, a distance of 166.82 feet to the PC of a curve to the left having a radius of 1185.91 feet and a central angle of 12 degrees 17 minutes 47 seconds; thence continue in a Northeasterly direction along arc of said curve 254.51 feet; thence an interior angle left of 120 degrees 17 minutes 37 seconds Southeasterly 307.56 feet; thence an interior angle left of 126 degrees 44 minutes 26 seconds a distance of 50.91 feet; thence an interior angle right of 133 degrees 37 minutes 45 seconds Southeasterly 371.67 feet to the Northerly line of WILDWOOD CIRCLE SUBDIVISION; thence an interior angle left of 102 degrees 14 minutes 18 seconds Southwesterly 271.86 feet; thence an interior angle left of 66 degrees 44 minutes 46 seconds Northwesterly 221.56 feet; thence an interior angle right of 66 degrees 45 minutes 09 seconds Southwesterly a distance of 781.32 feet to the Point of Beginning.

Parcel "TWO"

Commence at the SW corner of the SW 1/4 of the NE 1/4 of said Section 15; thence in a northerly direction along the westerly line of said 1/4 - 1/4 section, a distance of 316.55 feet; thence continue northerly along the same course 629.07 feet to a point to the southeasterly right of way line of Buckton Road; thence an interior angle left of 131 degrees 08 minutes 35 seconds left in a northeasterly direction along said southeasterly right of way line, a distance of 4.18 feet to the beginning of a curve to the left having a radius of 312.26 feet and a central angle of 22 degrees 03 minutes 10 seconds; thence continue in a northeasterly direction along arc of said curve and right of way line, a distance of 120.19 feet to end said curve; thence continue in a northeasterly direction along line tangent to said curve and right of way line a distance 195.50 feet to the beginning of a curve to the left having radius of 424.18 feet and a central angle of 14 degrees 27 minutes 30 seconds; thence continue in a northeasterly direction along arc of said curve and right of way line, a distance of 107.05 feet the end of said curve; thence continue in a northeasterly direction and along a line tangent to said curve and right of way line, distance of 28.48 feet; thence 45 degrees 17 minutes 50 seconds right in a northeasterly direction and along said right of way line a distance of 70.34 feet to a point on the southerly right of way line of Valleydale Road; thence 45 degrees 17 minutes 50 seconds right in a southeasterly direction and along said southerly right of way line, a distance of 166.82 feet to the PC of a curve to the left having a radius of 1185.91 feet and a central angle of 12 degrees 17 minutes 47 seconds; thence continue in a Northeasterly direction along arc of said curve 254.51 feet to the Point of Beginning; thence an interior angle left of 120 degrees 17 minutes 37 seconds Southeasterly 307.56 feet; thence an interior angle left of 126 degrees 44 minutes 26 seconds Southwesterly a distance of 50.91 feet; thence an interior angle right of 133 degrees 37 minutes 45 seconds Southeasterly 371.67 feet to the Northerly line of WILDWOOD CIRCLE SUBDIVISION; thence an interior angle of 77 degrees 45 minutes 42 seconds Northwesterly 478.04 feet; thence an interior angle right of 122 degrees 15 minutes 00 seconds Northerly 400.00 feet; thence an interior angle right of 149 degrees 03 minutes 35 seconds Northwesterly a distance of 167.60 feet to the Southeasterly right of way line of Valleydale Road; thence an interior angle left of 98 degrees 36 minutes 46 seconds Southwesterly 80.50 feet along said right of way line to the PC of a curve to the right with a radius of 1185.91 feet and a central angle of 24 degrees 10 minutes 59 seconds; thence run Southwesterly along the arc a distance of 500.54 feet to the Point of Beginning.

Prepared By: Bart Carr August 13, 2001

Based on Prior Surveys by Rawson & Reynolds

20010828000395841 1/1 $.00
Shelby County, Judge of Probate, AL
08/28/2001 11:20:08AM FILED/CERT

BUSINESS RECORDS CORPORATION