Map Book 31 Page 9

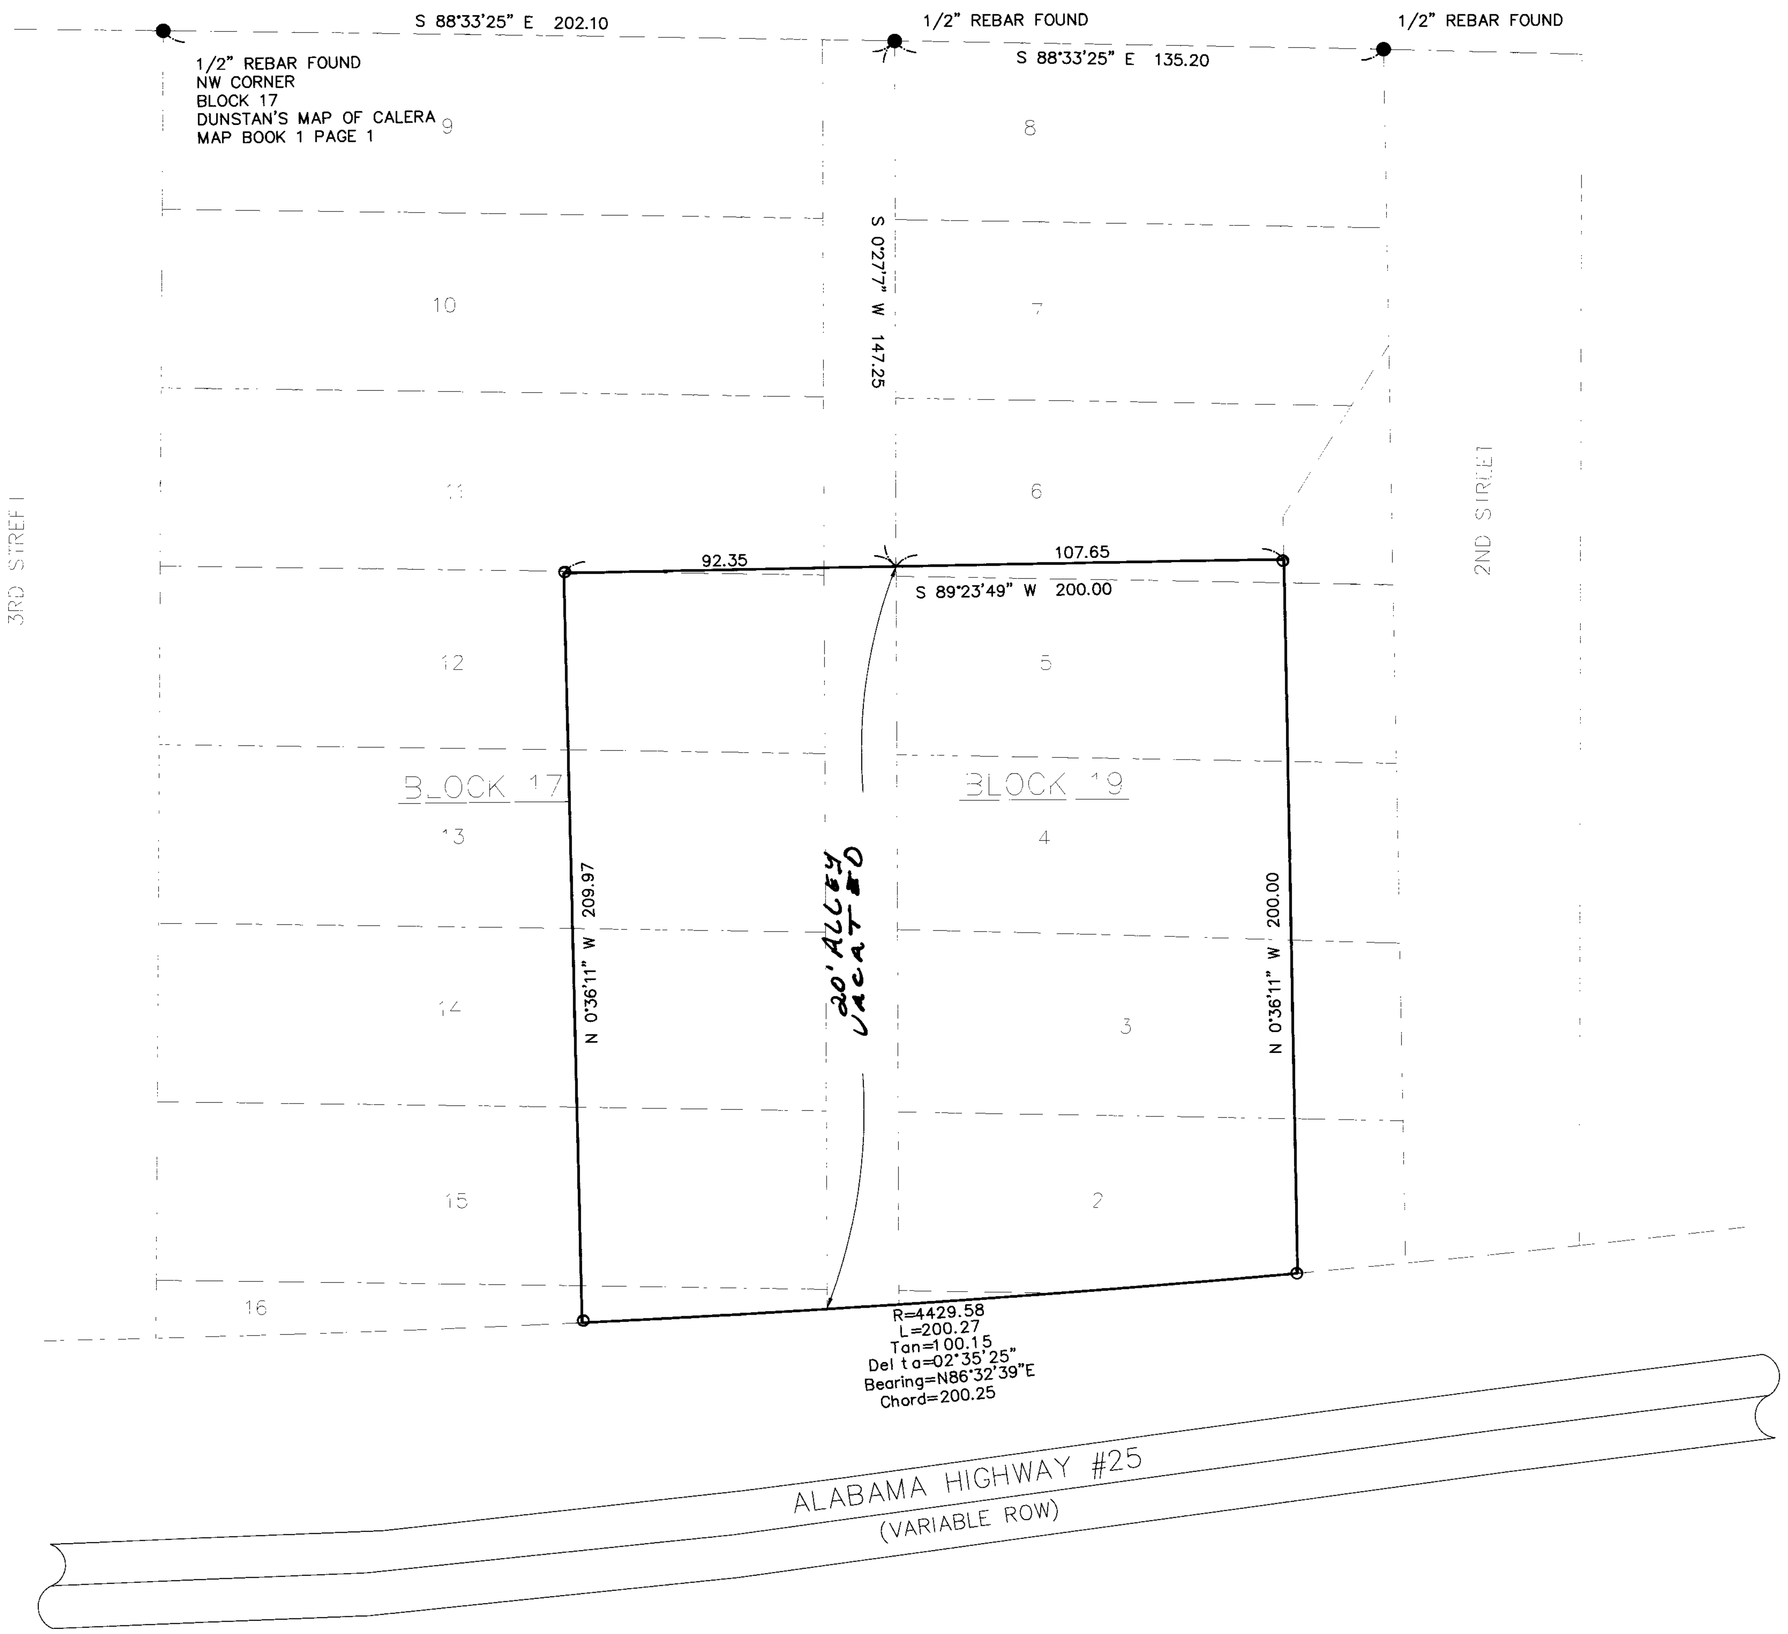

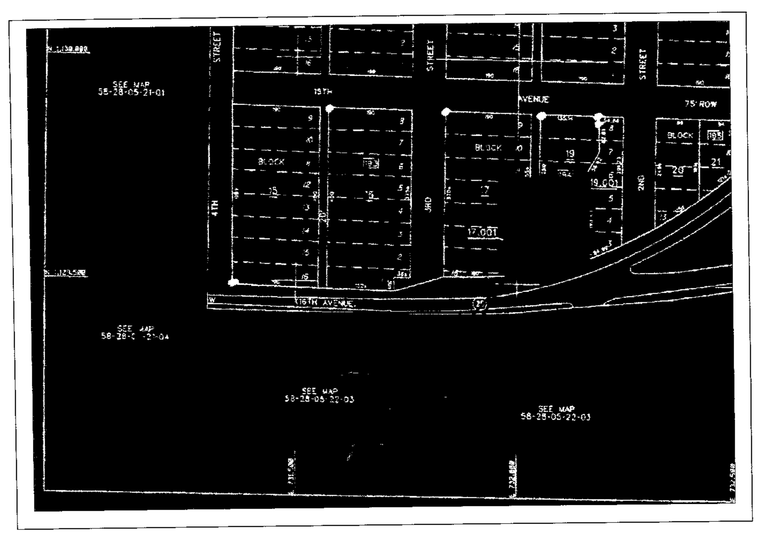

VICINITY MAP
N.T.S.

GRAPHIC SCALE

30 0 15 30 60 120

(IN FEET)
1 inch = 30 ft.

FINAL PLAT

McCULLOUGH OIL COMPANY'S RESURVEY OF PARTS OF LOTS 1, 2, 3, 4, 5 & 6, BLOCK 19 AND PARTS OF LOTS 11, 12, 13, 14, 15 & 16, BLOCK 17 OF DUNSTAN'S MAP OF CALERA

AS RECORDED IN MAP BOOK 1 PAGE 1

PREPARED FOR:
APPLEGATE REALTY
ATTN: RANDY GOGGANS
30 BOULDER RIDGE
COLUMBIANA, AL 35051
(205)-621-9920

PREPARED BY:
R. C. FARMER & ASSOCIATES, INC.
246 YEAGER PARKWAY
PELHAM, AL 35124
TEL -(205)-664-2566
FAX -(205)-664-2616

STATE OF ALABAMA
SHELBY COUNTY

The undersigned, Donald W. Wheeler, Licensed Professional Land Surveyor, State of Alabama, and Applegate Realty, as owner, hereby certify that this plat or map was made pursuant to a survey made by said surveyor and that said survey and this plat or map was made at the instance of said owner; that this plat or map is a true and correct map of lands shown therein known as, McCULLOUGH OIL COMPANY'S RESURVEY OF PARTS OF LOTS 1, 2, 3, 4, 5 & 6, BLOCK 19 AND PARTS OF LOTS 11, 12, 13, 14, 15 & 16, BLOCK 17 OF DUNSTAN'S MAP OF CALERA, showing the sub-divisions into which it is proposed to divide said lands, giving the lengths and bearings of each lot line and its number, showing the streets, alleys and public grounds, giving the length and width and name of each street as well as the number of each lot and showing the relation of the lands to the survey of Dunstan's Map of Calera as recorded in the Office of Probate Judge of Shelby County in map book 1, page 1; and that iron pins have been installed at all lot corners and curve points as shown and are designated by small open circles on said plat or map. Said owner also certifies that he is the owner of said lands and that the same is not subject to any mortgage, except a mortgage held by Union State Bank. I further state that all parts of this survey and drawing have been completed in accordance with the current requirements of the Standards of Practice for Surveying in the State of Alabama to the best of my knowledge, information, and belief."

In witness thereof, said surveyor executed these presents this 6th day of February, 2003.

By: [signature] Date 2-6-03
Donald W. Wheeler, P.L.S.
Ala Reg No 23340

I, the undersigned, a Notary Public in and for said county and state, do hereby certify that Donald W. Wheeler, whose name is signed to the foregoing certificate as surveyor, and who is known to me, acknowledged before me, on this date, that after being duly informed of the contents of said certificate, does execute same voluntarily as such individual with full authority thereof.

Given under my hand and seal this the 6th day of FEBRUARY, 2003.

[signature]
Notary Public

By: [signature] Date 2-6-03
OWNER
Randall Goggans

I, the undersigned, a Notary Public in and for said county and state, do hereby certify that, Randall Goggans, whose name is signed to the foregoing certificate as owner, and who is known to me, acknowledged before me, on this date that after being duly informed of the contents of said certificate, do execute same voluntarily as such individuals with full authority thereof.

Given under my hand and seal this the 6 day of February, 2003.

Marcia Bozeman
Notary Public

By: [signature] Date 2/6/03
Officer, Union State Bank
Mortgagee

I, the undersigned, a Notary Public in and for said county and state, do hereby certify that, [signature], whose name is signed to the foregoing certificate as mortgagee, and who is known to me, acknowledged before me, on this date that after being duly informed of the contents of said certificate, does execute same voluntarily as such individual with full authority thereof.

[signature]
Notary Public

[signature] Date 2/10/03
City Clerk, City of Calera

[signature] Date 2-10-03
Mayor, City of Calera

[signature] Date 2/10/03
Engineer, City of Calera

20030211000068000 Pg 1/1 $9.00
Shelby County, Alabama
02/11/2003 15:16:00 FILED/CERTIFIED