20060621000298120 1/73 $227.00
Shelby Cnty Judge of Probate,AL
06/21/2006 01:20:53PM FILED/CERT

RPB 172 599
Recorded In Above Book and Page
06/21/2006 11:30:00 AM
Jerry C. Pow
Probate Judge
Bibb County, Alabama
Recording Fee 225.50
TOTAL 225.50

STATE OF ALABAMA :
COUNTIES OF SHELBY AND BIBB :

SURFACE USE AFFIDAVIT

COMES NOW Robert D. Anderson, Jr., Land Manager for CDX Sequoya, LLC, a Texas limited liability company, and for CDX Gulf, LLC, a Texas limited liability company, who after being duly sworn, did depose and state the following:

That I am the Land Manager for CDX Sequoya, LLC and CDX Gulf, LLC, and as such, have full knowledge of the drilling and pipeline activities and other operational affairs of said limited liability companies.

That in the normal course of business for said limited liability companies, a Surface Use Agreement, dated June 22, 2005, was obtained from John Hancock Life Insurance Company, a Massachusetts corporation, Cahaba Forests, LLC, a Delaware limited liability company, and Hawaii ERS Timberland, LLC, a Hawaii limited liability company, collectively, for various purposes, including, but not limited to, pipeline and power line rights-of-way, drillsite pads, roads and roadways, for the purpose of coalbed methane and oil and gas drilling and production operations.

That a summary of such Surface Use Agreement is attached hereto as Exhibit "1" and third parties are hereby put on notice of the existence of such agreement. A copy of such agreement is located in the offices of CDX Sequoya, LLC and CDX Gulf, LLC, currently located at 200 Chase Park South, Suite 100, Hoover, Alabama 35244.

Further, affiant saith not.

Executed this 20th day of June, 2006.

Robert D. Anderson, Jr.

State of Alabama
County of Shelby

I, the undersigned authority, a Notary Public, in and for said County in said State, hereby certify that Robert D. Anderson, Jr., whose name is signed to the foregoing Surface Use Affidavit and who is known to me, acknowledged before me on this day that, being informed of the contents of the Affidavit, he executed the same voluntarily on the day the same bears date.

Given under my hand and official seal, this 20th day of June, 2006.

My commission expires:
5/6/10

Seal

Notary Public

20060621000298120 2/73 $227.00
Shelby Cnty Judge of Probate,AL
06/21/2006 01:20:53PM FILED/CERT

Exhibit "1"

Attached to and made a part of that certain Surface Use Affidavit dated June 20, 2006.

Title:	Surface Use Agreement
Date:	June 22, 2006
Grantor:	John Hancock Life Insurance Company, Cahaba Forests, LLC and Hawaii ERS Timberland, LLC.
Grantee:	CDX Sequoya, LLC and CDX Gulf, LLC
Description:	See Exhibits "A", "B" and "C" attached hereto and made a part hereof.

20060621000298120 3/73 $227.00
Shelby Cnty Judge of Probate,AL
06/21/2006 01:20:53PM FILED/CERT

EXHIBIT "A"

Attached to and made a part of Surface Use Agreement by and between JOHN HANCOCK LIFE INSURANCE COMPANY, CAHABA FOREST, LLC and HAWAII ERS TIMBERLAND, LLC, as Grantors and CDX SEQUOYA, LLC and CDX GULF, LLC, as Grantees, dated JUNE 22, 2005.

Exhibit "A" (1.) John Hancock Life Insurance Company Surface Ownership

The following described property situated in Shelby County, Alabama:

Section 4, Township 22 South, Range 4 West

NW ¼ SW ¼
S ½ SW ¼
N ½ NE ¼
SE ¼ NE ¼
N ½ NW ¼
SE ¼ NW ¼
NW ¼ SE ¼
S ½ SE ¼

Section 9, Township 22 South, Range 4 West

NW ¼ NE ¼
S ½ NE ¼
NW ¼
NE ¼ SE ¼
NE ¼ NE ¼

The following described property situated in Bibb County, Alabama:

Section 5, Township 22 South, Range 4 West

S ½ NE ¼
SE ¼ NW ¼
NW ¼ of SW ¼
E ½ SW ¼
NW ¼ SE ¼
E ½ SE ¼

Section 7, Township 22 South, Range 4 West

N ½ SE ¼
SE ¼ SE ¼

20060621000298120 4/73 $227.00
Shelby Cnty Judge of Probate,AL
06/21/2006 01:20:53PM FILED/CERT

Section 8, Township 22 South, Range 4 West

SW ¼ SW ¼

Section 11, Township 22 South, Range 5 West

E ½ SE ¼
SE ¼ SE ¼

Section 12, Township 22 South, Range 5 West

S ½ NW ¼
SW ¼ NE ¼

Exhibit "A" (2.) Cahaba Forest, LLC Surface Ownership

The following described property situated in Shelby County, Alabama:

Section 31, Township 21 South, Range 3 West

NW ¼ NE ¼
S ½ NE ¼
W ½ NW ¼
SW ¼
NW ¼ SE ¼

Section 36, Township 21 South, Range 4 West

NE ¼
S ½ NW ¼
SW ¼
SW ¼ SE ¼
E ½ SE ¼

Section 1, Township 22 South, Range 4 West

N ½ NE ¼
NE ¼ NW ¼

Section 2, Township 22 South, Range 4 West

SW ¼ SW ¼
S ½ SE ¼

Section 3, Township 22 South, Range 4 West

SE ¼ SE ¼

RPB 172 603

20060621000298120 5/73 $227.00
Shelby Cnty Judge of Probate,AL
06/21/2006 01:20:53PM FILED/CERT

Section 10, Township 22 South, Range 4 West

NW ¼ NW ¼

Section 11, Township 22 South, Range 4 West

NW 1/4 NE ¼
S ½ NE ¼
NW ¼
NW ¼ SW ¼
SE ¼ SW ¼
SE ¼

Section 14, Township 22 South, Range 4 West

S ½ SW ¼
SE ¼ SE ¼

Section 23, Township 22 South, Range 4 West

NE ¼
NW ¼
NW ¼ SW ¼
E ½ SW ¼
W ½ SE ¼
SE ¼ SE ¼

The following described property situated in Bibb County, Alabama:

Section 15, Township 22 South, Range 5 West

SE ¼ NW ¼
NE ¼ SW ¼
NW ¼ NE ¼

Exhibit "A" (3.) Hawaii ERS Timberland, LLC Surface Ownership

The following described property situated in Bibb County, Alabama:

Section 17, Township 22 South, Range 4 West

NW ¼ NW ¼

Section 18, Township 22 South, Range 4 West

NE ¼ NE ¼

20060621000298120 6/73 $227.00
Shelby Cnty Judge of Probate, AL
06/21/2006 01:20:53PM FILED/CERT

EXHIBIT "B"

Attached to and made a part of Surface Use Agreement, dated JUNE 22, 2005 by and between JOHN HANCOCK LIFE INSURANCE COMPANY, CAHABA FORESTS, LLC and HAWAII ERS TIMBERLAND, LLC, as Grantors, and CDX SEQUOYA, LLC and CDX GULF, LLC.

SEE ATTACHED PLATS

EXHIBIT "B" (1.) JOHN HANCOCK LIFE INSURANCE COMPANY

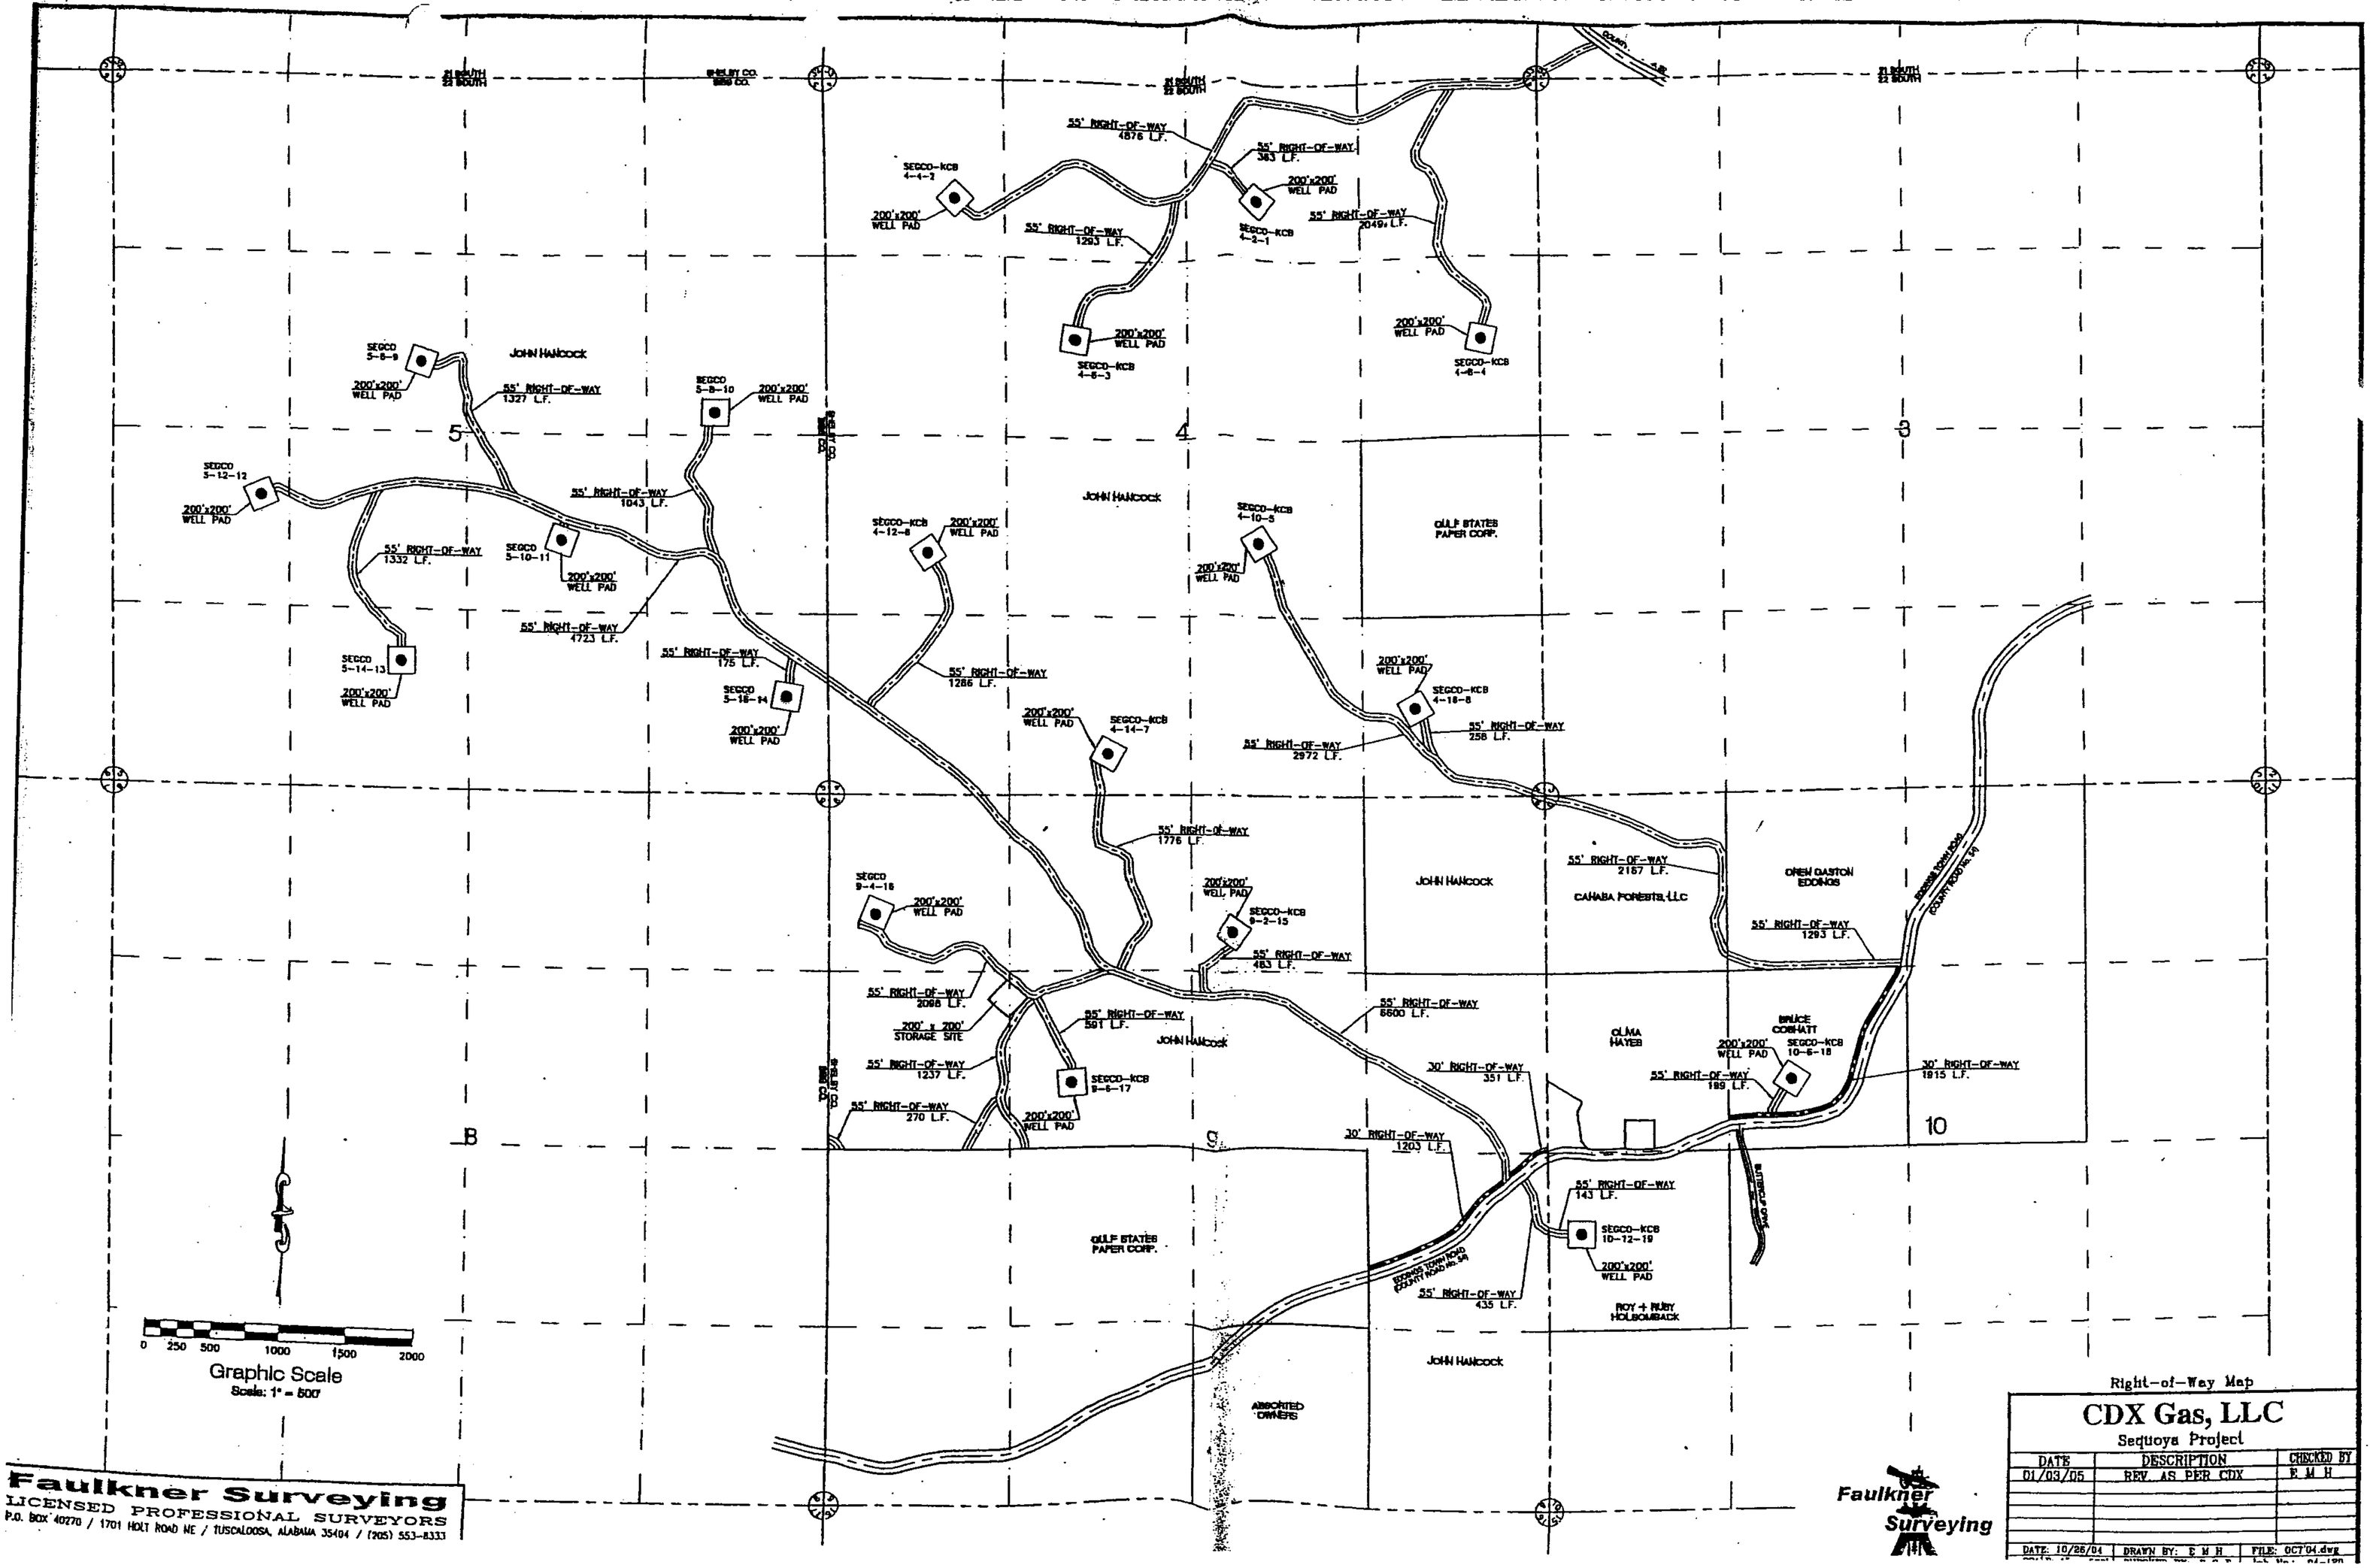

Faulkner Surveying
LICENSED PROFESSIONAL SURVEYORS
P.O. BOX 40270 / 1701 HOLT ROAD NE / TUSCALOOSA, ALABAMA 35404 / (205) 553-8333

Right-of-Way Map

CDX Gas, LLC

Sequoya Project

DATE	DESCRIPTION	CHECKED BY
01/03/05	REV. AS PER CDX	E W H
DATE: 10/26/04	DRAWN BY: E W H	FILE: OCT'04.dwg

Faulkner Surveying

RPB 172 605

20060621000298120 7/73 $227.00
Shelby Cnty Judge of Probate, AL
06/21/2006 01:20:53PM FILED/CERT

SECTIONS 7 & 8, TOWNSHIP 22 SOUTH, RANGE 4 WEST

606

JOHN HANCOCK
LIFE INSURANCE

Private Road

Eddings Town Rd.
(County Road 54)

JAMES S.
HUBBARD

55' RIGHT-OF-WAY
3559 L.F.

Private Road

JOHN HANCOCK
LIFE INSURANCE

GULF STATES
PAPER CORP.

55' RIGHT-OF-WAY
592 L.F.

7 8
18 17

HAWAII ERS
TIMBERLAND LLC

HAWAII ERS
TIMBERLAND LLC

20060621000298120 8/73 $227.00
Shelby Cnty Judge of Probate, AL
06/21/2006 01:20:53PM FILED/CERT

RIGHT-OF-WAY MAP

PROPOSED 55' RIGHT-OF-WAY

Cahaba Gas Trunk Line

CDX Gulf

DATE	DESCRIPTION	CHECKED BY

DATE: 06/09/05	DRAWN BY: E M H	FILE: JHNCKLI
SCALE: 1"=600'	CHECKED BY: S G F	Job No.: 05-016

Faulkner Surveying
LICENSED PROFESSIONAL SURVEYORS
P.O. BOX 40270 / 1701 HOLT ROAD NE / TUSCALOOSA, ALABAMA 35404 / (205) 553-8333

SECTIONS 11-12, TOWNSHIP 22 SOUTH, RANGE 5 WEST

RPB 172 607

20060621000298120 9/73 $227.00
Shelby Cnty Judge of Probate, AL
06/21/2006 01:20:53PM FILED/CERT

Private Road

JOHN HANCOCK
LIFE INSURANCE

55' RIGHT-OF-WAY
4096 L.F.

JOHN HANCOCK
LIFE INSURANCE

12

JAMES &
OLIVIA
HOWARD

55' RIGHT-OF-WAY
1804 L.F.

JAMES S.
HUBBARD

Cahaba River

RIVER BORE PAD
0.34 ACRES±

U.S. STEEL CORP.

GULF STATES
PAPER CORP.

U.S. STEEL CORP.

RIGHT-OF-WAY MAP

PROPOSED 55' RIGHT-OF-WAY

Cahaba Gas Trunk Line

CDX Gulf

DATE	DESCRIPTION	CHECKED BY

DATE: 06/09/05	DRAWN BY: E M H	FILE: JUN'05
SCALE: 1"=800'	CHECKED BY: S G F	Job No.: 04-120

Faulkner Surveying
LICENSED PROFESSIONAL SURVEYORS
P.O. BOX 40270 / 1701 HOLT ROAD NE / TUSCALOOSA, ALABAMA 35404 / (205) 553-8333

RPB 172 608

LOCATION: SECTION 4 , TOWNSHIP 22 SOUTH, RANGE 4 WEST, SHELBY COUNTY, ALABAMA

20060621000298120 10/73 $227.00
Shelby Cnty Judge of Probate,AL
06/21/2006 01:20:53PM FILED/CERT

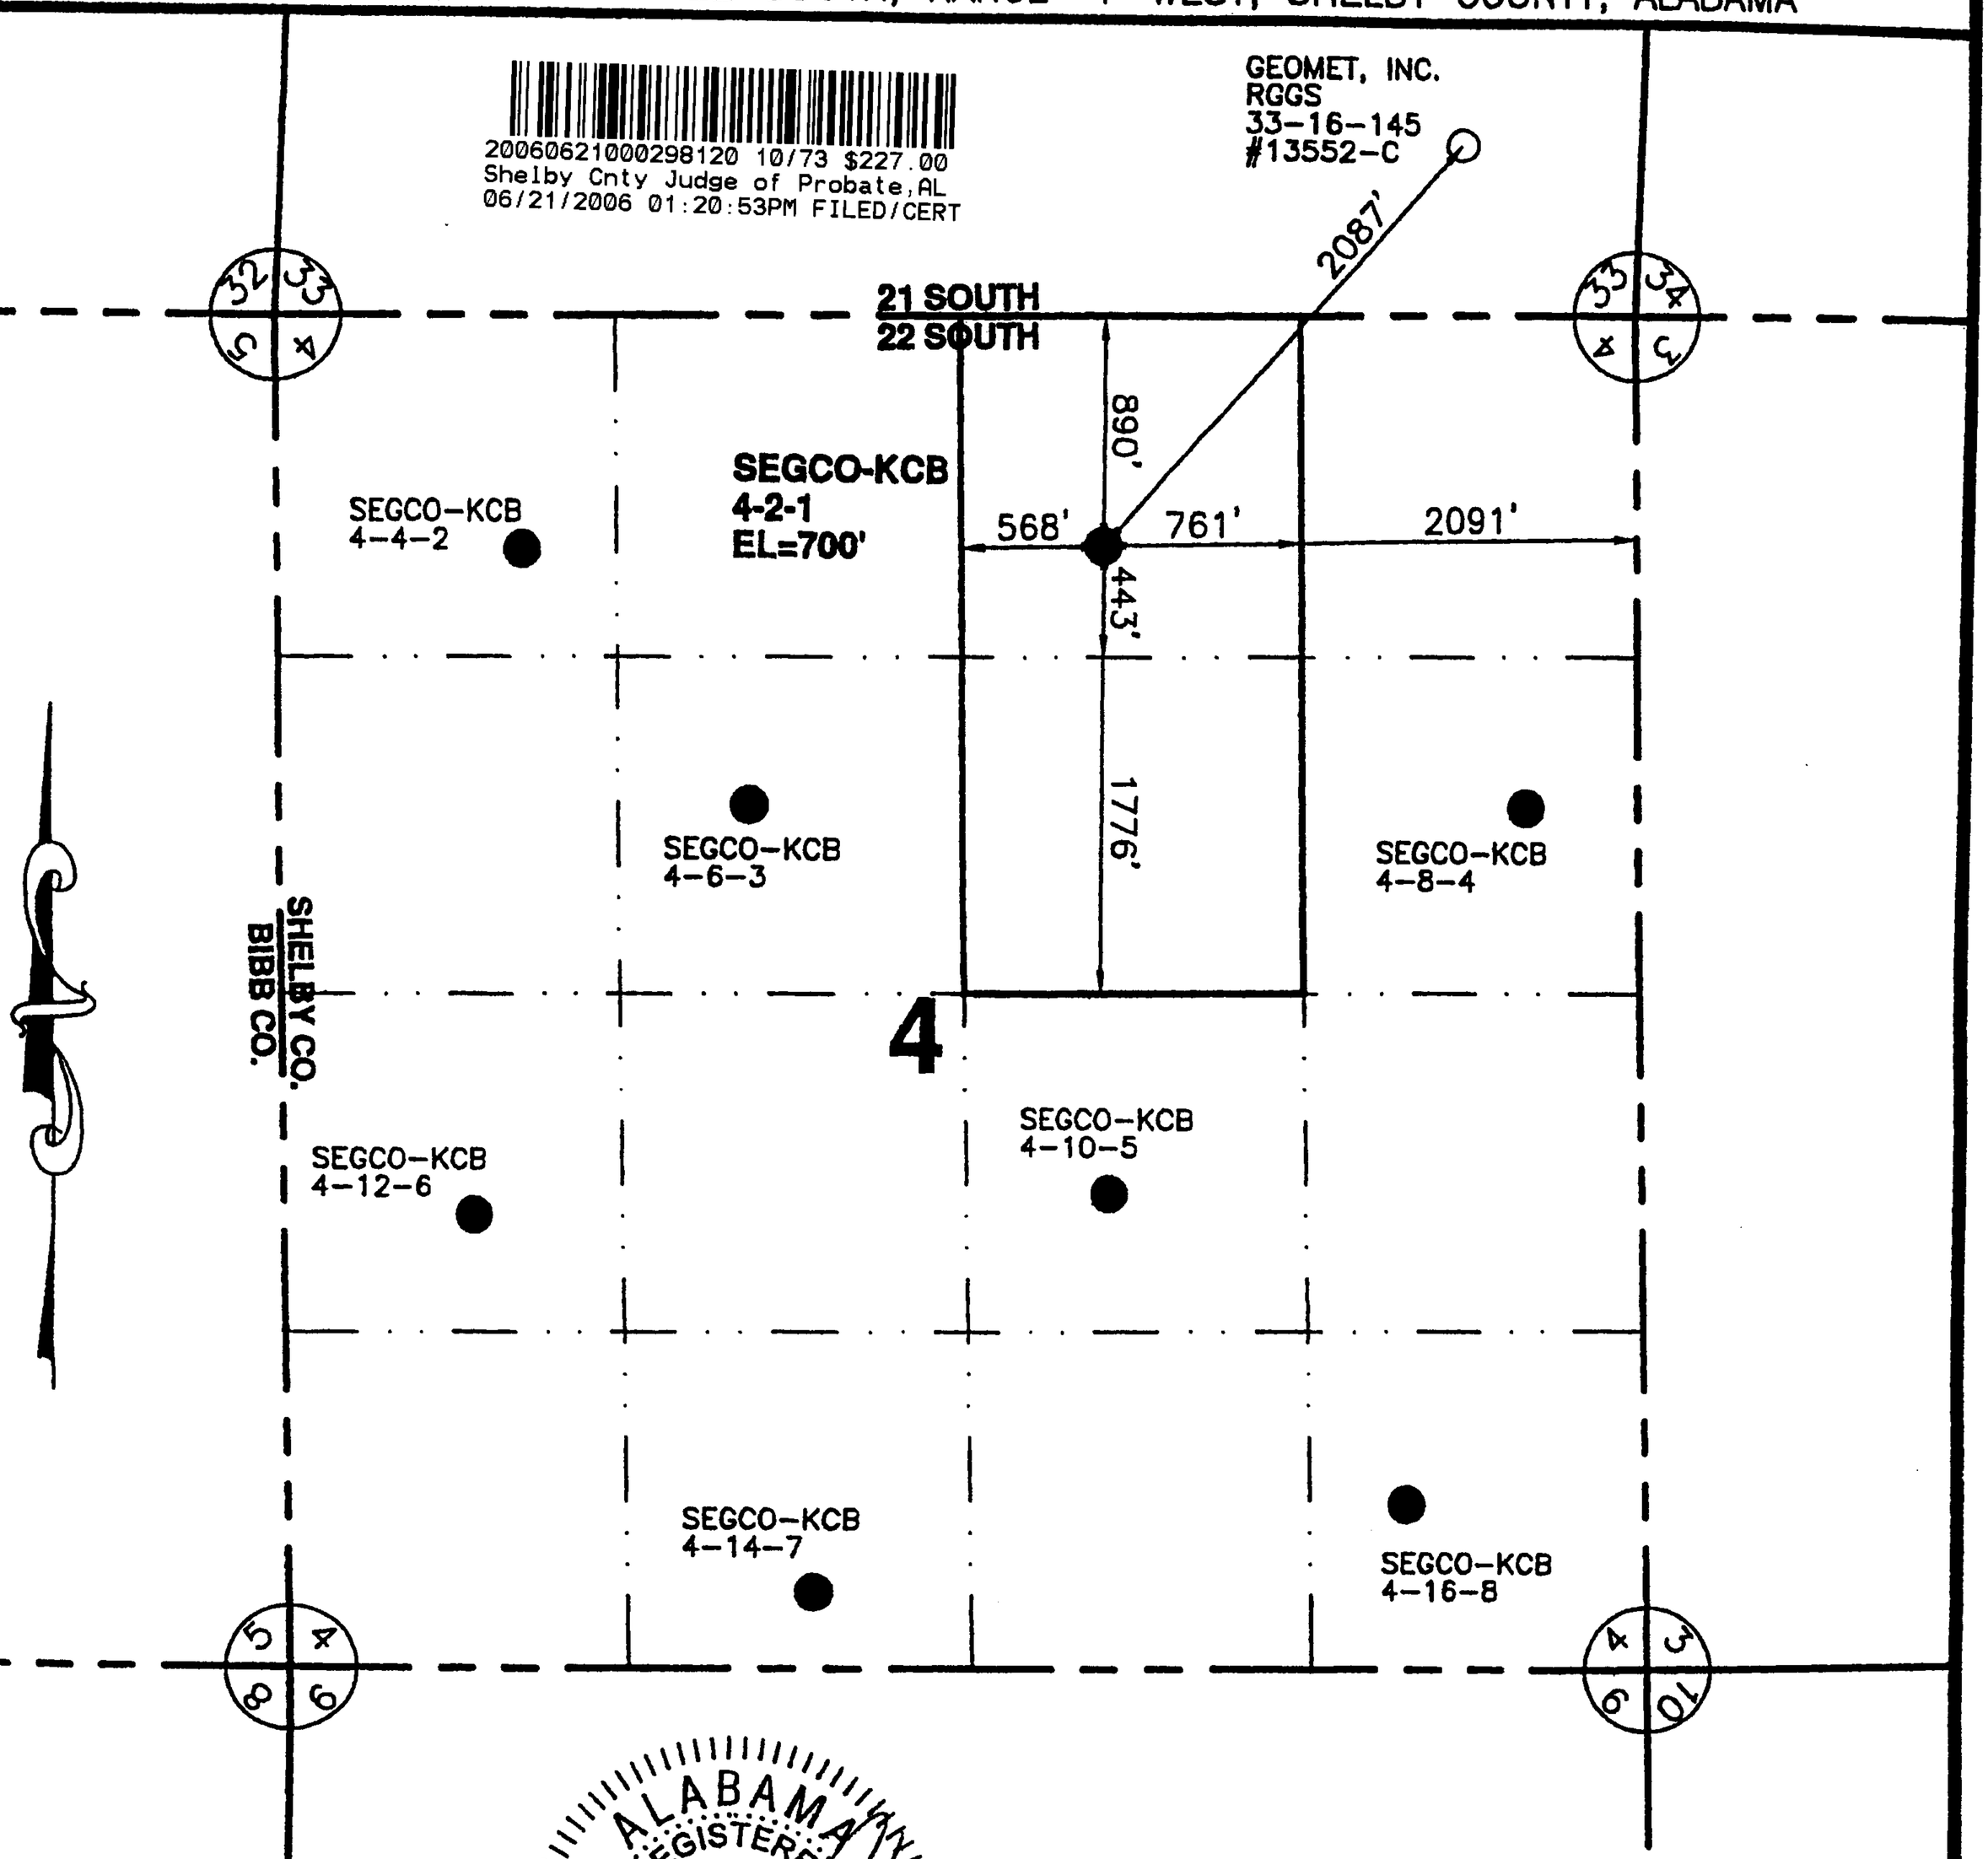

LEGEND:
EXISTING OR PERMITTED WELL ○
PROPOSED WELL ●

ALABAMA REGISTERED No. 24329 PROFESSIONAL SURVEYOR STEVEN G. FAULKNER

NAD27 COORDINATES

LATITUDE:	33.15562
LONGITUDE:	86.95917
NORTHING:	1148256.50
EASTING:	665523.61

LOCATION: GURNEE FIELD
WELL NAME: SEGCO-KCB 4-2-1
UNIT BOUNDARY: W 1/2 - NE 1/4
MINERAL OWNER: Segco-KCB
SURFACE OWNER: John Hancock

CDX Gas, L.L.C.

525 ENERGY CENTER BLVD., SUITE 1604

Sequoya Project

DATE	DESCRIPTION	CHECKED BY

DATE: 10/18/04 | DRAWN BY: E M H | FILE: CDX_PLT_04
SCALE: 1"=1000' | CHECKED BY: S G F | Job No.: 04-100

Faulkner Surveying
LICENSED PROFESSIONAL SURVEYORS
P.O. BOX 40270 / 1701 HOLT ROAD NORTHEAST / HOLT, ALABAMA 35404 / (205) 553-8333

LOCATION: SECTION 4 , TOWNSHIP 22 SOUTH, RANGE 4 WEST, SHELBY COUNTY, ALABAMA

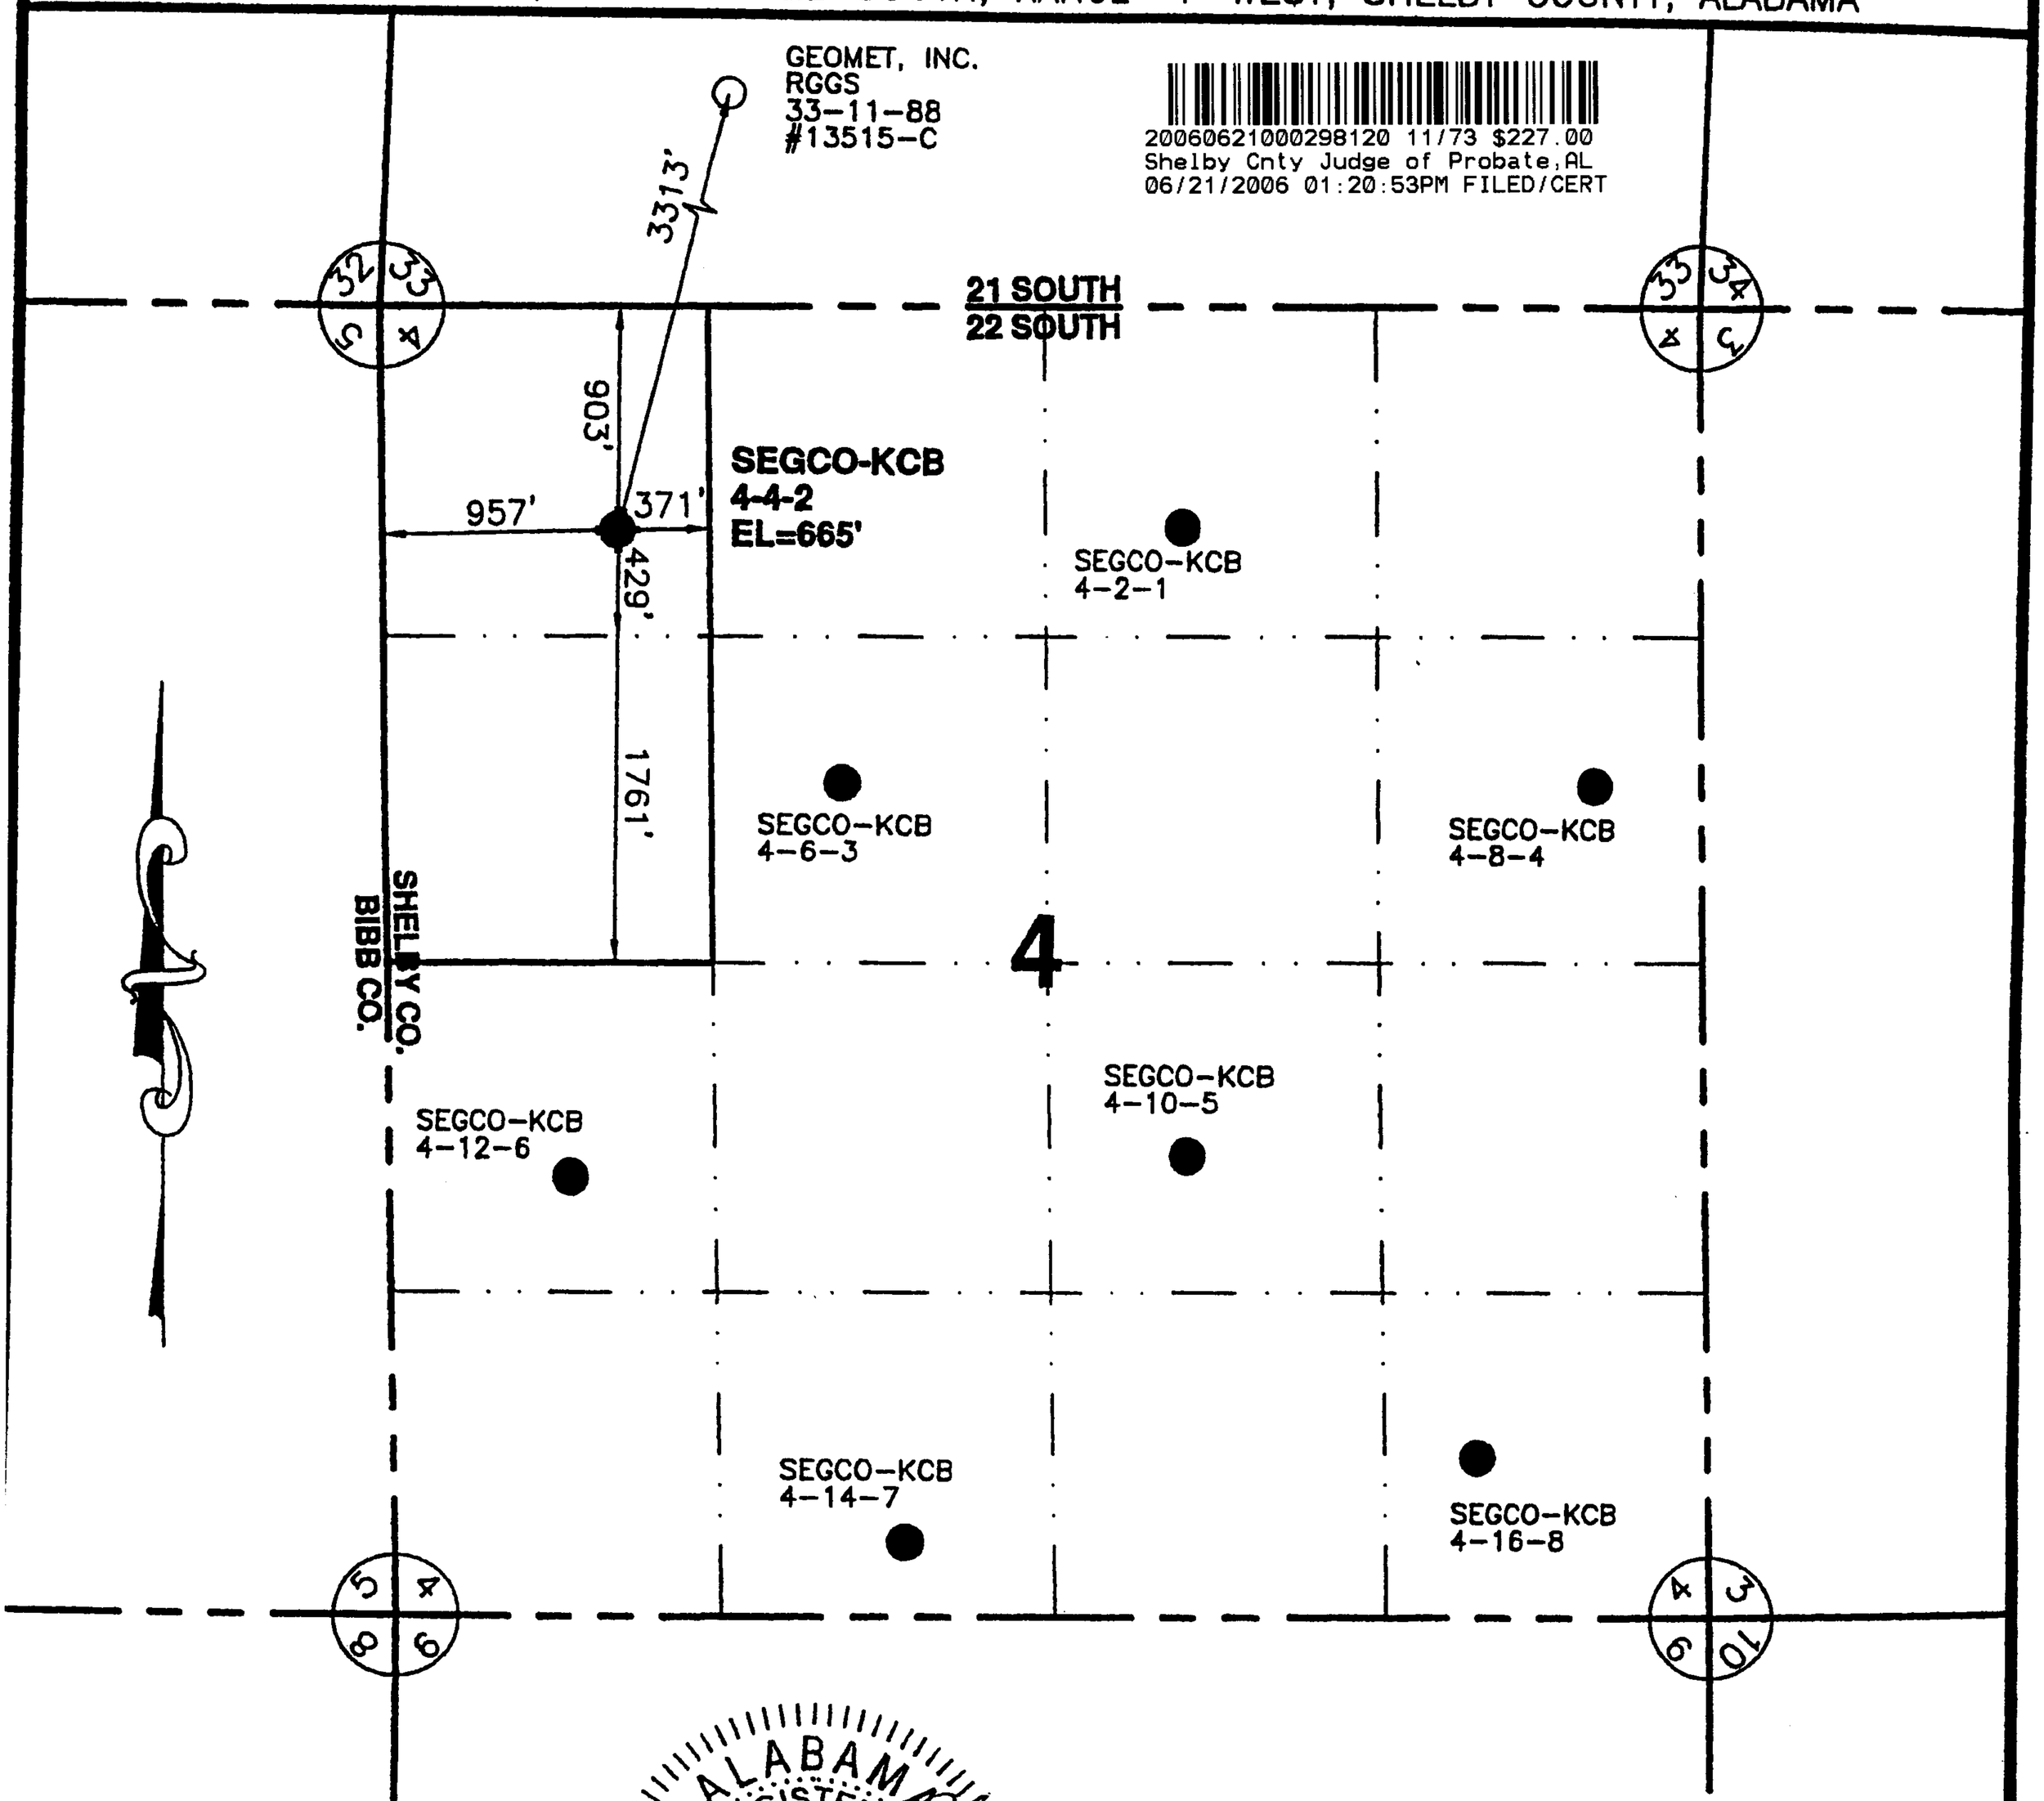

LEGEND:
EXISTING OR PERMITTED WELL ○
PROPOSED WELL ●

ALABAMA REGISTERED No. 24329 PROFESSIONAL SURVEYOR STEVEN G. FAULKNER

NAD27 COORDINATES

LATITUDE:	33.15556
LONGITUDE:	86.96658
NORTHING:	1148223.96
EASTING:	663256.22

LOCATION: GURNEE FIELD
WELL NAME: SEGCO-KCB 4-4-2
UNIT BOUNDARY: W 1/2 - NW 1/4
MINERAL OWNER: Segco-KCB
SURFACE OWNER: John Hancock

Faulkner Surveying
LICENSED PROFESSIONAL SURVEYORS
P.O. BOX 40270 / 1701 HOLT ROAD NORTHEAST / HOLT, ALABAMA 35404 / (205) 553-8333

CDX Gas, L.L.C.
525 ENERGY CENTER BLVD., SUITE 1604

Sequoya Project

DATE	DESCRIPTION	CHECKED BY

DATE: 10/18/04	DRAWN BY: E M H	FILE: CDX_PLT_04
SCALE: 1"=1000'	CHECKED BY: S G F	Job No.: 04-100

LOCATION: SECTION 4 , TOWNSHIP 22 SOUTH, RANGE 4 WEST, SHELBY COUNTY, ALABAMA

20060621000298120 12/73 $227.00
Shelby Cnty Judge of Probate,AL
06/21/2006 01:20:53PM FILED/CERT

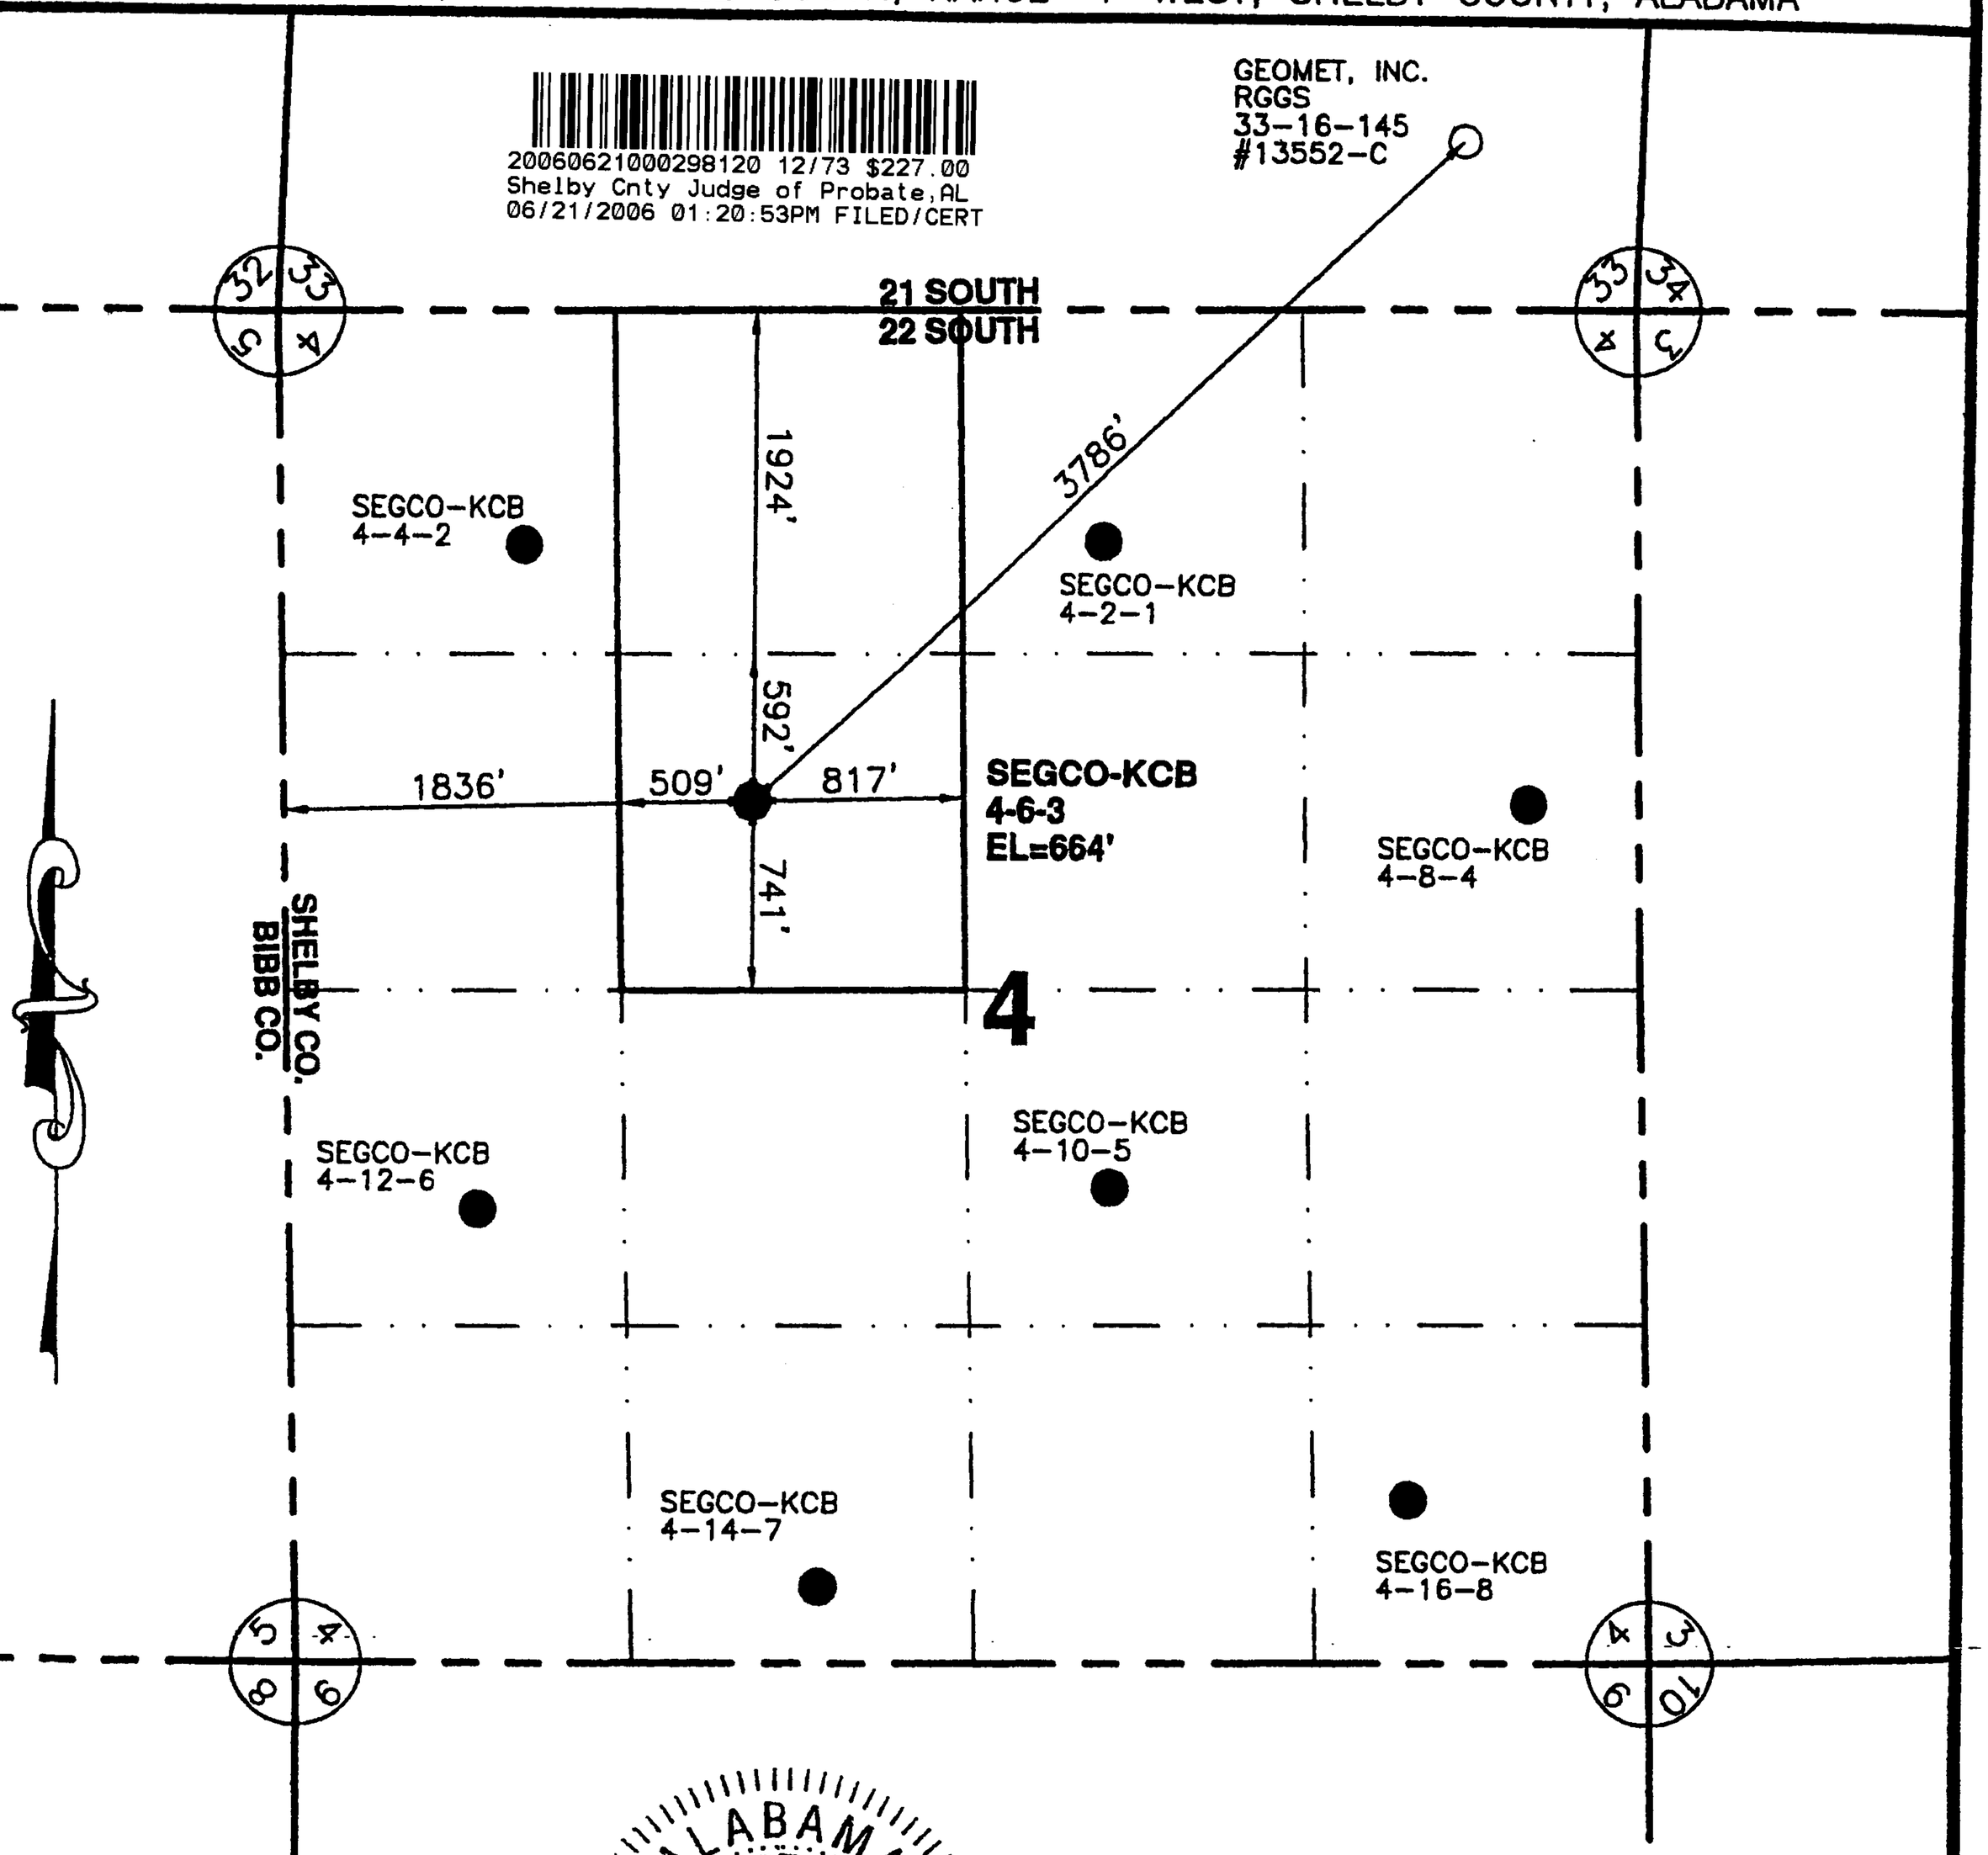

LEGEND:
EXISTING OR PERMITTED WELL ○
PROPOSED WELL ●

ALABAMA REGISTERED No. 24329 PROFESSIONAL SURVEYOR STEVEN G. FAULKNER

NAD27 COORDINATES

LATITUDE:	33.15277
LONGITUDE:	86.96363
NORTHING:	1147210.58
EASTING:	664162.25

LOCATION: GURNEE FIELD
WELL NAME: SEGCO-KCB 4-6-3
UNIT BOUNDARY: E 1/2 - NW 1/4
MINERAL OWNER: Segco-KCB
SURFACE OWNER: John Hancock

CDX Gas, L.L.C.
525 ENERGY CENTER BLVD., SUITE 1604

Sequoya Project

DATE	DESCRIPTION	CHECKED BY
DATE: 10/18/04	DRAWN BY: E M H	FILE: CDX_PLT_04

Faulkner Surveying
LICENSED PROFESSIONAL SURVEYORS
P.O. BOX 40270 / 1701 HOLT ROAD NORTHEAST / HOLT ALABAMA 35404 / (205) 553-8333

LOCATION: SECTION 4 , TOWNSHIP 22 SOUTH, RANGE 4 WEST, SHELBY COUNTY, ALABAMA

20060621000298120 13/73 $227.00
Shelby Cnty Judge of Probate,AL
06/21/2006 01:20:53PM FILED/CERT

GEOMET, INC.
RGGS
33-16-145
#13552-C

21 SOUTH
22 SOUTH

SHELBY CO.
BIBB CO.

SEGCO-KCB
4-4-2

SEGCO-KCB
4-2-1

SEGCO-KCB
4-6-3

SEGCO-KCB
4-12-6

SEGCO-KCB
4-10-5

SEGCO-KCB
4-14-7

SEGCO-KCB
4-16-8

2626'
1941'
607'
885'
442'
727'

SEGCO-KCB
4-8-4
EL=620'

4

LEGEND:
EXISTING OR PERMITTED WELL ○
PROPOSED WELL ●

ALABAMA
REGISTERED
No. 24329
PROFESSIONAL
SURVEYOR
STEVEN G. FAULKNER

NAD27 COORDINATES

LATITUDE:	33.15275
LONGITUDE:	86.95374
NORTHING:	1147220.32
EASTING:	667190.74

LOCATION: GURNEE FIELD
WELL NAME: SEGCO-KCB 4-8-4
UNIT BOUNDARY: E 1/2 - NE 1/4
MINERAL OWNER: Segco-KCB
SURFACE OWNER: John Hancock

CDX Gas, L.L.C.
525 ENERGY CENTER BLVD., SUITE 1604

Sequoya Project

DATE	DESCRIPTION	CHECKED BY
DATE: 10/18/04	DRAWN BY: E M H	FILE: CDX_PLT_04

Faulkner Surveying
LICENSED PROFESSIONAL SURVEYORS
P.O. BOX 40270 / 1701 HOLT ROAD NORTHEAST / HOLT, ALABAMA 35404 / (205) 553-9377

LOCATION: SECTION 4 , TOWNSHIP 22 SOUTH, RANGE 4 WEST, SHELBY COUNTY, ALABAMA

20060621000298120 14/73 $227.00
Shelby Cnty Judge of Probate,AL
06/21/2006 01:20:53PM FILED/CERT

GEOMET, INC.
RGGS
33-16-145
#13552-C

21 SOUTH
22 SOUTH

SHELBY CO.
BIBB CO.

SEGCO-KCB
4-4-2

SEGCO-KCB
4-2-1

SEGCO-KCB
4-6-3

SEGCO-KCB
4-8-4

SEGCO-KCB
4-12-6

SEGCO-KCB
4-10-5
EL=675'

SEGCO-KCB
4-14-7

SEGCO-KCB
4-16-8

4338'

786'
568'
755'
2084'
547'
1881'

LEGEND:
EXISTING OR PERMITTED WELL ○
PROPOSED WELL ●

ALABAMA REGISTERED
No. 24329
PROFESSIONAL
SURVEYOR
STEVEN G. FAULKNER

NAD27 COORDINATES

LATITUDE:	33.14858
LONGITUDE:	86.95902
NORTHING:	1145694.93
EASTING:	665582.31

LOCATION: GURNEE FIELD
WELL NAME: SEGCO-KCB 4-10-5
UNIT BOUNDARY: W 1/2 - SE 1/4
MINERAL OWNER: Segco-KCB
SURFACE OWNER: John Hancock

CDX Gas, L.L.C.

525 ENERGY CENTER BLVD., SUITE 1604

Sequoya Project

DATE	DESCRIPTION	CHECKED BY
DATE: 10/18/04	DRAWN BY: E M H	FILE: CDX_PLT_04

Faulkner Surveying
LICENSED PROFESSIONAL SURVEYORS
P.O. BOX 40270 / 1701 HOLT ROAD NORTHEAST / HOLT, ALABAMA 35404 / (205) 553-8777

RPB 172 613

LOCATION: SECTION 4 , TOWNSHIP 22 SOUTH, RANGE 4 WEST, SHELBY COUNTY, ALABAMA

20060621000298120 15/73 $227.00
Shelby Cnty Judge of Probate,AL
06/21/2006 01:20:53PM FILED/CERT

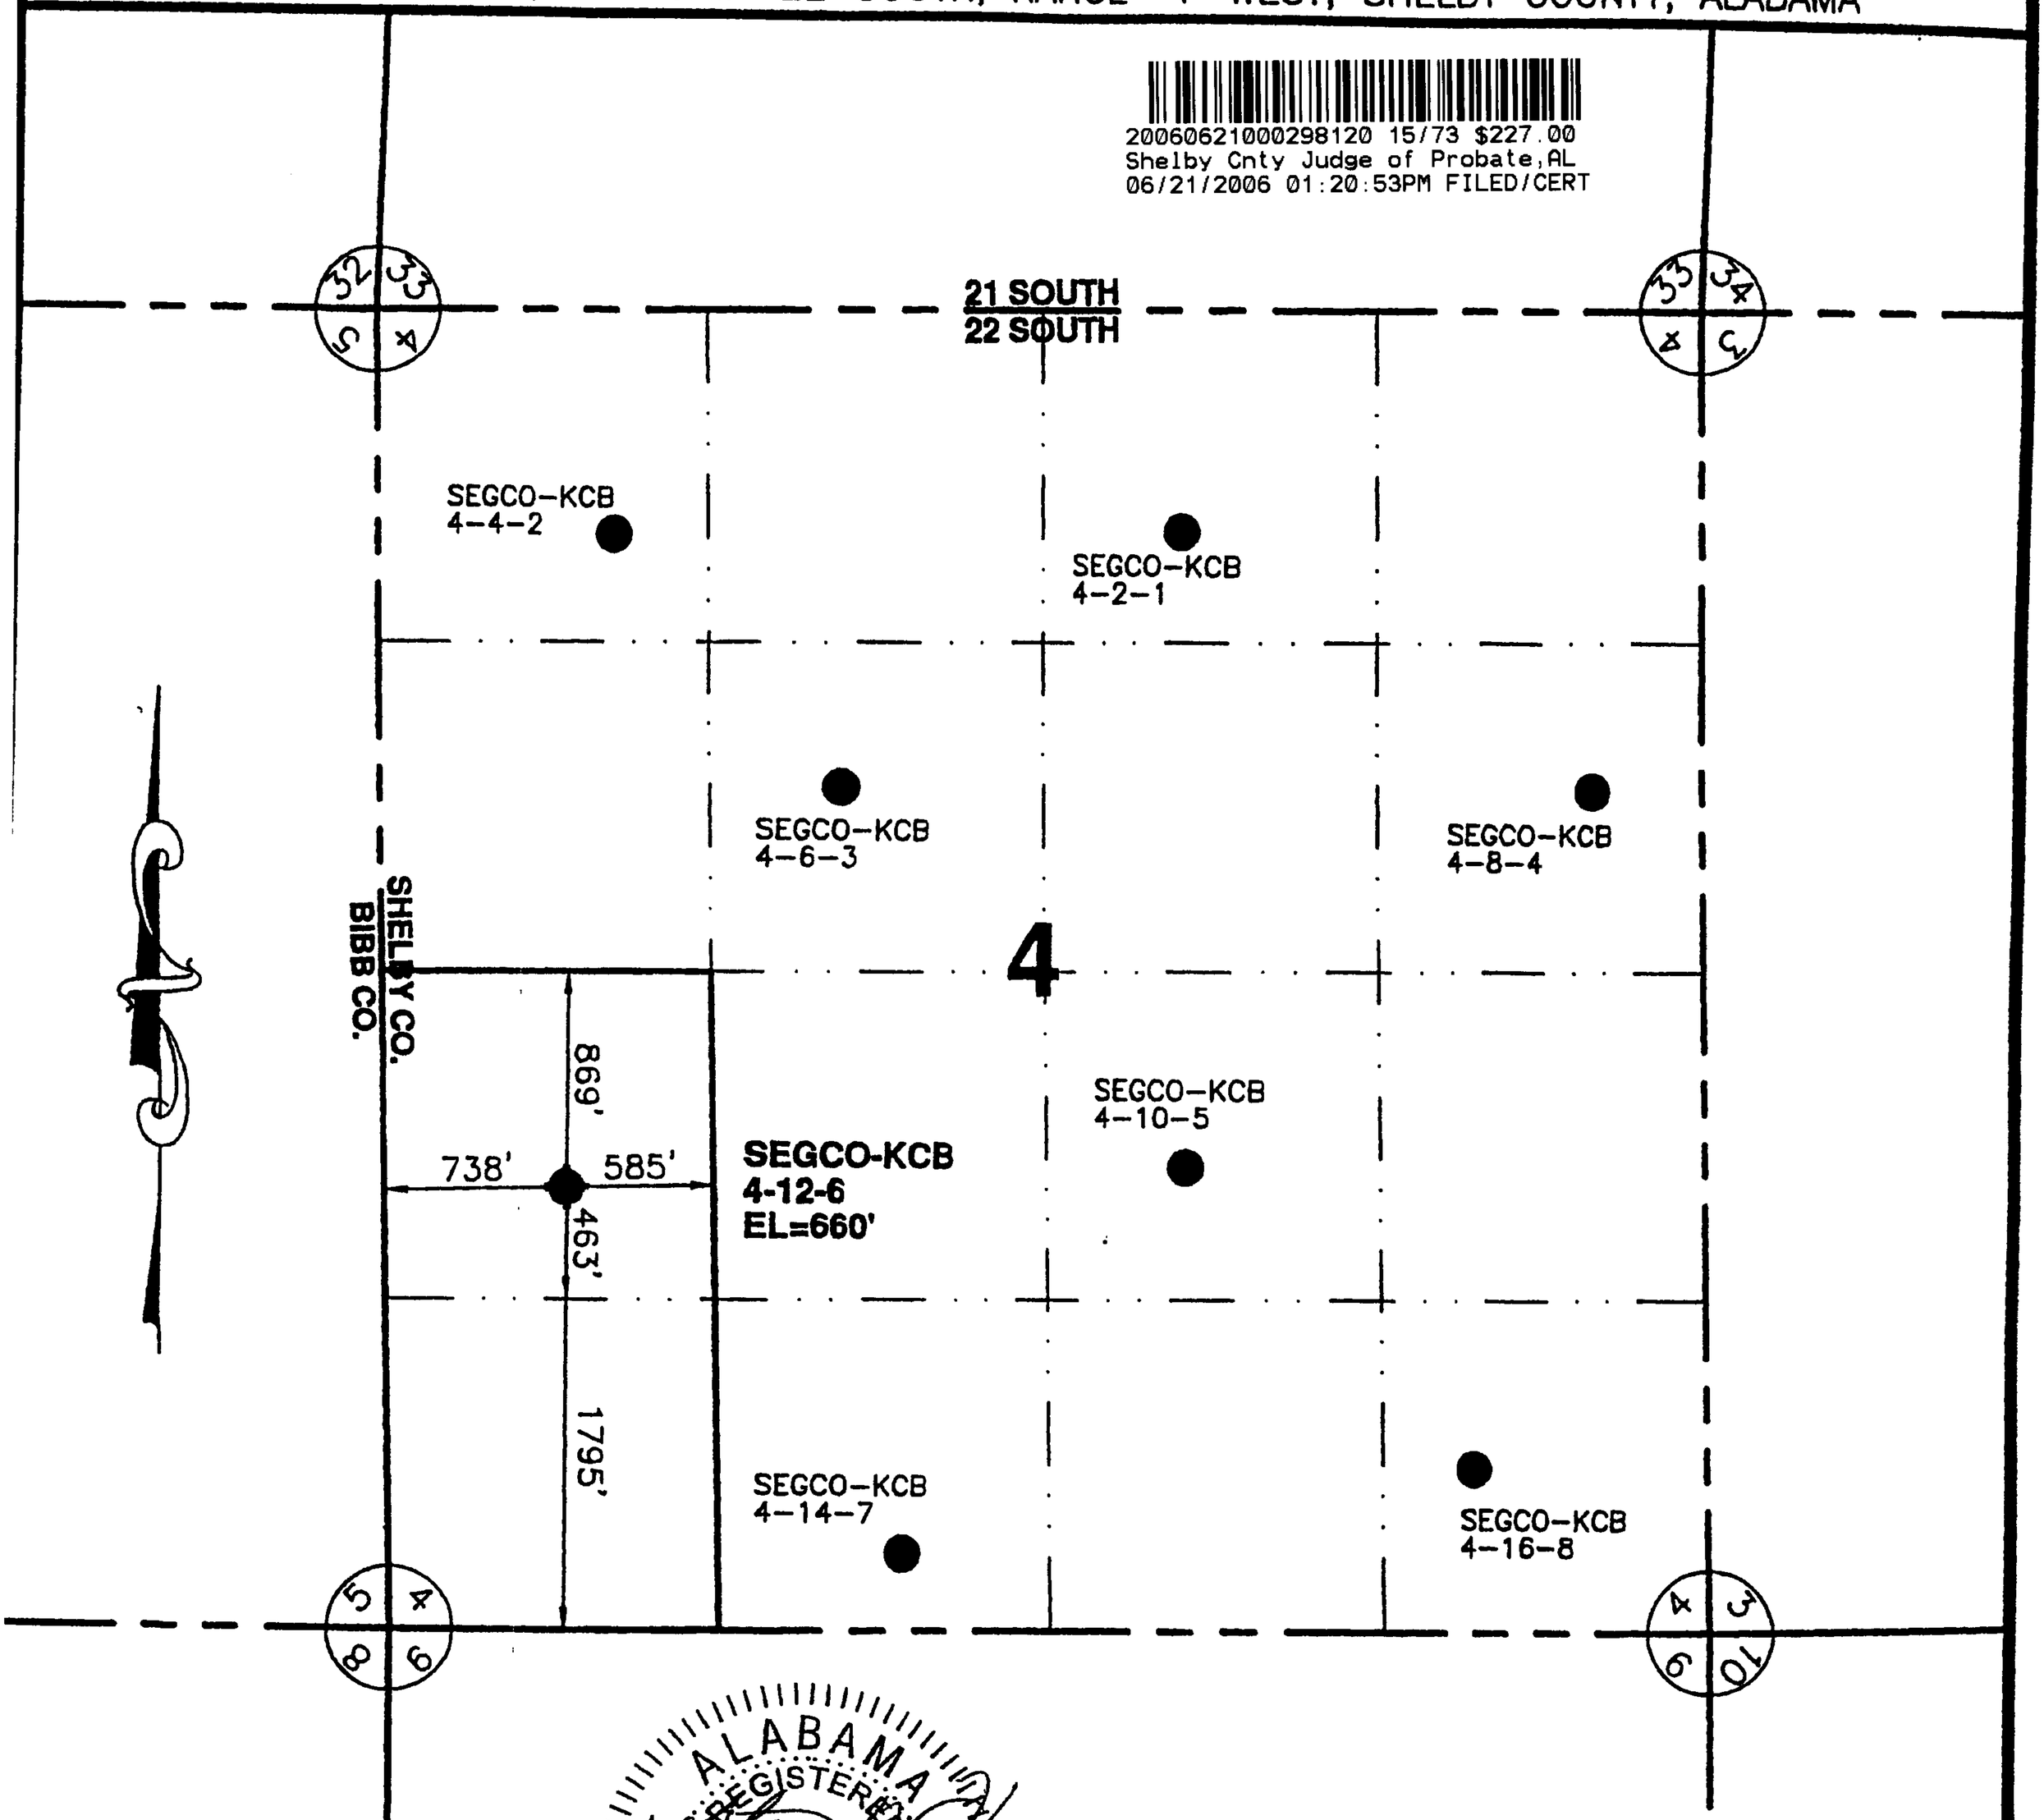

ALABAMA REGISTERED No. 24329 PROFESSIONAL SURVEYOR STEVEN G. FAULKNER

LEGEND:
EXISTING OR PERMITTED WELL ○
PROPOSED WELL ●

NAD27 COORDINATES

LATITUDE:	33.14833
LONGITUDE:	86.96711
NORTHING:	1145592.39
EASTING:	663107.03

LOCATION: GURNEE FIELD
WELL NAME: SEGCO-KCB 4-12-6
UNIT BOUNDARY: W 1/2 - SW 1/4
MINERAL OWNER: Segco-KCB
SURFACE OWNER: John Hancock

Faulkner Surveying
LICENSED PROFESSIONAL SURVEYORS
P.O. BOX 40270 / 1701 HOLT ROAD NORTHEAST / HOLT, ALABAMA 35404 / (205) 553-8333

CDX Gas, L.L.C.

525 ENERGY CENTER BLVD., SUITE 1604

Sequoya Project

DATE	DESCRIPTION	CHECKED BY

DATE: 10/18/04	DRAWN BY: E M H	FILE: CDX_PLT_04
SCALE: 1"=1000'	CHECKED BY: S G F	Job No.: 04-102

LOCATION: SECTION 4 , TOWNSHIP 22 SOUTH, RANGE 4 WEST, SHELBY COUNTY, ALABAMA

20060621000298120 16/73 $227.00
Shelby Cnty Judge of Probate,AL
06/21/2006 01:20:53PM FILED/CERT

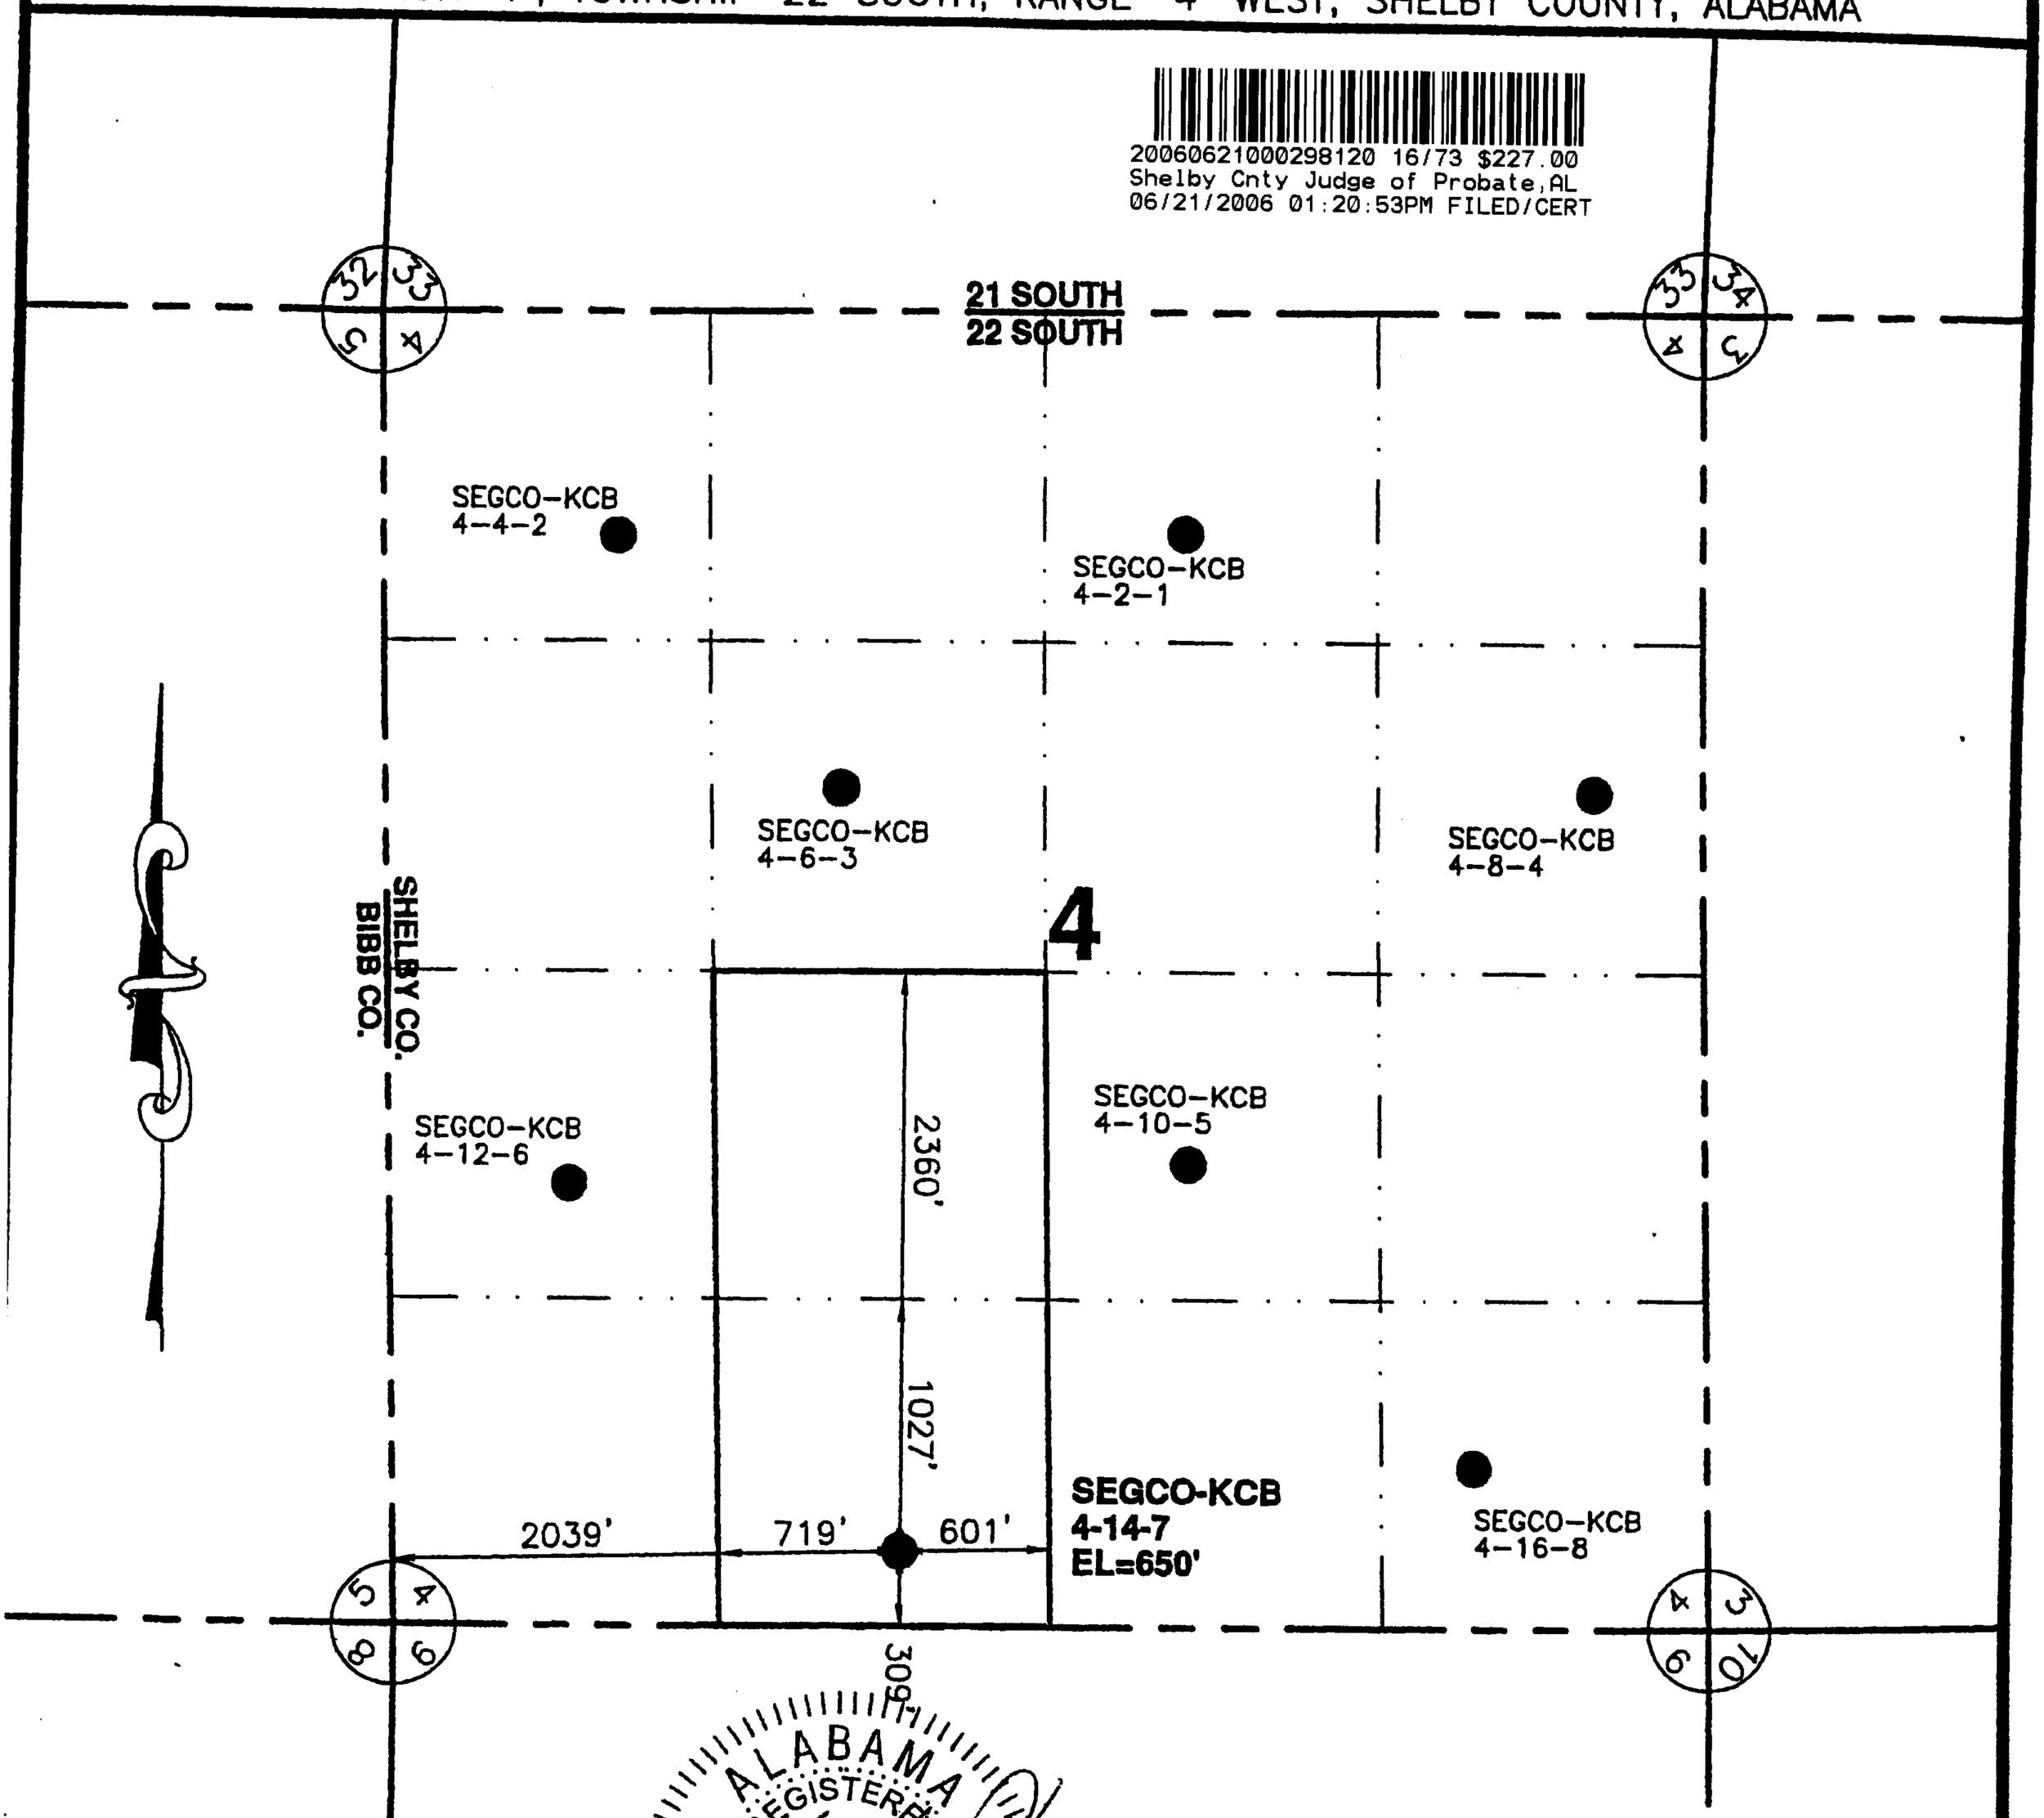

ALABAMA REGISTERED No. 24329 PROFESSIONAL SURVEYOR STEVEN G. FAULKNER

LEGEND:
EXISTING OR PERMITTED WELL ○
PROPOSED WELL ●

NAD27 COORDINATES

LATITUDE:	33.14425
LONGITUDE:	86.96275
NORTHING:	1144112.32
EASTING:	664448.57

LOCATION: GURNEE FIELD
WELL NAME: SEGCO-KCB 4-14-7
UNIT BOUNDARY: E 1/2 - SW 1/4
MINERAL OWNER: Segco-KCB
SURFACE OWNER: John Hancock

CDX Gas, L.L.C.

525 ENERGY CENTER BLVD., SUITE 1604

Sequoya Project

DATE	DESCRIPTION	CHECKED BY
DATE: 10/18/04	DRAWN BY: E M H	FILE: CDX_PLT_04

Faulkner Surveying
LICENSED PROFESSIONAL SURVEYORS
P.O. BOX 40270 / 1701 HOLT ROAD NORTHEAST / HOLT, ALABAMA 35404 / (205) 553-0777

LOCATION: SECTION 4 , TOWNSHIP 22 SOUTH, RANGE 4 WEST, SHELBY COUNTY, ALABAMA

20060621000298120 17/73 $227.00
Shelby Cnty Judge of Probate,AL
06/21/2006 01:20:53PM FILED/CERT

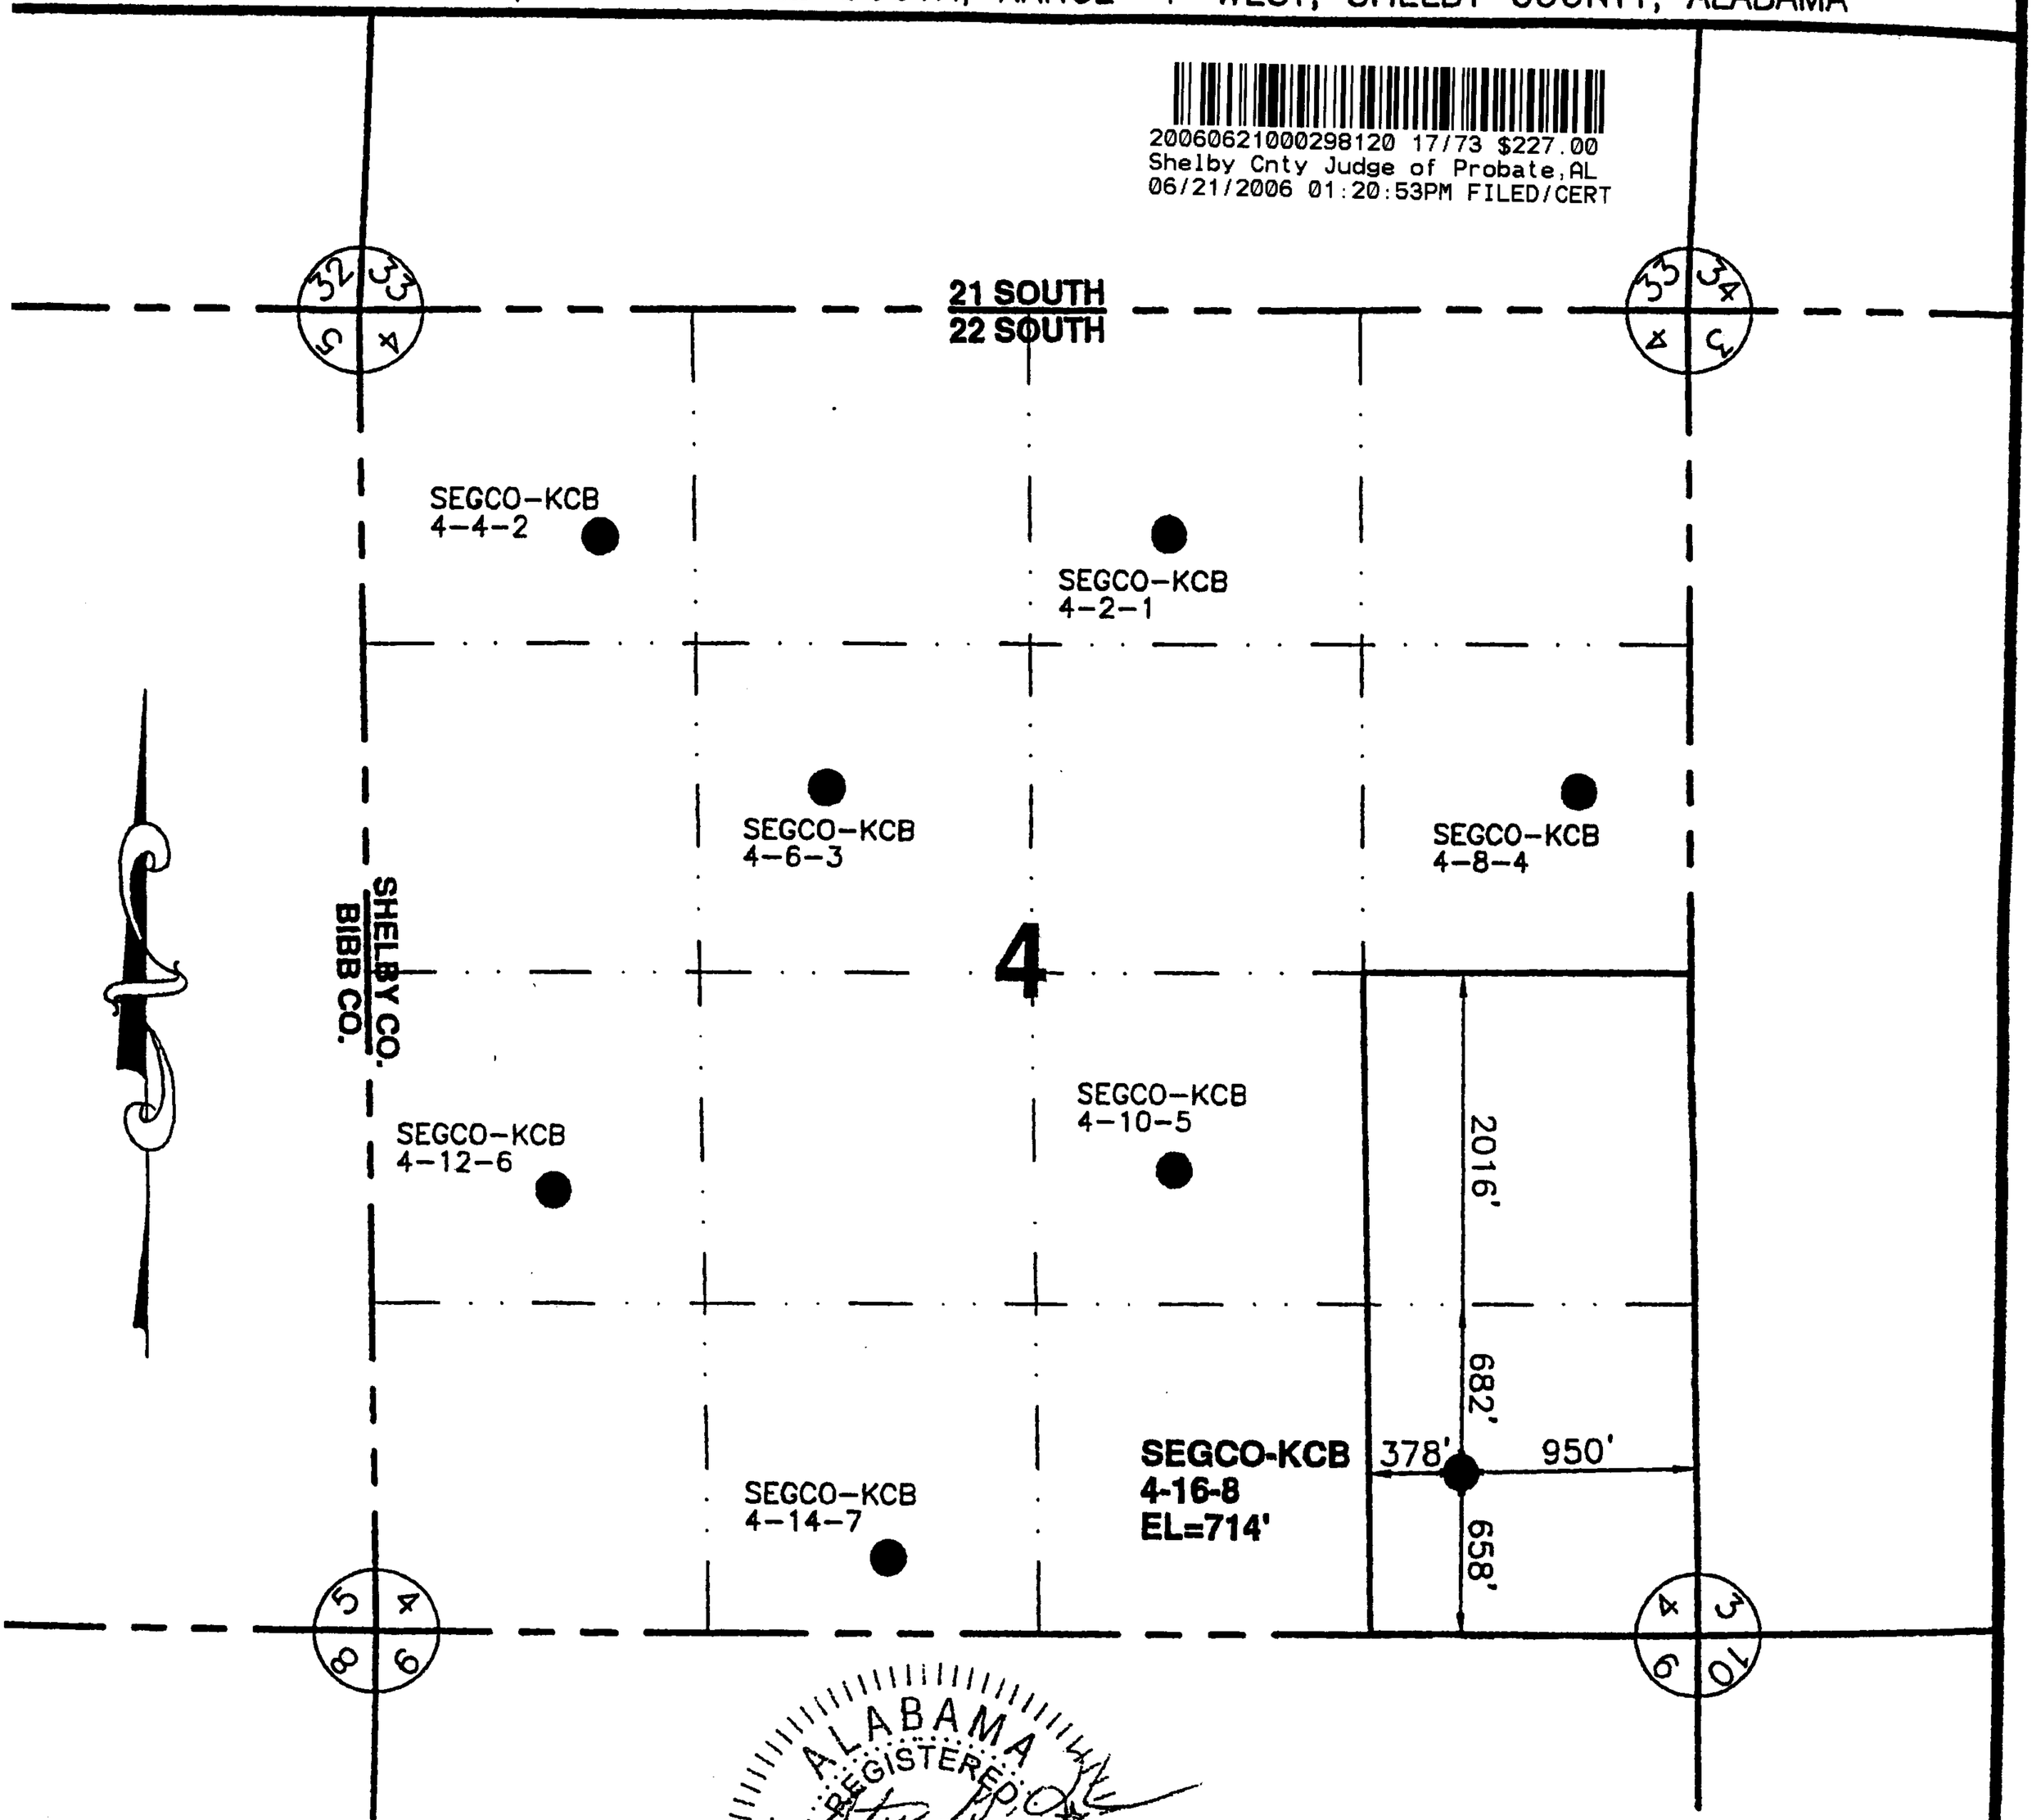

NAD27 COORDINATES

LATITUDE:	33.14521
LONGITUDE:	86.95526
NORTHING:	1144473.64
EASTING:	666740.20

LEGEND:
EXISTING OR PERMITTED WELL ○
PROPOSED WELL ●

ALABAMA REGISTERED No. 24329 PROFESSIONAL SURVEYOR STEVEN G. FAULKNER

LOCATION: GURNEE FIELD
WELL NAME: SEGCO-KCB 4-16-8
UNIT BOUNDARY: E 1/2 - SE 1/4
MINERAL OWNER: Segco-KCB
SURFACE OWNER: John Hancock

Faulkner Surveying
LICENSED PROFESSIONAL SURVEYORS

CDX Gas, L.L.C.

525 ENERGY CENTER BLVD., SUITE 1604

Sequoya Project

DATE	DESCRIPTION	CHECKED BY

DATE: 10/18/04 | DRAWN BY: E M H | FILE: CDX_PLT_04

LOCATION: SECTION 5, TOWNSHIP 22 SOUTH, RANGE 4 WEST, BIBB COUNTY, ALABAMA

20060621000298120 18/73 $227.00
Shelby Cnty Judge of Probate,AL
06/21/2006 01:20:53PM FILED/CERT

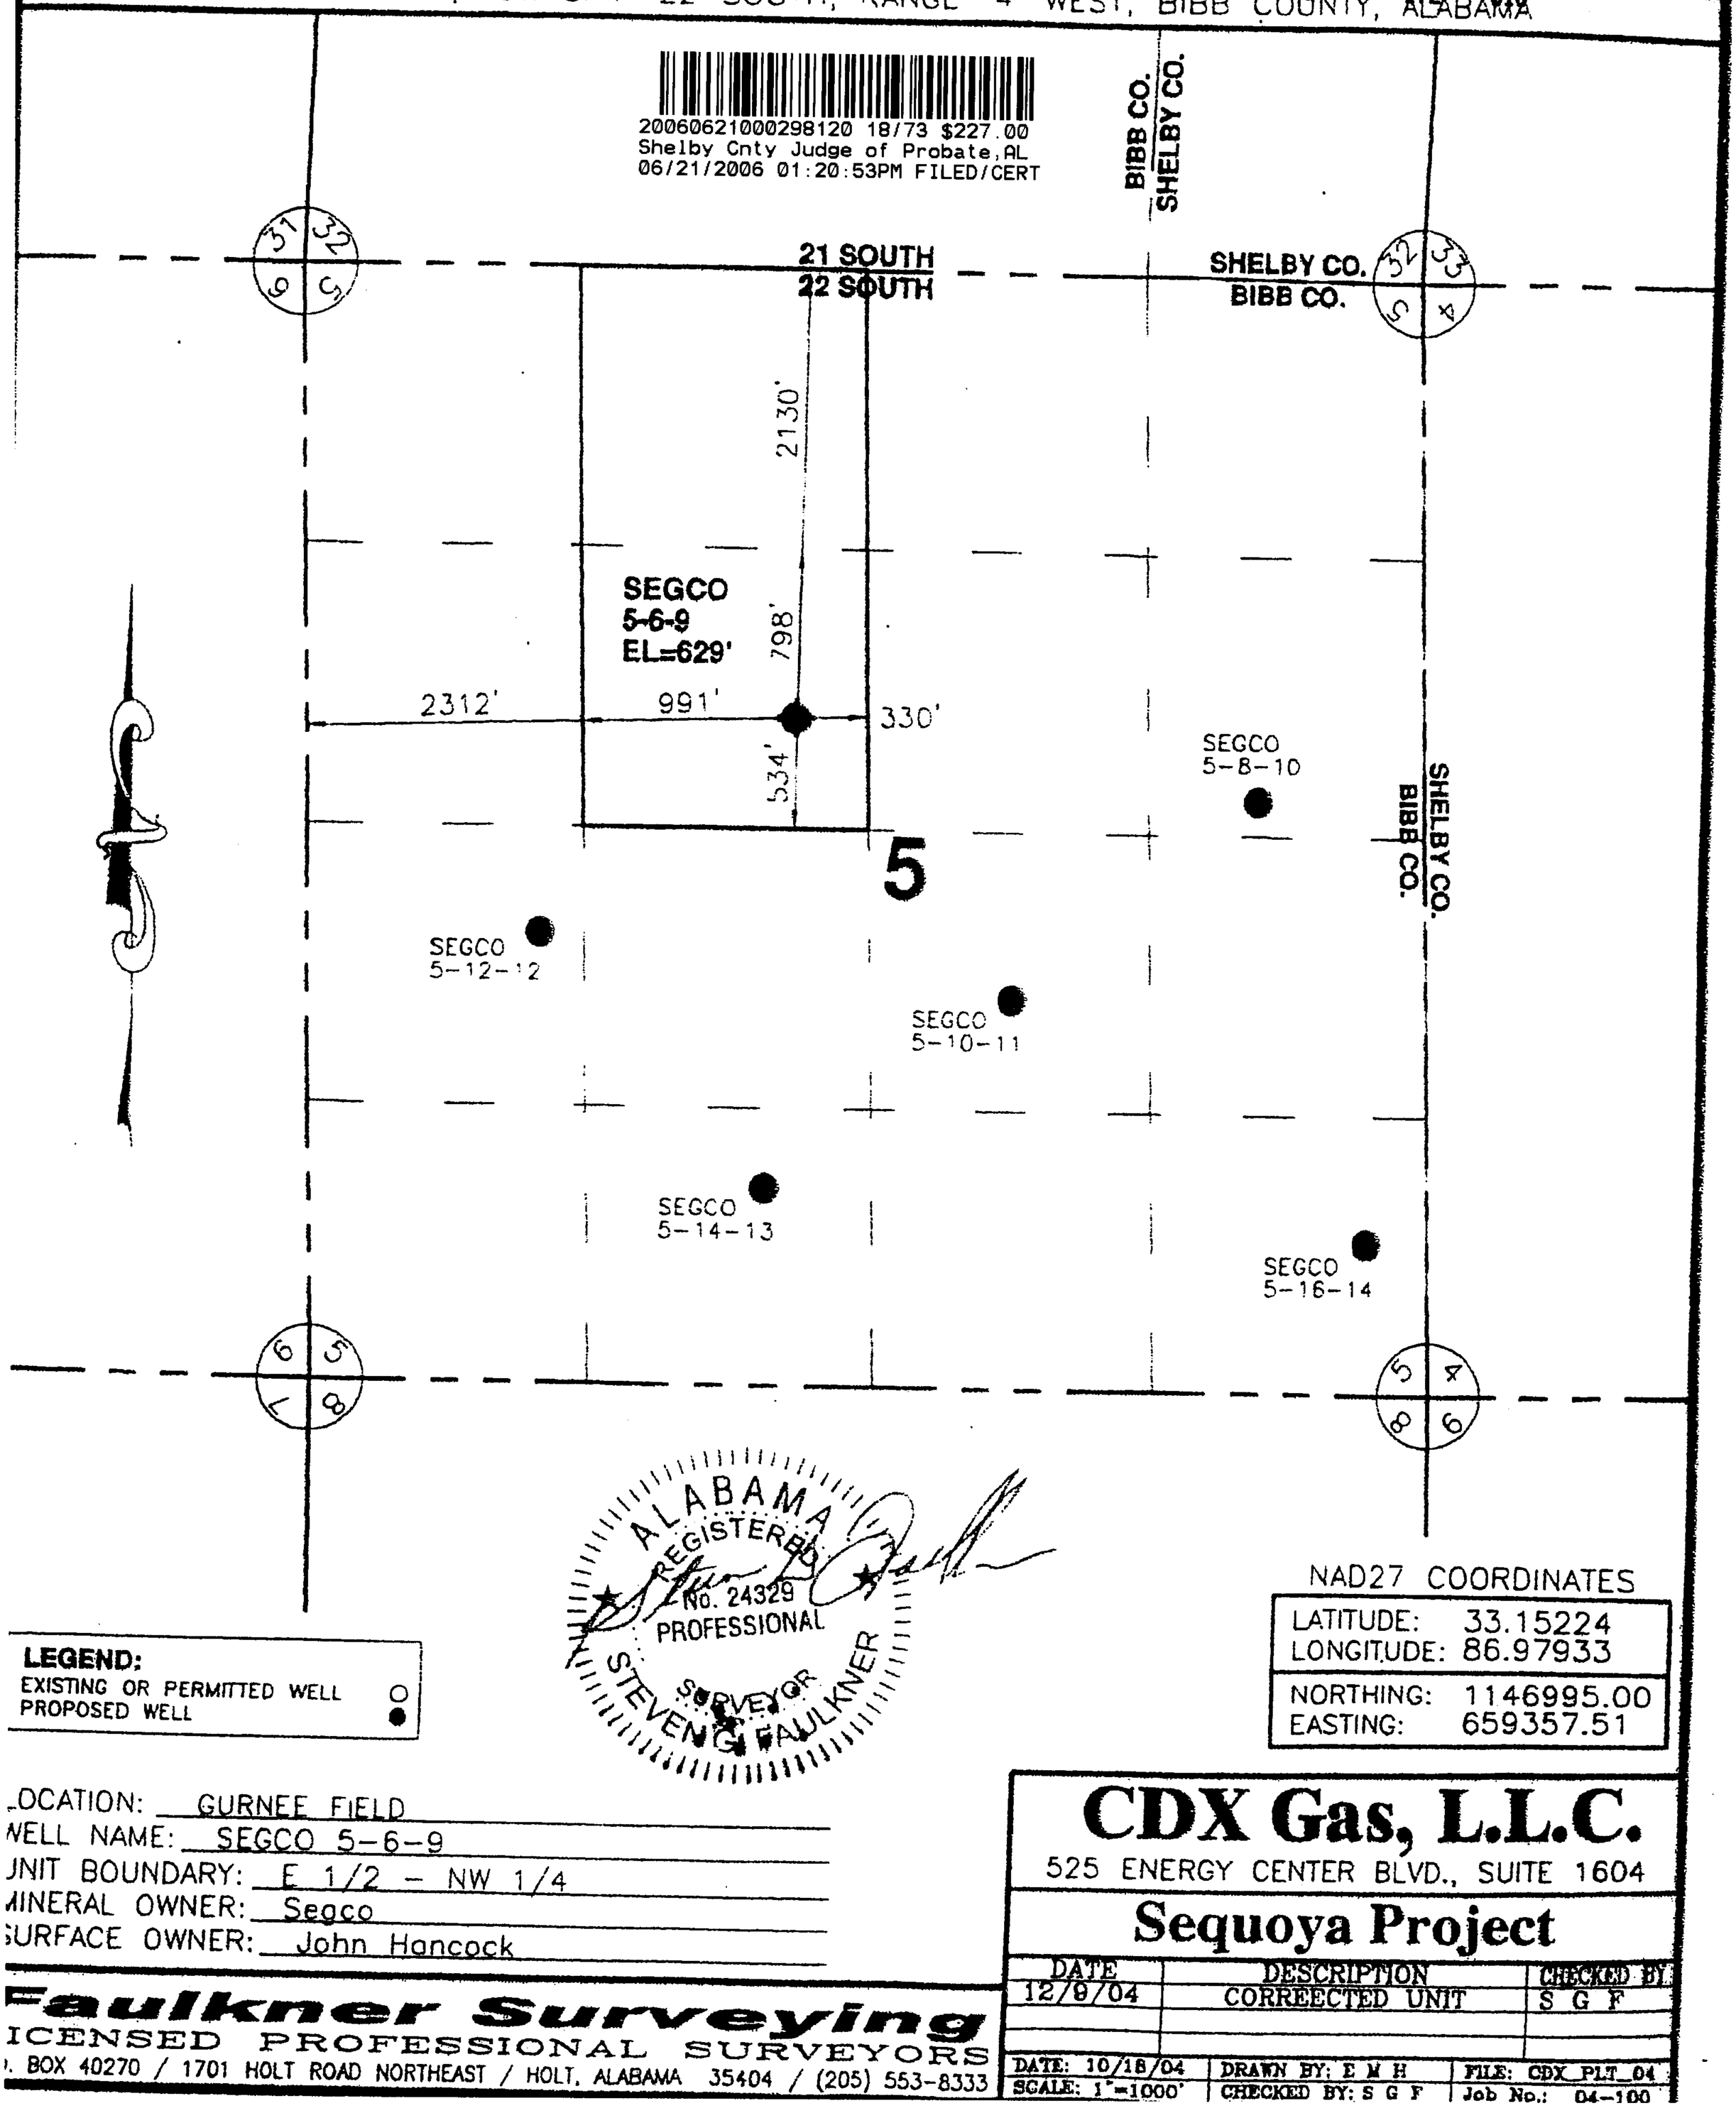

LEGEND:
EXISTING OR PERMITTED WELL ○
PROPOSED WELL ●

ALABAMA REGISTERED No. 24329 PROFESSIONAL SURVEYOR STEVEN G FAULKNER

NAD27 COORDINATES

LATITUDE:	33.15224
LONGITUDE:	86.97933
NORTHING:	1146995.00
EASTING:	659357.51

LOCATION: GURNEE FIELD
WELL NAME: SEGCO 5-6-9
UNIT BOUNDARY: E 1/2 - NW 1/4
MINERAL OWNER: Segco
SURFACE OWNER: John Hancock

CDX Gas, L.L.C.

525 ENERGY CENTER BLVD., SUITE 1604

Sequoya Project

DATE	DESCRIPTION	CHECKED BY
12/9/04	CORRECTED UNIT	S G F

DATE: 10/18/04 | DRAWN BY: E M H | FILE: CDX_PLT_04
SCALE: 1"=1000' | CHECKED BY: S G F | Job No.: 04-100

Faulkner Surveying
LICENSED PROFESSIONAL SURVEYORS
P. O. BOX 40270 / 1701 HOLT ROAD NORTHEAST / HOLT, ALABAMA 35404 / (205) 553-8333

LOCATION: SECTION 5 , TOWNSHIP 22 SOUTH, RANGE 4 WEST, BIBB COUNTY, ALABAMA

20060621000298120 19/73 $227.00
Shelby Cnty Judge of Probate,AL
06/21/2006 01:20:53PM FILED/CERT

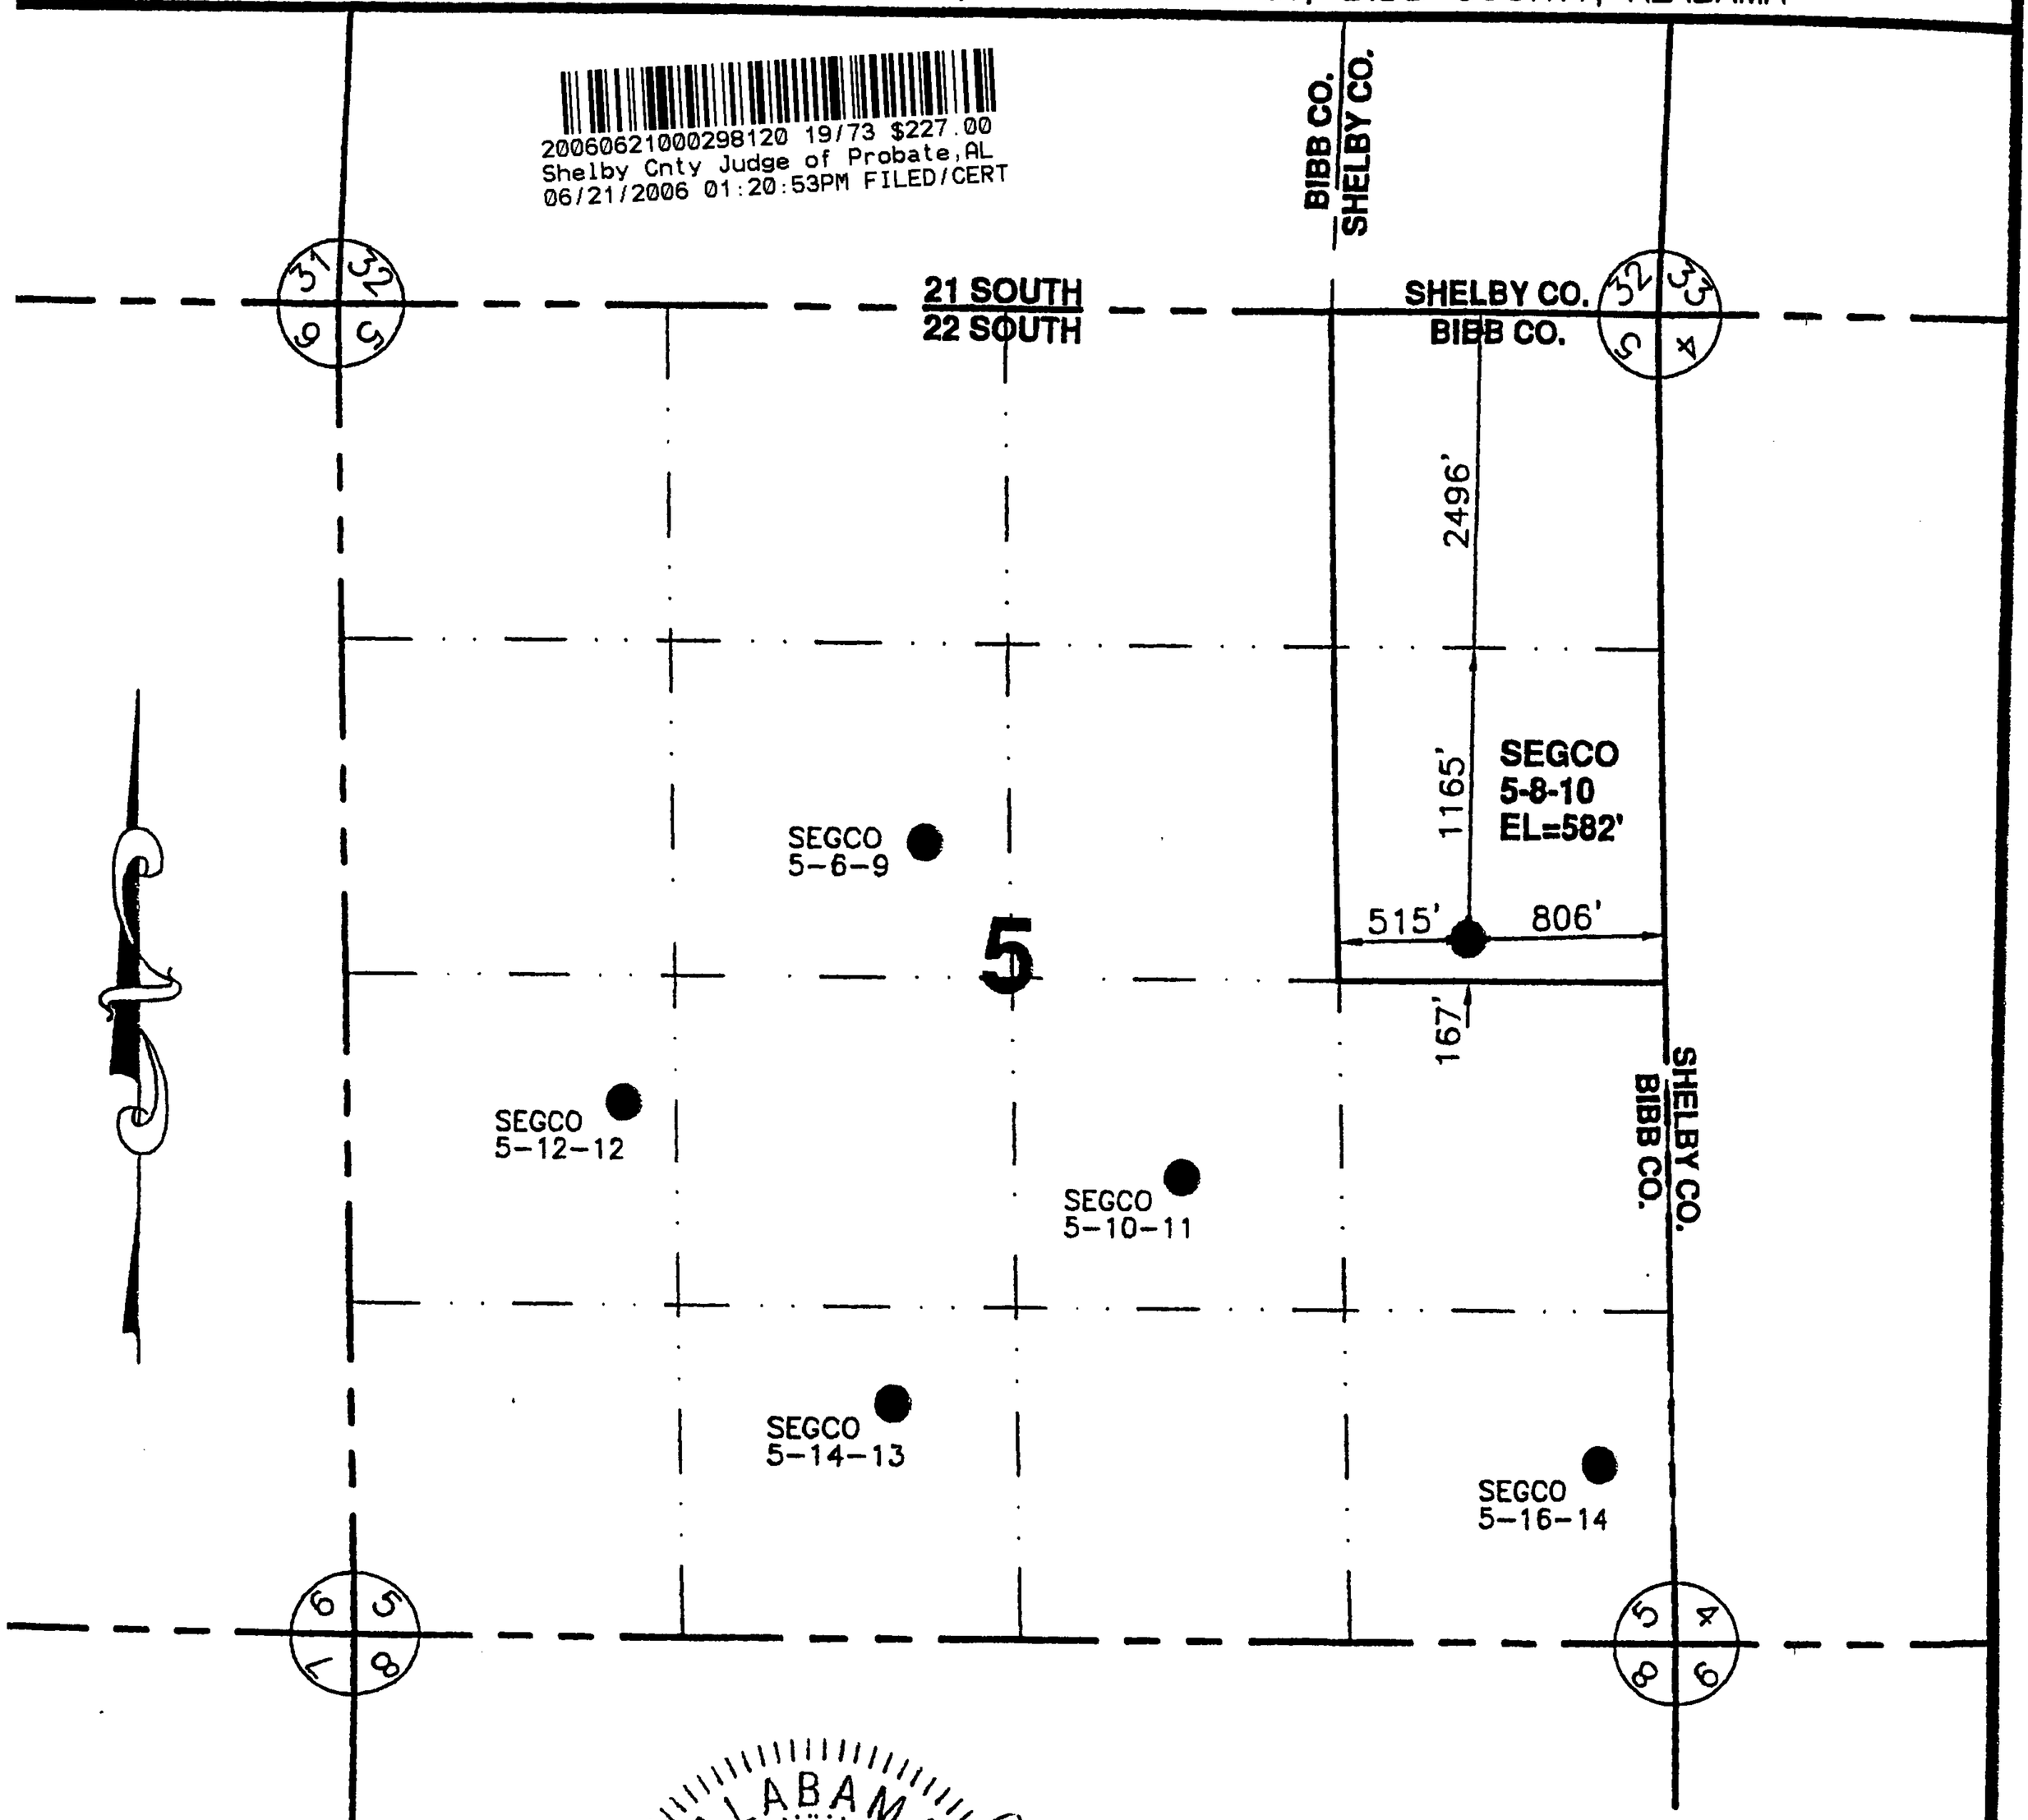

LEGEND:
EXISTING OR PERMITTED WELL ○
PROPOSED WELL ●

ALABAMA REGISTERED No. 24329 PROFESSIONAL SURVEYOR STEVEN G. FAULKNER

NAD27 COORDINATES

LATITUDE:	33.15119
LONGITUDE:	86.97222
NORTHING:	1146624.14
EASTING:	661535.49

LOCATION: GURNEE FIELD
WELL NAME: SEGCO 5-8-10
UNIT BOUNDARY: E 1/2 - NE 1/4
MINERAL OWNER: Segco
SURFACE OWNER: John Hancock

CDX Gas, L.L.C.
525 ENERGY CENTER BLVD., SUITE 1604

Sequoya Project

DATE	DESCRIPTION	CHECKED BY

Faulkner Surveying

LOCATION: SECTION 5 , TOWNSHIP 22 SOUTH, RANGE 4 WEST, BIBB COUNTY, ALABAMA

20060621000298120 20/73 $227.00
Shelby Cnty Judge of Probate,AL
06/21/2006 01:20:53PM FILED/CERT

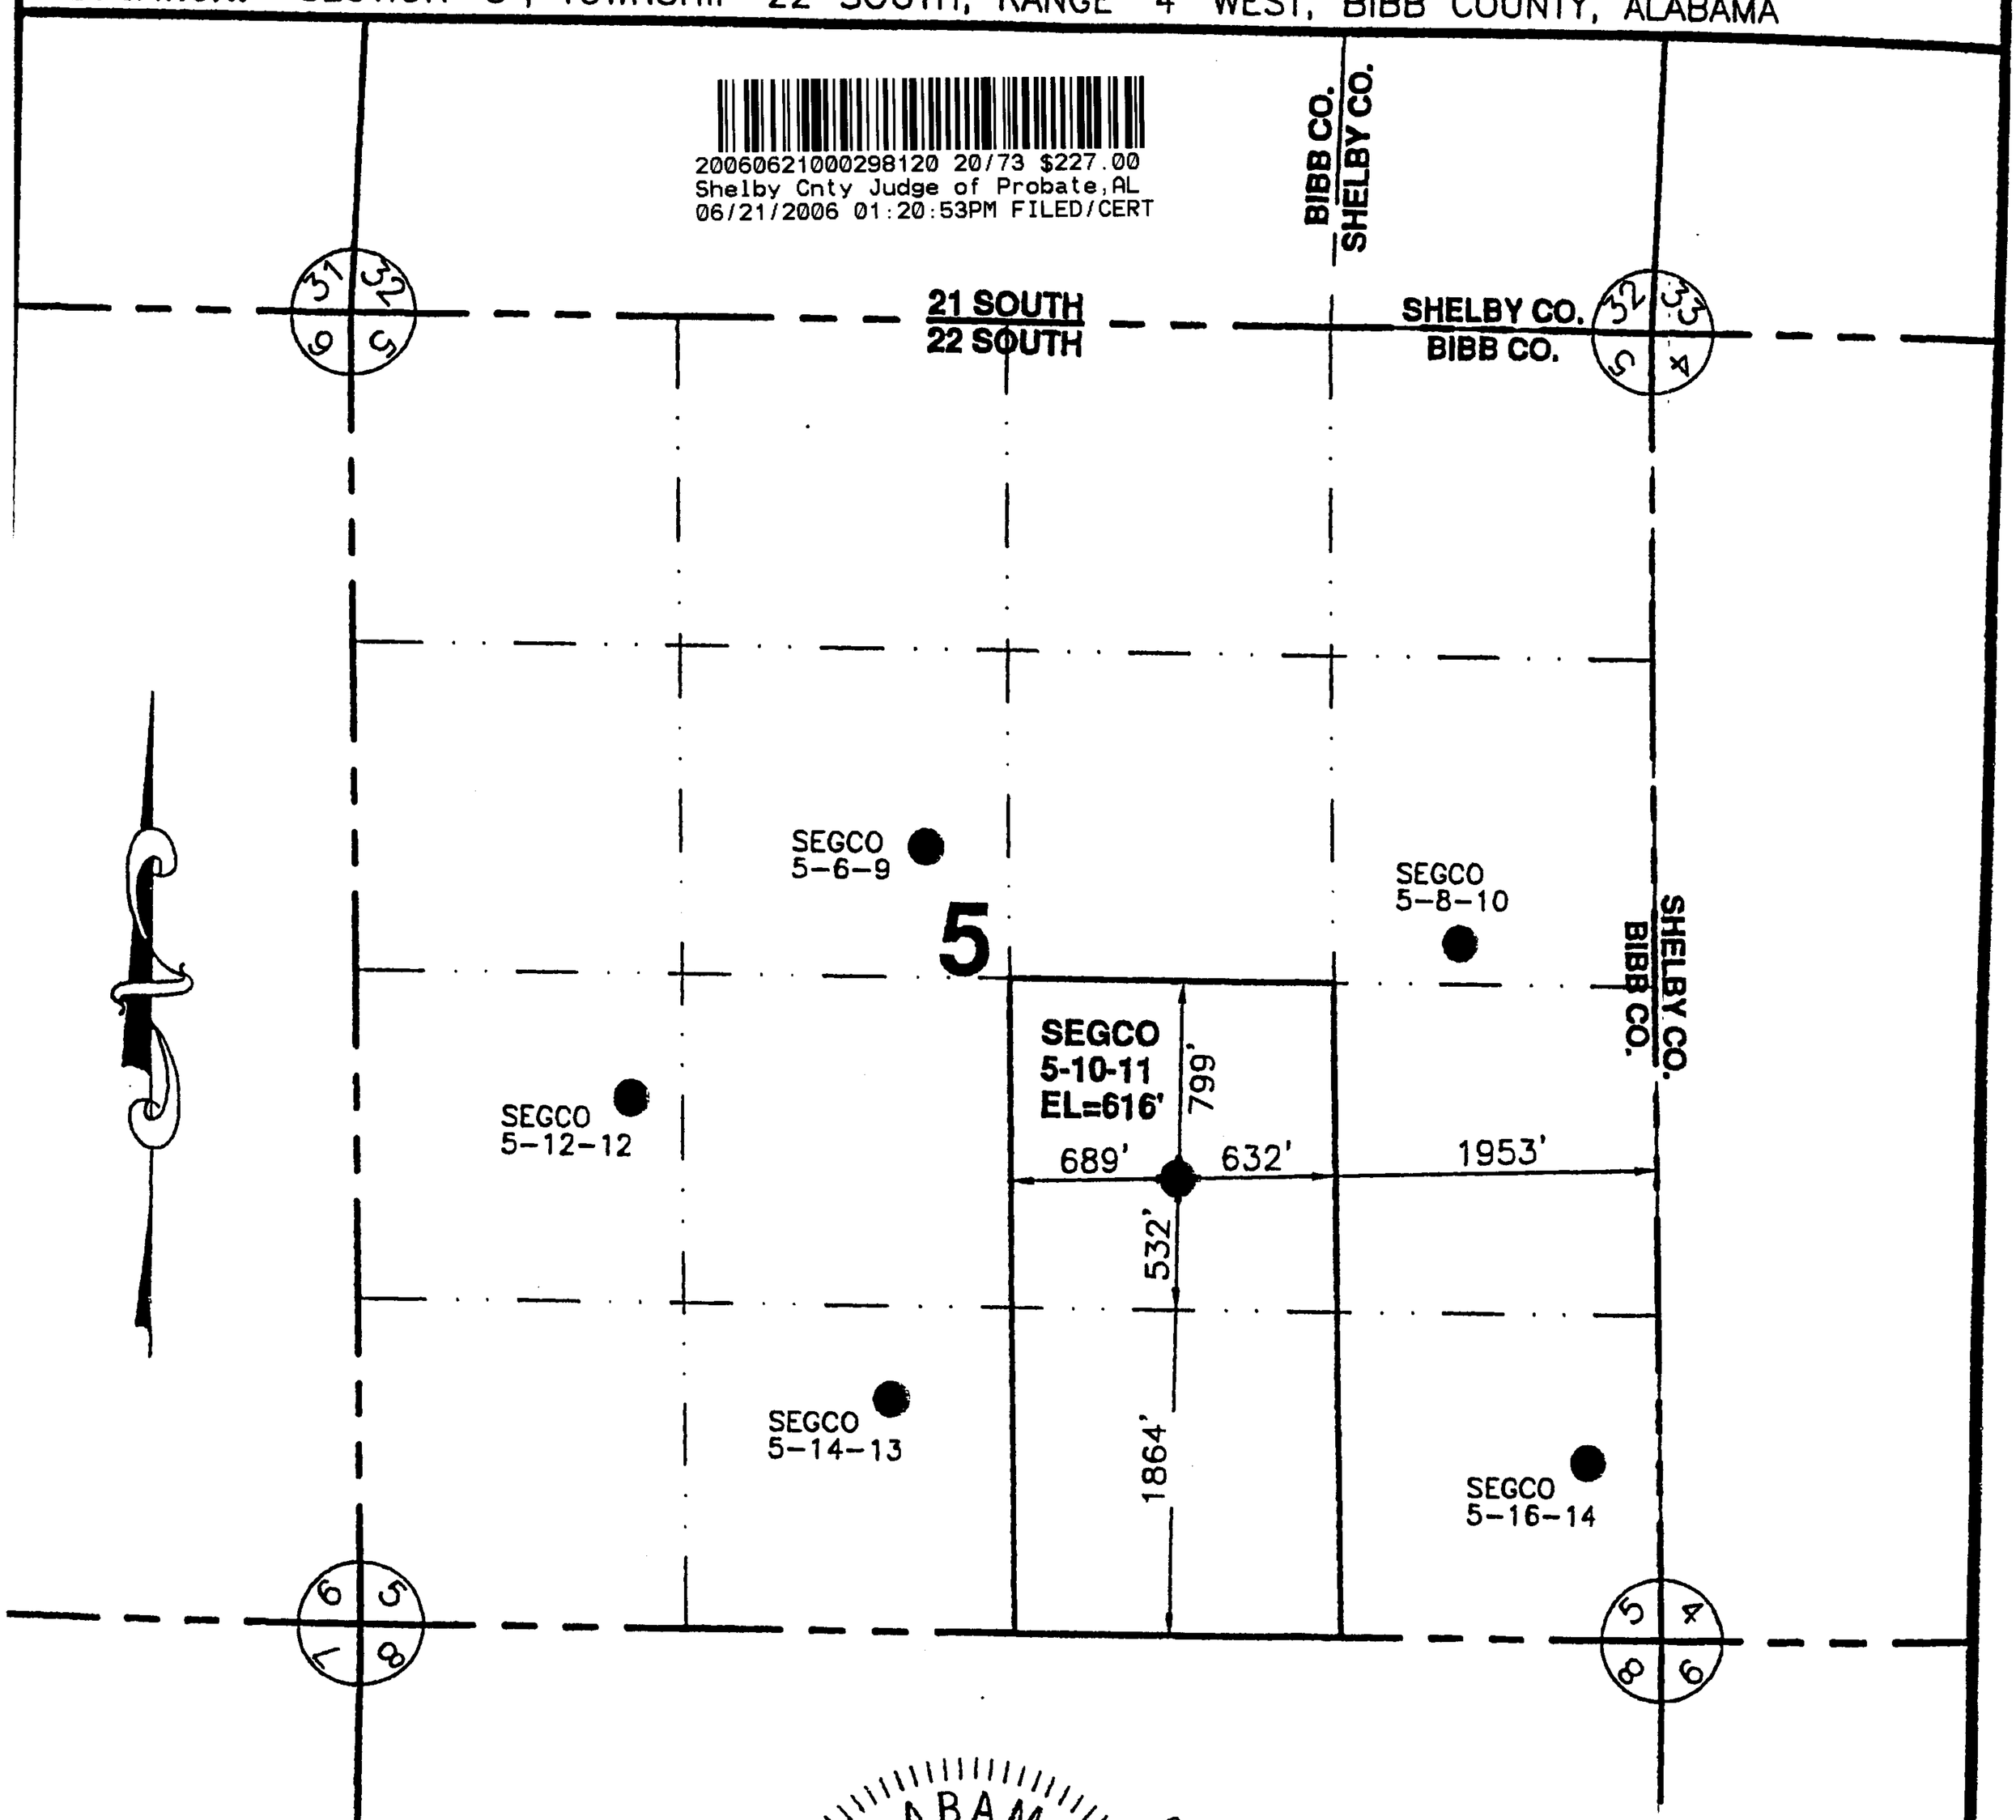

LEGEND:
EXISTING OR PERMITTED WELL ○
PROPOSED WELL ●

ALABAMA REGISTERED No. 24329 PROFESSIONAL SURVEYOR STEVEN G. FAULKNER

NAD27 COORDINATES

LATITUDE:	33.14856
LONGITUDE:	86.97590
NORTHING:	1145660.18
EASTING:	660414.04

LOCATION: GURNEE FIELD
WELL NAME: SEGCO 5-10-11
UNIT BOUNDARY: W 1/2 - SE 1/4
MINERAL OWNER: Segco
SURFACE OWNER: John Hancock

CDX Gas, L.L.C.
525 ENERGY CENTER BLVD., SUITE 1604

Sequoya Project

DATE	DESCRIPTION	CHECKED BY

Faulkner Surveying
LICENSED PROFESSIONAL SURVEYORS

RPB 172 619

LOCATION: SECTION 5 , TOWNSHIP 22 SOUTH, RANGE 4 WEST, BIBB COUNTY, ALABAMA

20060621000298120 21/73 $227.00
Shelby Cnty Judge of Probate,AL
06/21/2006 01:20:53PM FILED/CERT

BIBB CO.
SHELBY CO.

21 SOUTH
22 SOUTH

SHELBY CO.
BIBB CO.

5

SEGCO
5-6-9

SEGCO
5-8-10

SEGCO
5-10-11

SEGCO
5-14-13

SEGCO
5-16-14

SEGCO
5-12-12
EL=616'

1114'
510'
207'
822'
2154'

SHELBY CO.
BIBB CO.

ALABAMA REGISTERED No. 24329 PROFESSIONAL SURVEYOR STEVEN G. FAULKNER

NAD27 COORDINATES

LATITUDE:	33.14940
LONGITUDE:	86.98317
NORTHING:	1145954.07
EASTING:	658188.12

LEGEND:
EXISTING OR PERMITTED WELL ○
PROPOSED WELL ●

LOCATION: GURNEE FIELD
WELL NAME: SEGCO 5-12-12
UNIT BOUNDARY: W 1/2 - SW 1/4
MINERAL OWNER: Segco
SURFACE OWNER: John Hancock

Faulkner Surveying

CDX Gas, L.L.C.

525 ENERGY CENTER BLVD., SUITE 1604

Sequoya Project

DATE	DESCRIPTION	CHECKED BY

LOCATION: SECTION 5 , TOWNSHIP 22 SOUTH, RANGE 4 WEST, BIBB COUNTY, ALABAMA

20060621000298120 22/73 $227.00
Shelby Cnty Judge of Probate,AL
06/21/2006 01:20:53PM FILED/CERT

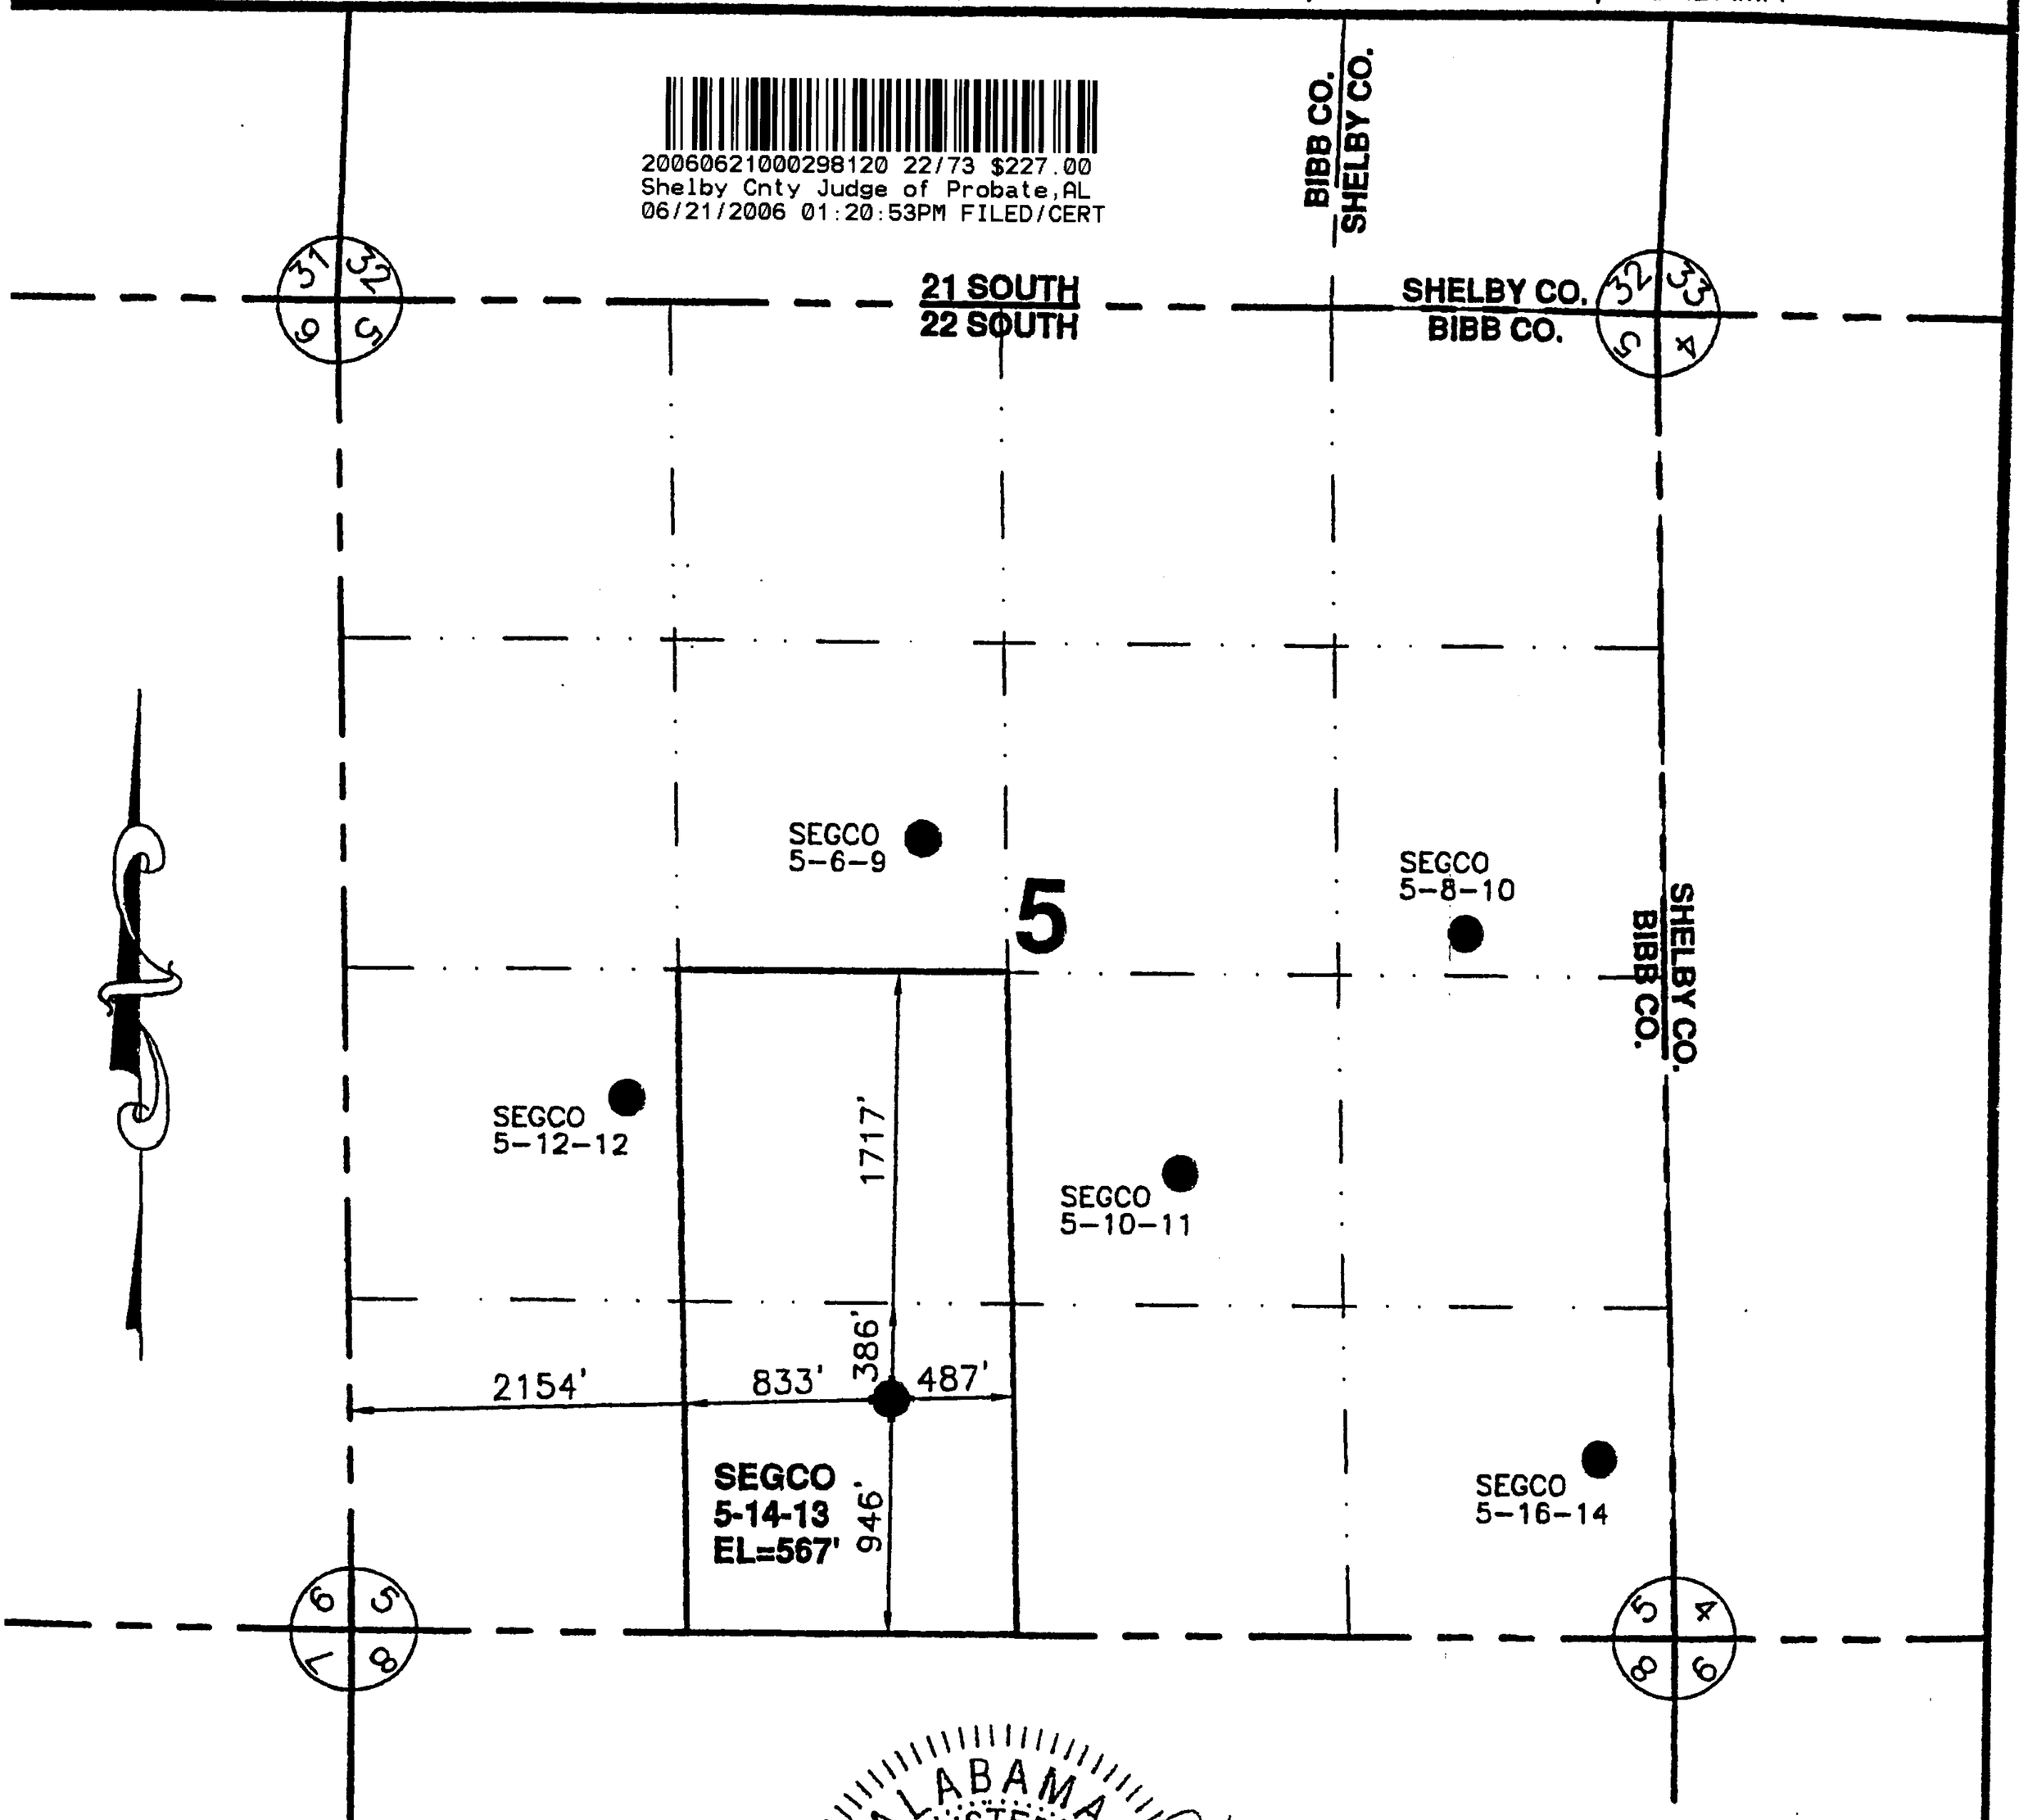

NAD27 COORDINATES

LATITUDE:	33.14606
LONGITUDE:	86.97968
NORTHING:	1144744.21
EASTING:	659262.36

LEGEND:
EXISTING OR PERMITTED WELL ○
PROPOSED WELL ●

ALABAMA REGISTERED No. 24329 PROFESSIONAL SURVEYOR STEVEN G. FAULKNER

LOCATION: GURNEE FIELD
WELL NAME: SEGCO 5-14-13
UNIT BOUNDARY: E 1/2 - SW 1/4
MINERAL OWNER: Segco
SURFACE OWNER: John Hancock

CDX Gas, L.L.C.
525 ENERGY CENTER BLVD., SUITE 1604

Sequoya Project

DATE	DESCRIPTION	CHECKED BY

Faulkner Surveying
LICENSED PROFESSIONAL SURVEYORS

LOCATION: SECTION 5 , TOWNSHIP 22 SOUTH, RANGE 4 WEST, BIBB COUNTY, ALABAMA

20060621000298120 23/73 $227.00
Shelby Cnty Judge of Probate,AL
06/21/2006 01:20:53PM FILED/CERT

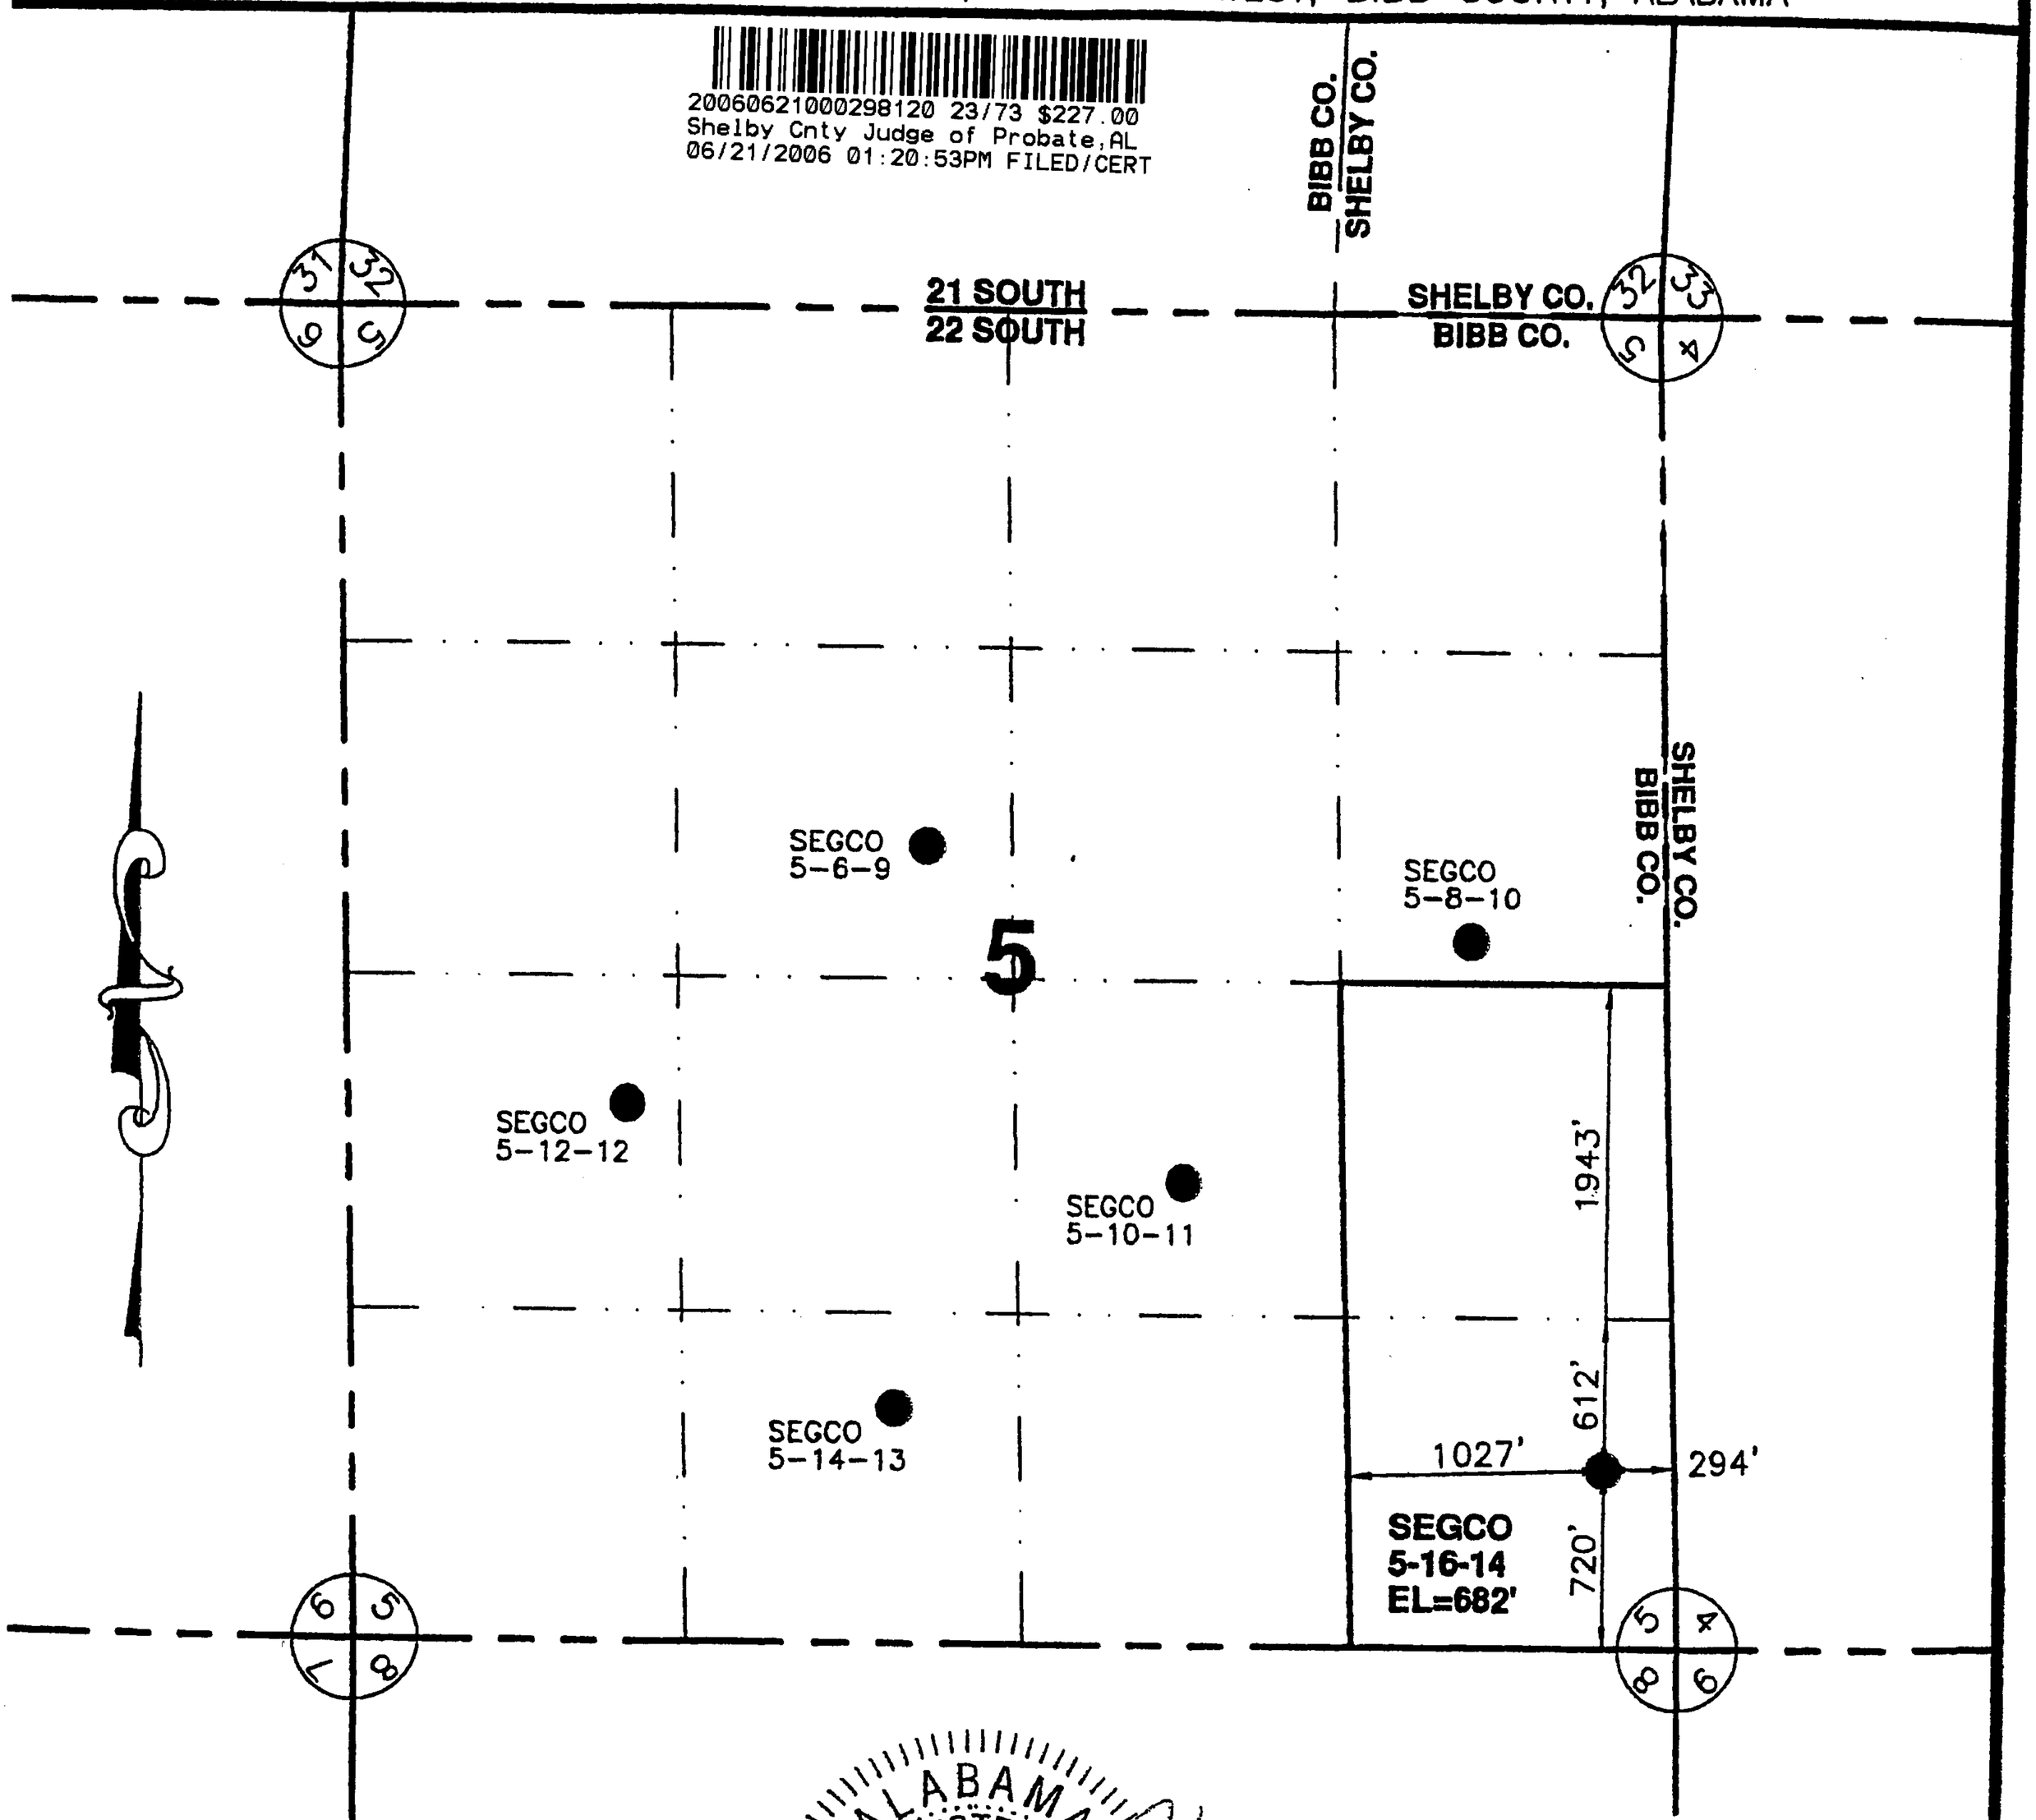

LEGEND:
EXISTING OR PERMITTED WELL ○
PROPOSED WELL ●

ALABAMA REGISTERED No. 24329 PROFESSIONAL SURVEYOR STEVEN G. FAULKNER

NAD27 COORDINATES

LATITUDE:	33.14538
LONGITUDE:	86.97040
NORTHING:	1144513.37
EASTING:	662104.32

LOCATION: GURNEE FIELD
WELL NAME: SEGCO 5-16-14
UNIT BOUNDARY: E 1/2 - SE 1/4
MINERAL OWNER: Segco
SURFACE OWNER: John Hancock

CDX Gas, L.L.C.

525 ENERGY CENTER BLVD., SUITE 1604

Sequoya Project

DATE	DESCRIPTION	CHECKED BY

Faulkner Surveying
LICENSED PROFESSIONAL SURVEYORS

LOCATION: SECTION 9 , TOWNSHIP 22 SOUTH, RANGE 4 WEST, SHELBY COUNTY, ALABAMA

20060621000298120 24/73 $227.00
Shelby Cnty Judge of Probate,AL
06/21/2006 01:20:53PM FILED/CERT

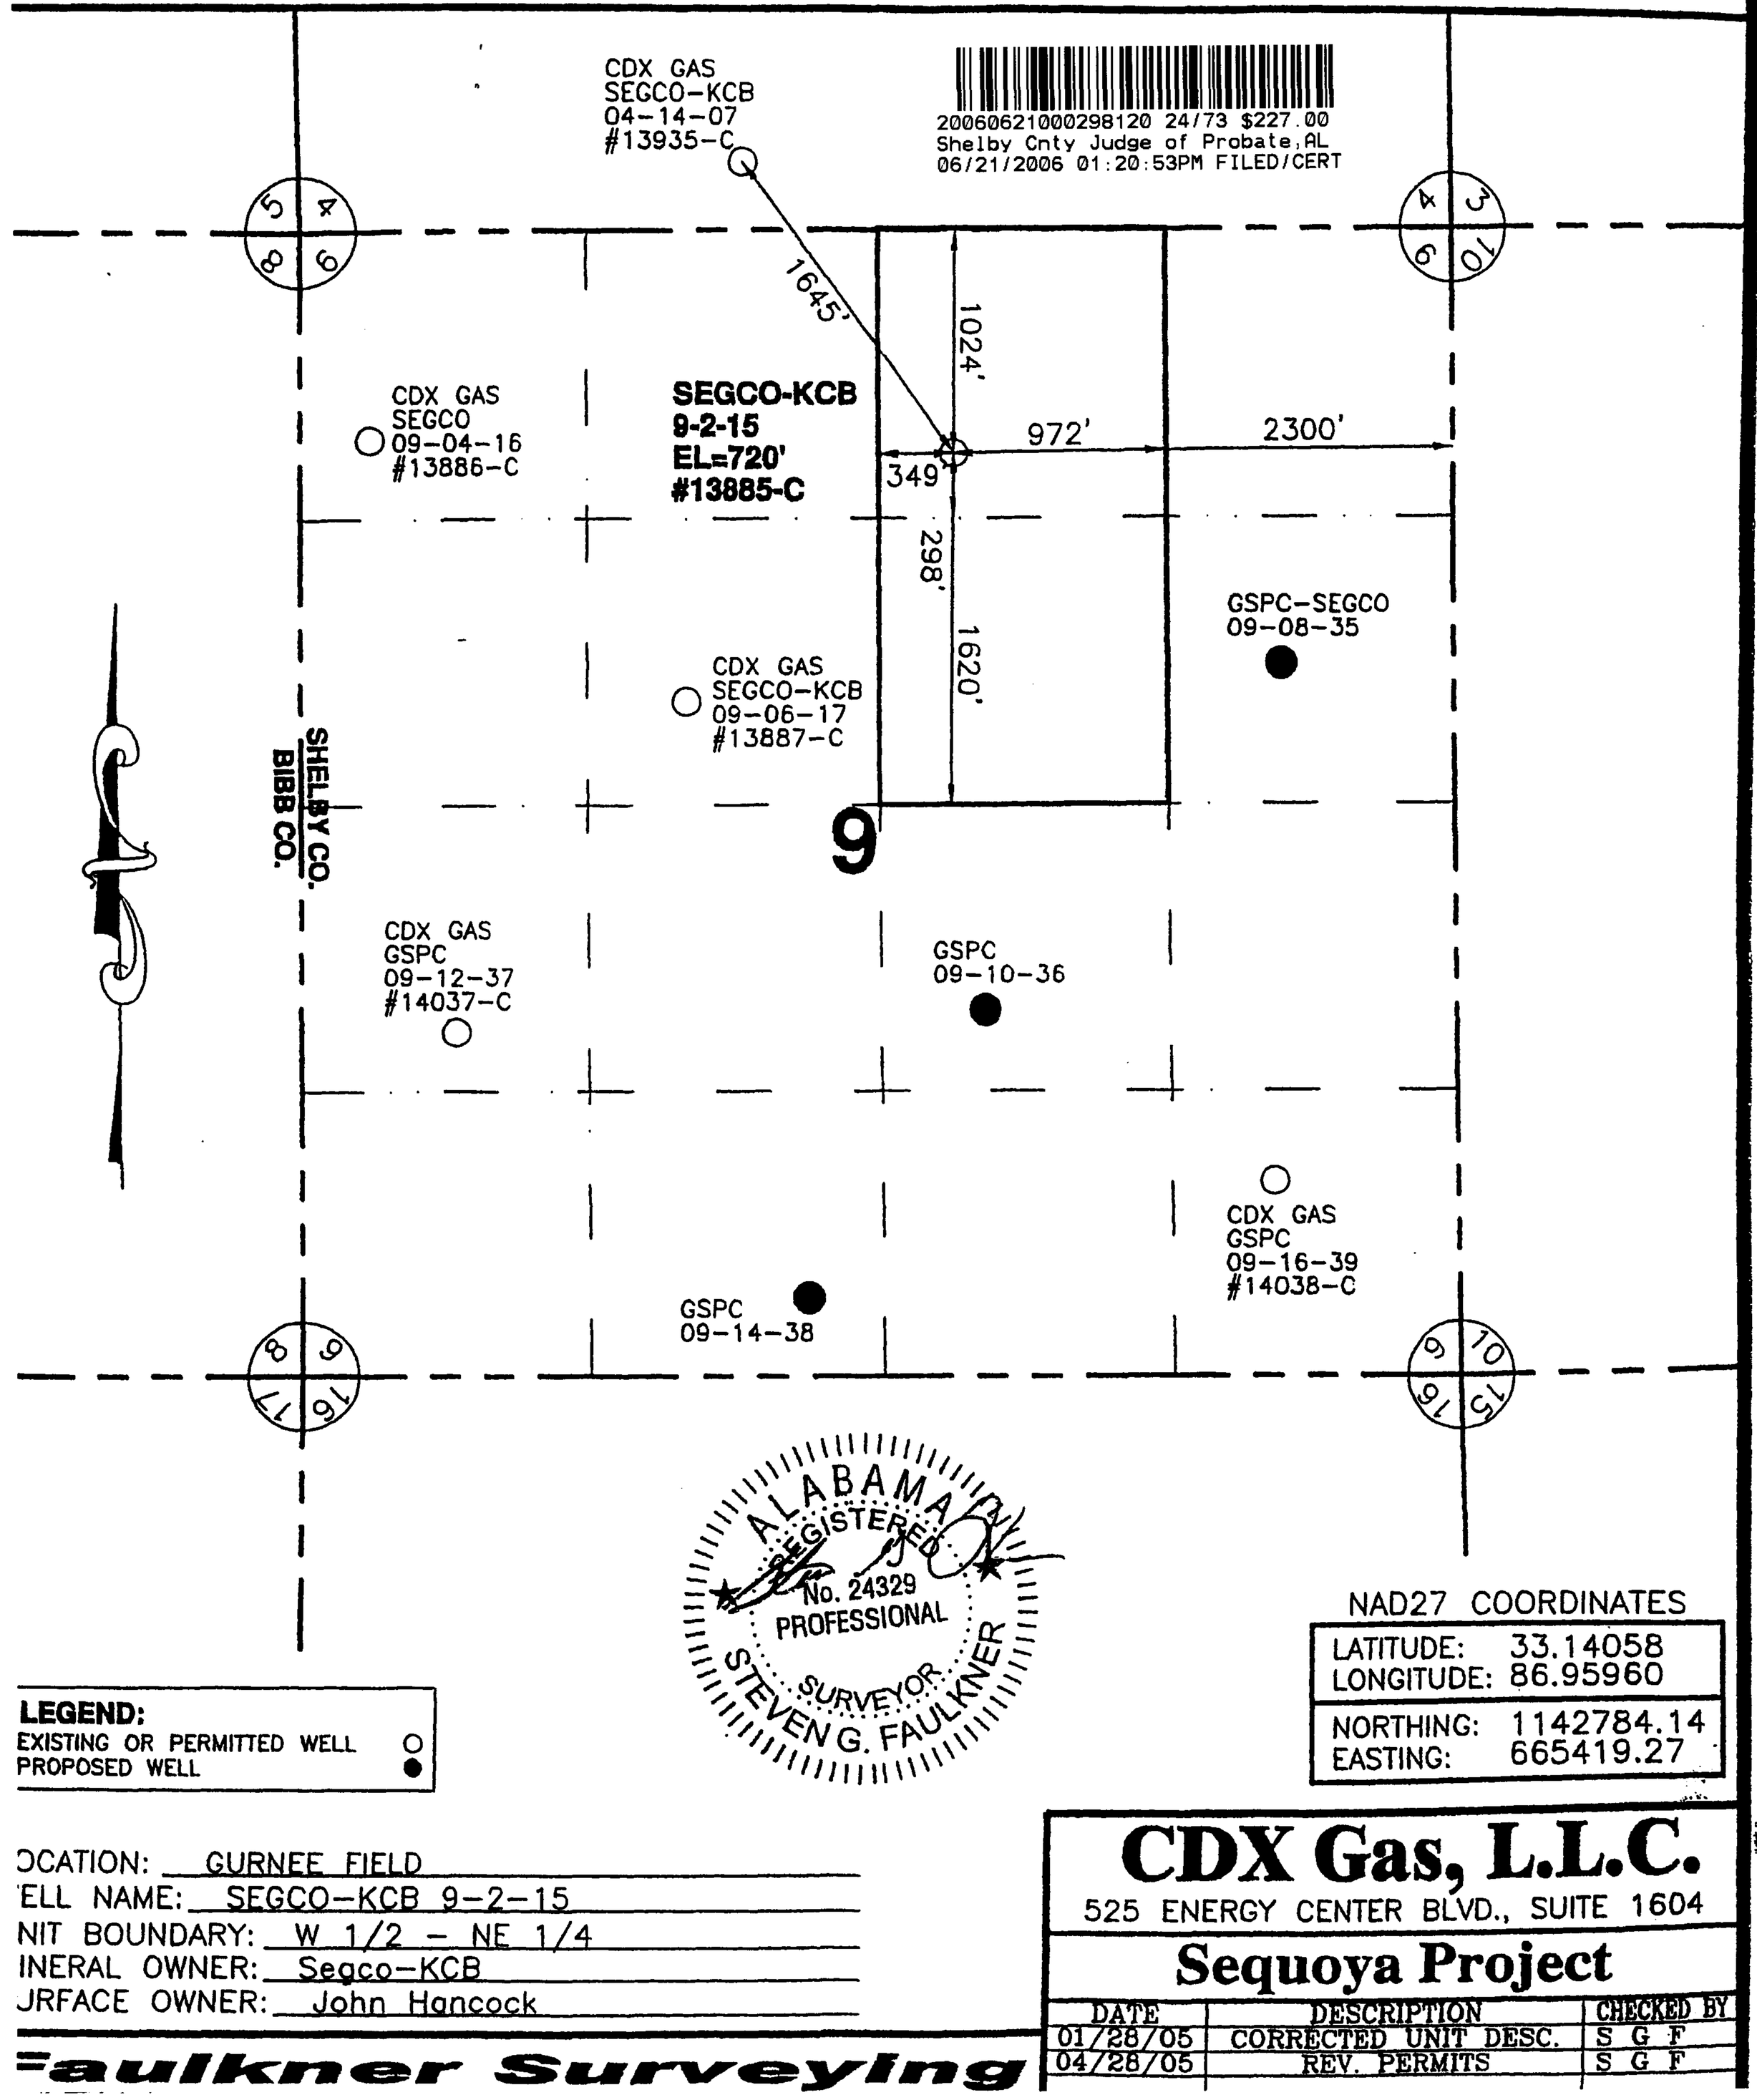

ALABAMA REGISTERED No. 24329 PROFESSIONAL SURVEYOR STEVEN G. FAULKNER

NAD27 COORDINATES

LATITUDE:	33.14058
LONGITUDE:	86.95960
NORTHING:	1142784.14
EASTING:	665419.27

LEGEND:
EXISTING OR PERMITTED WELL ○
PROPOSED WELL ●

OCATION: GURNEE FIELD
'ELL NAME: SEGCO-KCB 9-2-15
NIT BOUNDARY: W 1/2 - NE 1/4
INERAL OWNER: Segco-KCB
JRFACE OWNER: John Hancock

Faulkner Surveying

CDX Gas, L.L.C.

525 ENERGY CENTER BLVD., SUITE 1604

Sequoya Project

DATE	DESCRIPTION	CHECKED BY
01/28/05	CORRECTED UNIT DESC.	S G F
04/28/05	REV. PERMITS	S G F

LOCATION: SECTION 9 , TOWNSHIP 22 SOUTH, RANGE 4 WEST, SHELBY COUNTY, ALABAMA

20060621000298120 25/73 $227.00
Shelby Cnty Judge of Probate,AL
06/21/2006 01:20:53PM FILED/CERT

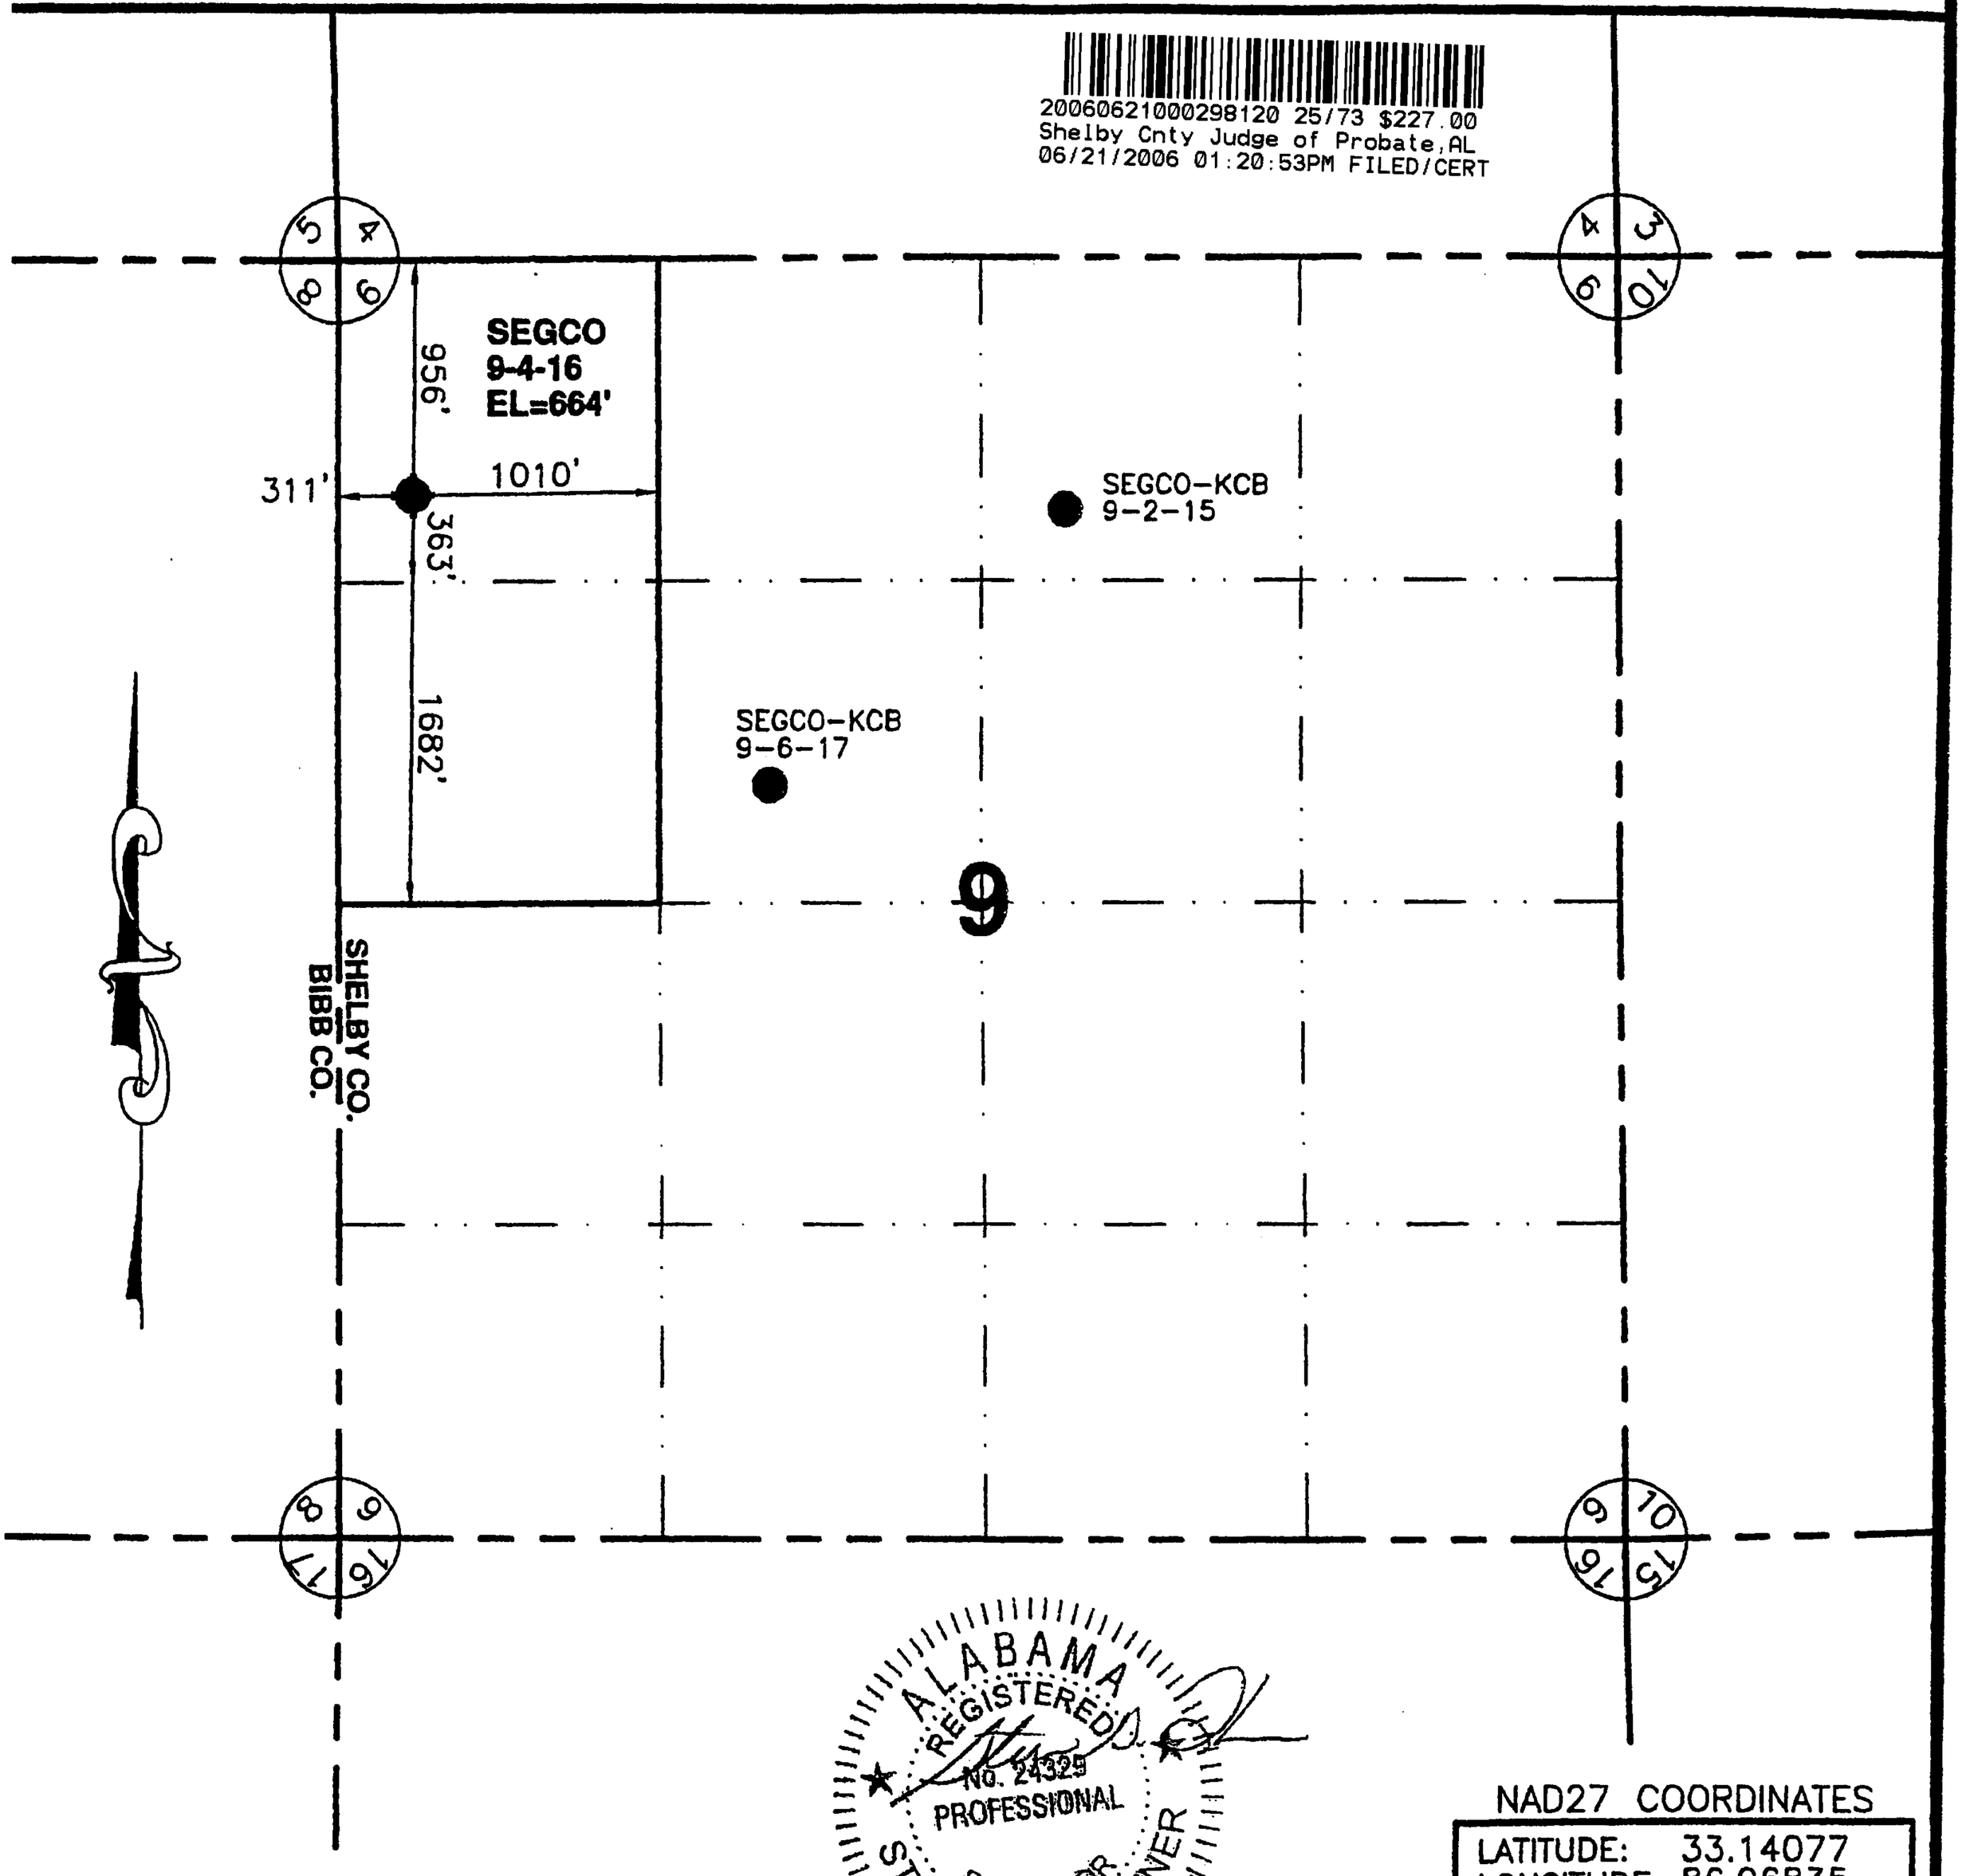

ALABAMA REGISTERED No. 24325 PROFESSIONAL SURVEYOR STEVEN G. FAULKNER

NAD27 COORDINATES

LATITUDE:	33.14077
LONGITUDE:	86.96835
NORTHING:	1142838.67
EASTING:	662739.14

LEGEND:
EXISTING OR PERMITTED WELL ○
PROPOSED WELL ●

LOCATION: GURNEE FIELD
WELL NAME: SEGCO 9-4-16
UNIT BOUNDARY: W 1/2 - NW 1/4
MINERAL OWNER: Segco
SURFACE OWNER: John Hancock

CDX Gas, L.L.C.

525 ENERGY CENTER BLVD., SUITE 1604

Sequoya Project

DATE	DESCRIPTION	CHECKED BY

Faulkner Surveying

RPB 172 624

LOCATION: SECTION 9 , TOWNSHIP 22 SOUTH, RANGE 4 WEST, SHELBY COUNTY, ALABAMA

20060621000298120 26/73 $227.00
Shelby Cnty Judge of Probate,AL
06/21/2006 01:20:53PM FILED/CERT

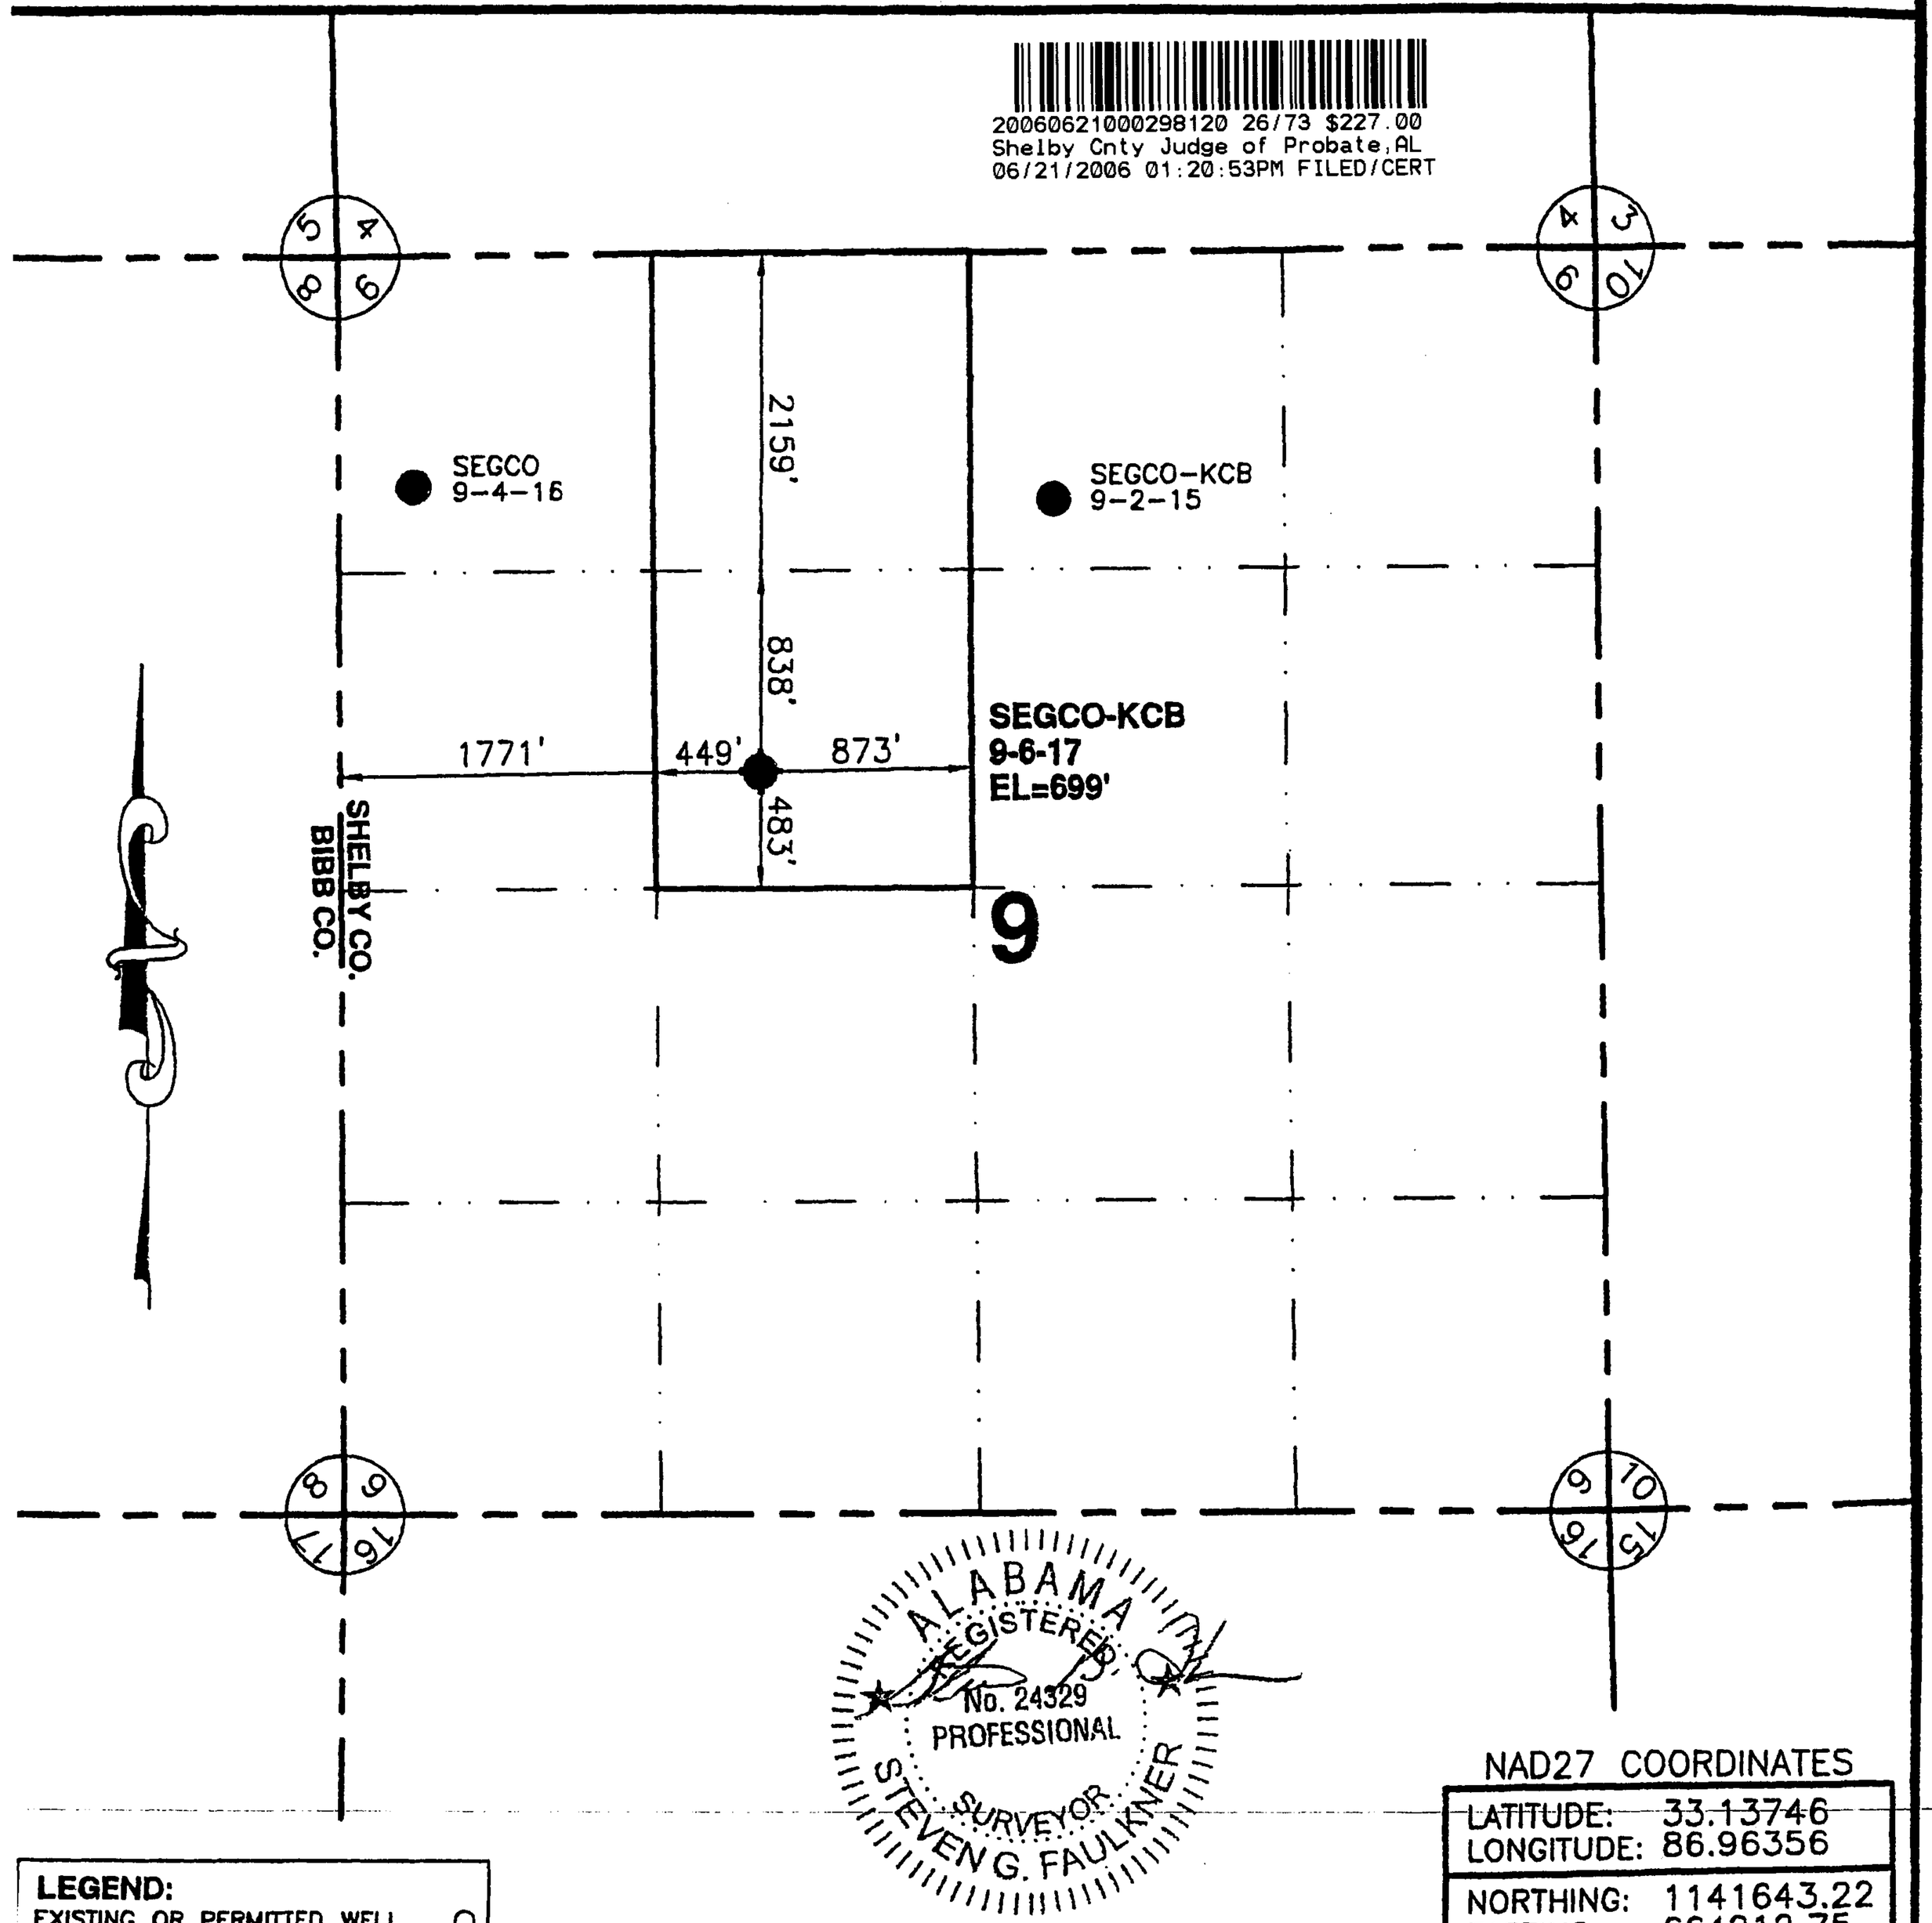

ALABAMA REGISTERED No. 24329 PROFESSIONAL SURVEYOR STEVEN G. FAULKNER

NAD27 COORDINATES

LATITUDE:	33.13746
LONGITUDE:	86.96356
NORTHING:	1141643.22
EASTING:	664212.75

LEGEND:
EXISTING OR PERMITTED WELL ○
PROPOSED WELL ●

LOCATION: GURNEE FIELD
WELL NAME: SEGCO-KCB 9-6-17
UNIT BOUNDARY: E 1/2 - NW 1/4
MINERAL OWNER: Segco-KCB
SURFACE OWNER: John Hancock

CDX Gas, L.L.C.

525 ENERGY CENTER BLVD., SUITE 1604

Sequoya Project

DATE	DESCRIPTION	CHECKED BY

Faulkner Surveying

20060621000298120 27/73 $227.00
Shelby Cnty Judge of Probate, AL
06/21/2006 01:20:53PM FILED/CERT

JOHN HANCOCK
LIFE INSURANCE

Private Road

℄ TEMP. EASEMENT 25'
℄ PERM. R.O.W. 30'

P.O.B.
TRACT 38-1

810'
800.82'
S 63°37'34" E

570'

187'

576.92'
S 82°10'00" E

114'

Eddings Town Road
(County Road No. 54)
50'

END
TRACT 38-1

16.25'
N 88°40'58" E

END
TRACT 38-2

90.57'
S 10°39'10" E

25' TEMPORARY
CONSTRUCTION
EASEMENT

N 0°52'24" W
1082.97'

JAMES S.
HUBBARD

JOHN HANCOCK
LIFE INSURANCE

EAST LINE OF SEC. 7

SOUTHWEST CORNER
NW 1/4 OF THE SE 1/4
SEC. 7, T 22 S, R 4 W
BIBB COUNTY, AL

30' RIGHT-OF-WAY

Private Road

N 10°39'10" W
1872.23'

1877'

JOHN HANCOCK
LIFE INSURANCE

SOUTHEAST CORNER
SE 1/4 OF THE SE 1/4
SEC. 7, T 22 S, R 4 W
BIBB COUNTY, AL

P.O.B.
TRACT 38-2

SOUTH LINE OF SEC. 7

911.48'
S 89°51'57" W

HAWAI ERS
TIMBERLAND LLC

ALABAMA REGISTERED No. 24329 PROFESSIONAL SURVEYOR STEVEN G. FAULKNER

TRACT NO.: 38 PARCEL ID: 07-03-07-0-001-001.001
__ 1/4 OF THE SE 1/4, SECTION 7, TOWNSHIP 22S, RANGE 4W
PROPERTY OWNER: JOHN HANCOCK LIFE INSURANCE
SOURCE OF TITLE: DB. 74, PG. 608 BIBB COUNTY, AL
℄ LENGTH OF 30' PERMANENT RIGHT-OF-WAY: 3507' ACRES: 2.42
℄ LENGTH OF 25' TEMPORARY CONCTRUCTION EASEMENT: 3559' AC: 2.04

Faulkner Surveying
LICENSED PROFESSIONAL SURVEYORS

PROPOSED 30' RIGHT-OF-WAY

Cahaba Gas Trunk Line

CDX Gulf

DATE	DESCRIPTION	CHECKED BY
05/24/05	REV. TEMP. EASE.	E M H

DATE: 04/05 | DRAWN BY: E M H | FILE: Border.dwg

RPB 172 626

20060621000298120 28/73 $227.00
Shelby Cnty Judge of Probate,AL
06/21/2006 01:20:53PM FILED/CERT

JOHN HANCOCK
LIFE INSURANCE

SW 1/4 - SW 1/4

EAST LINE OF SW 1/4 - SW 1/4

GULF STATES
PAPER CORP.

25' TEMPORARY
CONSTRUCTION
EASEMENT

℄ TEMP.
EASEMENT
℄ PERM.
R.O.W.

25'
30'

433'
418.86'
S 88°44'21" E

END
30' ROW

30' RIGHT-OF-WAY

155'
122.15'
N 33°49'41" E

488.26'
N 89°33'14" W

SOUTH LINE OF SW 1/4 - SW 1/4

P.O.B.
30' ROW

SOUTHEAST CORNER
SW 1/4 OF THE SW 1/4
SEC. 8, T 22 S, R 4 W
BIBB COUNTY, AL

HAWAII ERS
TIMBERLAND LLC

SW 1/4 - SW 1/4

ALABAMA
REGISTERED
No. 24329
PROFESSIONAL
SURVEYOR
STEVEN G. FAULKNER

TRACT NO.: 41 PARCEL ID: 07-03-08-0-001-016.000
SW 1/4 OF THE SW 1/4, SECTION 8, TOWNSHIP 22S, RANGE 4W
PROPERTY OWNER: JOHN HANCOCK LIFE INSURANCE GM
SOURCE OF TITLE: DB. 74, PG. 608 BIBB COUNTY, AL
LENGTH OF 30' PERMANENT RIGHT-OF-WAY: 541' ACRES: 0.37
LENGTH OF 25' TEMPORARY CONCTRUCTION EASEMENT: 592' AC: 0.34

PROPOSED 30' RIGHT-OF-WAY

Cahaba Gas Trunk Line

CDX Gulf

DATE	DESCRIPTION	CHECKED BY
05/24/05	REV. TEMP. EASE.	E M H

Faulkner Surveying

20060621000298120 29/73 $227.00
Shelby Cnty Judge of Probate, AL
06/21/2006 01:20:53PM FILED/CERT

NORTHEAST CORNER
NE 1/4 OF THE SE 1/4
SEC. 12, T 22 S, R 5 W
BIBB COUNTY, AL

JOHN HANCOCK
LIFE INSURANCE

NORTH LINE OF NE 1/4 - SE 1/4

WEST LINE OF NE 1/4 - SE 1/4

S 0°42'47" E
500.93'

P.O.B.
30' ROW

JOHN HANCOCK
LIFE INSURANCE

25' TEMPORARY
CONSTRUCTION
EASEMENT

S 36°02'39" W
56'

EAST LINE OF NE 1/4 - SE 1/4

JAMES &
OLIVIA
HOWARD

25'
30'
℄ TEMP. EASEMENT
℄ PERM. R.O.W.

204'
S 27°10'42" W
198.72'
S 17°34'10" W
305.37'
306'
67'
S 23°57'50" W
79.69'

JAMES S.
HUBBARD

SOUTH LINE OF NE 1/4 - SE 1/4
NORTH LINE OF SE 1/4 - SE 1/4

PROPOSED
BORE
RECIEVING
PAD

END
30' ROW

480'
178'
S 66°49'37" W
496.64'

30' RIGHT-OF-WAY

EAST LINE OF SE 1/4 - SE 1/4

Cahaba River

176.74'
N 87°44'43" W

WEST LINE OF SE 1/4 - SE 1/4

PROPOSED
BORE
LAUNCHING
PAD

Black Creek

ALABAMA
REGISTERED
No. 24329
PROFESSIONAL
SURVEYOR
STEVEN G. FAULKNER

JOHN HANCOCK
LIFE INSURANCE

GULF STATES
PAPER CORP.

TRACT NO.: 33 PARCEL ID: 06-01-11-0-001-001.000
1/2 OF THE SE 1/4, SECTION 11, TOWNSHIP 22S, RANGE 5W
PROPERTY OWNER: JOHN HANCOCK LIFE INSURANCE
SOURCE OF TITLE: DB. 74, PG. 608 BIBB COUNTY, AL
LENGTH OF 30' PERMANENT RIGHT-OF-WAY: 1787' ACRES: 1.23
LENGTH OF 25' TEMPORARY CONCTRUCTION EASEMENT: 1804' AC: 1.04

PROPOSED 30' RIGHT-OF-WAY

Cahaba Gas Trunk Line

CDX Gulf

DATE	DESCRIPTION	CHECKED BY
05/23/05	REV. TEMP. CONST. ESMT	E M H

DATE: 05/05 | DRAWN BY: E M H | FILE: TRACT 33

Faulkner Surveying
LICENSED PROFESSIONAL SURVEYORS

20060621000298120 30/73 $227.00
Shelby Cnty Judge of Probate,AL
06/21/2006 01:20:53PM FILED/CERT

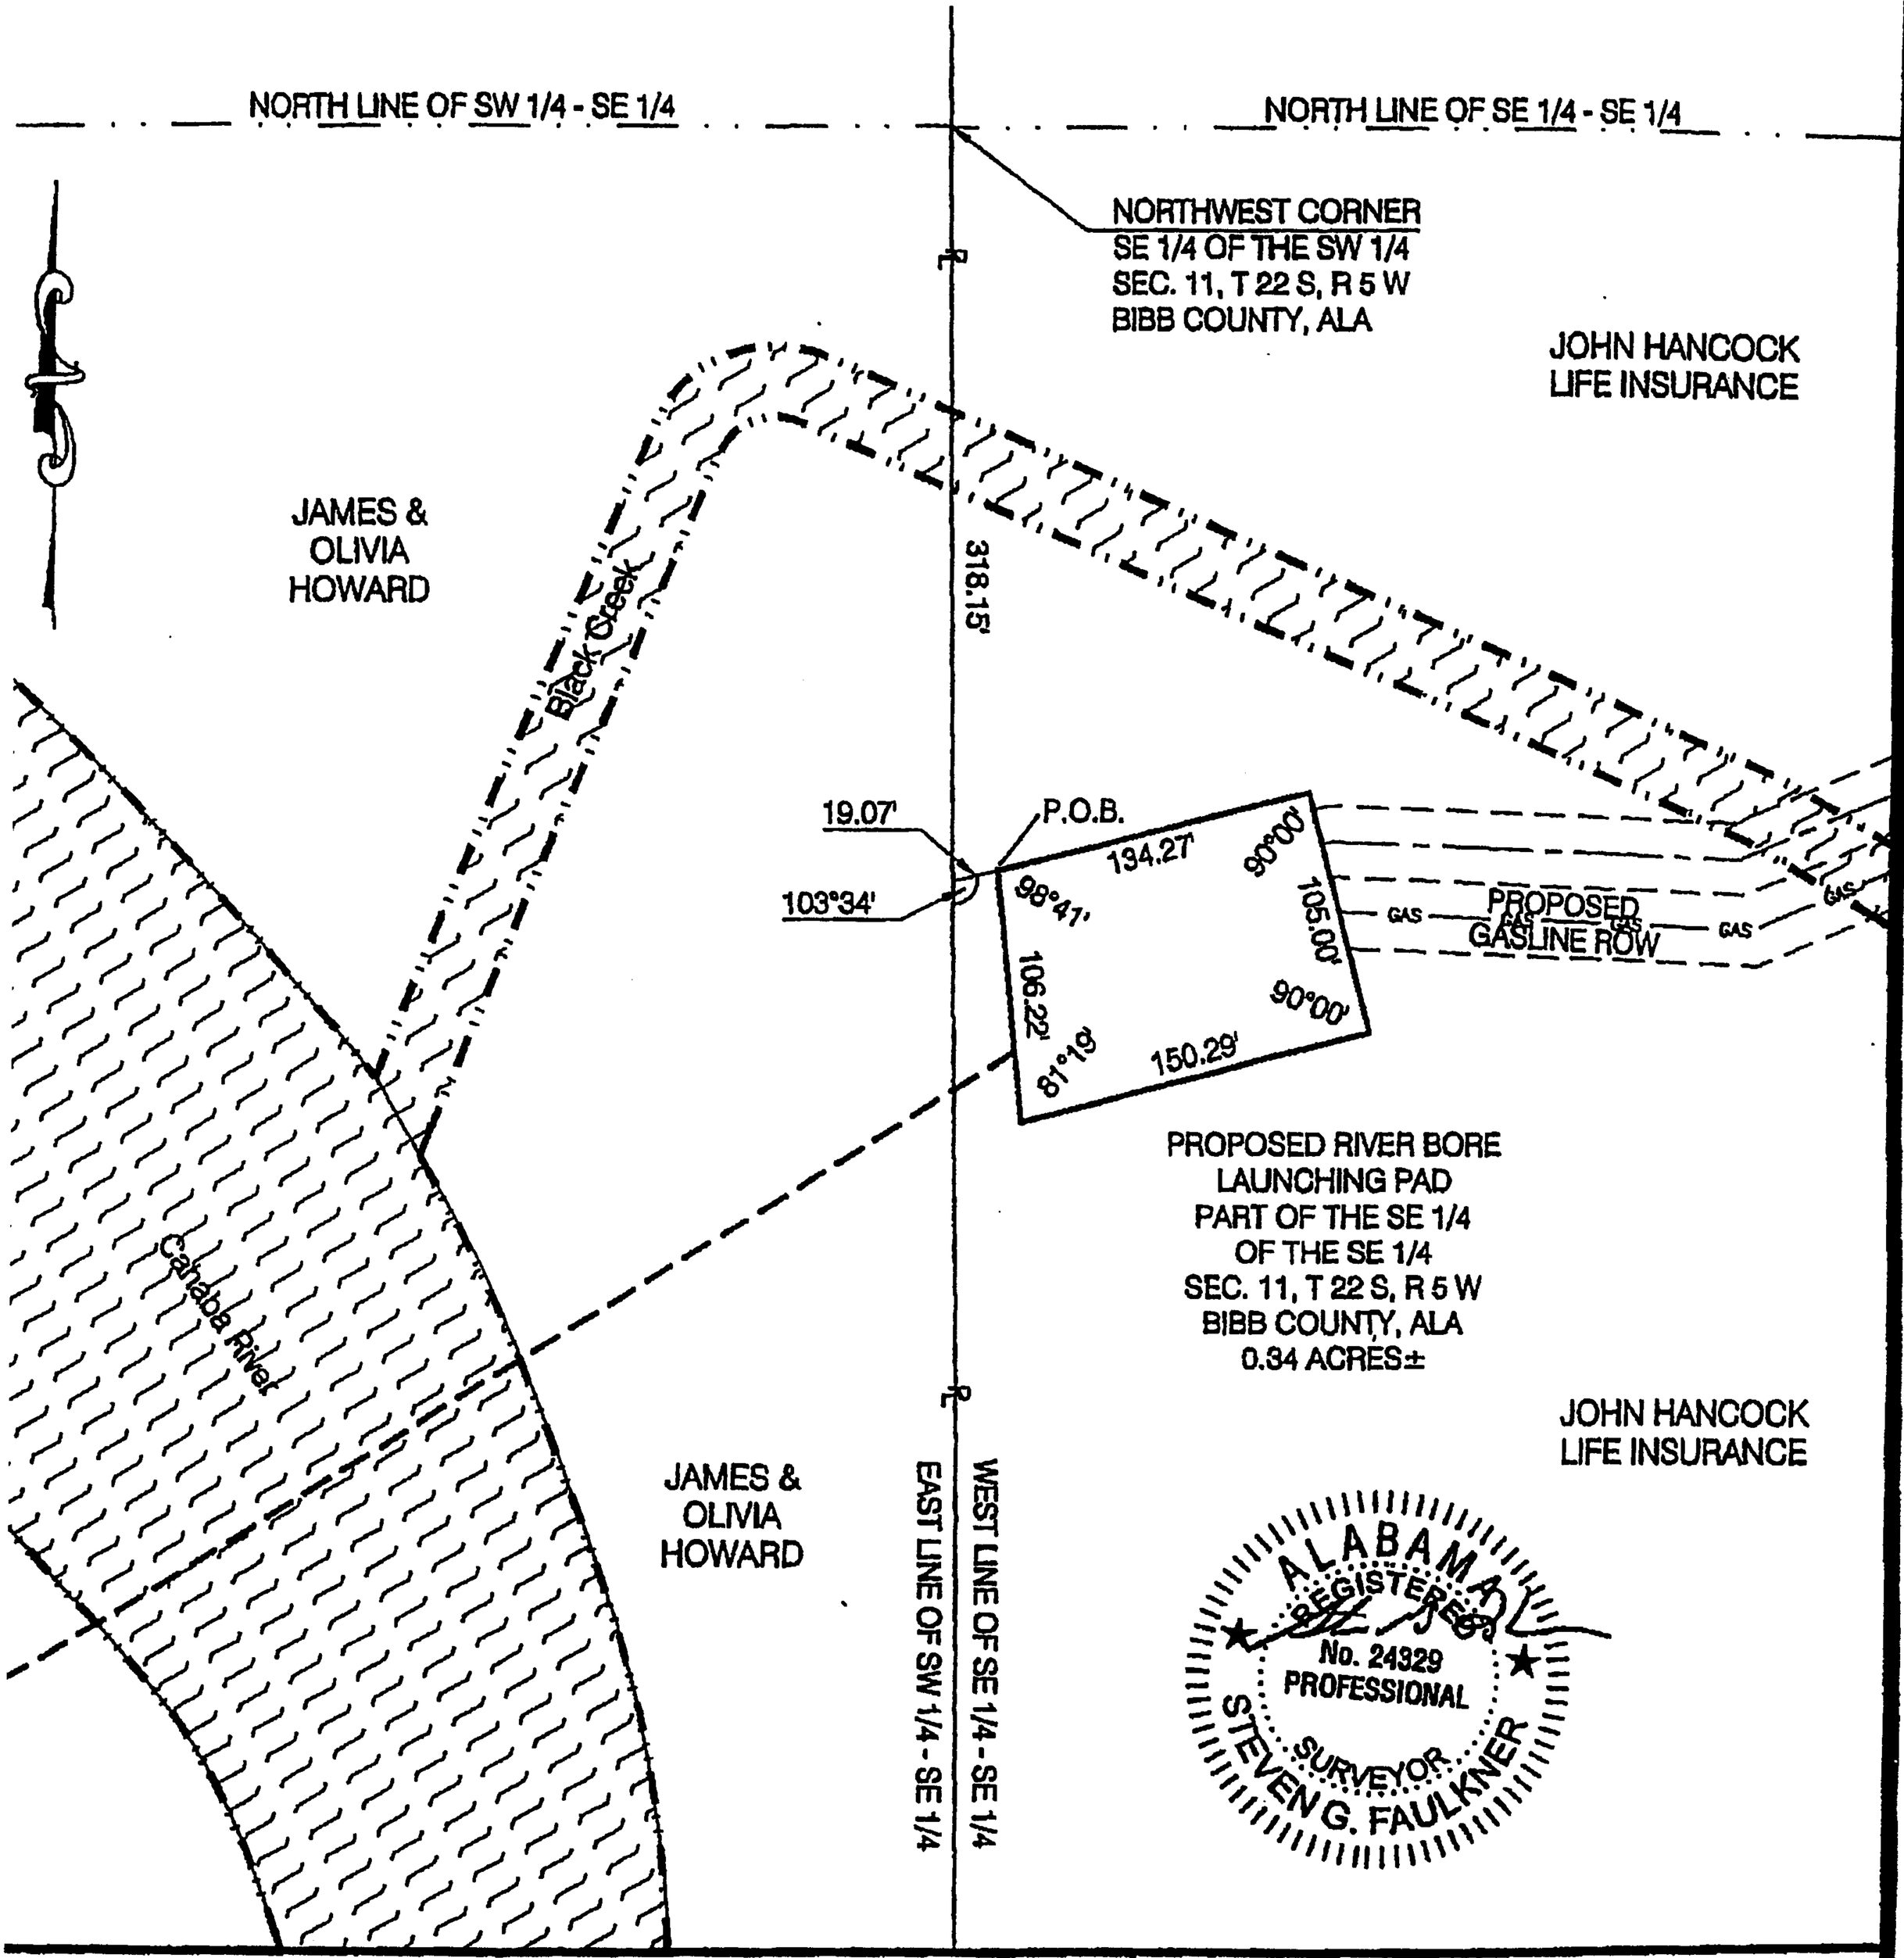

ALABAMA
REGISTERED
No. 24329
PROFESSIONAL
SURVEYOR
STEVEN G. FAULKNER

RACT NO.: 33A PARCEL ID: 06-01-11-0-001-001.000
E 1/4 OF THE SE 1/4, SECTION 11, TOWNSHIP 22S, RANGE 5W
ROPERTY OWNER: JOHN HANCOCK LIFE INSURANCE
OURCE OF TITLE: DB. 74, PG. 608 BIBB COUNTY, AL
LENGTH OF 30' PERMANENT RIGHT-OF-WAY: N/A ACRES: 0.34
LENGTH OF 30' TEMPORARY CONCTRUCTION EASEMENT: N/A AC: N/A

PROPOSED RIVER BORE LAUNCHING PAD

Cahaba Gas Trunk Line

CDX Gulf

DATE	DESCRIPTION	CHECKED BY
DATE: 05/05/06	DRAWN BY: E M H	FILE: TRACT 33A

Faulkner Surveying
LICENSED PROFESSIONAL SURVEYORS
P.O. BOX 40270 / 1701 HOLT ROAD NE / TUSCALOOSA, ALABAMA 35404 / (205) 553-8333

20060621000298120 31/73 $227.00
Shelby Cnty Judge of Probate, AL
06/21/2006 01:20:53PM FILED/CERT

NW 1/4 – NW 1/4

JOHN HANCOCK
LIFE INSURANCE

NW 1/4 – NE 1/4

℄ TEMP. EASEMENT 25'
℄ PERM. R.O.W. 30'

25' TEMPORARY CONSTRUCTION EASEMENT

SOUTHWEST CORNER
SW 1/4 OF THE NW 1/4
SEC. 12, T 22 S, R 5 W
BIBB COUNTY, AL

453.96'
S 89°31'43" E

229' 132' 211' 143' 380' 1523' 195' 358' 128'

377.07'
S68°02'43"E

139.66'
N78°34'07"E

209.93'
S82°24'28"E

120.92'
N74°08'38"E

1523.87'
N 89°44'06" E

192.49'
S71°41'03"E

357.21'
S79°27'29"E

105.93'
S68°10'47"E

217.62'
S1°10'45"W

END 30' ROW

236'

RUFUS CHAMPION

JOHN HANCOCK
LIFE INSURANCE

196' 156' 50'162'

226.30'
N51°04'08"E

196.37'
N64°13'16"E

149.14'
N54°22'01"E

160.16'
N38°35'40"E

21.28'
N45°45'26"E

P.O.B.
30' ROW

30' RIGHT-OF-WAY

SOUTH LINE S 1/2 - N 1/2

12

NE 1/4 – SW 1/4

WEST LINE OF SEC. 12

JAMES S.
HUBBARD

SW 1/4 – SW 1/4

SE 1/4 – SW 1/4

SW 1/4

ALABAMA
REGISTERED
No. 24329
PROFESSIONAL
SURVEYOR
STEVEN G. FAULKNER

SOUTH LINE OF SEC. 12

11 12 13 14

TRACT NO.: 35 PARCEL ID: 06-01-12-0-001-002.001
S 1/2 OF THE N 1/2, SECTION 12, TOWNSHIP 22S, RANGE 5W
PROPERTY OWNER: JOHN HANCOCK LIFE INSURANCE
SOURCE OF TITLE: DB. 74, PG. 608 BIBB COUNTY, AL
℄ LENGTH OF 30' PERMANENT RIGHT-OF-WAY: 3998' ACRES: 2.75
℄ LENGTH OF 25' TEMPORARY CONCTRUCTION EASEMENT: 4096' AC: 2.35

Faulkner Surveying
LICENSED PROFESSIONAL SURVEYORS

PROPOSED 30' RIGHT-OF-WAY
Cahaba Gas Trunk Line
CDX Gulf

DATE	DESCRIPTION	CHECKED BY
05/24/05	REV. TEMP. EASE.	E M H
DATE: 05/05	DRAWN BY: E M H	FILE: TRACT 35

20060621000298120 32/73 $227.00
Shelby Cnty Judge of Probate, AL
06/21/2006 01:20:53PM FILED/CERT

RPB 172 630

EXHIBIT "B"

Attached to and made a part of Surface Use Agreement, dated JUNE 22, 2005 by and between JOHN HANCOCK LIFE INSURANCE COMPANY, CAHABA FORESTS, LLC and HAWAII ERS TIMBERLAND, LLC, as Grantors, and CDX SEQUOYA, LLC and CDX GULF, LLC.

SEE ATTACHED PLATS

EXHIBIT "B" (2.) CAHABA FORESTS, LLC

20060621000298120 33/73 $227.00
Shelby Cnty Judge of Probate,AL
06/21/2006 01:20:53PM FILED/CERT

55' RIGHT-OF-WAY
369 L.F.

SEGCO-KCB
36-3-26

200'x200'
WELL PAD

HARVEY
BUNN

CAHABA FOREST, LLC

200'x200'
WELL PAD

SEGCO-KCB
36-1-25

55' RIGHT-OF-WAY
49 L.F.

55' RIGHT-OF-WAY
3181 L.F.

55' RIGHT-OF-WAY
1006 L.F.

SEGCO-KCB
31-4-21

200'x200'
WELL PAD

OLD MAYLENE ROAD

200'x200'
WELL PAD

SEGCO-KCB
31-2-20

55' RIGHT-OF-WAY
190 L.F.

55' RIGHT-OF-WAY
144 L.F.

ALA. POWER CO.

ALA. POWER CO.

CAHABA FOREST, LLC

55' RIGHT-OF-WAY
1431 L.F.

200'x200'
WELL PAD

SEGCO-KCB
31-8-23

200'x200'
WELL PAD

SEGCO-KCB
31-7-22

30' RIGHT-OF-WAY
1202 L.F.

SEGCO-KCB
36-5-27

200'x200'
WELL PAD

55' RIGHT-OF-WAY
2148 L.F.

SEGCO-KCB
36-7-28

200'x200'
WELL PAD

55' RIGHT-OF-WAY
100 L.F.

55' RIGHT-OF-WAY
1087 L.F.

30' RIGHT-OF-WAY
3243 L.F.

36

31

55' RIGHT-OF-WAY
170 L.F.

SEGCO-KCB
36-9-29

200'x200'
WELL PAD

30' RIGHT-OF-WAY
835 L.F.

COUNTY ROAD No. 22

4 WEST
3 WEST

CAHABA FOREST, LLC

200'x200'
WELL PAD

SEGCO-KCB
36-11-30

55' RIGHT-OF-WAY
5365 L.F.

55' RIGHT-OF-WAY
1801 L.F.

CAHABA FOREST, LLC

200'x200'
WELL PAD

SEGCO-KCB
36-15-31

55' RIGHT-OF-WAY
806 L.F.

55' RIGHT-OF-WAY
2480 L.F.

30' RIGHT-OF-WAY
5496 L.F.

CAHABA FOREST, LLC

GULF STATES
PAPER CORP.

SEGCO-KCB
31-14-24

200'x200'
WELL PAD

CAHABA FOREST, LLC

COUNTY ROAD No. 22

RPB 172 631

21 SOUTH
22 SOUTH

21 SOUTH
22 SOUTH

0 250 500 1000 1500 2000

Graphic Scale
Scale: 1" = 500'

Right-of-Way Map

CDX Gas, LLC

Sequoya Project

DATE	DESCRIPTION	CHECKED BY
01/03/05	REV. AS PER CDX	E M H
06/01/05	REV. AS PER CDX	E M H

DATE: 10/26/04 | DRAWN BY: E M H | FILE: OCT'04.dwg
SCALE: 1" = 500' | CHECKED BY: S G F | Job No.: 04-120

Faulkner Surveying
LICENSED PROFESSIONAL SURVEYORS
P.O. BOX 40270 / 1701 HOLT ROAD NE / TUSCALOOSA, ALABAMA 35404 / (205) 553-8333

Faulkner Surveying

20060621000298120 34/73 $227.00
Shelby Cnty Judge of Probate,AL
06/21/2006 01:20:53PM FILED/CERT

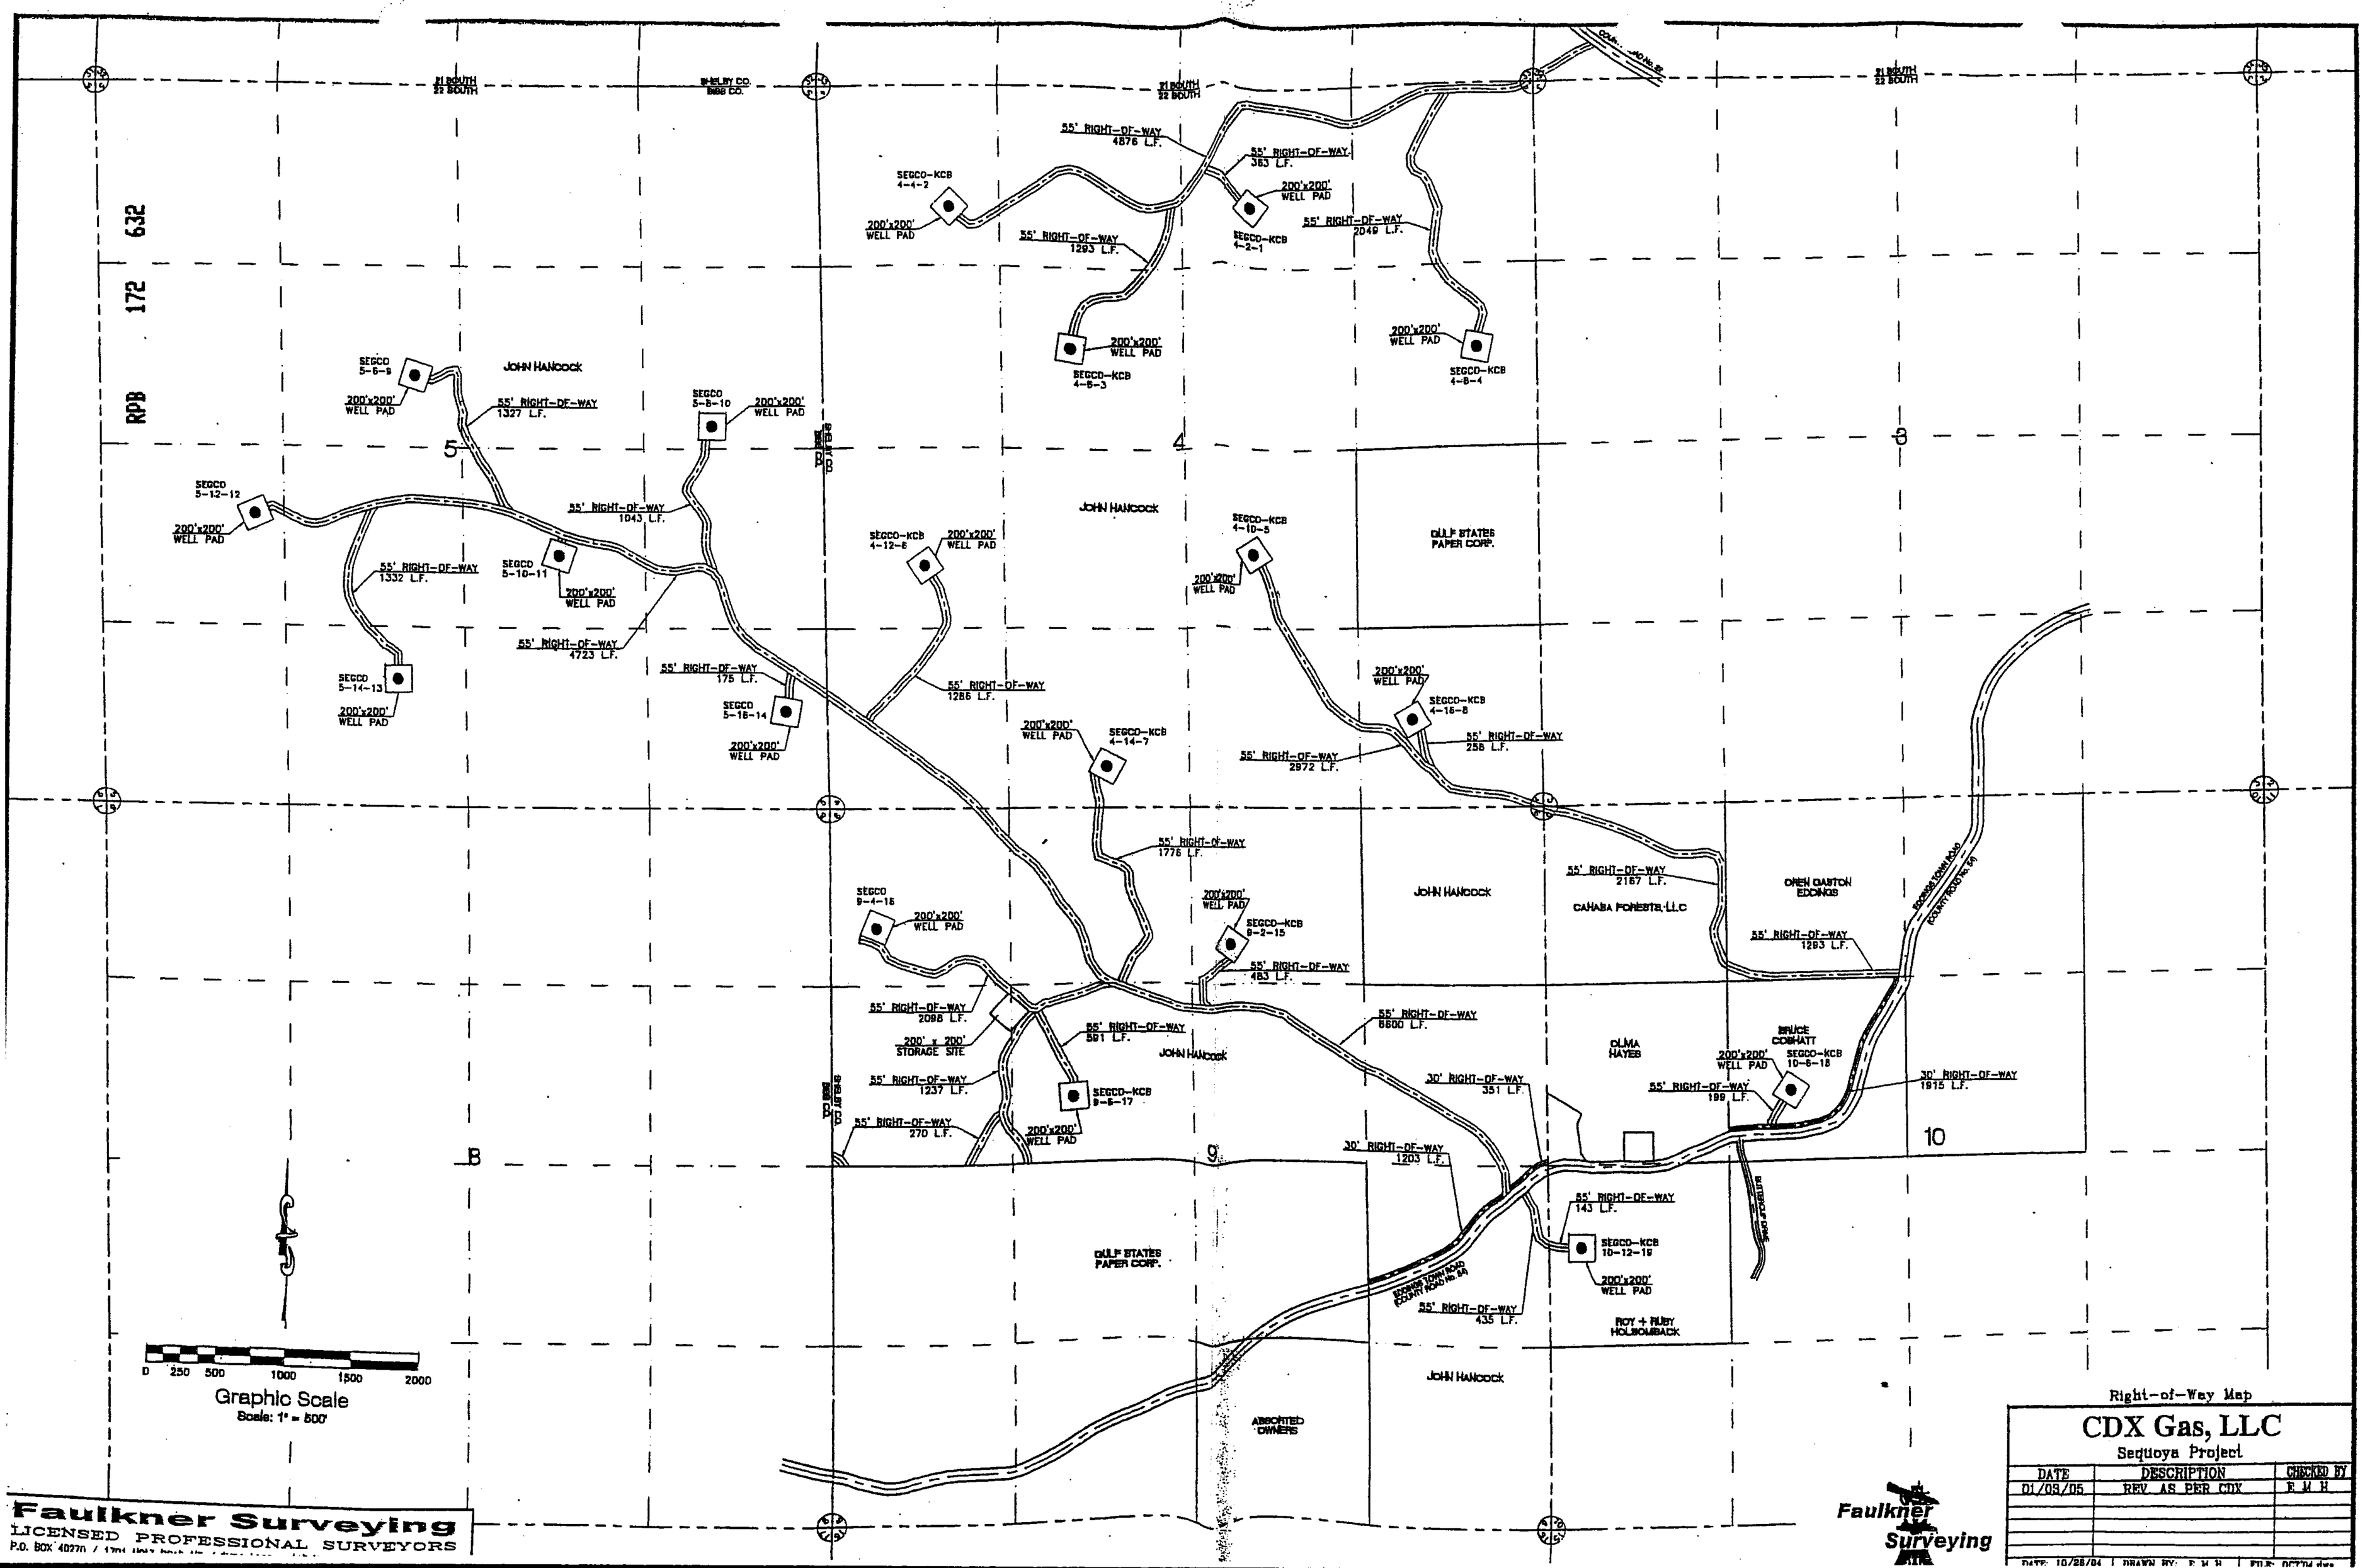

Faulkner Surveying
LICENSED PROFESSIONAL SURVEYORS
P.O. BOX 40270 / 1701 HIGH POINT DR. / BIRMINGHAM, AL 35244

Right-of-Way Map

CDX Gas, LLC

Sequoya Project

DATE	DESCRIPTION	CHECKED BY
01/03/05	REV. AS PER CDX	E.M.H.

DATE: 10/28/04 | DRAWN BY: E.M.H. | FILE: OCT04.dwg

Faulkner Surveying

SECTIONS 2, 3, 11 & 12, TOWNSHIP 22 SOUTH, RANGE 4 WEST

RBB 172 633

EDDINGS TOWN ROAD (COUNTY ROAD No. 54)

GORDON FAUNCHER

55' RIGHT-OF-WAY
123 L.F.

CAHABA FORESTS, LLC

CAHABA FORESTS, LLC

55' RIGHT-OF-WAY
2332 L.F.

55' RIGHT-OF-WAY
7123 L.F.

200'x200'
WELL PAD
SEGCO-KCB
11-04-59

200'x200'
WELL PAD
SEGCO-KCB
11-02-58

ASSORTED OWNERS

COUNTY ROAD No. 10

SEGCO-KCB
11-08-99

55' RIGHT-OF-WAY
1037 L.F.

200'x200'
WELL PAD

55' RIGHT-OF-WAY
3663 L.F.

SEGCO-KCB
11-06-98

11

CAHABA FORESTS, LLC

CAHABA FORESTS, LLC

200'x200'
WELL PAD
SEGCO-KCB
11-12-101

200'x200'
WELL PAD
SEGCO-KCB
11-10-100

55' RIGHT-OF-WAY
805 L.F.

J A POLK

55' RIGHT-OF-WAY
3343 L.F.

55' RIGHT-OF-WAY
164 L.F.

RUDOLPH B KISH

200'x200'
WELL PAD
SEGCO-KCB
11-14-102

200'x200'
WELL PAD
SEGCO-KCB
11-16-103

RICKEY L FOWLER

55' RIGHT-OF-WAY
656 L.F.

RIGHT-OF-WAY MAP

20060621000298120 35/73 $227.00
Shelby Cnty Judge of Probate,AL
06/21/2006 01:20:53PM FILED/CERT

Faulkner Surveying
LICENSED PROFESSIONAL SURVEYORS
P.O. BOX 40270 / 1701 HOLT ROAD NE / TUSCALOOSA, ALABAMA 35404 / (205) 553-8333

CDX Gas, L.L.C.
525 ENERGY CENTER BLVD., SUITE 1604

Seqouya Project

DATE	DESCRIPTION	CHECKED BY

DATE: 02/17/05	DRAWN BY: E M H	FILE: FEB'05
SCALE: 1"=1000'	CHECKED BY: S G F	Job No.: 04-120

RPB 172 634

SECTIONS 13,14 & 23, TOWNSHIP 22 SOUTH, RANGE 4 WEST

COUNTY ROAD No. 10

HAROLD K FERGUSON

LINDA S FANT

55' RIGHT-OF-WAY
510 L.F.

CAHABA FORESTS, LLC

55' RIGHT-OF-WAY
655 L.F.

GREAT EASTERN TIMBER CO, LLC

55' RIGHT-OF-WAY
3500 L.F.

SEGCO-KCB
23-04-130

200'x200'
WELL PAD

200'x200'
WELL PAD

SEGCO-KCB
23-02-129

55' RIGHT-OF-WAY
558 L.F.

55' RIGHT-OF-WAY
7353 L.F.

200'x200'
WELL PAD

SEGCO-KCB
23-06-110

CAHABA FORESTS, LLC

SEGCO-KCB
23-08-131

55' RIGHT-OF-WAY
3281 L.F.

CAHABA FORESTS, LLC

23

200'x200'
WELL PAD

SEGCO-KCB
23-12-112

200'x200'
WELL PAD

55' RIGHT-OF-WAY
2289 L.F.

SEGCO-KCB
23-10-111

200'x200'
WELL PAD

SEGCO-KCB
23-16-114

200'x200'
WELL PAD

SEGCO-KCB
23-14-113

GREAT EASTERN TIMBER CO, LLC

CAHABA FORESTS, LLC

RIGHT-OF-WAY MAP

20060621000298120 36/73 $227.00
Shelby Cnty Judge of Probate, AL
06/21/2006 01:20:53PM FILED/CERT

CDX Gas, L.L.C.

525 ENERGY CENTER BLVD., SUITE 1604

Seqouya Project

DATE	DESCRIPTION	CHECKED BY
DATE: 02/17/05	DRAWN BY: E M H	FILE: FEB'05

Faulkner Surveying
LICENSED PROFESSIONAL SURVEYORS

SECTION 15, TOWNSHIP 22 SOUTH, RANGE 5 WEST

20060621000298120 37/73 $227.00
Shelby Cnty Judge of Probate, AL
06/21/2006 01:20:53PM FILED/CERT

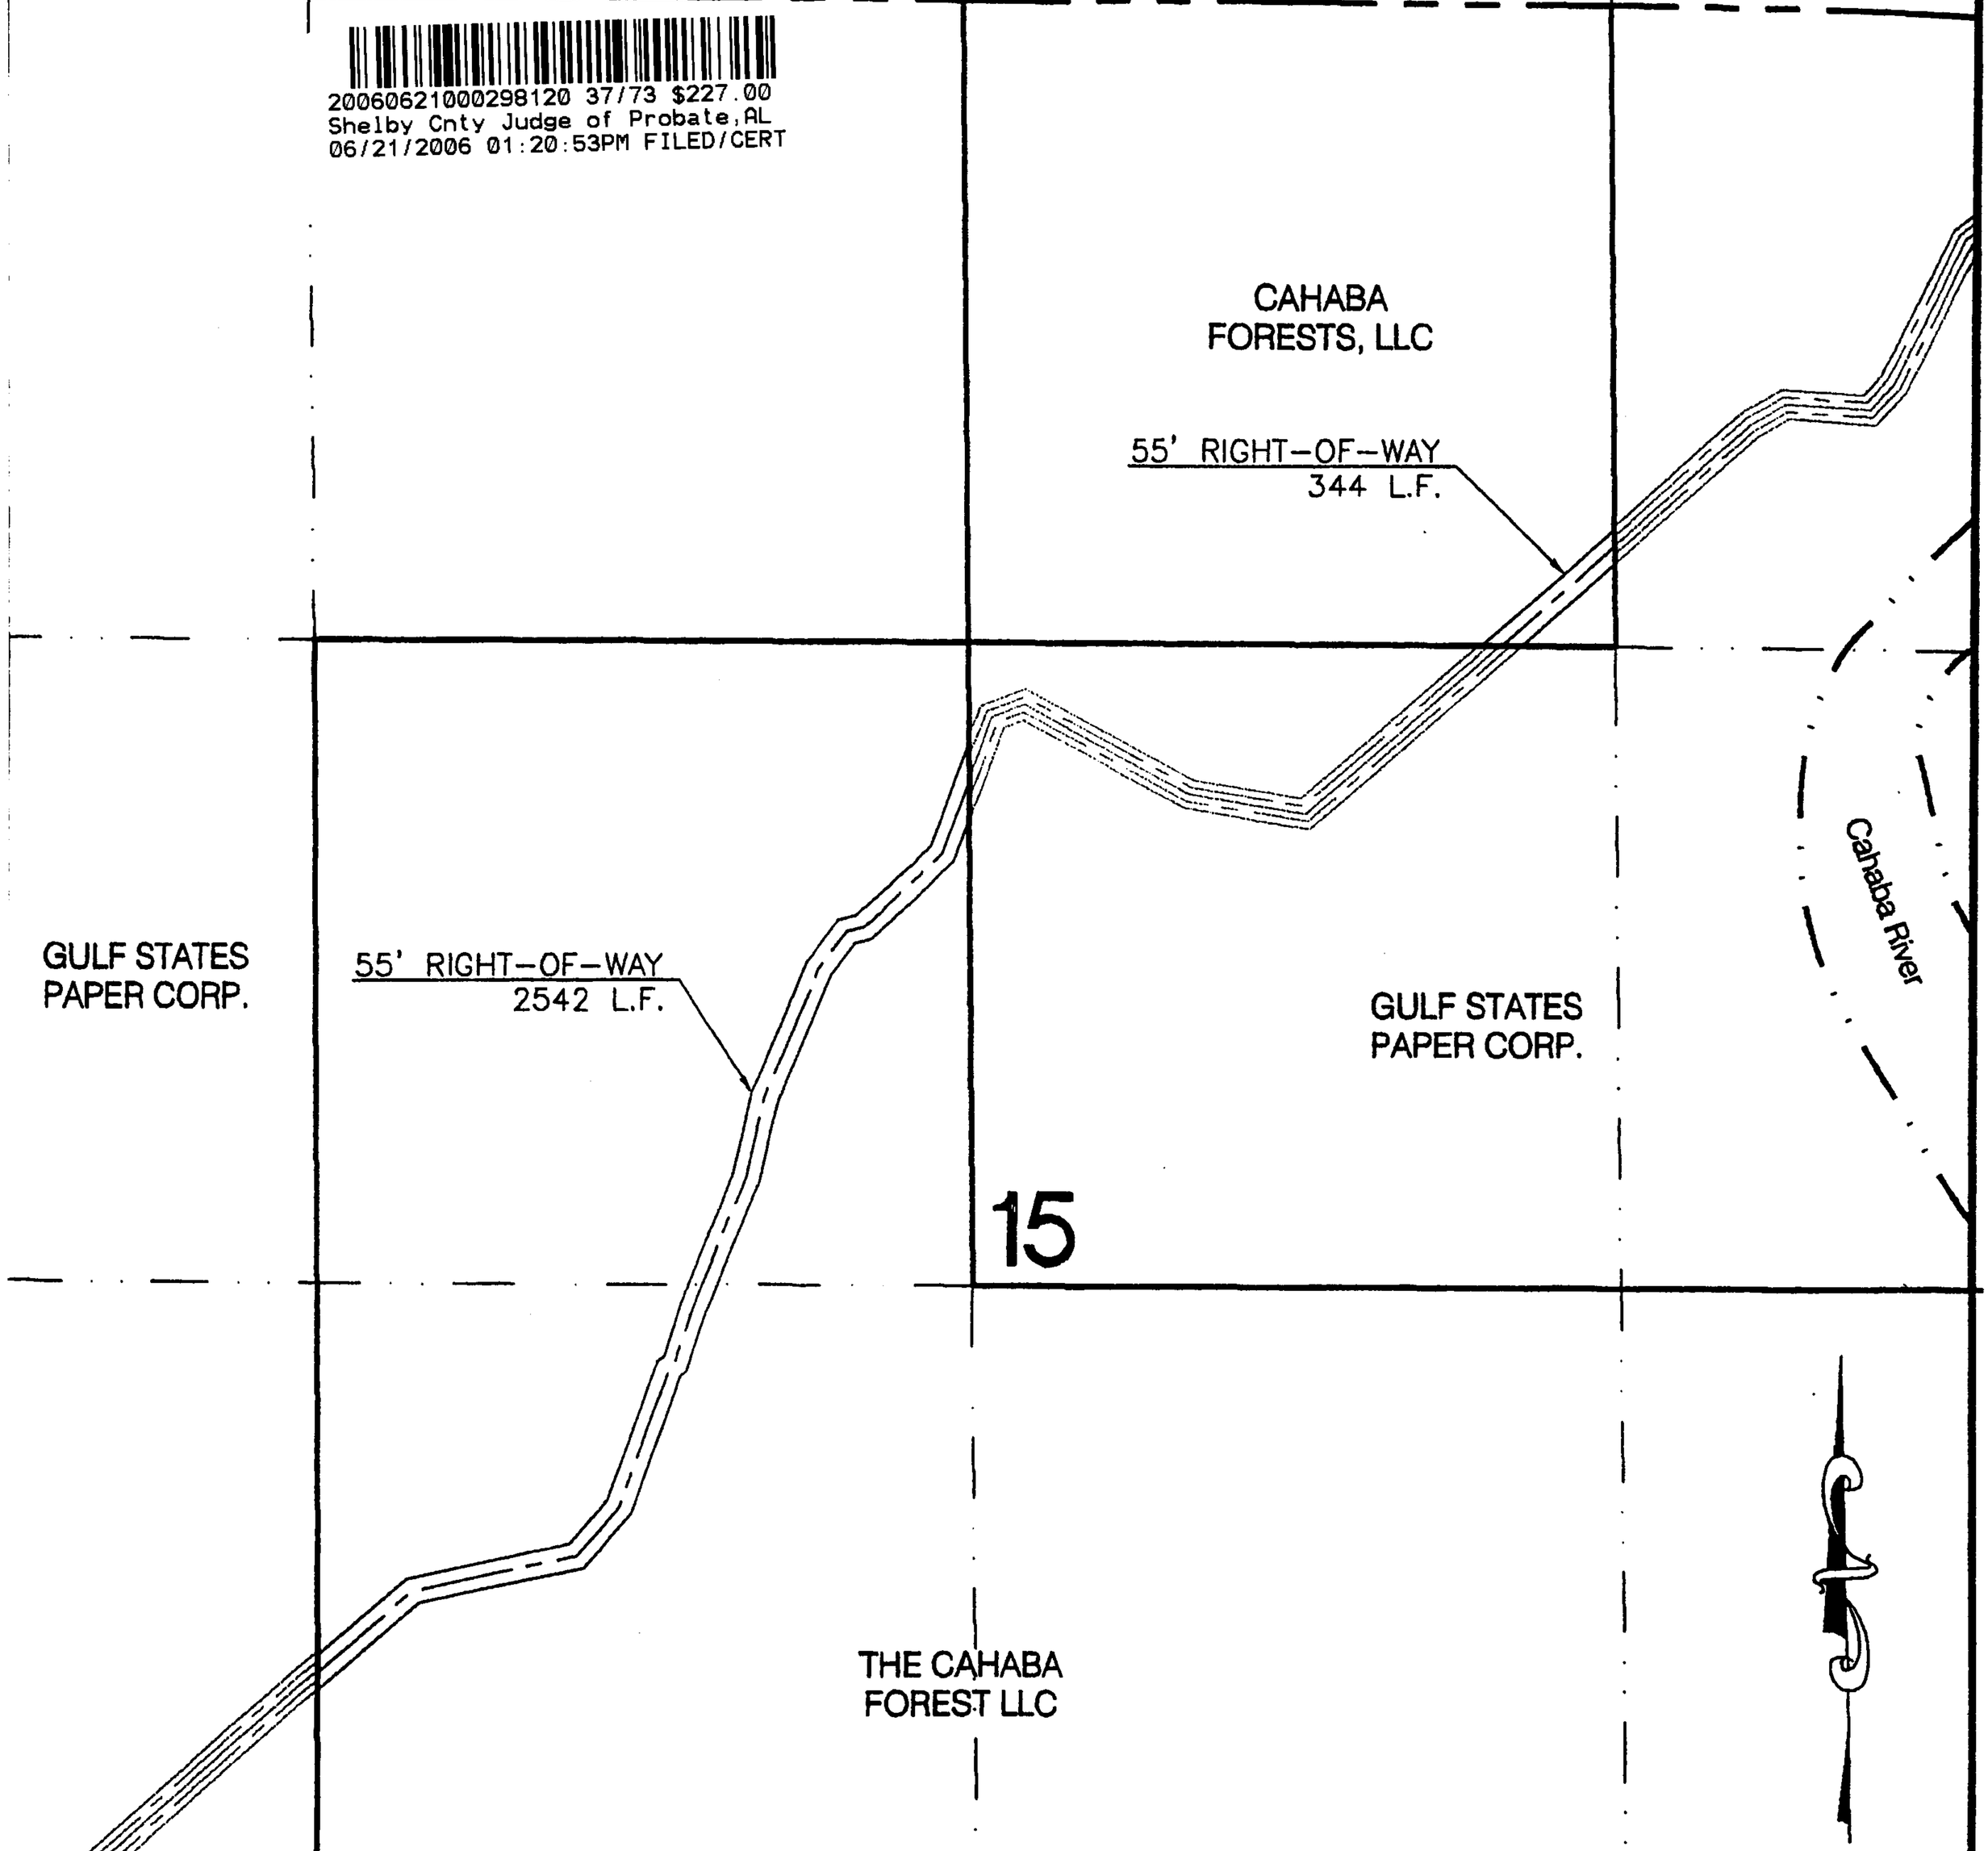

RIGHT-OF-WAY MAP

PROPOSED 55' RIGHT-OF-WAY

Cahaba Gas Trunk Line

CDX Gulf

DATE	DESCRIPTION	CHECKED BY

DATE: 06/09/05	DRAWN BY: E M H	FILE: CAHFOREST
SCALE: 1"=500'	CHECKED BY: S G F	Job No.: 05-016

Faulkner Surveying
LICENSED PROFESSIONAL SURVEYORS
P.O. BOX 40270 / 1701 HOLT ROAD NE / TUSCALOOSA, ALABAMA 35404 / (205) 553-8333

LOCATION: SECTION 23, TOWNSHIP 22 SOUTH, RANGE 4 WEST, SHELBY COUNTY, ALABAMA

20060621000298120 38/73 $227.00
Shelby Cnty Judge of Probate,AL
06/21/2006 01:20:53PM FILED/CERT

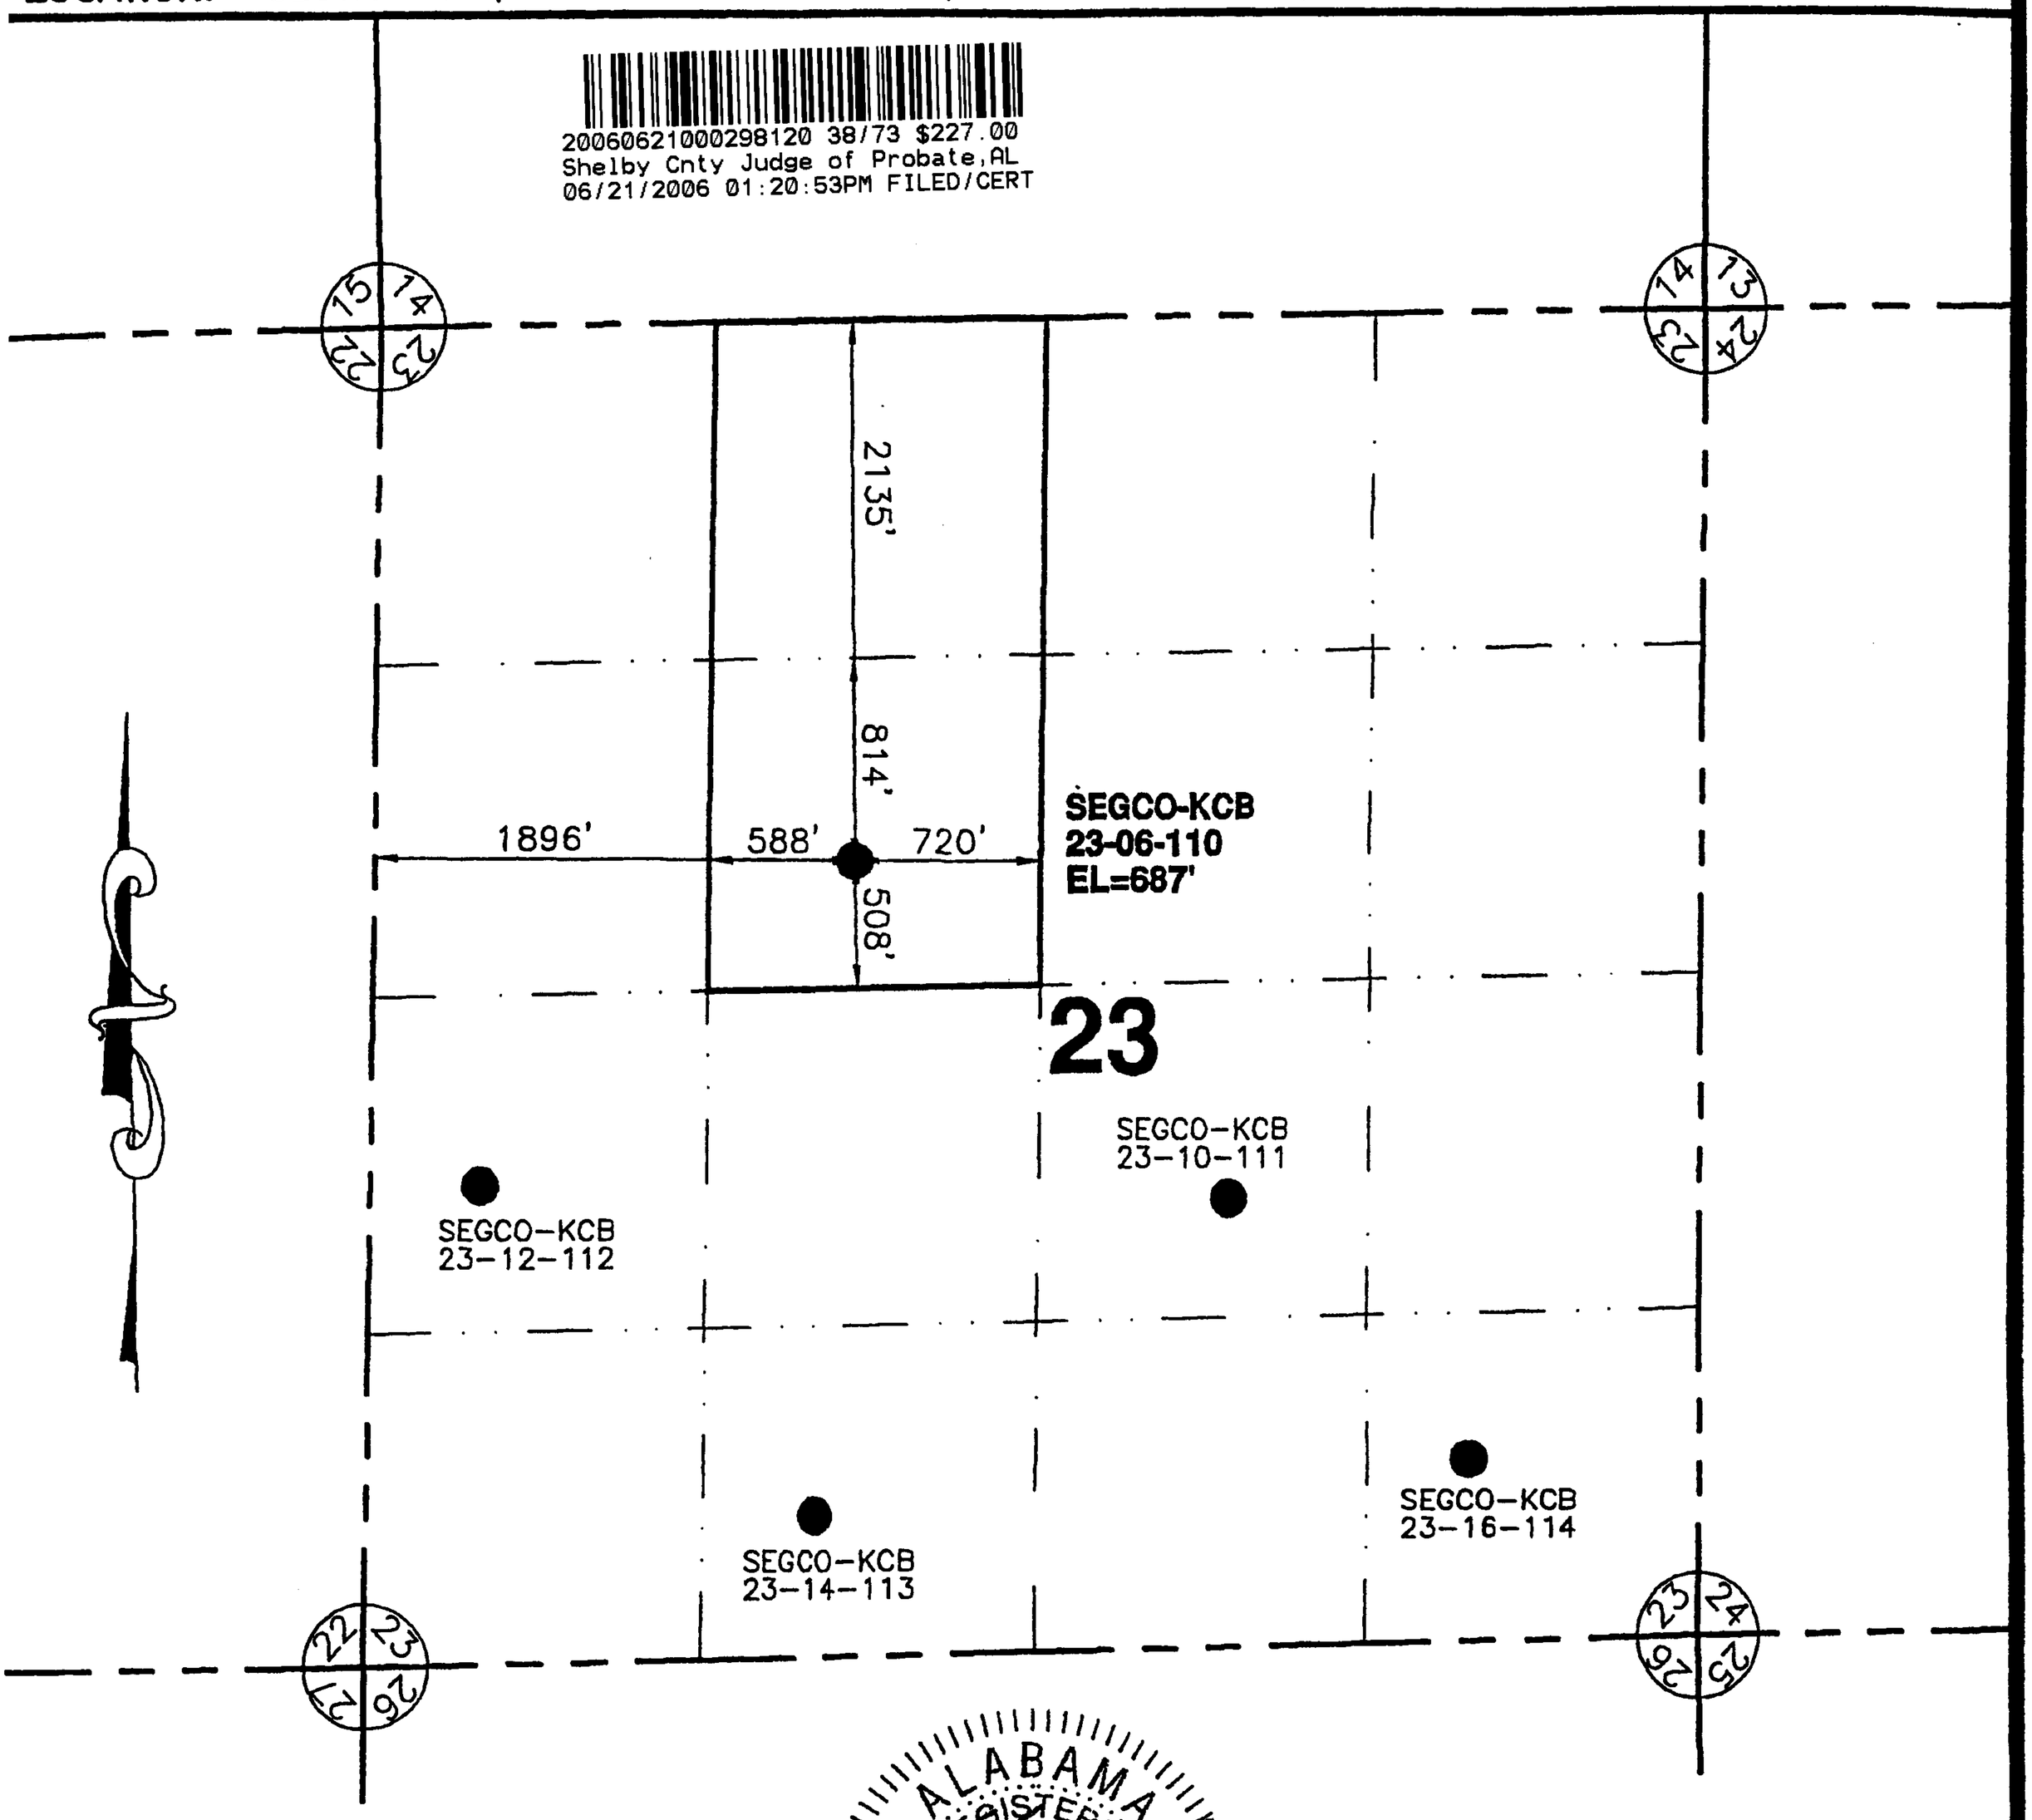

NAD27 COORDINATES

LATITUDE:	33.10887
LONGITUDE:	86.92857
NORTHING:	1131294.55
EASTING:	674981.81

ALABAMA REGISTERED No. 24329 PROFESSIONAL SURVEYOR STEVEN G. FAULKNER

LEGEND:

EXISTING OR PERMITTED WELL	○
PROPOSED WELL	●
PLUGGED & ABANDONED WELL	⊠

LOCATION: GURNEE FIELD
WELL NAME: SEGCO-KCB 23-06-110
UNIT BOUNDARY: E 1/2 - NW 1/4
MINERAL OWNER: Segco-KCB

Faulkner Surveying
LICENSED PROFESSIONAL SURVEYORS

CDX Gas, L.L.C.

525 ENERGY CENTER BLVD., SUITE 1604

Sequoya Project

DATE	DESCRIPTION	CHECKED BY
DATE: 02/07/05	DRAWN BY: E M H	FILE: CDX_PLT_05

LOCATION: SECTION 23, TOWNSHIP 22 SOUTH, RANGE 4 WEST, SHELBY COUNTY, ALABAMA

20060621000298120 39/73 $227.00
Shelby Cnty Judge of Probate,AL
06/21/2006 01:20:53PM FILED/CERT

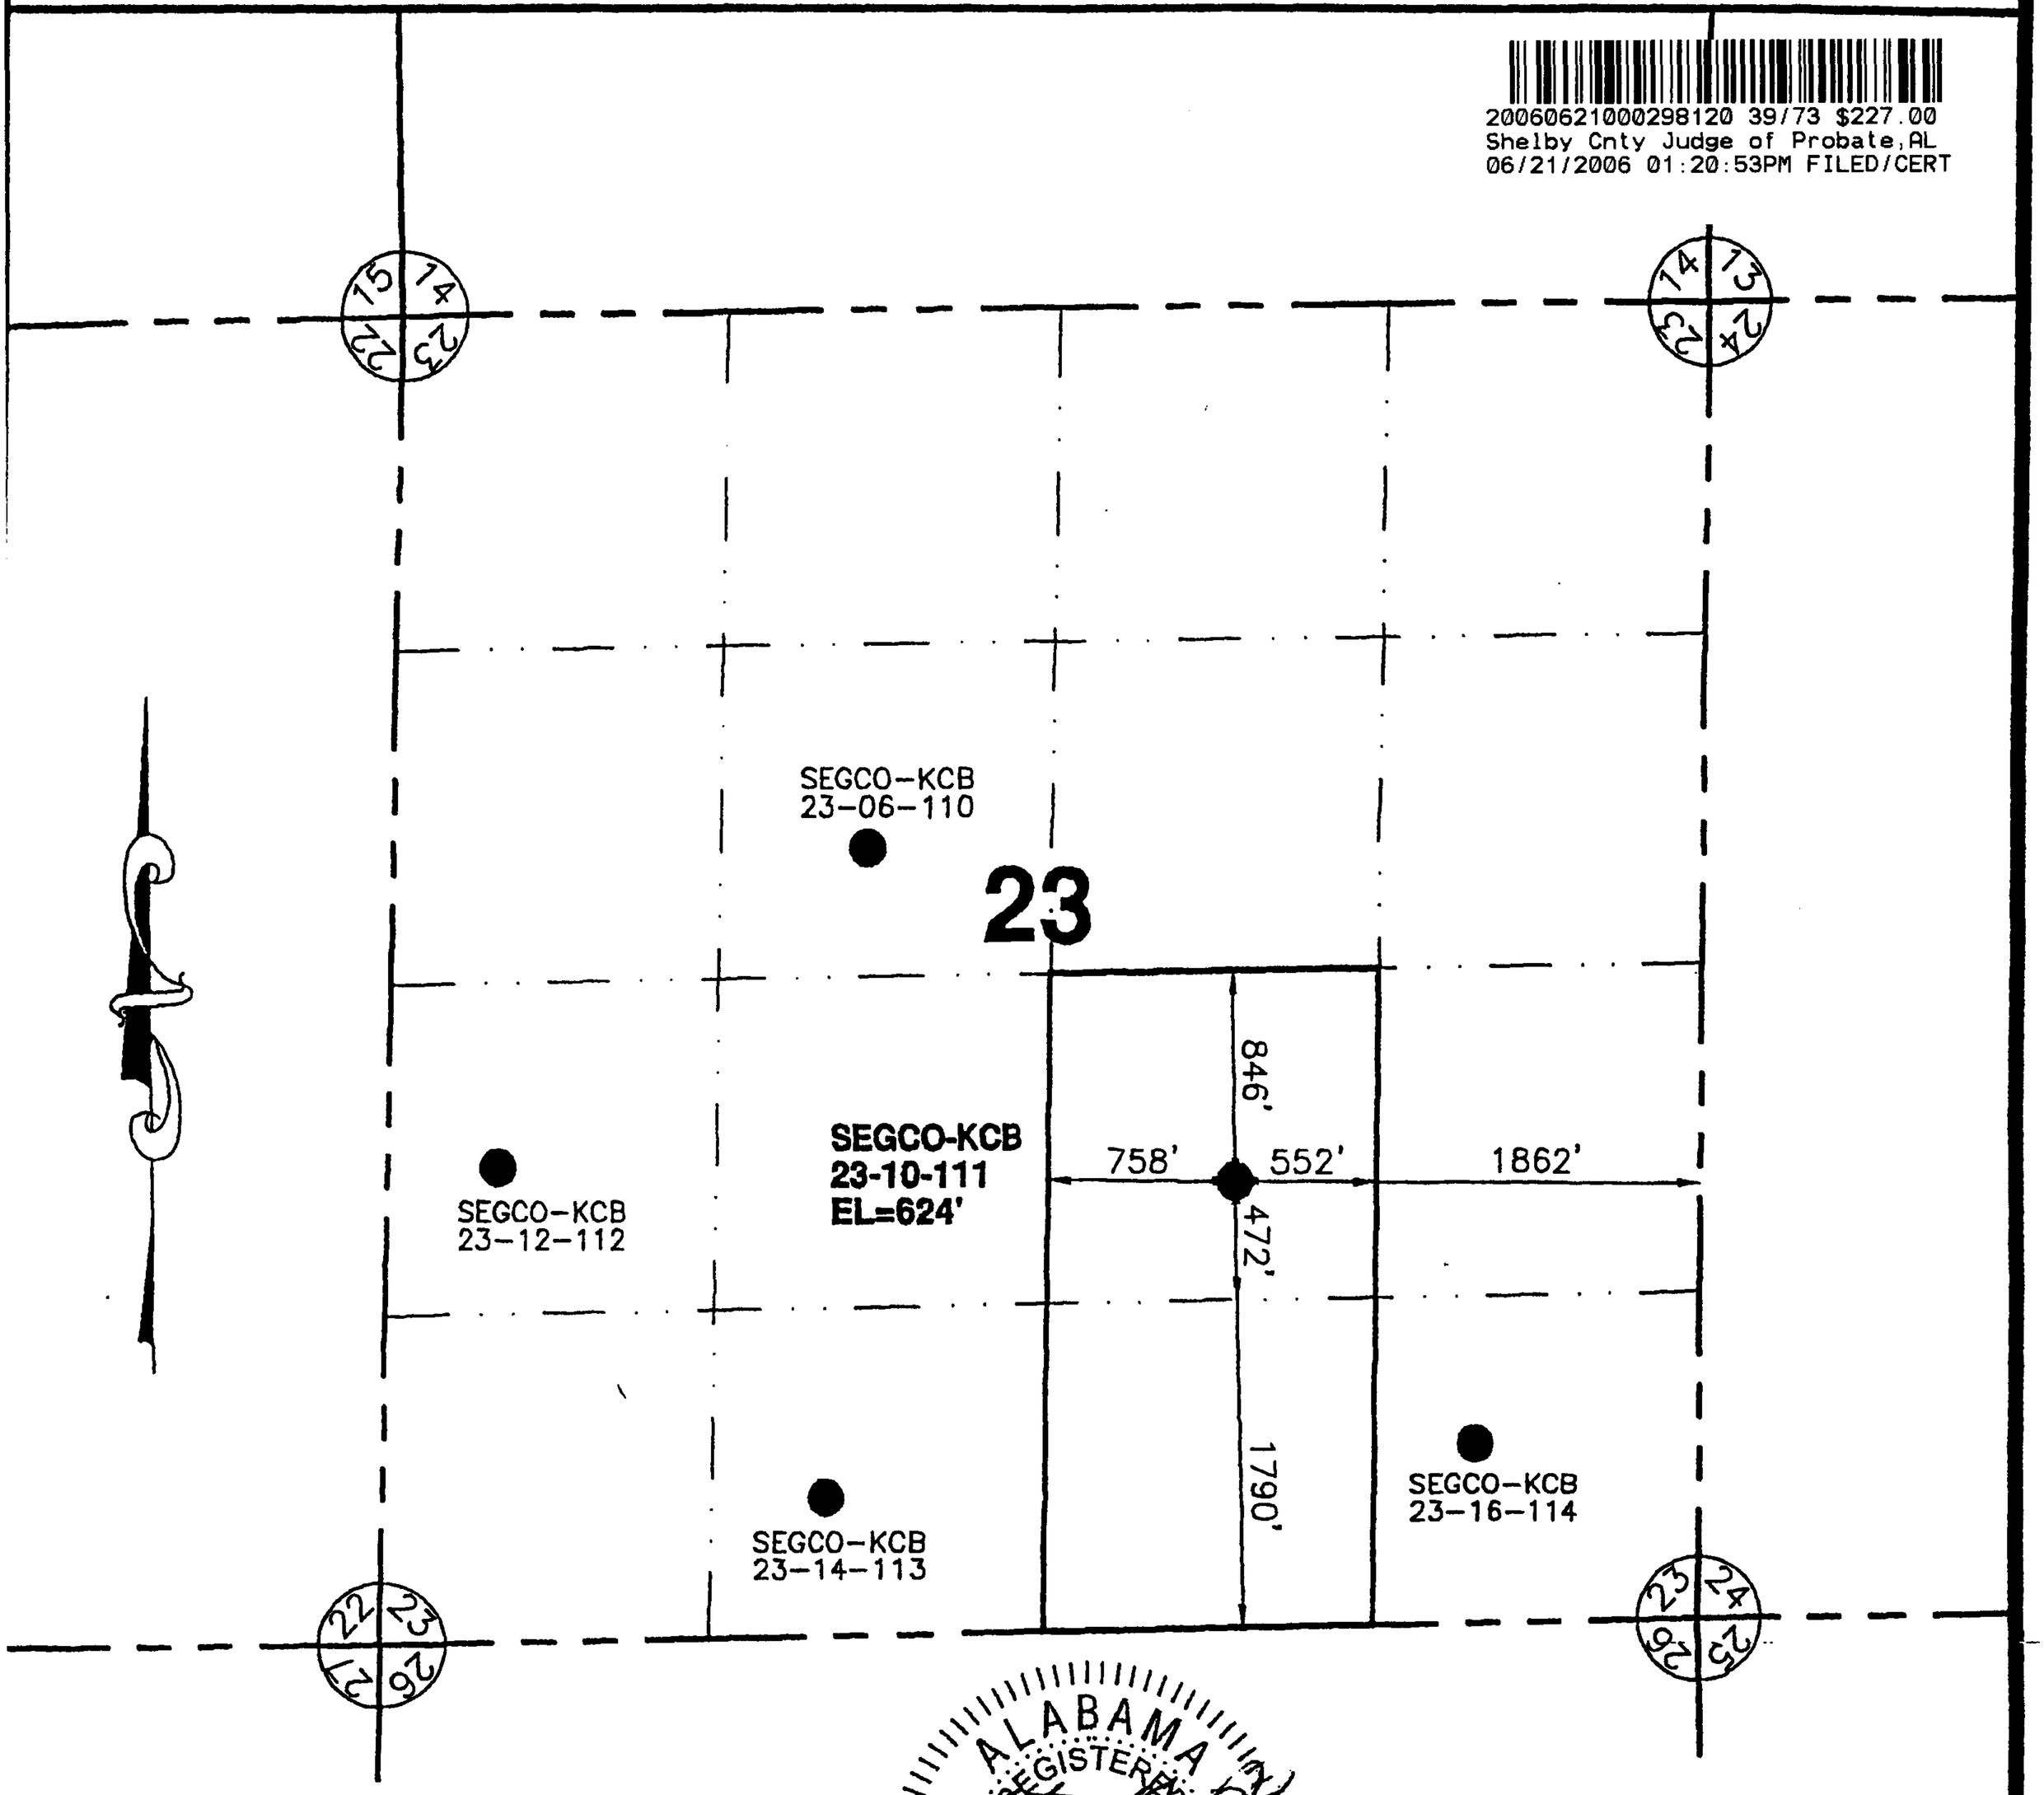

ALABAMA REGISTERED
No. 24329
PROFESSIONAL
SURVEYOR
STEVEN G. FAULKNER

NAD27 COORDINATES

LATITUDE:	33.10518
LONGITUDE:	86.92379
NORTHING:	1129961.88
EASTING:	676450.42

LEGEND:

EXISTING OR PERMITTED WELL	○
PROPOSED WELL	●
PLUGGED & ABANDONED WELL	⊠

LOCATION: GURNEE FIELD
WELL NAME: SEGCO-KCB 23-10-111
UNIT BOUNDARY: W 1/2 - SE 1/4
MINERAL OWNER: Segco-KCB

Faulkner Surveying
LICENSED PROFESSIONAL SURVEYORS

CDX Gas, L.L.C.

525 ENERGY CENTER BLVD., SUITE 1604

Sequoya Project

DATE	DESCRIPTION	CHECKED BY

DATE: 02/07/05 | DRAWN BY: E.M.H. | FILE: CDX PLT 05

LOCATION: SECTION 23, TOWNSHIP 22 SOUTH, RANGE 4 WEST, SHELBY COUNTY, ALABAMA

20060621000298120 40/73 $227.00
Shelby Cnty Judge of Probate, AL
06/21/2006 01:20:53PM FILED/CERT

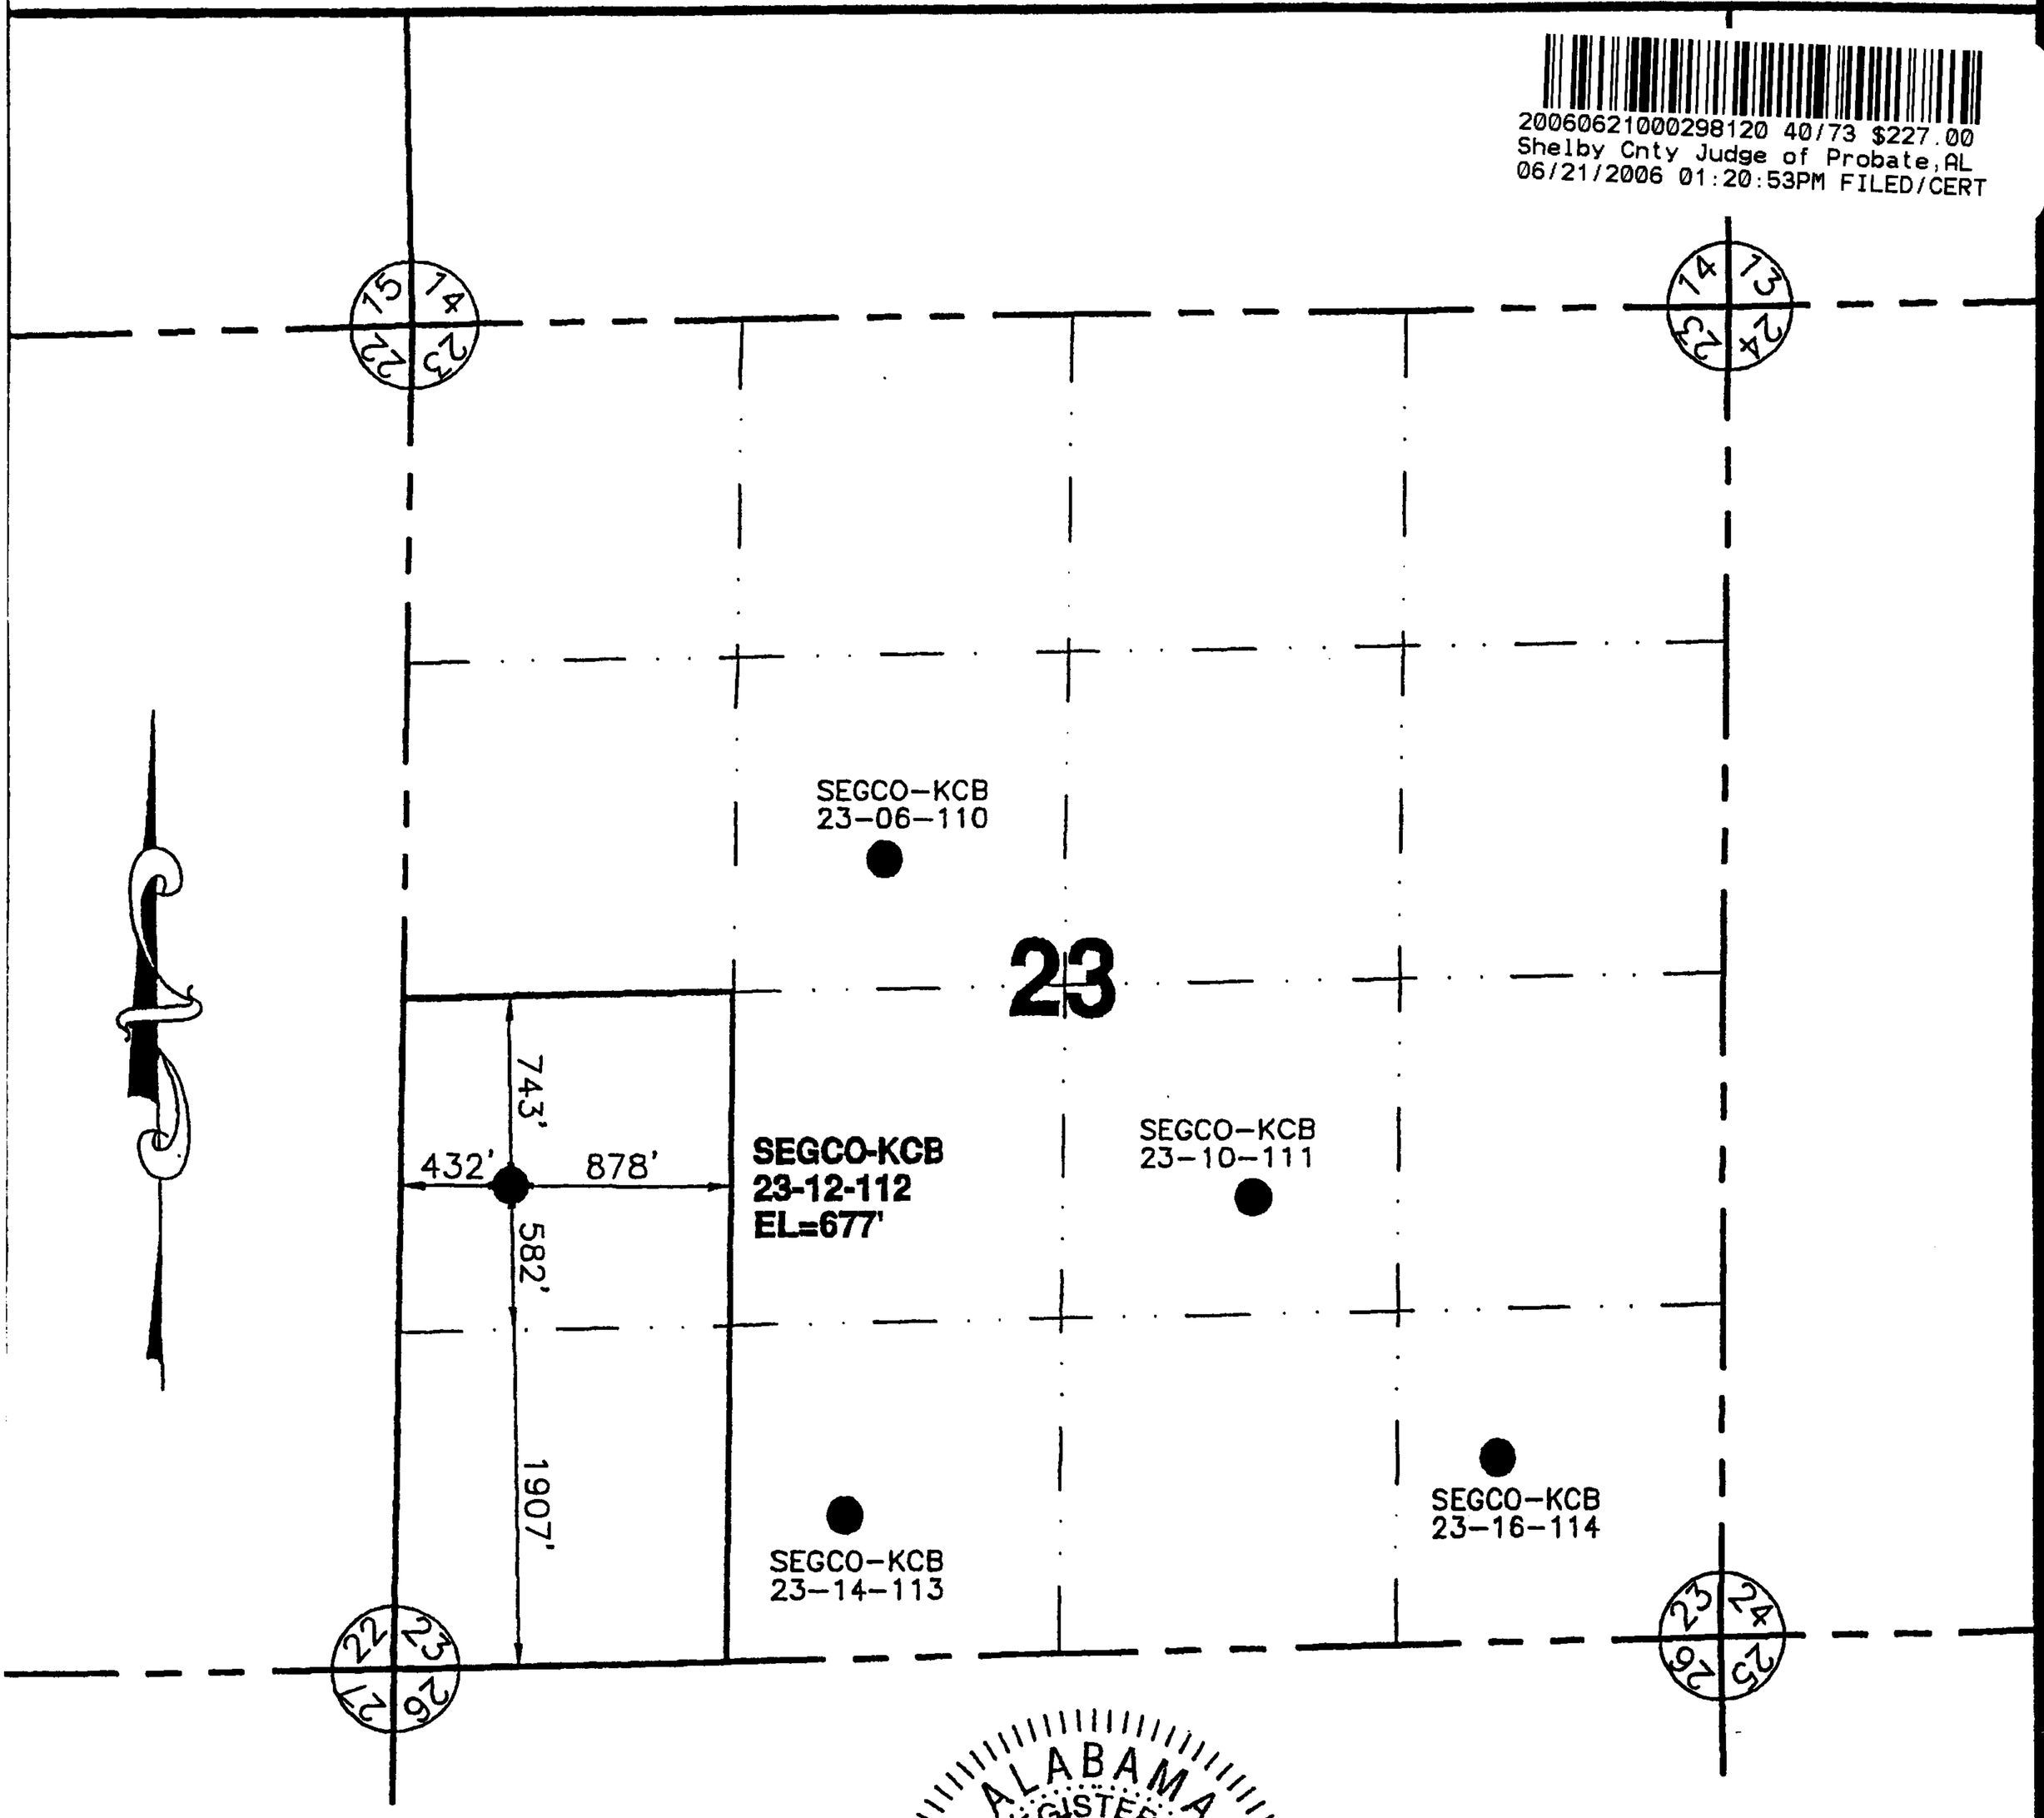

ALABAMA REGISTERED
No. 24329
PROFESSIONAL
SURVEYOR
STEVEN G. FAULKNER

NAD27 COORDINATES

LATITUDE:	33.10539
LONGITUDE:	86.93341
NORTHING:	1130021.17
EASTING:	673505.23

LEGEND:
EXISTING OR PERMITTED WELL ○
PROPOSED WELL ●
PLUGGED & ABANDONED WELL ⊠

LOCATION: GURNEE FIELD
WELL NAME: SEGCO-KCB 23-12-112
UNIT BOUNDARY: W 1/2 - SW 1/4
MINERAL OWNER: Segco-KCB

CDX Gas, L.L.C.

525 ENERGY CENTER BLVD., SUITE 1604

Sequoya Project

DATE	DESCRIPTION	CHECKED BY

DRAWN: 06/08/06 | DRAWN BY: E.W.H. | FILE: CDX PLT 06

Faulkner Surveying
LICENSED PROFESSIONAL SURVEYORS

LOCATION: SECTION 23, TOWNSHIP 22 SOUTH, RANGE 4 WEST, SHELBY COUNTY, ALABAMA

20060621000298120 41/73 $227.00
Shelby Cnty Judge of Probate, AL
06/21/2006 01:20:53PM FILED/CERT

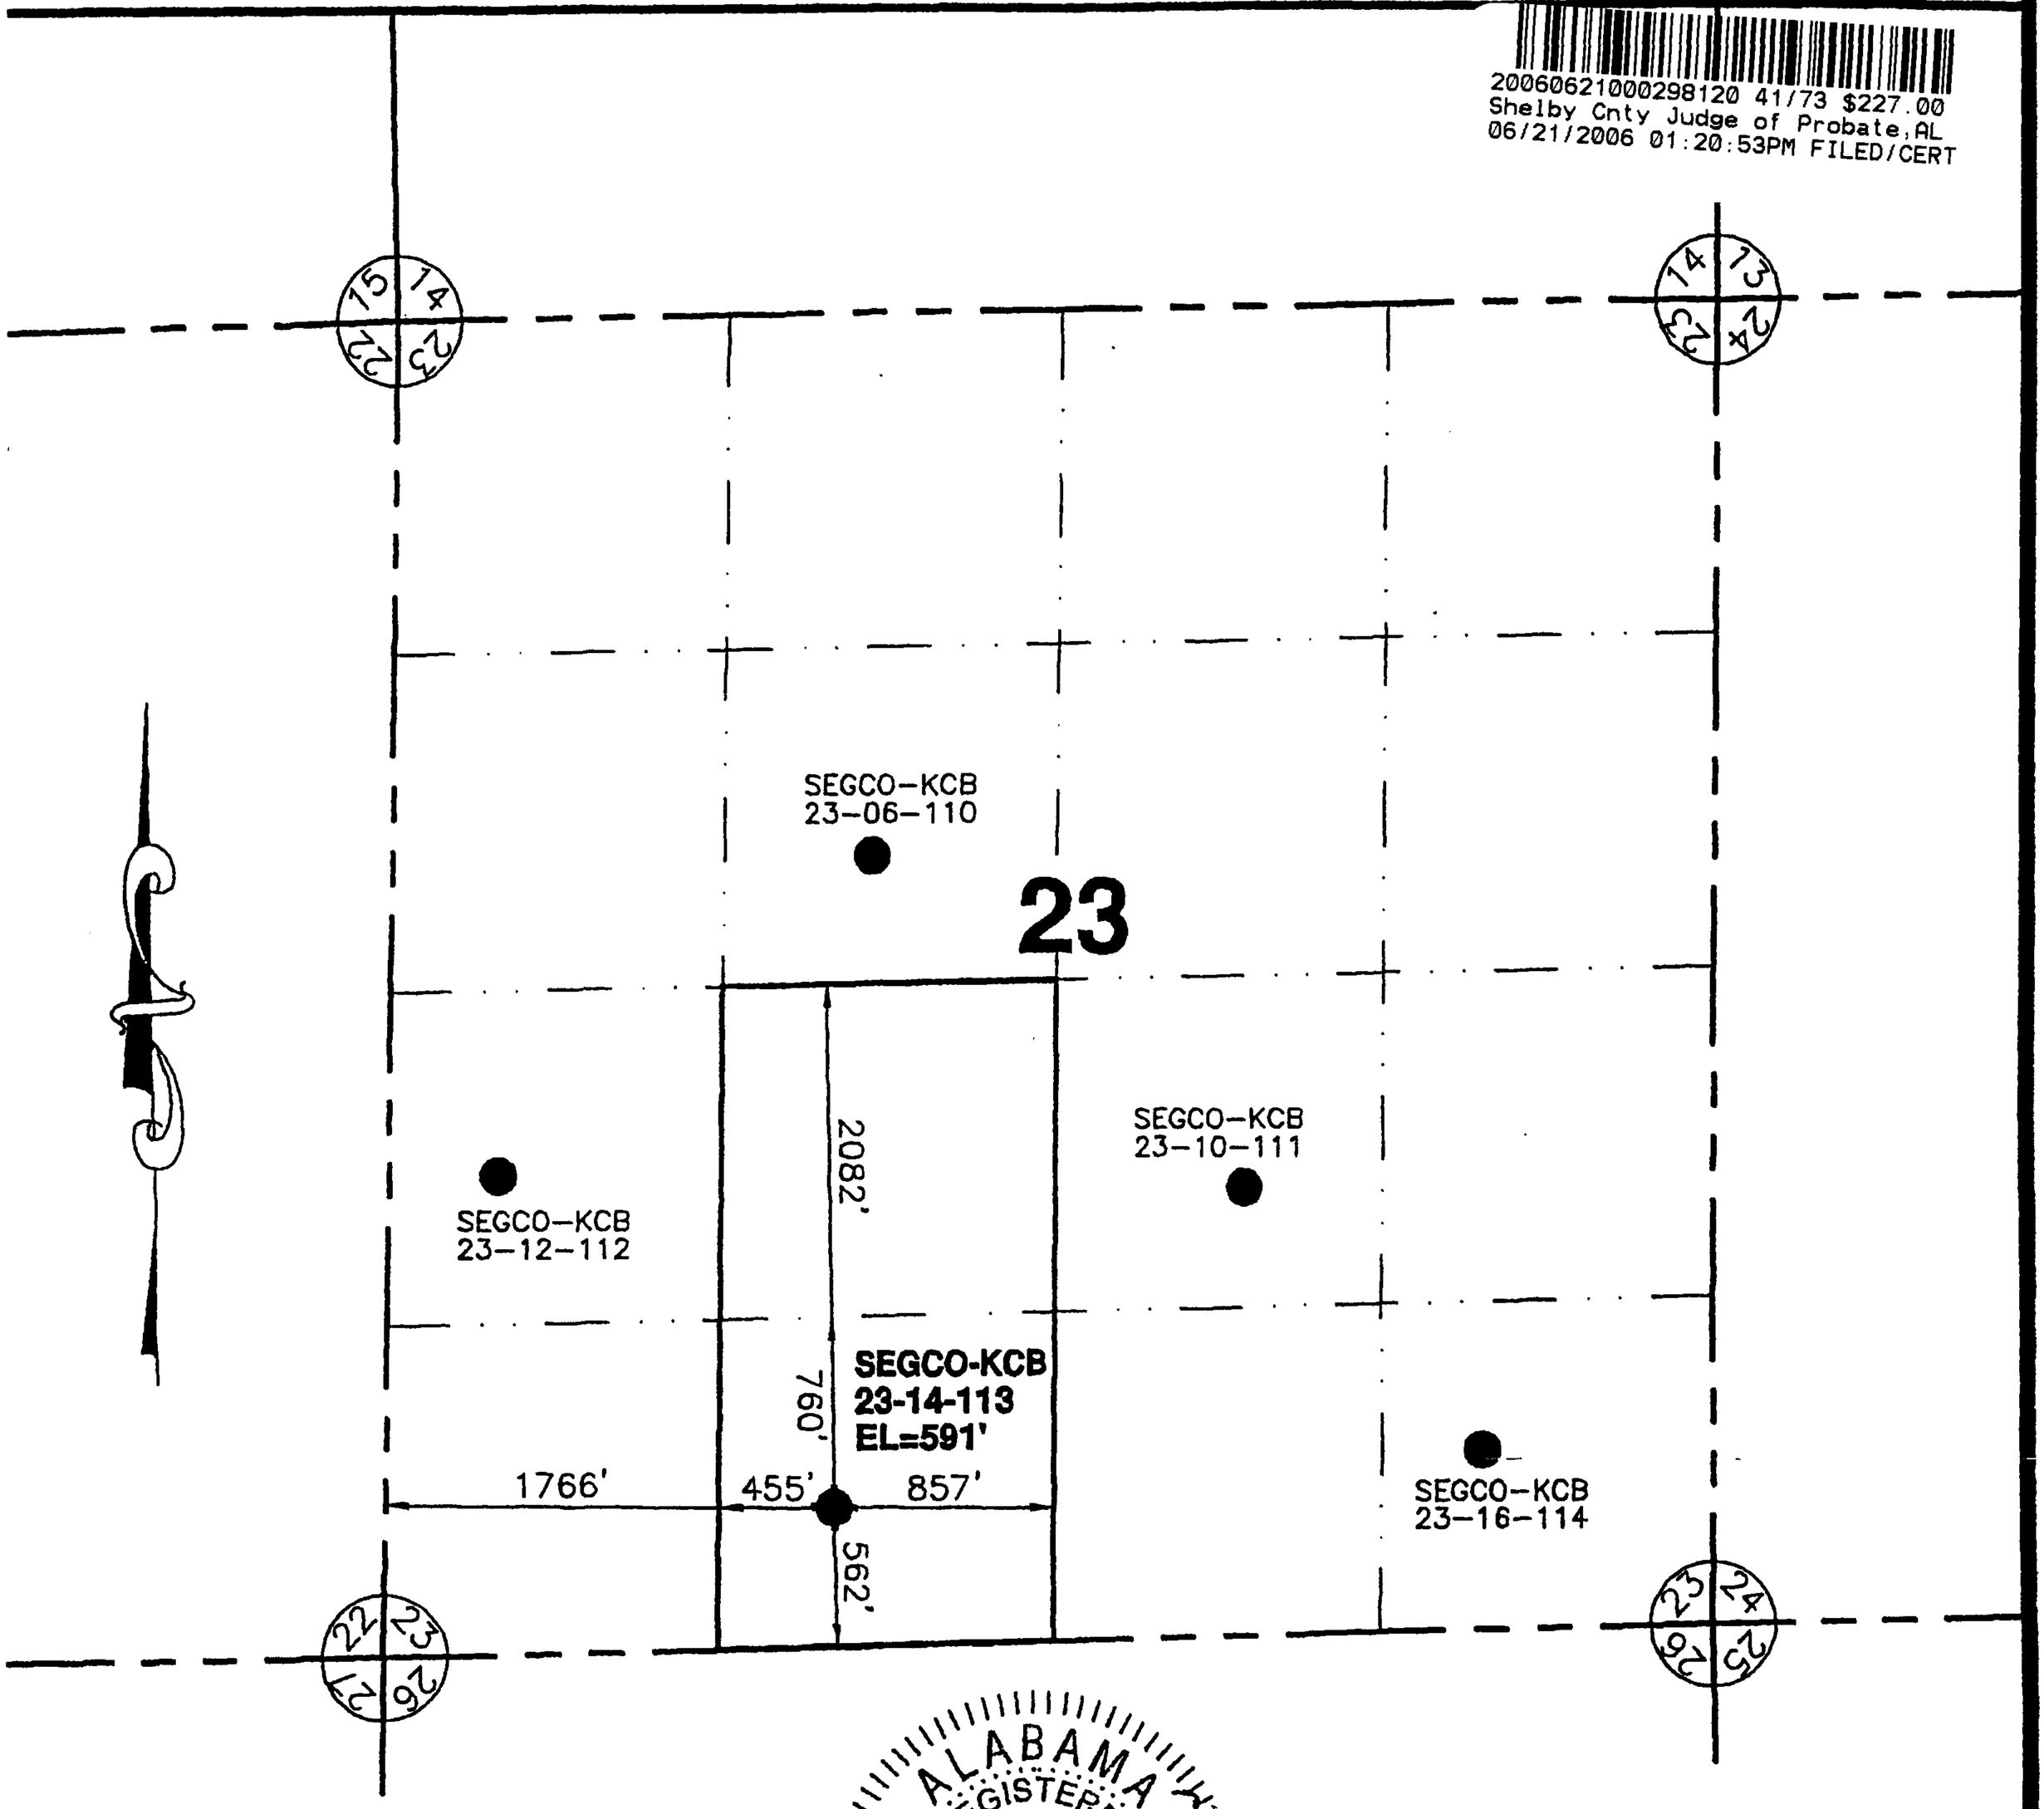

ALABAMA REGISTERED No. 24329 PROFESSIONAL SURVEYOR STEVEN G. FAULKNER

NAD27 COORDINATES

LATITUDE:	33.10174
LONGITUDE:	86.92912
NORTHING:	1128701.67
EASTING:	674827.63

LEGEND:

EXISTING OR PERMITTED WELL	○
PROPOSED WELL	●
PLUGGED & ABANDONED WELL	⊠

LOCATION: GURNEE FIELD
WELL NAME: SEGCO-KCB 23-14-113
UNIT BOUNDARY: E 1/2 - SW 1/4
MINERAL OWNER: Segco-KCB

CDX Gas, L.L.C.

525 ENERGY CENTER BLVD., SUITE 1604

Sequoya Project

DATE	DESCRIPTION	CHECKED BY

Faulkner Surveying

LOCATION: SECTION 23, TOWNSHIP 22 SOUTH, RANGE 4 WEST, SHELBY COUNTY, ALABAMA

RPB 172 640

20060621000298120 42/73 $227.00
Shelby Cnty Judge of Probate,AL
06/21/2006 01:20:53PM FILED/CERT

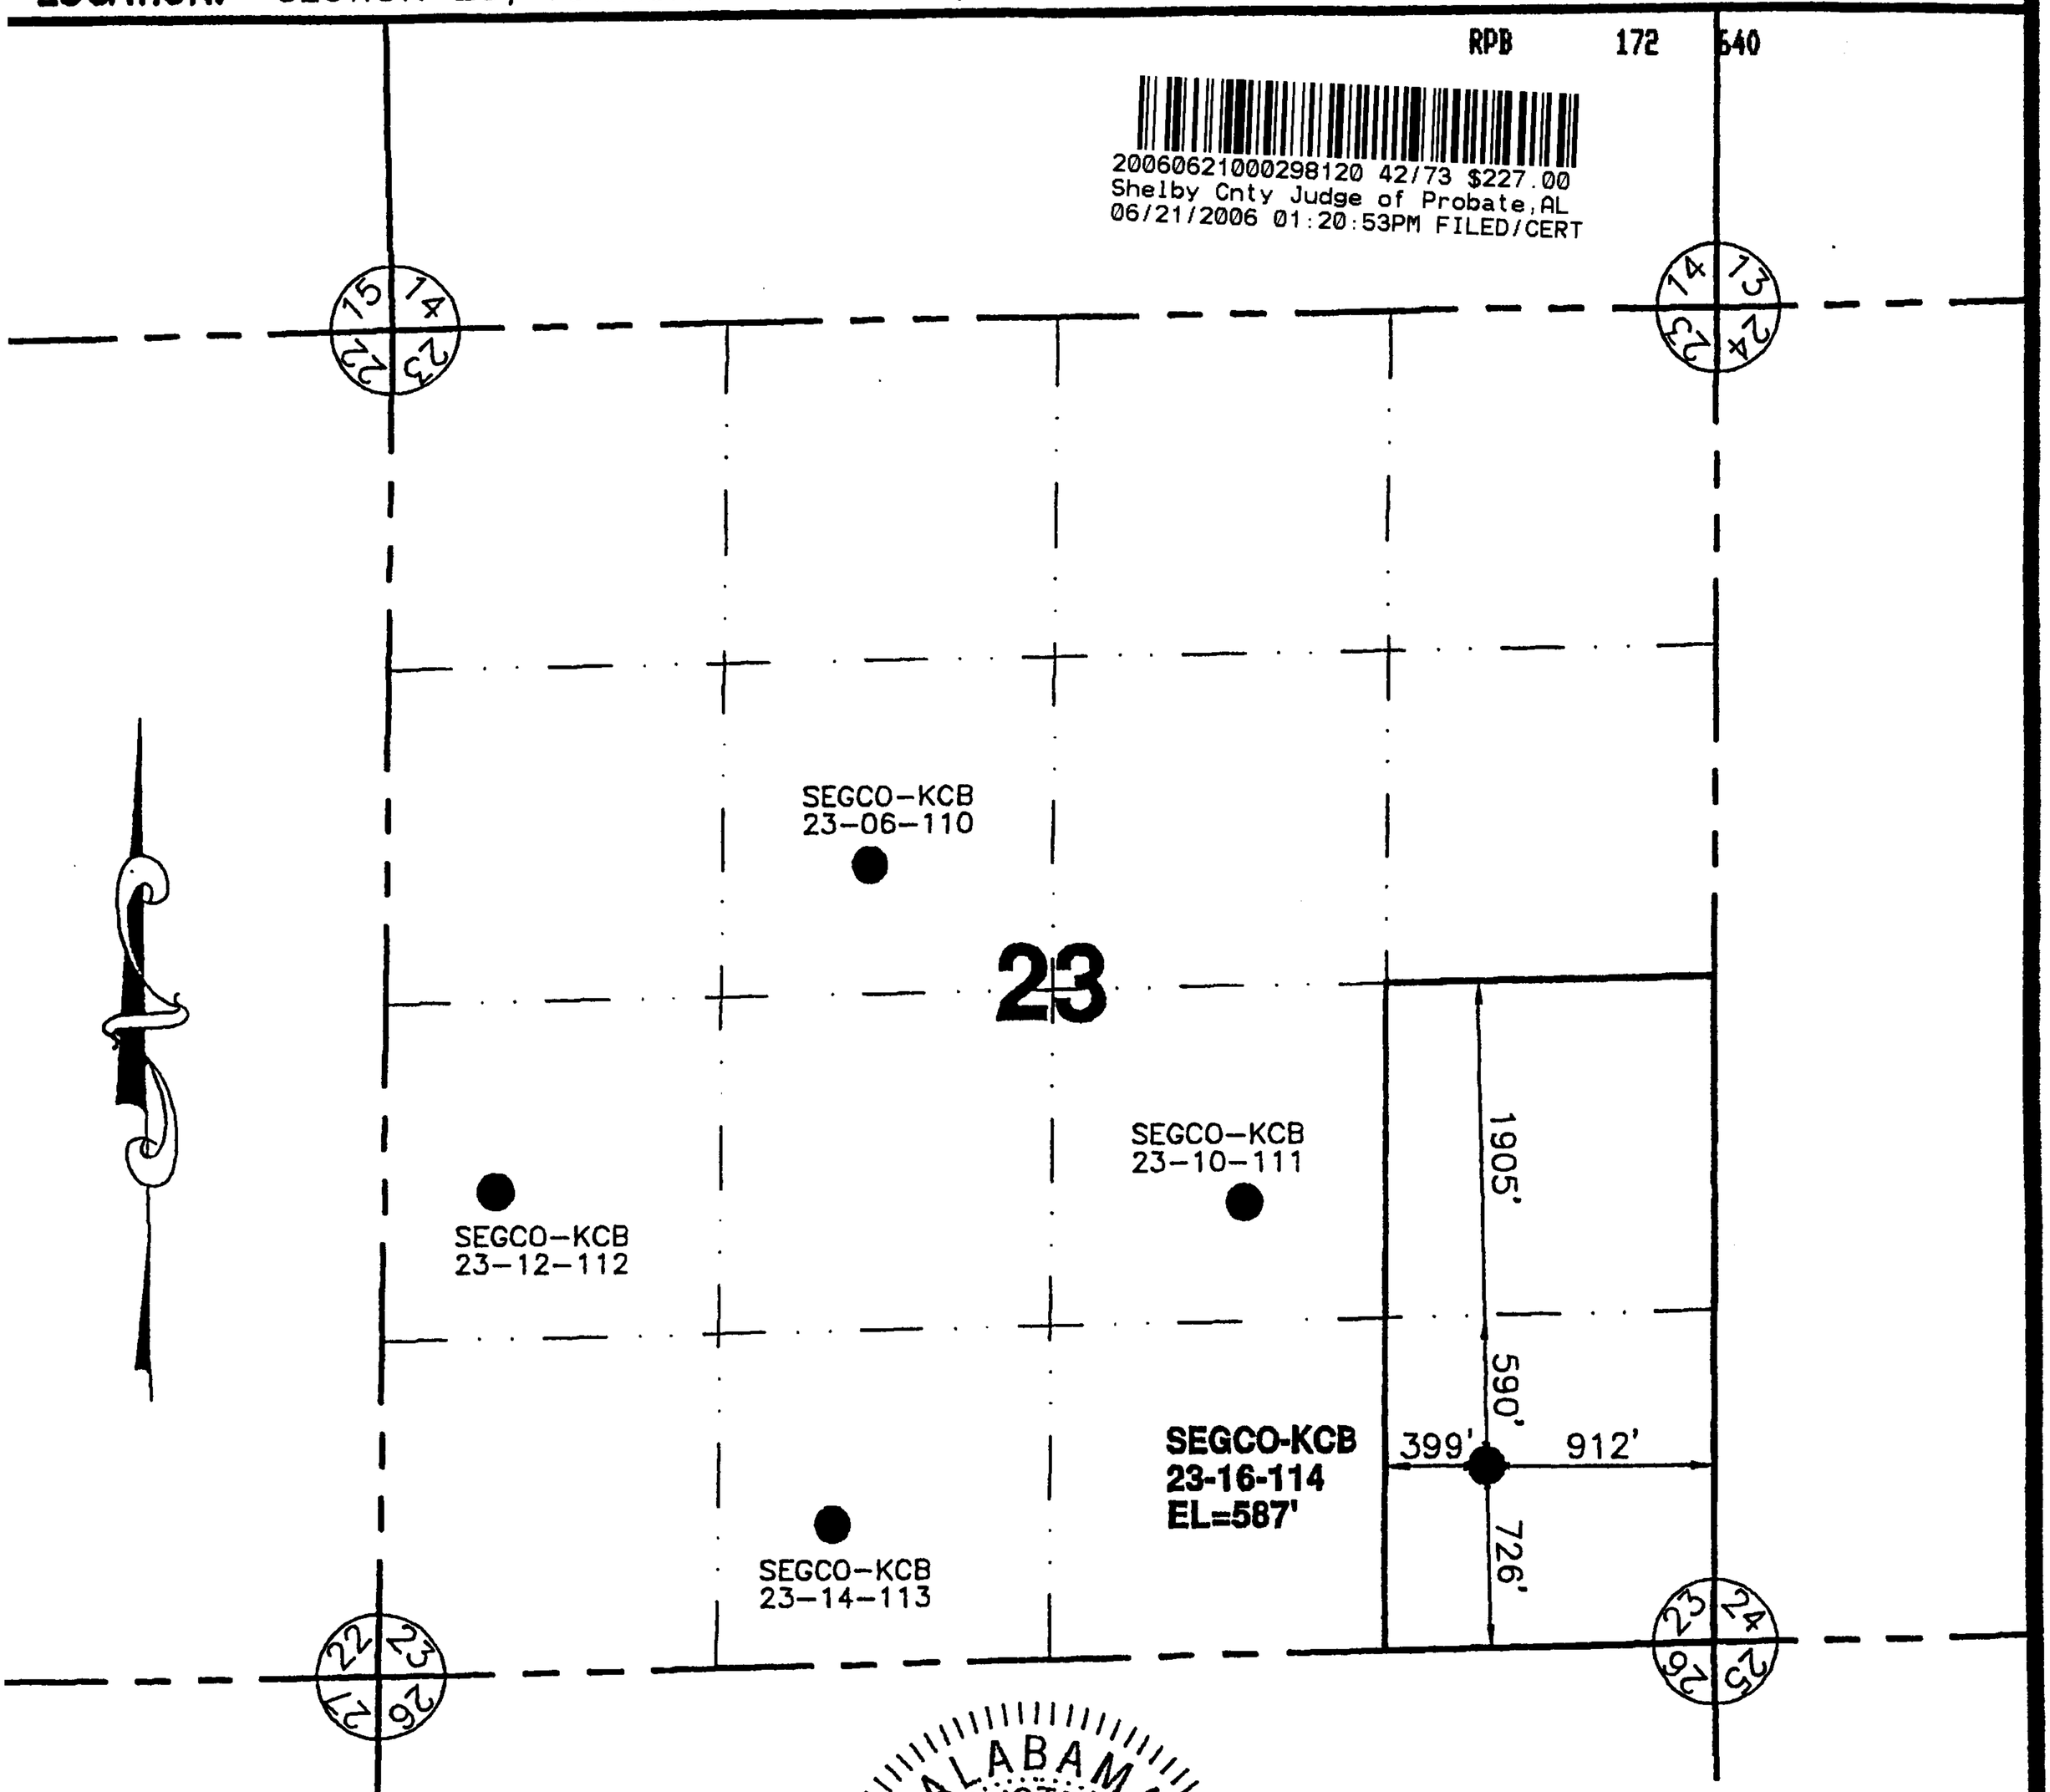

ALABAMA REGISTERED No. 24329 PROFESSIONAL SURVEYOR STEVEN G. FAULKNER

NAD27 COORDINATES

LATITUDE:	33.10229
LONGITUDE:	86.92073
NORTHING:	1128916.88
EASTING:	677396.14

LEGEND:
EXISTING OR PERMITTED WELL ○
PROPOSED WELL ●
PLUGGED & ABANDONED WELL ✖

LOCATION: GURNEE FIELD
WELL NAME: SEGCO-KCB 23-16-114
UNIT BOUNDARY: E 1/2 - SE 1/4
MINERAL OWNER: Segco-KCB

CDX Gas, L.L.C.
525 ENERGY CENTER BLVD., SUITE 1604

Sequoya Project

DATE	DESCRIPTION	CHECKED BY

Faulkner Surveying
PROFESSIONAL SURVEYORS

LOCATION: SECTION 23, TOWNSHIP 22 SOUTH, RANGE 4 WEST, SHELBY COUNTY, ALABAMA

20060621000298120 43/73 $227.00
Shelby Cnty Judge of Probate,AL
06/21/2006 01:20:53PM FILED/CERT

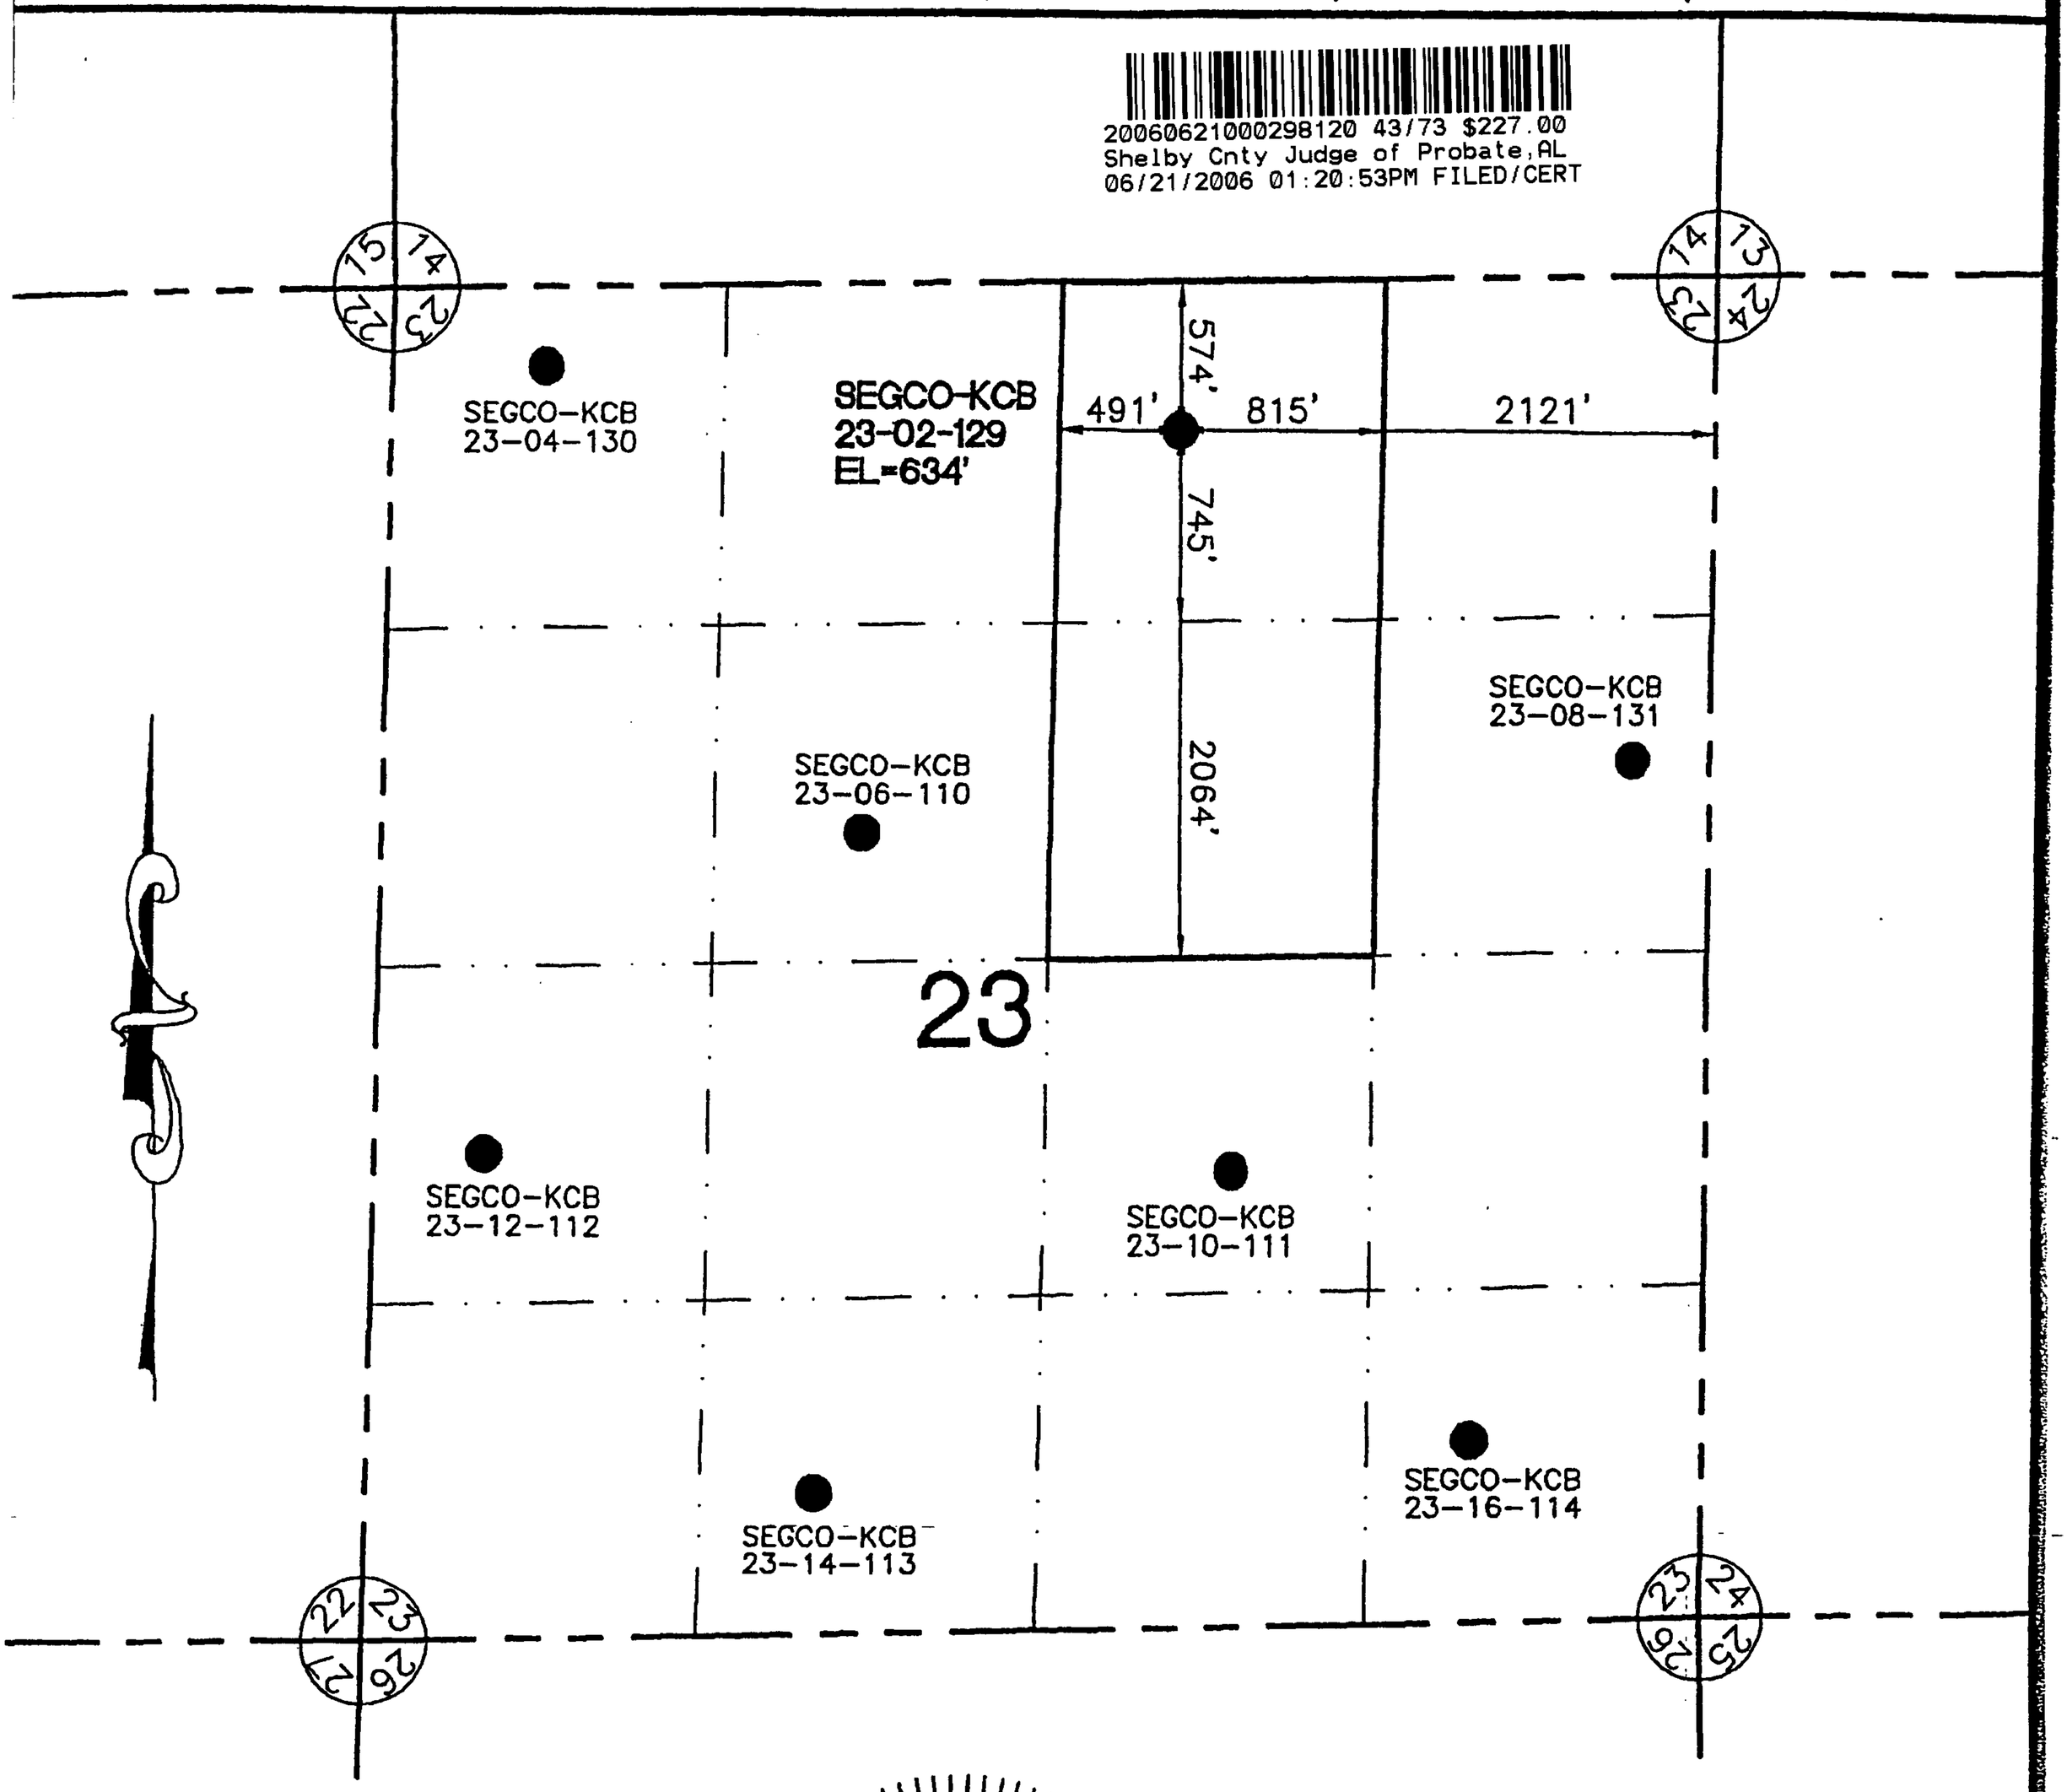

ALABAMA REGISTERED
No. 24329
PROFESSIONAL
SURVEYOR
STEVEN G. FAULKNER

NAD27 COORDINATES

LATITUDE:	33.11317
LONGITUDE:	86.92455
NORTHING:	1132868.31
EASTING:	676203.09

LEGEND:
EXISTING OR PERMITTED WELL ○
PROPOSED WELL ●
PLUGGED & ABANDONED WELL ✖

LOCATION: GURNEE FIELD
WELL NAME: SEGCO-KCB 23-02-129
UNIT BOUNDARY: W 1/2 - NE 1/4
MINERAL OWNER: Segco-KCB

Faulkner Surveying
LICENSED PROFESSIONAL SURVEYORS
P.O. BOX 40270 / 1701 HOLT ROAD NORTHEAST / HOLT, ALABAMA 35404 / (205) 553-8333

CDX Gas, L.L.C.
525 ENERGY CENTER BLVD., SUITE 1604

Sequoya Project

DATE	DESCRIPTION	CHECKED BY

DATE: 02-15-05	DRAWN BY: E M H	FILE: CDX_PLT_08
SCALE: 1"=1000'	CHECKED BY: S G F	Job No.: 04-100

LOCATION: SECTION 23, TOWNSHIP 22 SOUTH, RANGE 4 WEST, SHELBY COUNTY, ALABAMA

RPB 172 642

20060621000298120 44/73 $227.00
Shelby Cnty Judge of Probate,AL
06/21/2006 01:20:53PM FILED/CERT

309'
706'
600'
1016'
2341'

SEGCO-KCB
23-04-130
EL=553'

SEGCO-KCB
23-02-129

SEGCO-KCB
23-06-110

SEGCO-KCB
23-08-131

SEGCO-KCB
23-12-112

SEGCO-KCB
23-10-111

SEGCO-KCB
23-14-113

SEGCO-KCB
23-16-114

23

LEGEND:
EXISTING OR PERMITTED WELL ○
PROPOSED WELL ●
PLUGGED & ABANDONED WELL ⊠

ALABAMA REGISTERED No. 24329 PROFESSIONAL SURVEYOR STEVEN G. FAULKNER

NAD27 COORDINATES

LATITUDE:	33.11387
LONGITUDE:	86.93271
NORTHING:	1133108.18
EASTING:	673702.08

LOCATION: GURNEE FIELD
WELL NAME: SEGCO-KCB 23-04-130
UNIT BOUNDARY: W 1/2 - NW 1/4
MINERAL OWNER: Segco-KCB

CDX Gas, L.L.C.

525 ENERGY CENTER BLVD., SUITE 1604

Sequoya Project

DATE	DESCRIPTION	CHECKED BY

DATE: 02-15-05	DRAWN BY: E M H	FILE: CDX_PLT_06
SCALE: 1"=1000'	CHECKED BY: S G F	Job No.: 04-100

Faulkner Surveying
LICENSED PROFESSIONAL SURVEYORS
P.O. BOX 40270 / 1701 HOLT ROAD NORTHEAST / HOLT, ALABAMA 35404 / (205) 553-8333

LOCATION: SECTION 11, TOWNSHIP 22 SOUTH, RANGE 4 WEST, SHELBY COUNTY, ALABAMA

20060621000298120 45/73 $227.00
Shelby Cnty Judge of Probate,AL
06/21/2006 01:20:53PM FILED/CERT

RPB 172 643

SEGCO-KCB
11-02-58
EL=703'

709'
423'
1748'
902'
621'
1951'

SEGCO-KCB
11-08-99

SEGCO-KCB
11-06-98

SEGCO-KCB
11-10-100

11

ALABAMA REGISTERED No. 24329 PROFESSIONAL SURVEYOR STEVEN G. FAULKNER

NAD27 COORDINATES

LATITUDE:	33.14188
LONGITUDE:	86.92324
NORTHING:	1143314.82
EASTING:	676547.61

LEGEND:
EXISTING OR PERMITTED WELL ○
PROPOSED WELL ●
PLUGGED & ABANDONED WELL ⊠

LOCATION: GURNEE FIELD
WELL NAME: SEGCO-KCB 11-02-58
UNIT BOUNDARY: W 1/2 - NE 1/4
MINERAL OWNER: Segco-KCB

Faulkner Surveying
LICENSED PROFESSIONAL SURVEYORS

CDX Gas, L.L.C.

525 ENERGY CENTER BLVD., SUITE 1604

Sequoya Project

DATE	DESCRIPTION	CHECKED BY

DATE: 02/07/06 | DRAWN BY: F.W.H. | FILE: CDX PLT 05

LOCATION: SECTION 11, TOWNSHIP 22 SOUTH, RANGE 4 WEST, SHELBY COUNTY, ALABAMA

20060621000298120 46/73 $227.00
Shelby Cnty Judge of Probate, AL
06/21/2006 01:20:53PM FILED/CERT

RPB 172 644

700'
962'
375'
630'
SEGCO-KCB
11-04-59
EL-732'

SEGCO-KCB
11-02-58

SEGCO-KCB
11-08-99

SEGCO-KCB
11-06-98

11

SEGCO
11-12-101

SEGCO-KCB
11-10-100

SEGCO-KCB
11-14-102

SEGCO-KCB
11-16-103

LEGEND:

EXISTING OR PERMITTED WELL	○
PROPOSED WELL	●
PLUGGED & ABANDONED WELL	✖

ALABAMA REGISTERED No. 24329 PROFESSIONAL SURVEYOR STEVEN G. FAULKNER

NAD27 COORDINATES

LATITUDE:	33.14177
LONGITUDE:	86.93174
NORTHING:	1143261.09
EASTING:	673946.28

LOCATION: GURNEE FIELD
WELL NAME: SEGCO-KCB 11-04-59
UNIT BOUNDARY: NW 1/4 - NW 1/4
MINERAL OWNER: Segco-KCB

Faulkner Surveying
LICENSED PROFESSIONAL SURVEYORS

CDX Gas, L.L.C.

525 ENERGY CENTER BLVD., SUITE 1604

Sequoya Project

DATE	DESCRIPTION	CHECKED BY

DATE: 02-15-05 | DRAWN BY: E M H | FILE: CDX_PLT_06

LOCATION: SECTION 11, TOWNSHIP 22 SOUTH, RANGE 4 WEST, SHELBY COUNTY, ALABAMA

20060621000298120 47/73 $227.00
Shelby Cnty Judge of Probate,AL
06/21/2006 01:20:53PM FILED/CERT

RPB 172 645

2266'

SEGCO-KCB
11-02-58

SEGCO-KCB
11-06-98
EL=693'

936'

2235' 878' 442'

394'

11

SEGCO-KCB
11-08-99

SEGCO-KCB
11-10-100

ALABAMA REGISTERED No. 24329 PROFESSIONAL SURVEYOR STEVEN G. FAULKNER

NAD27 COORDINATES

LATITUDE:	33.13753
LONGITUDE:	86.92757
NORTHING:	1141725.44
EASTING:	675229.78

LEGEND:
EXISTING OR PERMITTED WELL ○
PROPOSED WELL ●
PLUGGED & ABANDONED WELL ⊠

LOCATION: GURNEE FIELD
WELL NAME: SEGCO-KCB 11-06-98
UNIT BOUNDARY: E 1/2 - NW 1/4
MINERAL OWNER: Segco-KCB

Faulkner Surveying
LICENSED PROFESSIONAL SURVEYORS

CDX Gas, L.L.C.

525 ENERGY CENTER BLVD., SUITE 1604

Sequoya Project

DATE	DESCRIPTION	CHECKED BY

DATE: 02/07/05 | DRAWN BY: E M H | FILE: CDX_PLT_05

LOCATION: SECTION 11, TOWNSHIP 22 SOUTH, RANGE 4 WEST, SHELBY COUNTY, ALABAMA

20060621000298120 48/73 $227.00
Shelby Cnty Judge of Probate, AL
06/21/2006 01:20:53PM FILED/CERT

RPB 172 646

SEGCO-KCB
11-02-58

1780'

450'

834'

488'

SEGCO-KCB
11-08-99
EL=757'

879'

SEGCO-KCB
11-06-98

11

SEGCO-KCB
11-10-100

ALABAMA REGISTERED No. 24329 PROFESSIONAL SURVEYOR STEVEN G. FAULKNER

NAD27 COORDINATES

LATITUDE:	33.13900
LONGITUDE:	86.91911
NORTHING:	1142274.13
EASTING:	677818.45

LEGEND:
EXISTING OR PERMITTED WELL ○
PROPOSED WELL ●
PLUGGED & ABANDONED WELL ⊠

LOCATION: GURNEE FIELD
WELL NAME: SEGCO-KCB 11-08-99
UNIT BOUNDARY: E 1/2 - NE 1/4
MINERAL OWNER: Segco-KCB

Faulkner Surveying
LICENSED PROFESSIONAL SURVEYORS

CDX Gas, L.L.C.

525 ENERGY CENTER BLVD., SUITE 1604

Sequoya Project

DATE	DESCRIPTION	CHECKED BY

DATE: 02/07/05 | DRAWN BY: E.M.H. | FILE: CDX PLT_05

LOCATION: SECTION 11, TOWNSHIP 22 SOUTH, RANGE 4 WEST, SHELBY COUNTY, ALABAMA

20060621000298120 49/73 $227.00
Shelby Cnty Judge of Probate,AL
06/21/2006 01:20:53PM FILED/CERT

RPB 172 647

SEGCO-KCB
11-02-58

SEGCO-KCB
11-08-99

SEGCO-KCB
11-06-98

11

SEGCO-KCB
11-10-100
EL=739'

896'
423'
893'
2208'
434'
1759'

ALABAMA REGISTERED No. 24329 PROFESSIONAL SURVEYOR STEVEN G. FAULKNER

NAD27 COORDINATES

LATITUDE:	33.13403
LONGITUDE:	86.92470
NORTHING:	1140456.82
EASTING:	676116.38

LEGEND:
EXISTING OR PERMITTED WELL ○
PROPOSED WELL ●
PLUGGED & ABANDONED WELL ⊠

LOCATION: GURNEE FIELD
WELL NAME: SEGCO-KCB 11-10-100
UNIT BOUNDARY: W 1/2 - SE 1/4
MINERAL OWNER: Segco-KCB

CDX Gas, L.L.C.

525 ENERGY CENTER BLVD., SUITE 1604

Sequoya Project

DATE	DESCRIPTION	CHECKED BY

Faulkner Surveying
LICENSED PROFESSIONAL SURVEYORS

LOCATION: SECTION 11, TOWNSHIP 22 SOUTH, RANGE 4 WEST, SHELBY COUNTY, ALABAMA

20060621000298120 50/73 $227.00
Shelby Cnty Judge of Probate,AL
06/21/2006 01:20:53PM FILED/CERT

RPB 172 648

SEGCO-KCB
11-04-59

SEGCO-KCB
11-02-58

SEGCO-KCB
11-08-99

SEGCO-KCB
11-06-98

11

SEGCO
11-12-101
EL=698'

915'

434'

941'

415'

1742'

SEGCO-KCB
11-10-100

SEGCO-KCB
11-14-102

SEGCO-KCB
11-16-103

NAD27 COORDINATES

LATITUDE:	33.13384
LONGITUDE:	86.93345
NORTHING:	1140372.46
EASTING:	673437.75

LEGEND:
EXISTING OR PERMITTED WELL ○
PROPOSED WELL ●
PLUGGED & ABANDONED WELL ⊠

ALABAMA REGISTERED No. 24329 PROFESSIONAL SURVEYOR STEVEN G. FAULKNER

LOCATION: GURNEE FIELD
WELL NAME: SEGCO 11-12-101
UNIT BOUNDARY: W 1/2 - SW 1/4
MINERAL OWNER: Segco

CDX Gas, L.L.C.

525 ENERGY CENTER BLVD., SUITE 1604

Sequoya Project

DATE	DESCRIPTION	CHECKED BY

Faulkner Surveying

LOCATION: SECTION 11, TOWNSHIP 22 SOUTH, RANGE 4 WEST, SHELBY COUNTY, ALABAMA

20060621000298120 51/73 $227.00
Shelby Cnty Judge of Probate,AL
06/21/2006 01:20:53PM FILED/CERT

RPB 172 649

SEGCO-KCB
11-04-59

SEGCO-KCB
11-02-58

SEGCO-KCB
11-08-99

SEGCO-KCB
11-06-98

11

SEGCO
11-12-101

SEGCO-KCB
11-10-100

2283'

953'

SEGCO-KCB
11-16-103

SEGCO-KCB
11-14-102
EL=725'

2185' 791' 519'

370'

NAD27 COORDINATES

LATITUDE:	33.13017
LONGITUDE:	86.92772
NORTHING:	1139046.78
EASTING:	675197.76

LEGEND:
EXISTING OR PERMITTED WELL ○
PROPOSED WELL ●
PLUGGED & ABANDONED WELL ⊠

LOCATION: GURNEE FIELD
WELL NAME: SEGCO-KCB 11-14-102
UNIT BOUNDARY: E 1/2 - SW 1/4
MINERAL OWNER: Segco-KCB

CDX Gas, L.L.C.

525 ENERGY CENTER BLVD., SUITE 1604

Sequoya Project

DATE	DESCRIPTION	CHECKED BY

Faulkner Surveying

LOCATION: SECTION 11, TOWNSHIP 22 SOUTH, RANGE 4 WEST, SHELBY COUNTY, ALABAMA

RPB 172 650

20060621000298120 52/73 $227.00
Shelby Cnty Judge of Probate,AL
06/21/2006 01:20:53PM FILED/CERT

SEGCO-KCB
11-04-59

SEGCO-KCB
11-02-58

SEGCO-KCB
11-08-99

SEGCO-KCB
11-06-98

11

SEGCO
11-12-101

SEGCO-KCB
11-10-100

2215'

885'

SEGCO-KCB
11-16-103
EL-746'

669'

642'

443'

SEGCO-KCB
11-14-102

ALABAMA REGISTERED No. 24329 PROFESSIONAL SURVEYOR STEVEN G. FAULKNER

NAD27 COORDINATES

LATITUDE:	33.13049
LONGITUDE:	86.91956
NORTHING:	1139176.17
EASTING:	677695.36

LEGEND:
EXISTING OR PERMITTED WELL ○
PROPOSED WELL ●
PLUGGED & ABANDONED WELL ✖

LOCATION: GURNEE FIELD
WELL NAME: SEGCO-KCB 11-16-103
UNIT BOUNDARY: E 1/2 - SE 1/4
MINERAL OWNER: Segco-KCB

Faulkner Surveying

CDX Gas, L.L.C.

525 ENERGY CENTER BLVD., SUITE 1604

Sequoya Project

DATE	DESCRIPTION	CHECKED BY

LOCATION: SECTION 31, TOWNSHIP 21 SOUTH, RANGE 3 WEST, SHELBY COUNTY, ALABAMA

20060621000298120 53/73 $227.00
Shelby Cnty Judge of Probate,AL
06/21/2006 01:20:53PM FILED/CERT

RPB 172 651

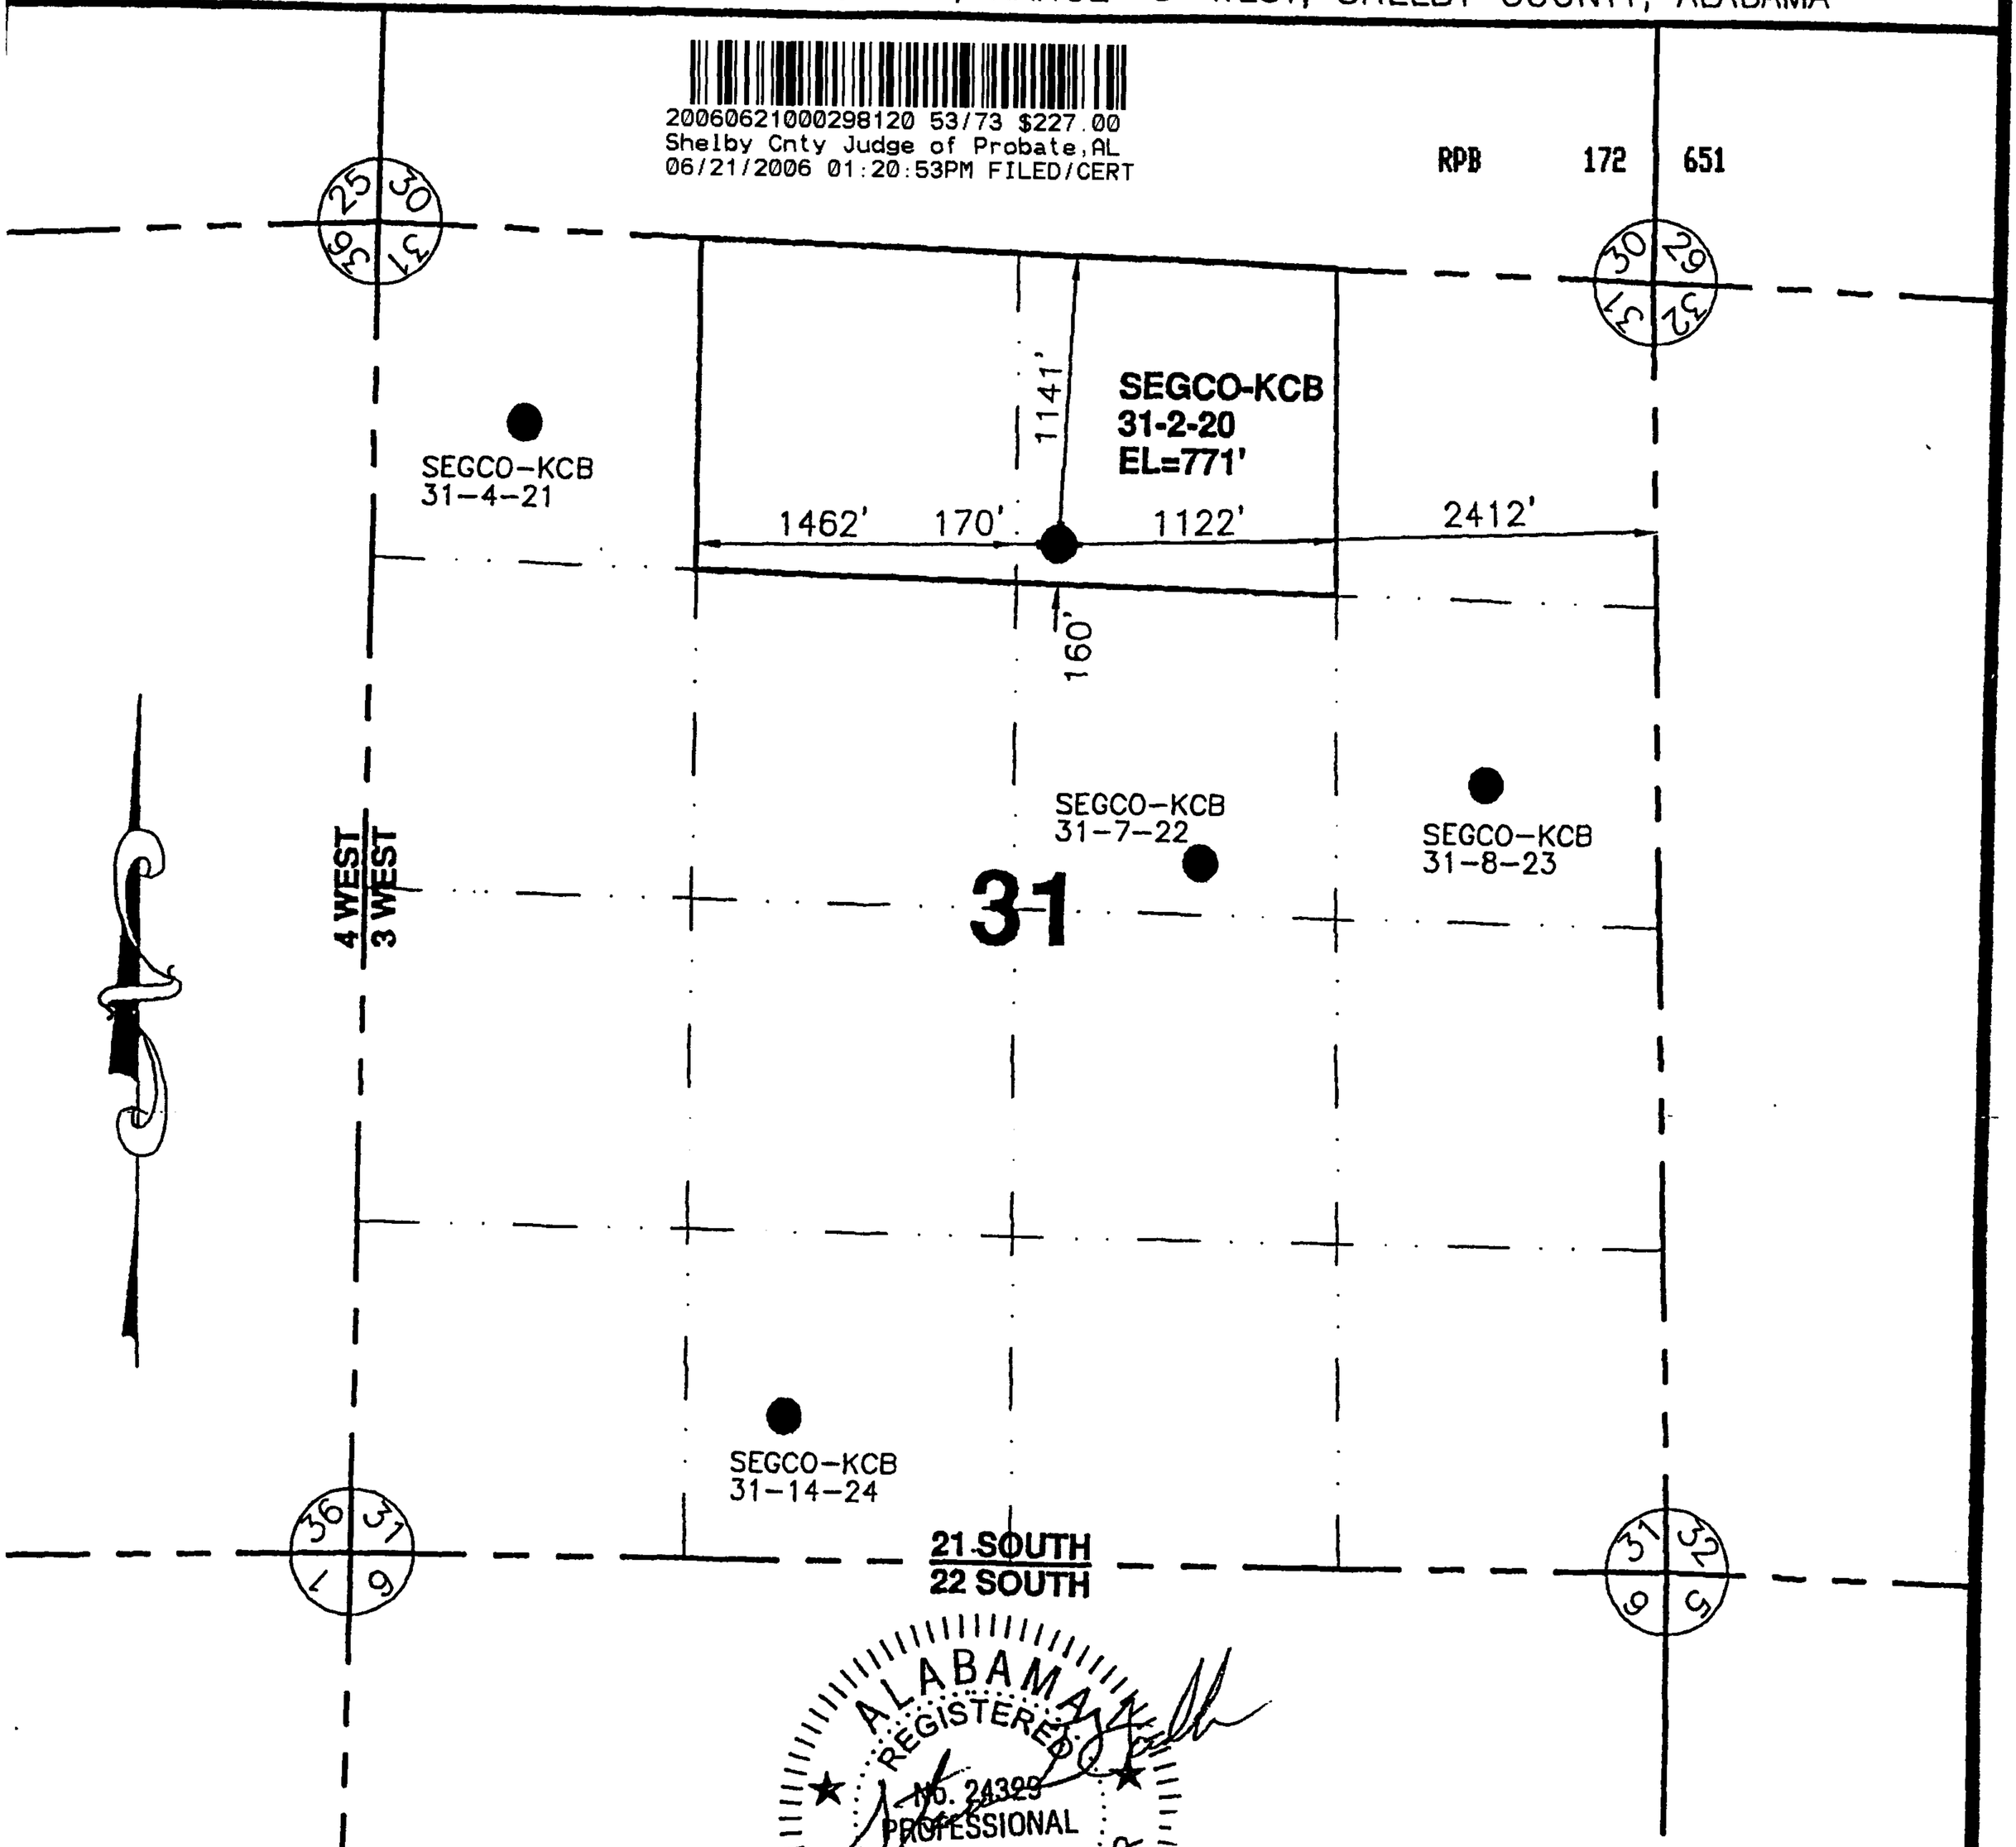

NAD27 COORDINATES

LATITUDE:	33.16995
LONGITUDE:	86.89110
NORTHING:	1153584.31
EASTING:	686325.23

LEGEND:
EXISTING OR PERMITTED WELL ○
PROPOSED WELL ●

OCATION: GURNEE FIELD
ELL NAME: SEGCO-KCB 31-2-20
NIT BOUNDARY: NW 1/4-NE 1/4 & NE 1/4-NW 1/4
INERAL OWNER: Segco-KCB
JRFACE OWNER: Cahaba Forrest, LLC

Faulkner Surveying
LICENSED PROFESSIONAL SURVEYORS
BOX 40270 / 1701 HOLT ROAD NORTHEAST / HOLT, ALABAMA 35404 / (205) 553-8333

CDX Gas, L.L.C.

525 ENERGY CENTER BLVD., SUITE 1604

Sequoya Project

DATE	DESCRIPTION	CHECKED BY
01/03/05	REV. UNIT BOUNDARY	E M H

DATE: 10/18/04	DRAWN BY: E M H	FILE: CDX_PLT_04
SCALE: 1"=1000'	CHECKED BY: S G F	Job No.: 04-100

LOCATION: SECTION 31, TOWNSHIP 21 SOUTH, RANGE 3 WEST, SHELBY COUNTY, ALABAMA

20060621000298120 54/73 $227.00
Shelby Cnty Judge of Probate, AL
06/21/2006 01:20:53PM FILED/CERT

RPB 172 652

SEGCO-KCB
31-4-21
EL=729'

602' 688' 772' 548' 1868'

SEGCO-KCB
31-2-20

SEGCO-KCB
31-7-22

SEGCO-KCB
31-8-23

SEGCO-KCB
31-14-24

4 WEST / 3 WEST

31

21 SOUTH / 22 SOUTH

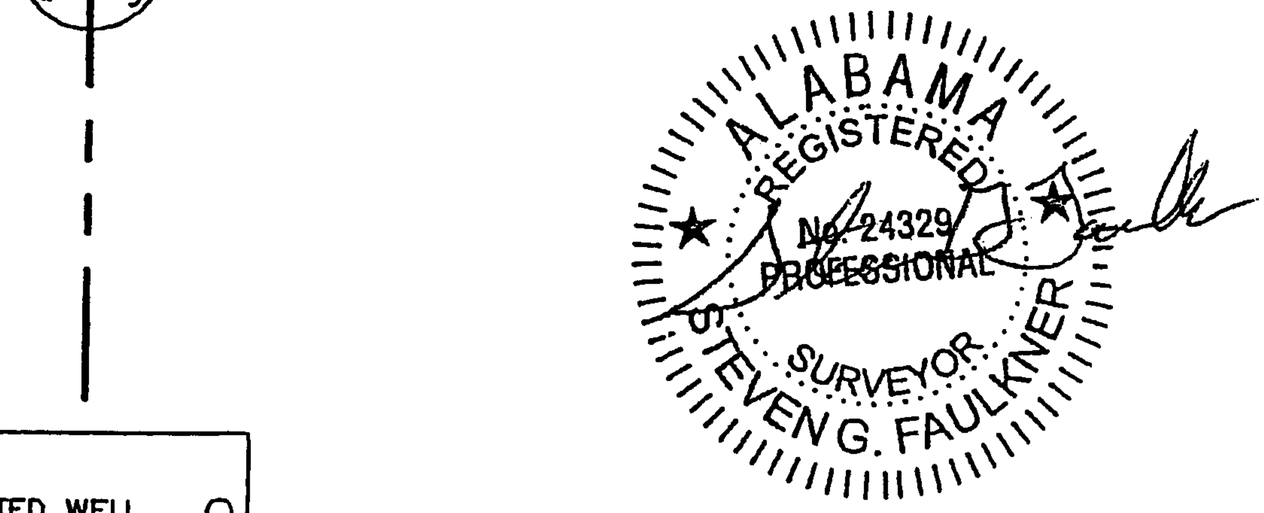

NAD27 COORDINATES

LATITUDE:	33.17122
LONGITUDE:	86.89814
NORTHING:	1154033.02
EASTING:	684169.97

LEGEND:
EXISTING OR PERMITTED WELL ○
PROPOSED WELL ●

LOCATION: GURNEE FIELD
WELL NAME: SEGCO-KCB 31-4-21
UNIT BOUNDARY: W 1/2 - NW 1/4
MINERAL OWNER: Segco-KCB
SURFACE OWNER: Cahaba Forrest, LLC

Faulkner Surveying
LICENSED PROFESSIONAL SURVEYORS
P.O. BOX 40270 / 1701 HOLT ROAD NORTHEAST / HOLT, ALABAMA 35404 / (205) 553-8333

CDX Gas, L.L.C.

525 ENERGY CENTER BLVD., SUITE 1604

Sequoya Project

DATE	DESCRIPTION	CHECKED BY
01/03/05	REV. UNIT BOUNDARY	E M H

DATE: 10/18/04	DRAWN BY: E M H	FILE: CDX_PLT_04
SCALE: 1"=1000'	CHECKED BY: S G F	Job No.: 04-100

LOCATION: SECTION 31, TOWNSHIP 21 SOUTH, RANGE 3 WEST, SHELBY COUNTY, ALABAMA

20060621000298120 55/73 $227.00
Shelby Cnty Judge of Probate,AL
06/21/2006 01:20:53PM FILED/CERT

RPB 172 653

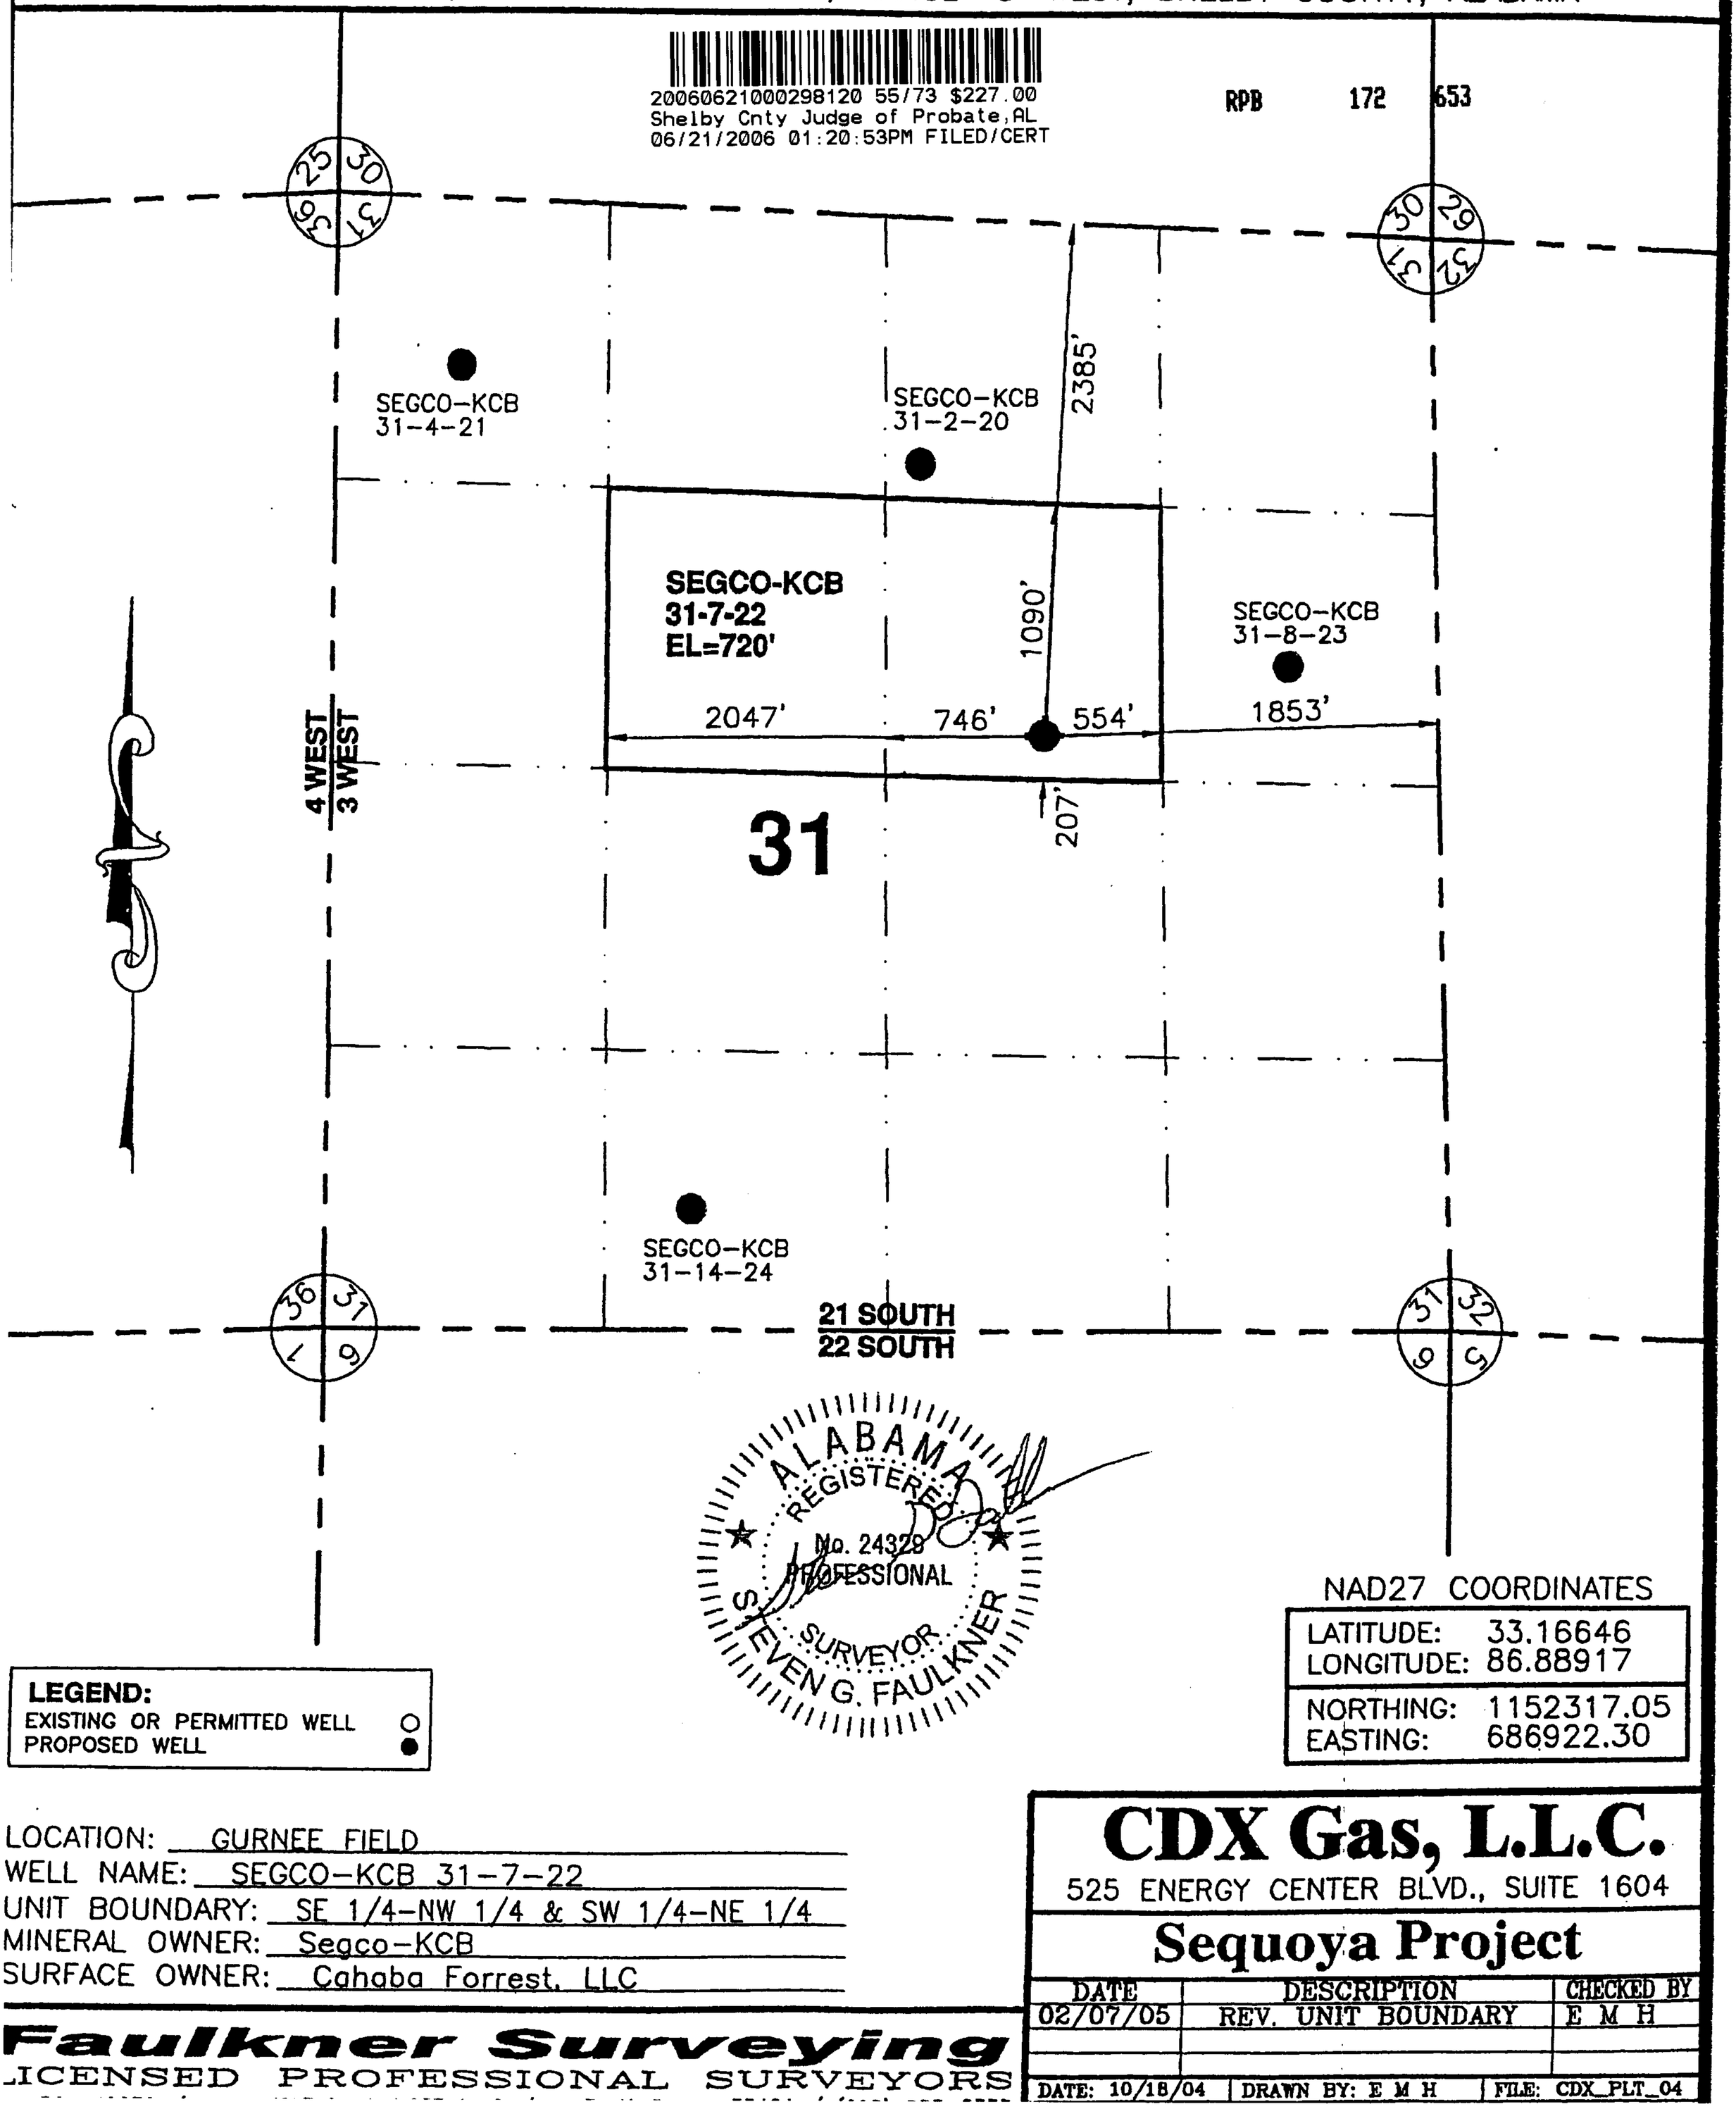

ALABAMA REGISTERED No. 24329 PROFESSIONAL SURVEYOR STEVEN G. FAULKNER

NAD27 COORDINATES

LATITUDE:	33.16646
LONGITUDE:	86.88917
NORTHING:	1152317.05
EASTING:	686922.30

LEGEND:
EXISTING OR PERMITTED WELL ○
PROPOSED WELL ●

LOCATION: GURNEE FIELD
WELL NAME: SEGCO-KCB 31-7-22
UNIT BOUNDARY: SE 1/4-NW 1/4 & SW 1/4-NE 1/4
MINERAL OWNER: Segco-KCB
SURFACE OWNER: Cahaba Forrest, LLC

Faulkner Surveying
LICENSED PROFESSIONAL SURVEYORS

CDX Gas, L.L.C.

525 ENERGY CENTER BLVD., SUITE 1604

Sequoya Project

DATE	DESCRIPTION	CHECKED BY
02/07/05	REV. UNIT BOUNDARY	E M H

DATE: 10/18/04 | DRAWN BY: E M H | FILE: CDX_PLT_04

LOCATION: SECTION 31, TOWNSHIP 21 SOUTH, RANGE 3 WEST, SHELBY COUNTY, ALABAMA

20060621000298120 56/73 $227.00
Shelby Cnty Judge of Probate, AL
06/21/2006 01:20:53PM FILED/CERT

RPB 172 654

SEGCO-KCB
31-4-21

SEGCO-KCB
31-2-20

SEGCO-KCB
31-7-22

SEGCO-KCB
31-14-24

SEGCO-KCB
31-8-23
EL=733'

2017'
732'
604'
694'
555'

4 WEST
3 WEST

31

21 SOUTH
22 SOUTH

ALABAMA REGISTERED No. 24329 PROFESSIONAL SURVEYOR STEVEN G. FAULKNER

NAD27 COORDINATES

LATITUDE:	33.16734
LONGITUDE:	86.88541
NORTHING:	1152642.76
EASTING:	688072.37

LEGEND:
EXISTING OR PERMITTED WELL ○
PROPOSED WELL ●

LOCATION: GURNEE FIELD
WELL NAME: SEGCO-KCB 31-8-23
UNIT BOUNDARY: E 1/2 - NE 1/4
MINERAL OWNER: Segco-KCB
SURFACE OWNER: Cahaba Forrest, LLC

Faulkner Surveying
LICENSED PROFESSIONAL SURVEYORS
P.O. BOX 40270 / 1701 HOLT ROAD NORTHEAST / HOLT, ALABAMA 35404 / (205) 553-8333

CDX Gas, L.L.C.

525 ENERGY CENTER BLVD., SUITE 1604

Sequoya Project

DATE	DESCRIPTION	CHECKED BY
01/03/05	REV. UNIT BOUNDARY	E M H

DATE: 10/18/04	DRAWN BY: E M H	FILE: CDX_PLT_04
SCALE: 1"=1000'	CHECKED BY: S G F	Job No.: 04-100

LOCATION: SECTION 31, TOWNSHIP 21 SOUTH, RANGE 3 WEST, SHELBY COUNTY, ALABAMA

20060621000298120 57/73 $227.00
Shelby Cnty Judge of Probate,AL
06/21/2006 01:20:53PM FILED/CERT

RPB 172 655

SEGCO-KCB
31-4-21

SEGCO-KCB
31-2-20

SEGCO-KCB
31-7-22

SEGCO-KCB
31-8-23

4 WEST / 3 WEST

31

2054'

743'

1719' 403' 911'

568'

SEGCO-KCB
31-14-24
EL=659'

21 SOUTH / 22 SOUTH

ALABAMA REGISTERED
No. 24329
PROFESSIONAL
SURVEYOR
STEVEN G. FAULKNER

NAD27 COORDINATES

LATITUDE:	33.16036
LONGITUDE:	86.89452
NORTHING:	1150088.09
EASTING:	685300.42

LEGEND:
EXISTING OR PERMITTED WELL ○
PROPOSED WELL ●

LOCATION: GURNEE FIELD
WELL NAME: SEGCO-KCB 31-14-24
UNIT BOUNDARY: E 1/2 - SW 1/4
MINERAL OWNER: Segco-KCB
SURFACE OWNER: Cahaba Forrest, LLC

CDX Gas, L.L.C.

525 ENERGY CENTER BLVD., SUITE 1604

Sequoya Project

DATE	DESCRIPTION	CHECKED BY

DATE: 10/18/04 | DRAWN BY: E.M.H. | FILE: CDX PLT 04

Faulkner Surveying
LICENSED PROFESSIONAL SURVEYORS

LOCATION: SECTION 36, TOWNSHIP 21 SOUTH, RANGE 4 WEST, SHELBY COUNTY, ALABAMA

20060621000298120 58/73 $227.00
Shelby Cnty Judge of Probate, AL
06/21/2006 01:20:53PM FILED/CERT

RPB 172 656

SEGCO-KCB
36-3-26

SEGCO-KCB
36-1-25
EL=738'

660' 660'
623'
700'
2023'

SEGCO-KCB
36-7-28

SEGCO-KCB
36-5-27

36

SEGCO-KCB
36-9-29

SEGCO-KCB
36-11-30

SEGCO-KCB
36-15-31

4 WEST
3 WEST

21 SOUTH
22 SOUTH

ALABAMA REGISTERED
No. 24329
PROFESSIONAL
SURVEYOR
STEVEN G. FAULKNER

NAD27 COORDINATES

LATITUDE:	33.17164
LONGITUDE:	86.90226
NORTHING:	1154178.09
EASTING:	682907.70

LEGEND:
EXISTING OR PERMITTED WELL ○
PROPOSED WELL ●

LOCATION: GURNEE FIELD
WELL NAME: SEGCO-KCB 36-1-25
UNIT BOUNDARY: E 1/2 - NE 1/4
MINERAL OWNER: Segco-KCB
SURFACE OWNER: Cahaba Forrest, LLC

CDX Gas, L.L.C.

525 ENERGY CENTER BLVD., SUITE 1604

Sequoya Project

DATE	DESCRIPTION	CHECKED BY

DATE: 10/18/04 | DRAWN BY: E M H | FILE: CDX_PLT_04

Faulkner Surveying
LICENSED PROFESSIONAL SURVEYORS

LOCATION: SECTION 36, TOWNSHIP 21 SOUTH, RANGE 4 WEST, SHELBY COUNTY, ALABAMA

20060621000298120 59/73 $227.00
Shelby Cnty Judge of Probate, AL
06/21/2006 01:20:53PM FILED/CERT

RPB 172 657

GEOMET, INC.
USS
26-10-107
#13377-C

4755'

1975'

665'

783'

543'

645'

SEGCO-KCB
36-5-27
EL=766'

SEGCO-KCB
36-3-26

SEGCO-KCB
36-1-25

SEGCO-KCB
36-7-28

SEGCO-KCB
36-9-29

SEGCO-KCB
36-11-30

SEGCO-KCB
36-15-31

36

4 WEST / 3 WEST

21 SOUTH / 22 SOUTH

ALABAMA REGISTERED No. 24329 PROFESSIONAL SURVEYOR STEVEN G. FAULKNER

NAD27 COORDINATES

LATITUDE:	33.16755
LONGITUDE:	86.91489
NORTHING:	1152670.29
EASTING:	679049.93

LEGEND:
EXISTING OR PERMITTED WELL ○
PROPOSED WELL ●

LOCATION: GURNEE FIELD
WELL NAME: SEGCO-KCB 36-5-27
UNIT BOUNDARY: W 1/2 - NW 1/4
MINERAL OWNER: Segco-KCB
SURFACE OWNER: Cahaba Forrest, LLC

CDX Gas, L.L.C.
525 ENERGY CENTER BLVD., SUITE 1604

Sequoya Project

DATE	DESCRIPTION	CHECKED BY
DATE: 10/18/04	DRAWN BY: E M H	FILE: CDX_PLT_04

Faulkner Surveying
LICENSED PROFESSIONAL SURVEYORS

LOCATION: SECTION 36, TOWNSHIP 21 SOUTH, RANGE 4 WEST, SHELBY COUNTY, ALABAMA

20060621000298120 60/73 $227.00
Shelby Cnty Judge of Probate, AL
06/21/2006 01:20:53PM FILED/CERT

RPB 172 658

SEGCO-KCB
36-3-26

SEGCO-KCB
36-1-25

SEGCO-KCB
36-5-27

SEGCO-KCB
36-7-28
EL=719'

2154'
836'
576'
751'
2079'
482'

36

SEGCO-KCB
36-9-29

SEGCO-KCB
36-11-30

SEGCO-KCB
36-15-31

4 WEST / 3 WEST

21 SOUTH / 22 SOUTH

ALABAMA REGISTERED
No. 24329
PROFESSIONAL
SURVEYOR
STEVEN G. FAULKNER

NAD27 COORDINATES

LATITUDE:	33.16729
LONGITUDE:	86.90691
NORTHING:	1152588.89
EASTING:	681494.49

LEGEND:
EXISTING OR PERMITTED WELL ○
PROPOSED WELL ●

LOCATION: GURNEE FIELD
WELL NAME: SEGCO-KCB 36-7-28
UNIT BOUNDARY: W 1/2 - NE 1/4
MINERAL OWNER: Segco-KCB
SURFACE OWNER: Cahaba Forrest, LLC

CDX Gas, L.L.C.

525 ENERGY CENTER BLVD., SUITE 1604

Sequoya Project

DATE	DESCRIPTION	CHECKED BY
DATE: 10/18/04	DRAWN BY: E M H	FILE: CDX_PLT_04

Faulkner Surveying
LICENSED PROFESSIONAL SURVEYORS

LOCATION: SECTION 36, TOWNSHIP 21 SOUTH, RANGE 4 WEST, SHELBY COUNTY, ALABAMA

20060621000298120 61/73 $227.00
Shelby Cnty Judge of Probate,AL
06/21/2006 01:20:53PM FILED/CERT

RPB 172 659

SEGCO-KCB
36-3-26

SEGCO-KCB
36-1-25

SEGCO-KCB
36-7-28

SEGCO-KCB
36-5-27

36

SEGCO-KCB
36-11-30

SEGCO-KCB
36-15-31

4 WEST
3 WEST

496'
672'
660'
827'
2151'

SEGCO-KCB
36-9-29
EL=755'

21 SOUTH
22 SOUTH

ALABAMA
REGISTERED
No. 24329
PROFESSIONAL
SURVEYOR
STEVEN G. FAULKNER

NAD27 COORDINATES

LATITUDE:	33.16471
LONGITUDE:	86.90228
NORTHING:	1151658.39
EASTING:	682915.94

LEGEND:
EXISTING OR PERMITTED WELL ○
PROPOSED WELL ●

LOCATION: GURNEE FIELD
WELL NAME: SEGCO-KCB 36-9-29
UNIT BOUNDARY: E 1/2 - SE 1/4
MINERAL OWNER: Segco-KCB
SURFACE OWNER: Cahaba Forrest, LLC

Faulkner Surveying
LICENSED PROFESSIONAL SURVEYORS
P.O. BOX 40270 / 1701 HOLT ROAD NORTHEAST / HOLT, ALABAMA 35404 / (205) 553-8333

CDX Gas, L.L.C.

525 ENERGY CENTER BLVD., SUITE 1604

Sequoya Project

DATE	DESCRIPTION	CHECKED BY

DATE: 10/18/04	DRAWN BY: E M H	FILE: CDX_PLT_04
SCALE: 1"=1000'	CHECKED BY: S G F	Job No.: 04-100

LOCATION: SECTION 36, TOWNSHIP 21 SOUTH, RANGE 4 WEST, SHELBY COUNTY, ALABAMA

20060621000298120 62/73 $227.00
Shelby Cnty Judge of Probate, AL
06/21/2006 01:20:53PM FILED/CERT

RPB 172 660

SEGCO-KCB 36-3-26

SEGCO-KCB 36-1-25

SEGCO-KCB 36-7-28

SEGCO-KCB 36-5-27

36

SEGCO-KCB 36-9-29

1146'

1868' 533' 802'

167'

481'

SEGCO-KCB 36-11-30 EL=817'

SEGCO-KCB 36-15-31

4 WEST / 3 WEST

21 SOUTH / 22 SOUTH

ALABAMA REGISTERED No. 24329 PROFESSIONAL SURVEYOR STEVEN G. FAULKNER

NAD27 COORDINATES

LATITUDE:	33.16271
LONGITUDE:	86.91148
NORTHING:	1150913.48
EASTING:	680105.42

LEGEND:
EXISTING OR PERMITTED WELL ○
PROPOSED WELL ●

LOCATION: GURNEE FIELD
WELL NAME: SEGCO-KCB 36-11-30
UNIT BOUNDARY: E 1/2 - SW 1/4
MINERAL OWNER: Segco-KCB
SURFACE OWNER: Cahaba Forrest, LLC

CDX Gas, L.L.C.

525 ENERGY CENTER BLVD., SUITE 1604

Sequoya Project

DATE	DESCRIPTION	CHECKED BY
DATE: 10/18/04	DRAWN BY: E M H	FILE: CDX_PLT_04

Faulkner Surveying
LICENSED PROFESSIONAL SURVEYORS

LOCATION: SECTION 36, TOWNSHIP 21 SOUTH, RANGE 4 WEST, SHELBY COUNTY, ALABAMA

20060621000298120 63/73 $227.00
Shelby Cnty Judge of Probate, AL
06/21/2006 01:20:53PM FILED/CERT

RPB 172 661

SEGCO-KCB
36-3-26

SEGCO-KCB
36-1-25

SEGCO-KCB
36-5-27

SEGCO-KCB
36-7-28

SEGCO-KCB
36-11-30

SEGCO-KCB
36-9-29

36

4 WEST
3 WEST

1656'

905'

337'

1772'

433'

982'

SEGCO-KCB
36-15-31
EL=756'

21 SOUTH
22 SOUTH

LEGEND:
EXISTING OR PERMITTED WELL ○
PROPOSED WELL ●

ALABAMA REGISTERED
No. 24329
PROFESSIONAL
SURVEYOR
STEVEN G. FAULKNER

NAD27 COORDINATES

LATITUDE:	33.16144
LONGITUDE:	86.90592
NORTHING:	1150459.98
EASTING:	681808.97

LOCATION: GURNEE FIELD
WELL NAME: SEGCO-KCB 36-15-31
UNIT BOUNDARY: W 1/2 - SE 1/4
MINERAL OWNER: Segco-KCB
SURFACE OWNER: Cahaba Forrest, LLC

CDX Gas, L.L.C.
525 ENERGY CENTER BLVD., SUITE 1604

Sequoya Project

DATE	DESCRIPTION	CHECKED BY
DATE: 10/18/04	DRAWN BY: E M H	FILE: CDX_PLT_04

Faulkner Surveying
LICENSED PROFESSIONAL SURVEYORS

20060621000298120 64/73 $227.00
Shelby Cnty Judge of Probate, AL
06/21/2006 01:20:53PM FILED/CERT

RP 172 662

NORTH LINE OF SE 1/4 - SW 1/4

NORTHWEST CORNER
SE 1/4 OF THE NW 1/4
SEC. 15, T 22 S, R 5 W
BIBB COUNTY, AL

WEST LINE OF SE 1/4 - NW 1/4

GULF STATES PAPER CORP.

S 0°23'46" E 2151.14'

25' TEMPORARY CONSTRUCTION EASEMENT

THE CAHABA FOREST LLC

END 30' ROW

196'
128.72'
N 19°48'44" E

212'
37'
102'
226.02'
N 46°40'39" E

34.45'
N 75°28'34" E

88.92'
N 35°55'19" E

287'
280.88'
N 22°05'24" E

175'
175.27'
N 12°46'54" E

287'
288.25'
N 21°40'29" E

25' 30'
℄ TEMP. EASEMENT
℄ PERM. R.O.W.

GULF STATES PAPER CORP.

EAST LINE SE 1/4 - NW 1/4

SOUTH LINE OF SE 1/4 - NW 1/4
NORTH LINE OF NE 1/4 - SW 1/4

419'
423.42'
N 19°00'42" E

30' RIGHT-OF-WAY

EAST LINE OF NE 1/4 - SW 1/4

124'
138.72'
N 40°43'34" E

342'
343.09'
N 77°31'00" E

264'
280.89'
N 48°38'53" E

THE CAHABA FOREST LLC

P.O.B.
30' ROW

ALABAMA REGISTERED
No. 24329
PROFESSIONAL
SURVEYOR
STEVEN G. FAULKNER

TRACT NO.: 28 PARCEL ID: 06-05-15-0-001-004.000
E 1/2 OF THE W 1/2, SECTION 15, TOWNSHIP 22S, RANGE 5W
PROPERTY OWNER: THE CAHABA FOREST LLC
SOURCE OF TITLE: DB. 71, PG. 483 BIBB COUNTY, AL
℄ LENGTH OF 30' PERMANENT RIGHT-OF-WAY: 2542' ACRES: 1.74
℄ LENGTH OF 25' TEMPORARY CONCTRUCTION EASEMENT: 2445' AC: 1.40

PROPOSED 30' RIGHT-OF-WAY
Cahaba Gas Trunk Line
CDX Gulf

DATE	DESCRIPTION	CHECKED BY
05/05/05	REV. LAYOUT	E M H
05/11/05	REV. LAYOUT	S G F
05/24/05	REV. TEMP. EASE.	E M H
DATE: 04/05	DRAWN BY: E M H	FILE: TRACT 28

Faulkner Surveying
LICENSED PROFESSIONAL SURVEYORS
P.O. BOX 40270 / 1701 HOLT ROAD NE / TUSCALOOSA, ALABAMA 35404 / (205) 553-8333

20060621000298120 65/73 $227.00
Shelby Cnty Judge of Probate,AL
06/21/2006 01:20:53PM FILED/CERT

CAHABA
FORESTS

25' TEMPORARY
CONSTRUCTION
EASEMENT

END
30' ROW

344'

290.04'
N 48°38'53" E

25'

30'

℄ TEMP.
EASEMENT

℄ PERM.
R.O.W.

30' RIGHT-OF-WAY

EAST LINE OF NW 1/4 - NE 1/4

GULF STATES
PAPER CORP.

220.09'
N 89°37'42" W

SOUTH LINE OF NW 1/4 - NE 1/4

P.O.B.
30' ROW

SOUTHEAST CORNER
NW 1/4 OF THE NE 1/4
SEC. 15, T 22 S, R 5 W
BIBB COUNTY, AL

GULF STATES
PAPER CORP.

ALABAMA
REGISTERED
No. 24329
PROFESSIONAL
SURVEYOR
STEVEN G. FAULKNER

TRACT NO.: 30 PARCEL ID: 06-05-15-0-001-002.000
NW 1/4 OF THE NE 1/4, SECTION 15, TOWNSHIP 22S, RANGE 5W
PROPERTY OWNER: CAHABA FORESTS, LLC
SOURCE OF TITLE: DB. RB71, PG. 483 BIBB COUNTY, AL
℄ LENGTH OF 30' PERMANENT RIGHT-OF-WAY: 290' ACRES: 0.20
℄ LENGTH OF 30' TEMPORARY CONCTRUCTION EASEMENT: 344' AC: 0.20

PROPOSED 30' RIGHT-OF-WAY

Cahaba Gas Trunk Line

CDX Gulf

DATE	DESCRIPTION	CHECKED BY
05/18/05	REV. PROP. OWNER	E M H
05/24/05	REV. TEMP. EASE.	E M H
DATE: 05/05	DRAWN BY: E M H	FILE: TRACT 30

Faulkner Surveying
LICENSED PROFESSIONAL SURVEYORS
P.O. BOX 43870 / 1701 HOLT ROAD NE / TUSCALOOSA, ALABAMA 35404 / (205) 553-8777

RPB 172 664

20060621000298120 66/73 $227.00
Shelby Cnty Judge of Probate, AL
06/21/2006 01:20:53PM FILED/CERT

EXHIBIT "B"

Attached to and made a part of Surface Use Agreement, dated June 22, 2005 by and between JOHN HANCOCK LIFE INSURANCE COMPANY, CAHABA FORESTS, LLC and HAWAII ERS TIMBERLAND, LLC, as Grantors, and CDX SEQUOYA, LLC and CDX GULF, LLC.

SEE ATTACHED PLATS

EXHIBIT "B" (3.) HAWAII ERS TIMBERLAND, LLC

SECTIONS 17 & 18, TOWNSHIP 22 SOUTH, RANGE 4 WEST

JOHN HANCOCK
LIFE INSURANCE

JOHN HANCOCK
LIFE INSURANCE

RPB 172 665

20060621000298120 67/73 $227.00
Shelby Cnty Judge of Probate,AL
06/21/2006 01:20:53PM FILED/CERT

Private Road

7 8
18 17

55' RIGHT-OF-WAY
1362 L.F.

55' RIGHT-OF-WAY
1199 L.F.

HAWAII ERS
TIMBERLAND LLC

HAWAII ERS
TIMBERLAND LLC

RIGHT-OF-WAY MAP

PROPOSED 55' RIGHT-OF-WAY

Cahaba Gas Trunk Line

CDX Gulf

DATE	DESCRIPTION	CHECKED BY

DATE: 06/09/05	DRAWN BY: E M H	FILE: HAWAIIERS
SCALE: 1"=400'	CHECKED BY: S G F	Job No.: 05-016

Faulkner Surveying
LICENSED PROFESSIONAL SURVEYORS
P.O. BOX 40270 / 1701 HOLT ROAD NE / TUSCALOOSA, ALABAMA 35404 / (205) 553-8333

20060621000298120 68/73 $227.00
Shelby Cnty Judge of Probate, AL
06/21/2006 01:20:53PM FILED/CERT

JOHN HANCOCK
LIFE INSURANCE

NORTH LINE OF NW 1/4 - NW 1/4

NORTHWEST CORNER
NW 1/4 OF THE NW 1/4
SEC. 17, T 22 S, R 4 W
BIBB COUNTY, AL

25' TEMPORARY CONSTRUCTION EASEMENT

END
30' ROW

WEST LINE OF NW 1/4 - NW 1/4
S 0°10'53" E
791.09'

℄ TEMP. EASEMENT
25'
30'
℄ PERM. R.O.W.

806'
835.18'
N 33°49'41" E

NW 1/4 - NW 1/4

HAWAII ERS
TIMBERLAND LLC

348'
364.16'
N 74°49'06" E

30' RIGHT-OF-WAY

P.O.B.
30' ROW

ALABAMA
REGISTERED
No. 24329
PROFESSIONAL
SURVEYOR
STEVEN G. FAULKNER

TRACT NO.: 40 PARCEL ID: 07-04-17-0-001-001.000
NW 1/4 OF THE NW 1/4, SECTION 17, TOWNSHIP 22S, RANGE 4W
PROPERTY OWNER: HAWAII ERS TIMBERLAND, LLC
SOURCE OF TITLE: DB. 62, PG. 718 BIBB COUNTY, AL
℄ LENGTH OF 30' PERMANENT RIGHT-OF-WAY: 1199' ACRES: 0.83
℄ LENGTH OF 25' TEMPORARY CONCTRUCTION EASEMENT: 1154' AC: 0.66

PROPOSED 30' RIGHT-OF-WAY

Cahaba Gas Trunk Line

CDX Gulf

DATE	DESCRIPTION	CHECKED BY
05/24/05	REV. TEMP. EASE.	E M H
DATE: 04/05	DRAWN BY: E M H	FILE: TRACT 40

Faulkner Surveying
LICENSED PROFESSIONAL SURVEYORS

20060621000298120 69/73 $227.00
Shelby Cnty Judge of Probate, AL
06/21/2006 01:20:53PM FILED/CERT

JOHN HANCOCK
LIFE INSURANCE

P.O.B.
30' ROW

911.48'
S 89°51'57" W
NORTH LINE OF NE 1/4 - NE 1/4

NORTHEAST CORNER
NE 1/4 OF THE NE 1/4
SEC. 18, T 22 S, R 4 W
BIBB COUNTY, AL

64.54'
S 10°39'10" E

54'

634'

644.39'
S 31°02'42" E

Private Road

25' TEMPORARY
CONSTRUCTION
EASEMENT

℄ TEMP. EASEMENT
℄ PERM. R.O.W.
25'
30'

END
30' ROW

393'

411.85'
S 54°56'45" E

236'

241.00'
N 74°49'06" E

EAST LINE OF NE 1/4 - NE 1/4

NE 1/4 - NE 1/4

HAWAII ERS
TIMBERLAND LLC

30' RIGHT-OF-WAY

ALABAMA REGISTERED
No. 24329
PROFESSIONAL
SURVEYOR
STEVEN G. FAULKNER

TRACT NO.: 39 PARCEL ID: 07-04-18-0-001-001.000
NE 1/4 OF THE NE 1/4, SECTION 18, TOWNSHIP 22S, RANGE 4W
PROPERTY OWNER: HAWAII ERS TIMBERLAND, LLC
SOURCE OF TITLE: DB. 62, PG. 718 BIBB COUNTY, AL
℄ LENGTH OF 30' PERMANENT RIGHT-OF-WAY: 1362' ACRES: 0.94
℄ LENGTH OF 25' TEMPORARY CONCTRUCTION EASEMENT: 1317' AC: 0.76

Faulkner Surveying
LICENSED PROFESSIONAL SURVEYORS

PROPOSED 30' RIGHT-OF-WAY
Cahaba Gas Trunk Line
CDX Gulf

DATE	DESCRIPTION	CHECKED BY
05/24/05	REV. TEMP. EASE.	E M H
DATE: 04/05	DRAWN BY: E M H	FILE: TRACT 39

Exhibit "C"
(Acreage Summary)

Attached to and made a part of that certain Surface Use Agreement dated JUNE 22, 2005 between JOHN HANCOCK LIFE INSURANCE COMPANY, CAHABA FORESTS, LLC AND HAWAII ERS TIMBERLAND, LLC, as Grantors, and CDX SEQUOYA, LLC and CDX GULF, LLC, as Grantees.

JOHN HANCOCK LIFE INSURANCE COMPANY	TOTAL ACRES	74.91
CAHABA FOREST, LLC	TOTAL ACRES	107.95
HAWAII ERS TIMBERLAND, LLC	TOTAL ACRES	3.19
	COMBINED TOTAL ACRES	**186.05**

20060621000298120 70/73 $227.00
Shelby Cnty Judge of Probate,AL
06/21/2006 01:20:53PM FILED/CERT

20060621000298120 71/73 $227.00
Shelby Cnty Judge of Probate,AL
06/21/2006 01:20:53PM FILED/CERT

Exhibit "C"

Attached to and made a part of that certain Surface Use Agreement dated June 22, 2005 between JOHN HANCOCK LIFE INSURANCE COMPANY, CAHABA FORESTS, LLC AND HAWAII ERS TIMBERLAND, LLC, as Grantors, and CDX SEQUOYA, LLC, and CDX GULF, LLC, as Grantees.

S-T-R	Facility	Width / Ft.	Length / Ft.	Acres
EXHIBIT "C" (1.) JOHN HANCOCK LIFE INSURANCE COMPANY				
S4-T22S-R4W	Segco-KCB Well # 4-12-6 Wellpad	200	200	0.92
S4-T22S-R4W	55' ROW	55	1286	1.62
S4-T22S-R4W	Segco-KCB Well # 4-14-7 Wellpad	200	200	0.92
S4-T22S-R4W	55' ROW	55	1776	2.24
S4-T22S-R4W	Segco-KCB Well # 4-2-1 Wellpad	200	200	0.92
S4-T22S-R4W	55' ROW	55	363	0.46
S4-T22S-R4W	Segco-KCB Well # 4-4-2 Wellpad	200	200	0.92
S4-T22S-R4W	55' ROW	55	4876	6.16
S4-T22S-R4W	Segco-KCB Well # 4-6-3 Wellpad	200	200	0.92
S4-T22S-R4W	55' ROW	55	1293	1.63
S4-T22S-R4W	Segco-KCB Well # 4-8-4 Wellpad	200	200	0.92
S4-T22S-R4W	55' ROW	55	2049	2.59
S4-T22S-R4W	Segco Well-KCB # 4-10-5 Wellpad	200	200	0.92
S4 & 9-T22S-R4W	55' ROW	55	2972	3.75
S4-T22S-R4W	Segco-KCB Well # 4-16-8 Wellpad	200	200	0.92
S4-T22S-R4W	55' ROW	55	258	0.33
S5-T22S-R4W	Segco Well # 5-6-9 Wellpad	200	200	0.92
S5-T22S-R4W	55' ROW	55	1327	1.68
S5-T22S-R4W	Segco Well # 5-8-10 Wellpad	200	200	0.92
S5-T22S-R4W	55' ROW	55	1043	1.32
S5-T22S-R4W	Segco Well # 5-10-11 Wellpad	200	200	0.92
S5-T22S-R4W	Segco Well # 5-12-12 Wellpad	200	200	0.92
S5-T22S-R4W	55' ROW	55	4723	5.96
S5-T22S-R4W	Segco Well # 5-14-13 Wellpad	200	200	0.92
S5-T22S-R4W	55' ROW	55	1332	1.68
S5-T22S-R4W	Segco Well # 5-16-14 Wellpad	200	200	0.92
S5-T22S-R4W	55' ROW	55	175	0.22
S7-T22S-R4W	55' ROW	55	3559	4.46
S8-T22S-R4W	55' ROW	55	592	0.71
S9-T22S-R4W	Segco-KCB Well # 9-2-15 Wellpad	200	200	0.92
S9-T22S-R4W	55' ROW	55	483	0.61
S9-T22S-R4W	Segco Well # 9-4-16 Wellpad	200	200	0.92
S9-T22S-R4W	55' ROW	55	2098	2.65
S9-T22S-R4W	Segco-KCB Well # 9-6-17 Wellpad	200	200	0.92
S9-T22S-R4W	55' ROW	55	591	0.75
S4, S9 & S10-T22S-R4W	55' ROW	55	6600	8.33
S9-T22S-R4W	200' x 200' Storage Site	200	200	0.92
S9-T22S-R4W	55' ROW	55	435	0.55
S9-T22S-R4W	55' ROW	55	1237	1.56
S9-T22S-R4W	55' ROW	55	270	0.34
S9-T22S-R4W	30' ROW	30	351	0.24
S9-T22S-R4W	30' ROW	30	1203	0.83
S11-T22S-R5W	55' ROW	55	1804	2.27
S11-T22S-R5W	River Bore Pad	142.28	105.61	0.34
S12-T22S-R5W	55' ROW	55	4096	5.10
			Total Acres	**74.91**

20060621000298120 72/73 $227.00
Shelby Cnty Judge of Probate,AL
06/21/2006 01:20:53PM FILED/CERT

RPB 172 670

S-T-R	Facility	Width / Ft.	Length / Ft.	Acres
EXHIBIT "C" (2.) CAHABA FORESTS, LLC				
S31-T21S-R3W	Segco-KCB Well # 31-2-20 Wellpad	200	200	0.92
S31-T21S-R3W	55' ROW	55	1431	1.81
S31-T21S-R3W	55' ROW	55	190	0.24
S31-T21S-R3W	Segco-KCB Well # 31-4-21 Wellpad	200	200	0.92
S31-T21S-R3W S36-T21S-R4W	55' ROW	55	1006	1.27
S31-T21S-R3W	Segco-KCB Well # 31-7-22 Wellpad	200	200	0.92
S31-T21S-R3W	Segco-KCB Well # 31-8-23 Wellpad	200	200	0.92
S31-T21S-R3W	30' ROW	30	1202	0.83
S31-T21S-R3W	30' ROW	30	835	0.58
S31-T21S-R3W	30' ROW	30	3243	2.23
S31-T21S-R3W	Segco-KCB Well # 31-14-24 Wellpad	200	200	0.92
S31-T21S-R3W	55' ROW	55	1801	2.27
S36-T21S-R4W	Segco-KCB Well # 36-1-25 Wellpad	200	200	0.92
S36-T21S-R4W	55' ROW	55	49	0.06
S36-T21S-R4W	Segco-KCB Well # 36-5-27 Wellpad	200	200	0.92
S36-T21S-R4W	55' ROW	55	5365	6.77
S36-T21S-R4W	Segco-KCB Well # 36-7-28 Wellpad	200	200	0.92
S36-T21S-R4W	55' ROW	55	2148	2.71
S36-T21S-R4W	Segco-KCB Well # 36-9-29 Wellpad	200	200	0.92
S36-T21S-R4W	55' ROW	55	170	0.21
S36-T21S-R4W	Segco-KCB Well # 36-11-30 Wellpad	200	200	0.92
S36-T21S-R4W	55' ROW	55	806	1.02
S36-T21S-R4W	Segco-KCB Well # 36-15-31 Wellpad	200	200	0.92
S36-T21S-R4W	55' ROW	55	2480	3.13
S31-T21S-R3W S36-T21S-R4W	55' ROW	55	1087	1.37
S36-T21S-R4W	55' ROW	55	3181	4.02
S36-T21S-R4W	30' ROW	30	5496	3.79
S10-T22S-R4W	55' ROW	55	2167	2.74
S11-T22S-R4W	Segco-KCB Well # 11-02-58 Wellpad	200	200	0.92
S2 & 11-T22S-R4W	55' ROW	55	2332	2.94
S11-T22S-R4W	Segco-KCB Well # 11-04-59 Wellpad	200	200	0.92
S11-T22S-R4W	Segco-KCB Well # 11-06-98 Wellpad	200	200	0.92
S11-T22S-R4W	55' ROW	55	3663	4.63
S11-T22S-R4W	Segco-KCB Well # 11-08-99 Wellpad	200	200	0.92
S11-T22S-R4W	55' ROW	55	1037	1.31
S11-T22S-R4W	Segco-KCB Well # 11-10-100 Wellpad	200	200	0.92
S11-T21S-R3W	55' ROW	55	805	1.02
S11-T22S-R4W	Segco-KCB Well # 11-12-101 Wellpad	200	200	0.92
S2, 3 & 11-T21S-R3W	55' ROW	55	7123	8.99
S11-T22S-R4W	Segco-KCB Well # 11-14-102 Wellpad	200	200	0.92
S11-T21S-R3W	55' ROW	55	3343	4.22
S11-T22S-R4W	Segco-KCB Well # 11-16-103 Wellpad	200	200	0.92
S11-T21S-R3W	55' ROW	55	656	0.83
S23-T22S-R4W	Segco-KCB Well # 23-02-129 Wellpad	200	200	0.92
S23-T22S-R4W	55' ROW	55	558	0.70
S23-T22S-R4W	Segco-KCB Well # 23-04-130 Wellpad	200	200	0.92
S14 & 23-T22S-R4W	55' ROW	55	3500	4.42
S23-T22S-R4W	Segco-KCB Well # 23-06-110 Wellpad	200	200	0.92

20060621000298120 73/73 $227.00
Shelby Cnty Judge of Probate,AL
06/21/2006 01:20:53PM FILED/CERT

S23-T22S-R4W	Segco-KCB Well # 23-10-111 Wellpad	200	200	0.92
S23-T22S-R4W	Segco-KCB Well # 23-12-112 Wellpad	200	200	0.92
S23-T22S-R4W	55' ROW	55	3281	4.14
S23-T22S-R4W	Segco-KCB Well # 23-14-113 Wellpad	200	200	0.92
S23-T22S-R4W	55' ROW	55	7353	9.28
S23-T22S-R4W	Segco-KCB Well # 23-16-114 Wellpad	200	200	0.92
S14 & 23-T22S-R4W	55' ROW	55	2289	2.89
S15-T22S-R5W	55' ROW	55	2542	3.21
S15-T22S-R5W	55' ROW	55	344	0.43
			Total Acres	**107.95**

S-T-R	Facility	Width / Ft.	Length / Ft.	Acres
EXHIBIT "C" (3.) Hawaii ERS Timberland, LLC				
S17-T22S-R4W	55' ROW	55	1199	1.49
S18-T22S-R4W	55' ROW	55	1362	1.70
			Total Acres	**3.19**