Map Book 37 Page 108

GARDNER ESTATES

A DIVISION OF LANDS FOR THE HEIRS OF A.G. GARDNER (DECEASED)
SITUATED IN
SE 1/4 – NW 1/4 AND SW 1/4 – NE 1/4
SECTION 4, TOWNSHIP 20 SOUTH, RANGE 1 WEST
SHELBY COUNTY, ALABAMA

OWNER:
KATHY G. BRASHER, EXECUTRIX
MICHAEL E. GARDNER, EXECUTOR
A.G. GARDNER ESTATE
120 GARDNER DRIVE
(256) 872-6341

PREPARED BY:
R.C. FARMER AND ASSOCIATES, INC.
246 YEAGER PARKWAY
PELHAM, ALABAMA 35124
(205) 664-2566

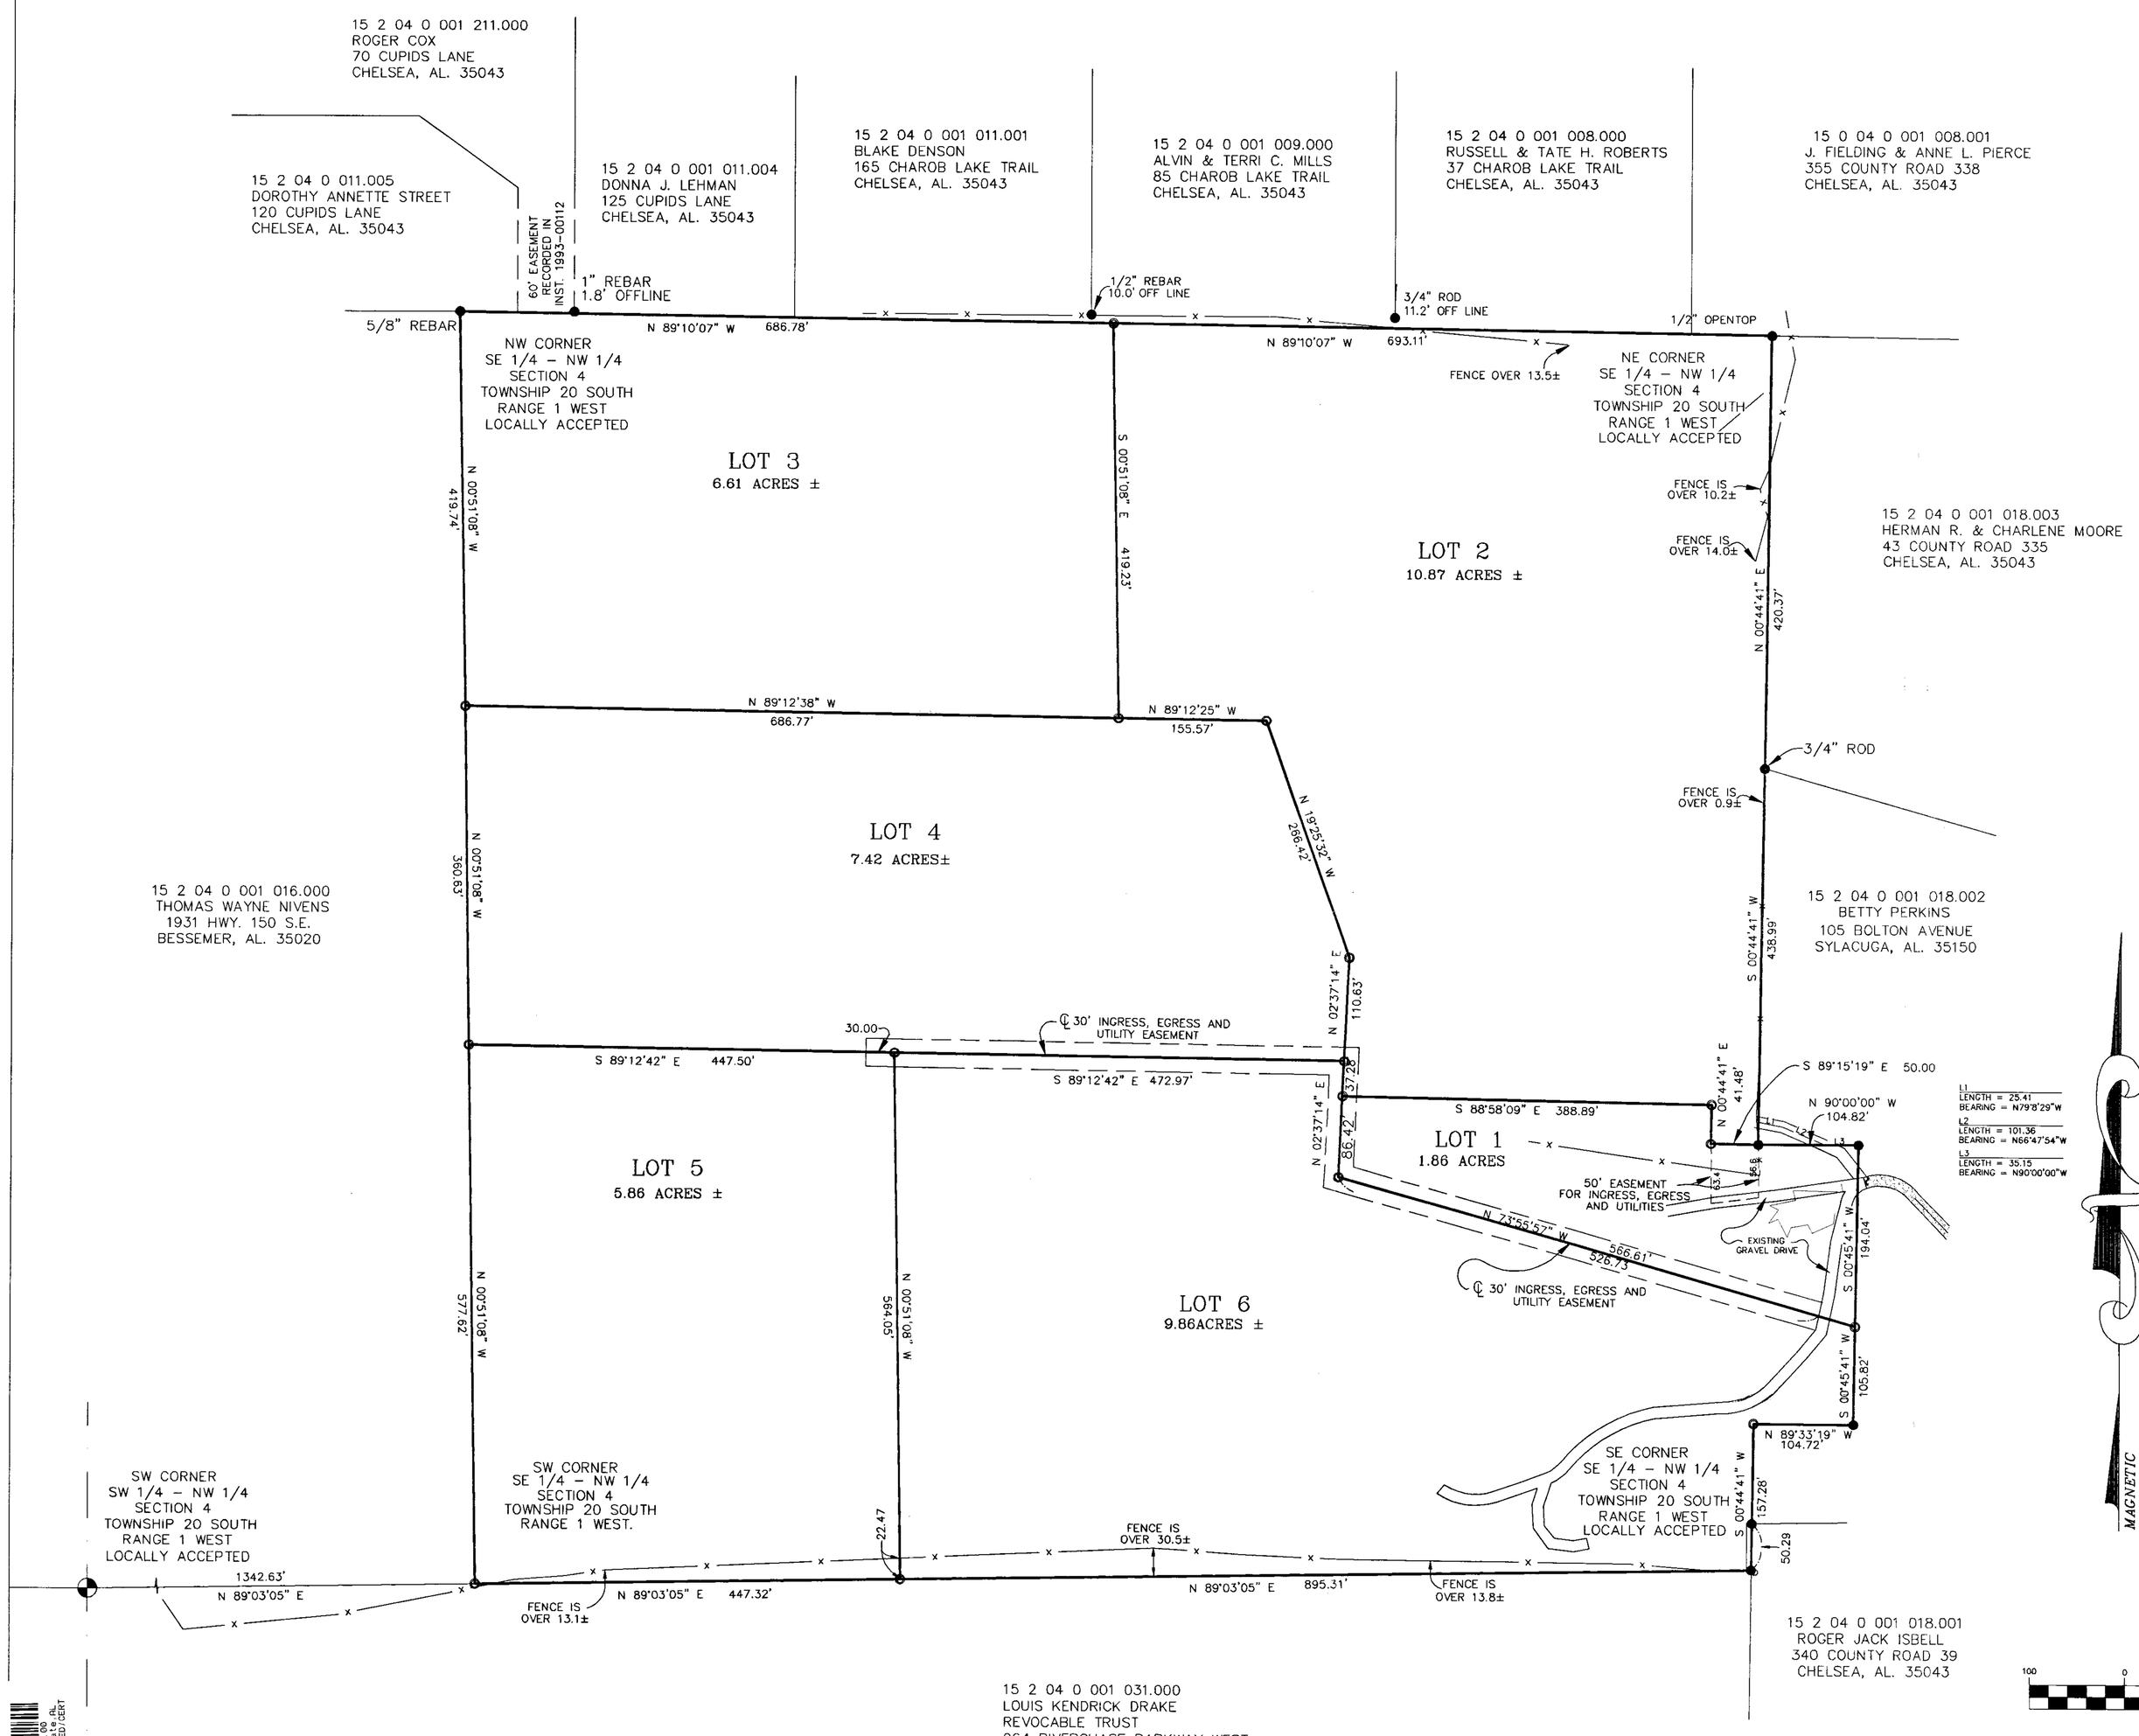

GRAPHIC SCALE
100 0 50 100 200 400
(IN FEET)
1 inch = 100 ft.

STATE OF ALABAMA
SHELBY COUNTY

The undersigned, Robert C. Farmer, Licensed Professional Land Surveyor, State of Alabama, and KATHY G. BRASHER, as EXECUTRIX, and MICHAEL E. GARDNER as EXECUTOR of the A.G. Gardner Estate, hereby certify that this plat or map was made pursuant to a survey made by said surveyor and that said survey and this plat or map was made at the instance of said owner; that this plat or map is a true and correct map of lands shown therein known as GARDNER ESTATES, showing the sub-divisions into which it is proposed to divide said lands, giving the lengths and bearings of each lot line and its number, showing the streets, alleys and public grounds, giving the length and width and name of each street as well as the number of each lot and showing the relation of the lands to the government survey and that iron pins have been installed at all corners and curve points as shown and are designated by small open circles on said plat or map. Said owner also certifies that they are the owners of said lands and that the same is not subject to any mortgage. I further state that all parts of this survey and drawing have been completed in accordance with the current requirements of the Standards of Practice for the Practice of Land Surveying in the State of Alabama to the best of my knowledge, information and belief.

By: Robert C. Farmer Date 10-16 2006
Robert C. Farmer, P.L.S.
Al Reg No 14720

ALABAMA REGISTERED NO. 14720 PROFESSIONAL LAND SURVEYOR ROBERT C. FARMER

I, the undersigned, a Notary Public in and for said county and state, do hereby certify that Robert C. Farmer, whose name is signed to the foregoing certificate as surveyor, and who is known to me, acknowledged before me, on this date, that after being duly informed of the contents of said certificate, does execute same voluntarily as such individual with full authority thereof.
Given under my hand and seal this the 16 day of October 2006.

Notary Public My Commision Expires 6-28-09

By: Kathy G. Brasher Date 10/16/06
Kathy G. Brasher, Executrix

I, the undersigned, a Notary Public in and for said county and state, do hereby certify that, Kathy G. Brasher whose name is signed to the foregoing certificate as Executrix, and who is known to me, acknowledged before me, on this date that after being duly informed of the contents of said certificate, do execute same voluntarily as such individuals with full authority thereof.

Given under my hand and seal this the 16th day of October 2006.

Notary Public Stephanie Porter My Commission Expires 8/8/10

By: Michael E. Gardner Date 10/16 2006
Michael E. Gardner, Executor

I, the undersigned, a Notary Public in and for said county and state, do hereby certify that, Michael E. Gardner whose name is signed to the foregoing certificate as Executor, and who is known to me, acknowledged before me, on this date that after being duly informed of the contents of said certificate, does execute same voluntarily as such individual with full authority thereof.

Given under my hand and seal this the 16th day of October 2006.

Stephanie Porter My Commision Expires 8/8/10
Notary Public

2006101-18000 (100) 11:58:18 A.M.
Shelby Cnty Judge of Probate, AL
10/17/2006 09:19:58AM FILED/CERT

S:\Chr-180\BOUNDARYS\10581.dwg10/16/200